





VESTING TENTATIVE MAP

THE TRIWAY

CITY OF TRACY, SAN JOAQUIN COUNTY, CALIFORNIA

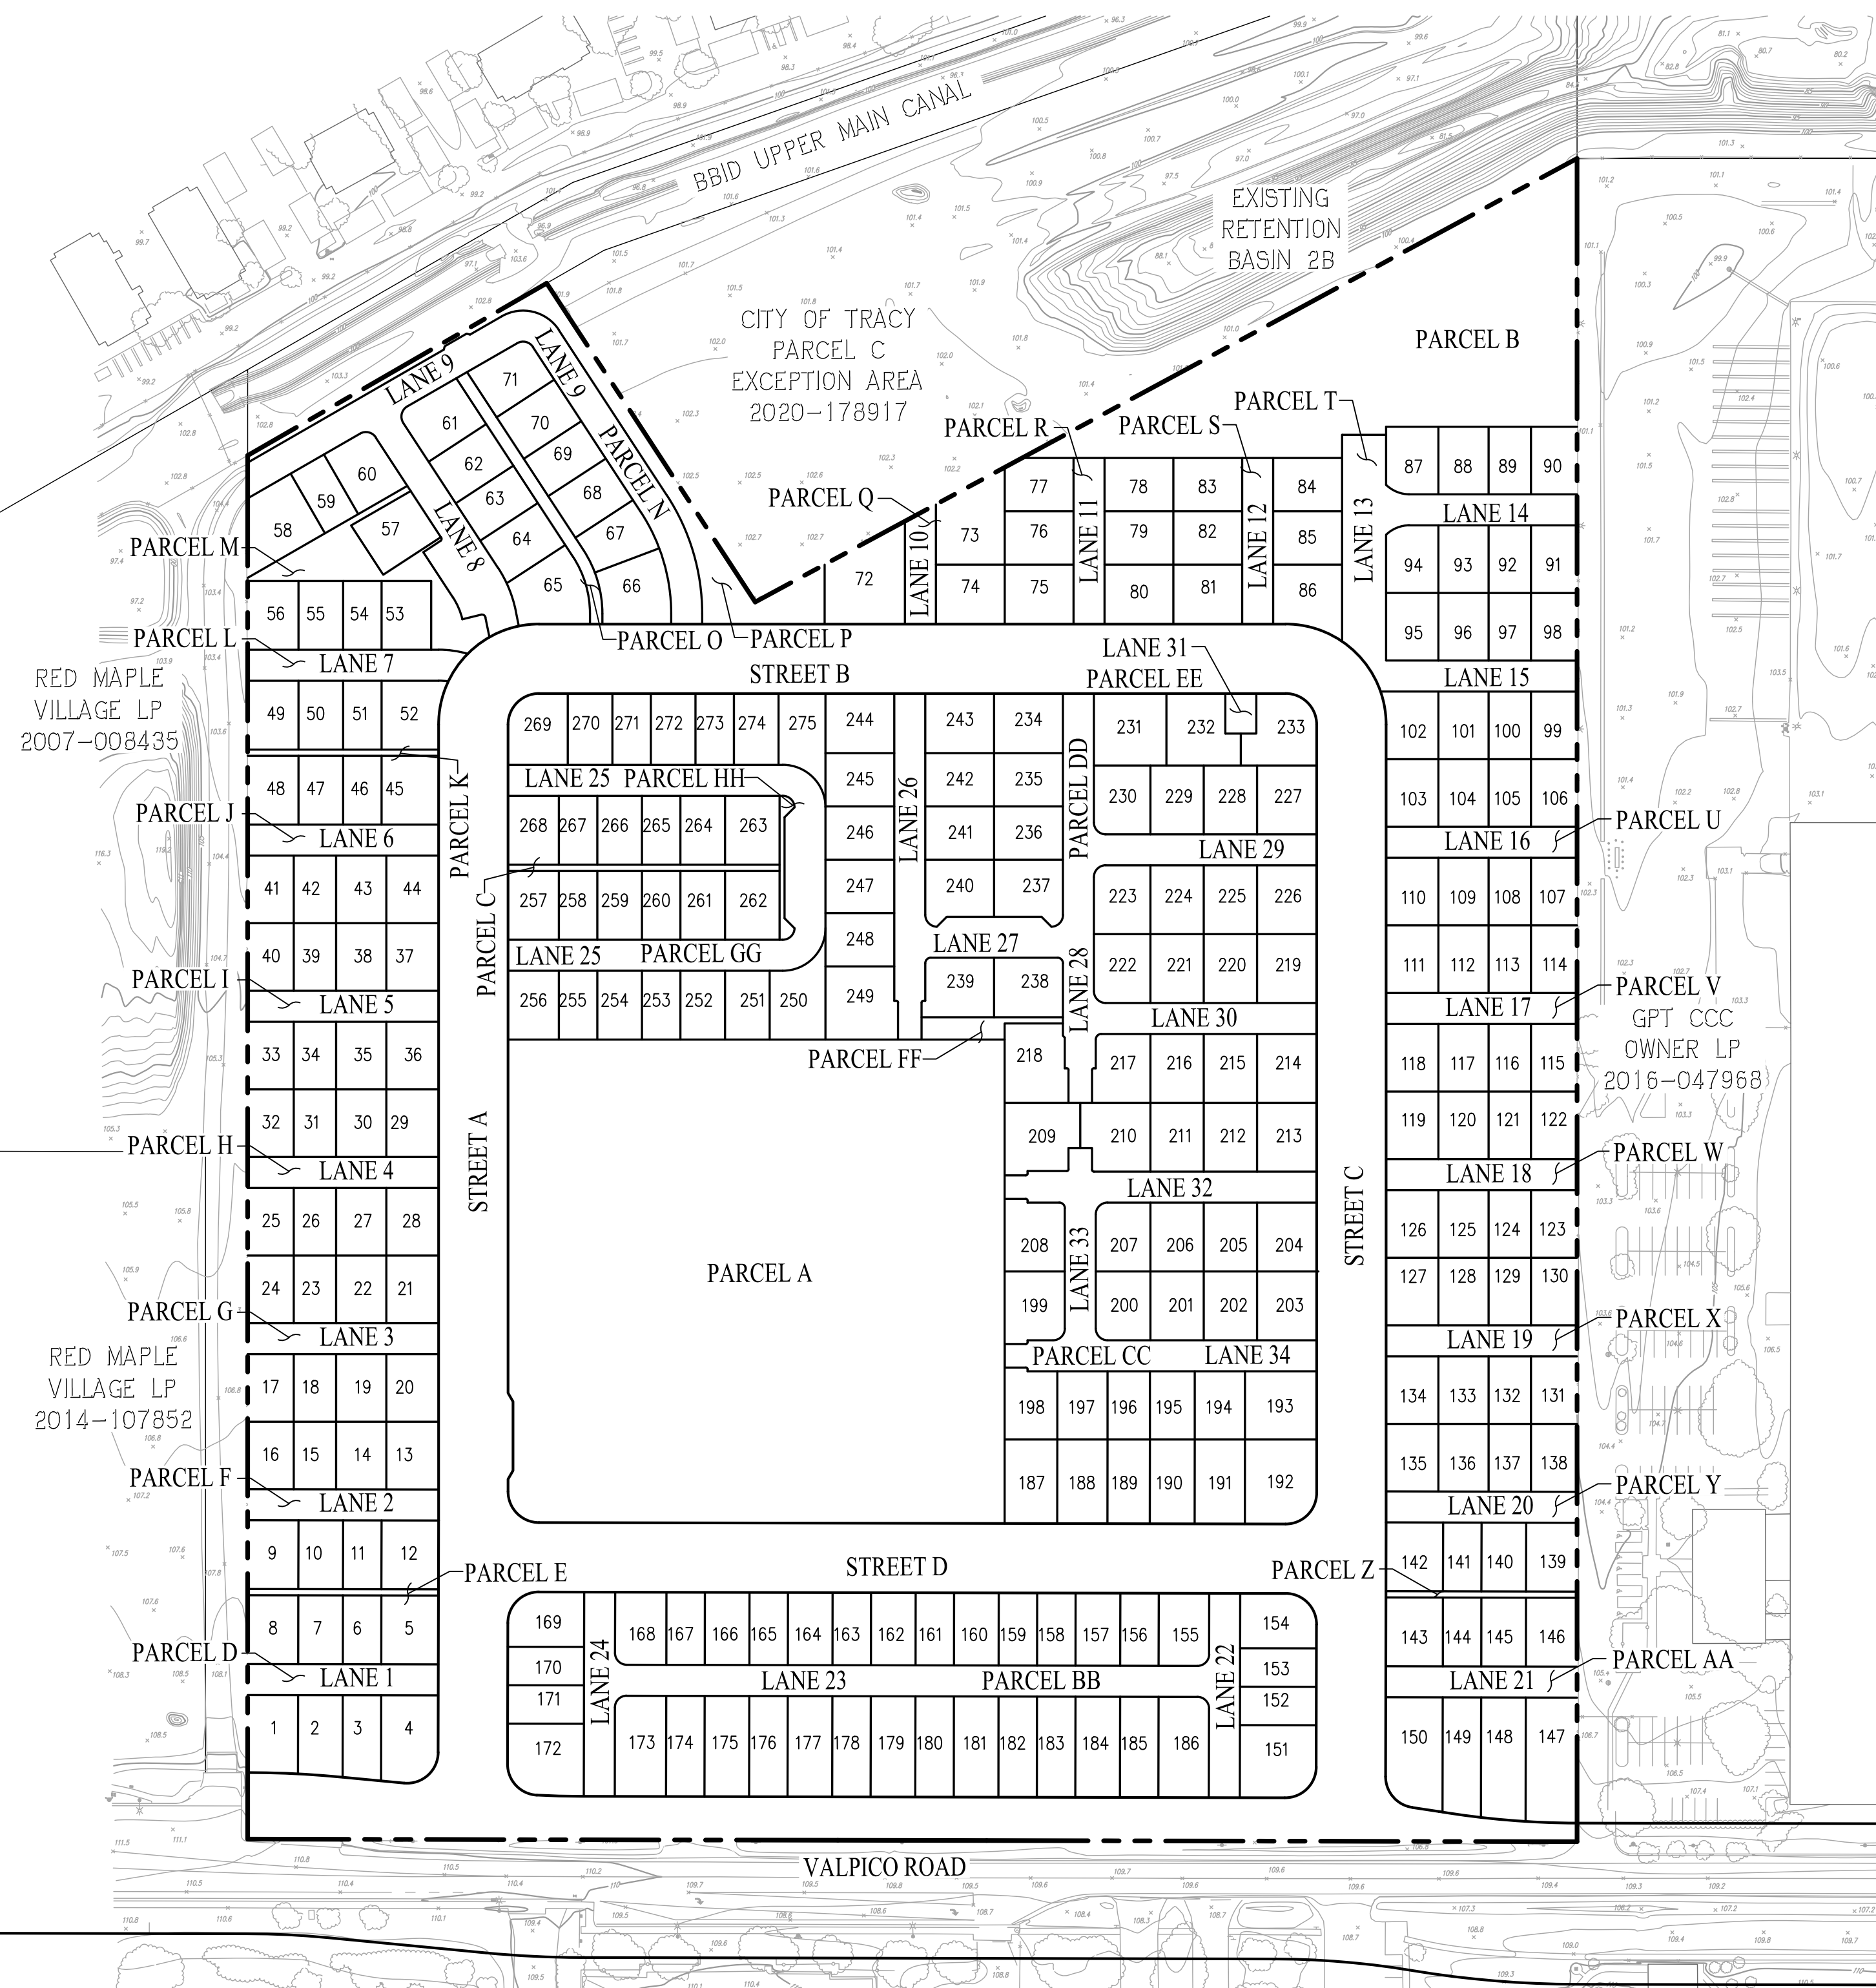

SITE PLAN
SCALE: 1" = 100'

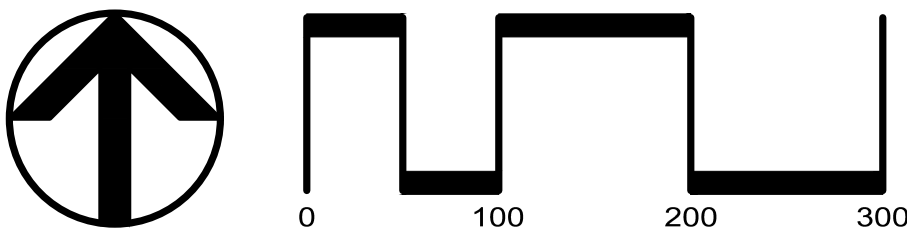

LEGEND		DESCRIPTION
EXISTING	PROPOSED	PROJECT BOUNDARY
		CURB, GUTTER AND SIDEWALK
		CENTERLINE
		SECTION LINE
		LOT LINE
		SPOT ELEVATIONS
x 165.0	x 165.0	STORM DRAIN LINE (PUBLIC) 12" MIN. SLOPE = 0.0040 >12" MIN. SLOPE = 0.0020
EX SD	SD	SANITARY SEWER (PUBLIC) 8" MIN. SLOPE = 0.0034 12"-15" MIN SLOPE = 0.0025
EX SS	SS	WATER (PUBLIC)
EX W	W	RECYCLED WATER (PUBLIC)
EX RW	RW	SANITARY SEWER MANHOLE
		STORM DRAIN MANHOLE
		CURB INLET
		FIELD INLET
		FIRE HYDRANT
		STREETLIGHT
		LOT NUMBER / PARCEL NUMBER
		APPROXIMATE STREET SLOPE (MINIMUM 0.40%)
		20 / PARCEL A
		0.40%

LAND USE SUMMARY

PUBLIC STREETS (STREET A, B, C, D)	4.08
VALPICO DEDICATION	0.87
PUBLIC PARK (PARCEL A)	3.58
WATER QUALITY PARCEL (PARCEL B)	1.14
EASEMENT AREA (EX SD & SS ESMTS & BASIN ACCESS)	0.21
PRIVATE LOTS	14.69
LANDSCAPE PARCELS (PARCELS C, E, K, M, O, P, Z, FF, HH)	0.45
PRIVATE STREETS (PARCELS D, F, G, H, I, J, L, N, Q, R, S, T, U, V, W, X, Y, AA, BB, CC, DD, EE, GG)	3.81
TOTAL GROSS AREA:	28.83 ACRES
NET AREA: (EXCLUDES VALPICO DEDICATION, PUBLIC PARK, WATER QUALITY PARCEL, AND EASEMENT AREA)	23.03 ACRES

ABBREVIATIONS

AB	AGGREGATE BASE	LP	LOW POINT
AC	ASPHALT CONCRETE	LS	LANDSCAPE
BLDG	BUILDING	MIN	MINIMUM
BNDR	BOUNDARY	OHW	OVERHEAD WIRE
BOT.	BOTTOM	P	PAD ELEVATION
C.O.T.	CITY OF TRACY	PAE	PUBLIC ACCESS EASEMENT
CL	CENTERLINE	PL	PROPERTY LINE
CY	CUBIC YARD	PUE	PUBLIC UTILITY EASEMENT
EG	EXISTING GRADE	R	RADIUS
EL	ELEVATION	R/W	RIGHT-OF-WAY
EP	EDGE OF PAVEMENT	RET	RETAINING
ESMT	EASEMENT	RW	RECYCLED WATER
EVAE	EMERGENCY VEHICLE ACCESS EASEMENT	S	SLOPE
EX	EXISTING	SD	STORM DRAIN
FC	FACE OF CURB	SF	SQUARE FEET
FG	FINISH GRADE	SS	SANITARY SEWER
FL	FLOWLINE	STD	STANDARD
FM	FORCE MAIN	SW	SIDEWALK
GB	GRADE BREAK	SYE	SIDEYARD EASEMENT
GR	GRATE ELEVATION	TBC	TOP OF BEVELED CURB
HP	HIGH POINT	TC	TOP OF CURB
INV	INVERT	W	WATER
LF	LINEAR FEET	WM	WATER METER

CITY ENGINEER'S STATEMENT

I HEREBY CERTIFY THAT THIS MAP HAS BEEN REVIEWED FOR COMPLIANCE WITH THE REQUIREMENTS OF THE TRACY MUNICIPAL CODE AND THE SUBDIVISION MAP ACT AS TO FORM AND CONTENT.

CITY ENGINEER _____ DATE _____

PLANNING COMMISSION FILING CERTIFICATE

VESTING TENTATIVE SUBDIVISION MAP FILED THIS _____ DAY OF _____ 20 _____ IN THE OFFICE OF THE TRACY PLANNING COMMISSION, TRACY, CALIFORNIA. ACCOMPANIED WITH APPROPRIATE FILING FEES. THIS CERTIFICATE DOES NOT DEEM THIS APPLICATION COMPLETE.

ENGINEER'S STATEMENT


THIS MAP WAS PREPARED BY CARLSON, BARBEE & GIBSON, INC. UNDER MY DIRECTION

ALBERT PANLILIO, R.C.E. 57540 _____ DATE _____

CITY COUNCIL CERTIFICATE

I HEREBY CERTIFY THAT THE CITY COUNCIL OF TRACY HAS CONDITIONALLY APPROVED THIS VESTING TENTATIVE SUBDIVISION MAP ON _____ BY RESOLUTION NO. _____

CITY CLERK _____ DATE _____

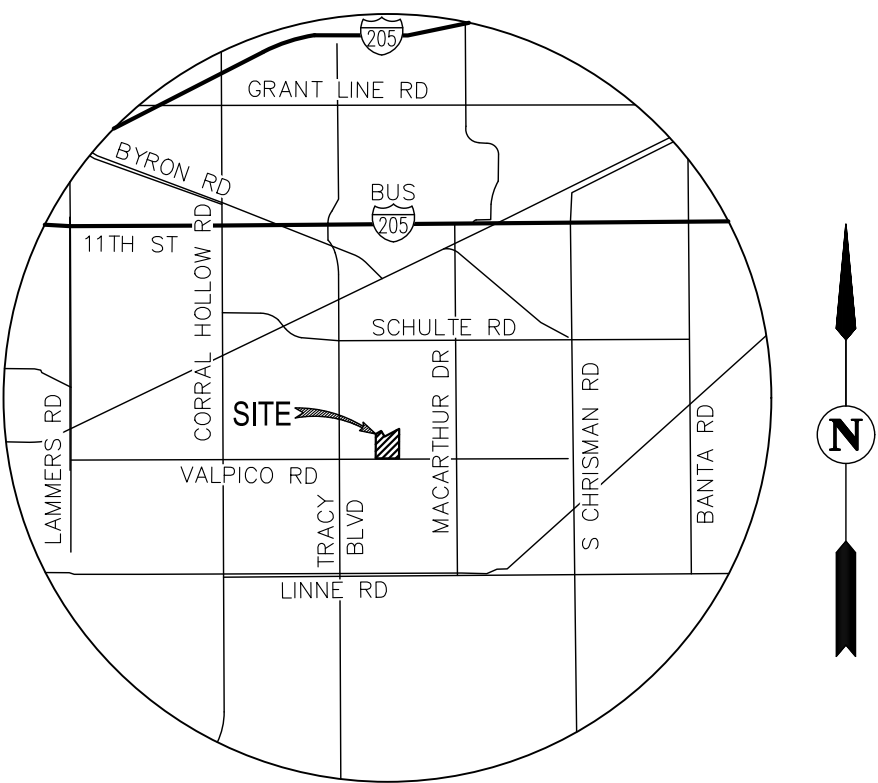

VICINITY MAP
NOT TO SCALE


GENERAL NOTES

- OWNER: JULIE & WAHID TADROS (APN 246-130-030)
ANNETTE TUSO ELUSSCARAY (APN 246-130-040)
STANLEY & GUERTJE BOERSMA (APN 246-130-270)
DAVID & ROBYN BOERSMA (APN 246-130-060)
- SUBDIVIDER: BROOKFIELD CALWEST BUILDERS LLC
12657 ALICOSTA BLVD, SUITE 250
SAN RAMON, CA 94583
- CIVIL ENGINEER: CARLSON, BARBEE & GIBSON, INC.
2633 CAMINO RAMON, SUITE 350
SAN RAMON, CA 94583
(925) 866-0322
ALBERT PANLILIO, R.C.E. 57540
- GEOTECHNICAL ENGINEER: ENGeo, INC.
17278 GOLDEN VALLEY PARKWAY
LATHROP, CA 95330
(209) 835-0610
STEVE HARRIS
- ASSESSORS PARCEL NO.: 246-130-030, 040, 060 & 270
- SITE ADDRESS: VALPICO ROAD
- SITE AREA: 28.83± ACRES
- EXISTING ZONING: LIGHT INDUSTRIAL (M-1)
- EXISTING LAND USE: VACANT W/ MISCELLANEOUS IMPROVEMENTS
- PROPOSED LAND USE: MEDIUM DENSITY RESIDENTIAL, TOTAL 275 LOTS
324 UNITS (INCLUDING JADU'S)
MAXIMUM LOT COVERAGE: 70%
- BENCHMARK: CITY OF TRACY BM#11
1/2" BOLT W/ PUNCH IN MONUMENT WELL
LOCATED 280' EAST OF CORRAL HOLLOW ROAD & LINNE ROAD
40' SOUTH OF THE RAILROAD TRACKS
ELEVATION 171.33 (NAVD 88)
- STREETS: STREETS A-D WITHIN THE SUBDIVISION WILL BE PUBLIC STREETS MAINTAINED BY THE CITY OF TRACY. STREET SECTIONS SHOWN ON THIS MAP ARE PER CITY MASTER PLANS OR OTHER CITY PLANS.
- SANITARY SEWER: PROPOSED SANITARY SEWER FACILITIES TO BE DESIGNED PER CITY STANDARDS AND PUBLICLY MAINTAINED PER THE CITY OF TRACY.
- STORM DRAIN: PROPOSED STORM DRAIN FACILITIES TO BE DESIGNED PER CITY STANDARDS AND PUBLICLY MAINTAINED PER THE CITY OF TRACY.
- WATER: PROPOSED WATER FACILITIES TO BE DESIGNED PER CITY STANDARDS AND PUBLICLY MAINTAINED PER THE CITY OF TRACY.
- FLOOD ZONE: ZONE X PER SAN JOAQUIN COUNTY INSURANCE RATE MAP (FIRM) PANEL 06077C0735F. AREAS DETERMINED TO BE OUTSIDE THE 0.2% ANNUAL CHANCE (500-YEAR) FLOOD PLAIN.
- GAS & ELECTRIC: PG&E
- TELEPHONE: AT&T
- DIMENSIONS: ALL DIMENSIONS SHOWN ARE PRELIMINARY AND SUBJECT TO FINAL DESIGN AND MAPPING.
- PHASING: MULTIPLE FINAL MAPS MAY BE FILED ON THE LANDS SHOWN ON THIS MAP PURSUANT TO THE SUBDIVISION MAP ACT SECTION 66456.1.
- PRIVATE STREETS: THIS SUBDIVISION WILL HAVE PRIVATE STREETS. THE PRIVATE STREETS ARE EXPECTED TO HAVE THEIR OWN INDIVIDUAL PARCEL TO BE DETERMINED WITH FINAL DESIGN AND WILL BE BASED ON ULTIMATE PROJECT PHASING.

SHEET INDEX

Sheet Number	Sheet Title
TM01	TITLE SHEET AND GENERAL NOTES
TM02	EXISTING CONDITIONS
TM03	PROPOSED STREET SECTIONS
TM04	LOTING PLAN
TM05	LOTING PLAN
TM06	OVERALL SITE PLAN
TM07	DETAILED SITE PLAN
TM08	DETAILED SITE PLAN
TM09	GRADING AND DRAINAGE PLAN
TM10	GRADING AND DRAINAGE PLAN
TM11	UTILITY PLAN
TM12	UTILITY PLAN
TM13	PRELIMINARY STORMWATER CONTROL PLAN
TM14	FIRE ACCESS PLAN
TM15	VALPICO ROAD PLAN LINE

CITY OF TRACY

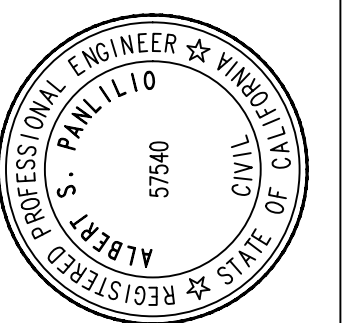

SAN RAMON (925) 866-0322
SACRAMENTO (916) 375-1877
WWW.CBGMIND.COM

cbg


CIVIL ENGINEERS • SURVEYORS • PLANNERS

REVISIONS	DATE	DESCRIPTION	APPROVED


DATE: MAY 14, 2025
DRAWN BY: AP
CHECKED BY: GZ
SCALE: AS SHOWN

TITLE SHEET AND GENERAL NOTES
TRACT 4206
VESTING TENTATIVE SUBDIVISION MAP
THE TRIWAY
TRACY
CALIFORNIA


SHEET
TM01
OF 15 SHEETS

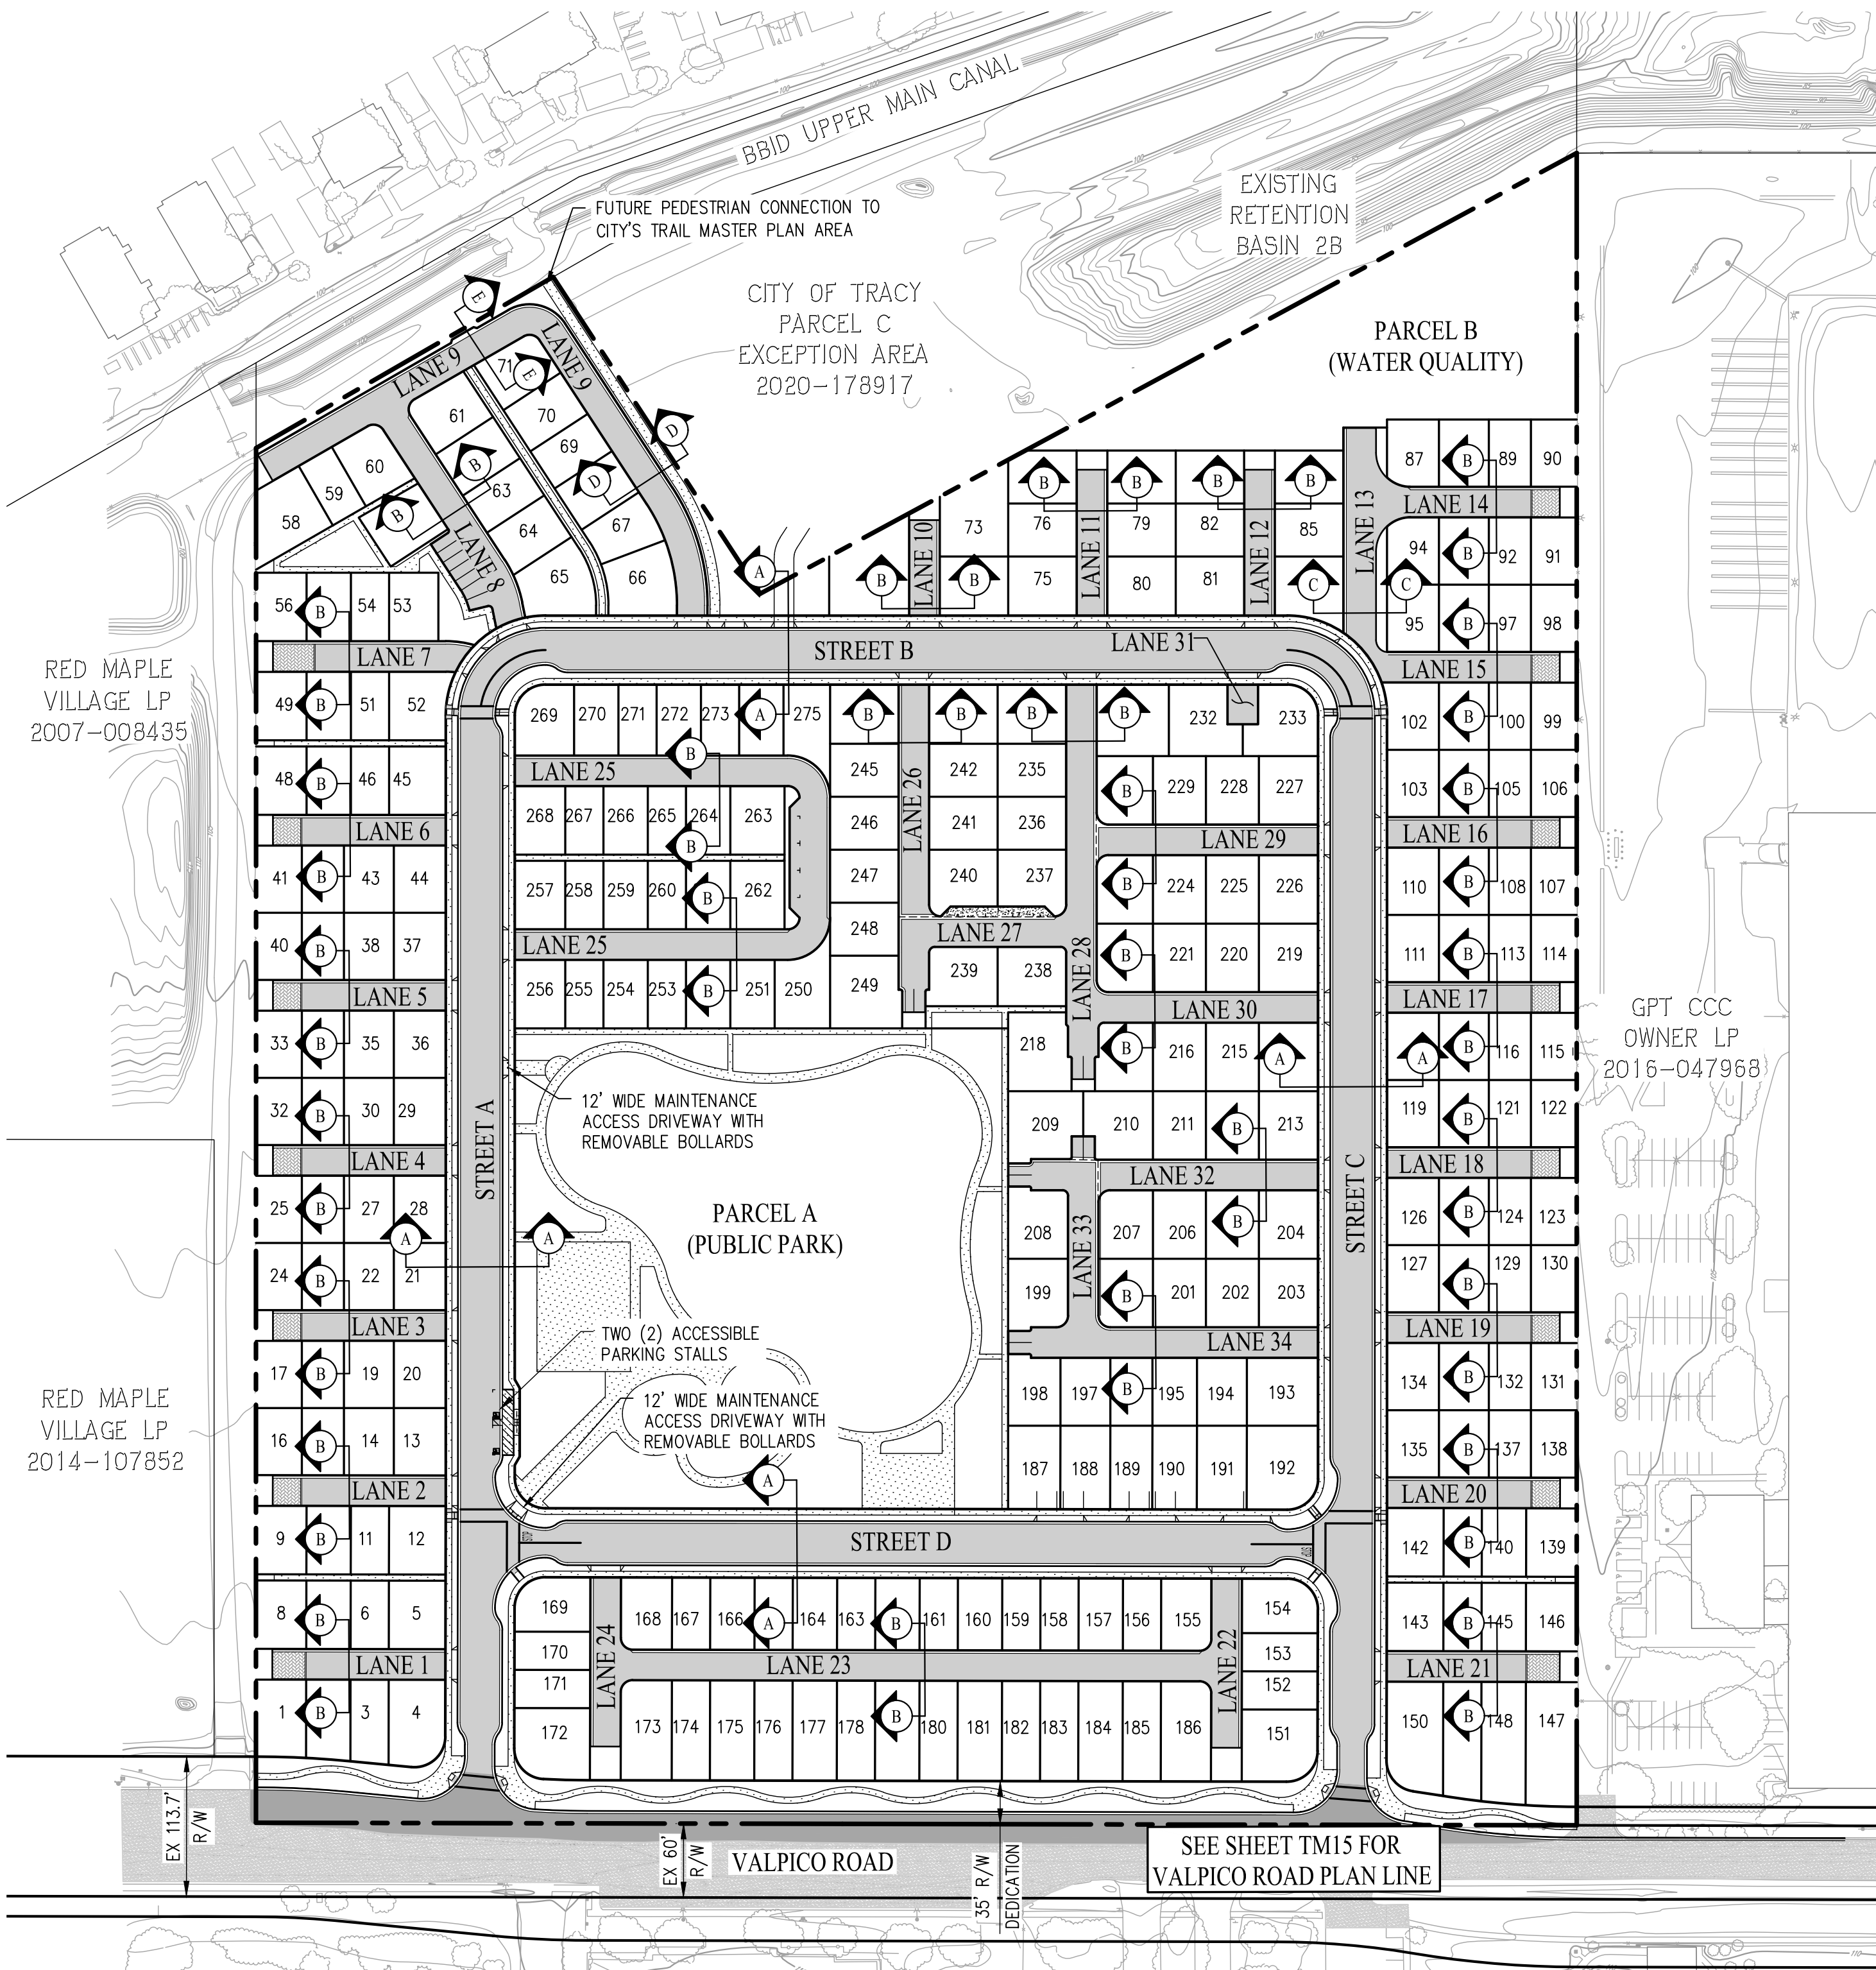


PROPOSED STREET SECTIONS
SCALE: 1" = 100'

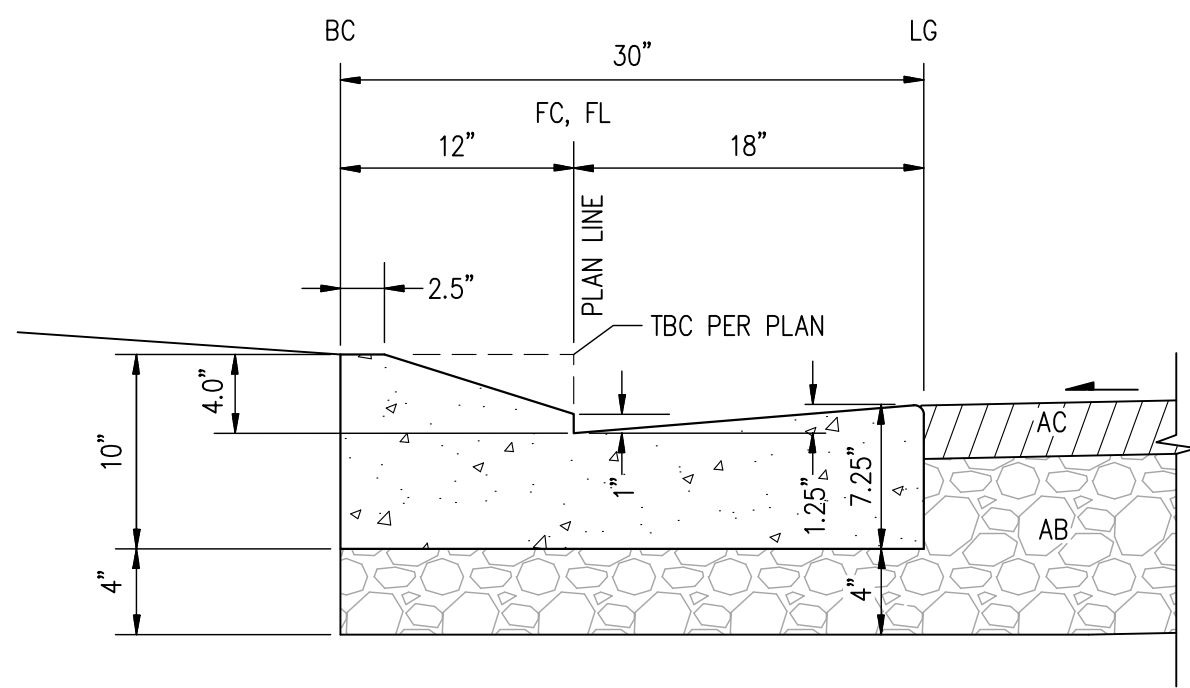


MOUNTABLE 4" BEVELED CATCH CURB & GUTTER
NOT TO SCALE

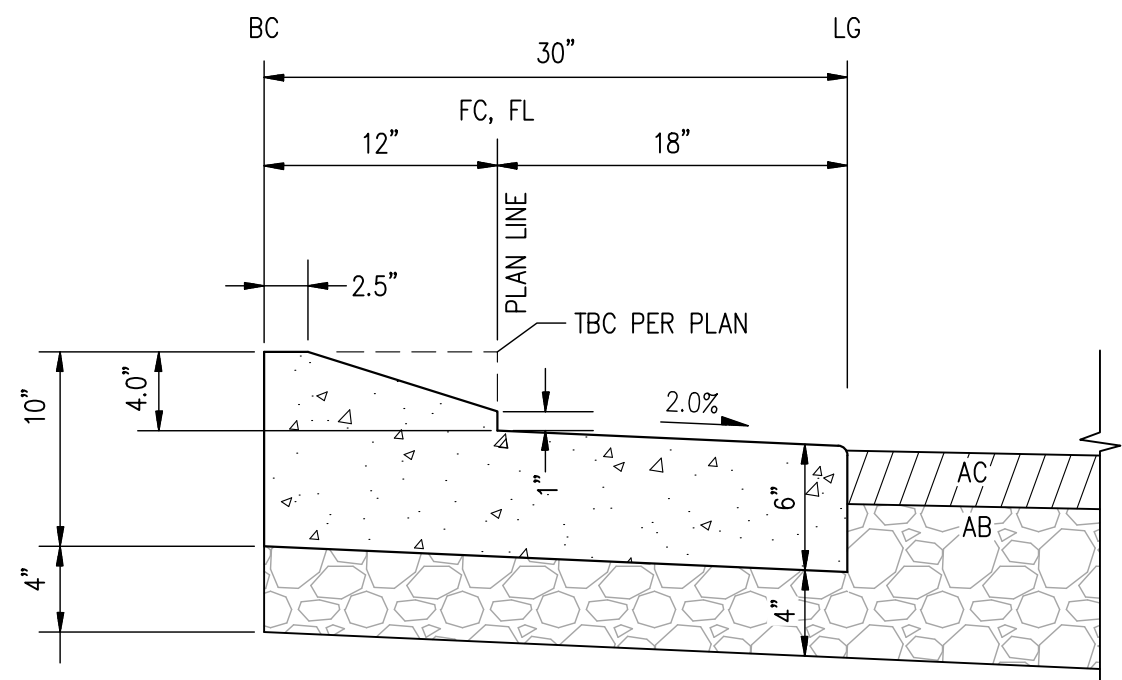


MOUNTABLE 4" BEVELED SPILL CURB & GUTTER
NOT TO SCALE

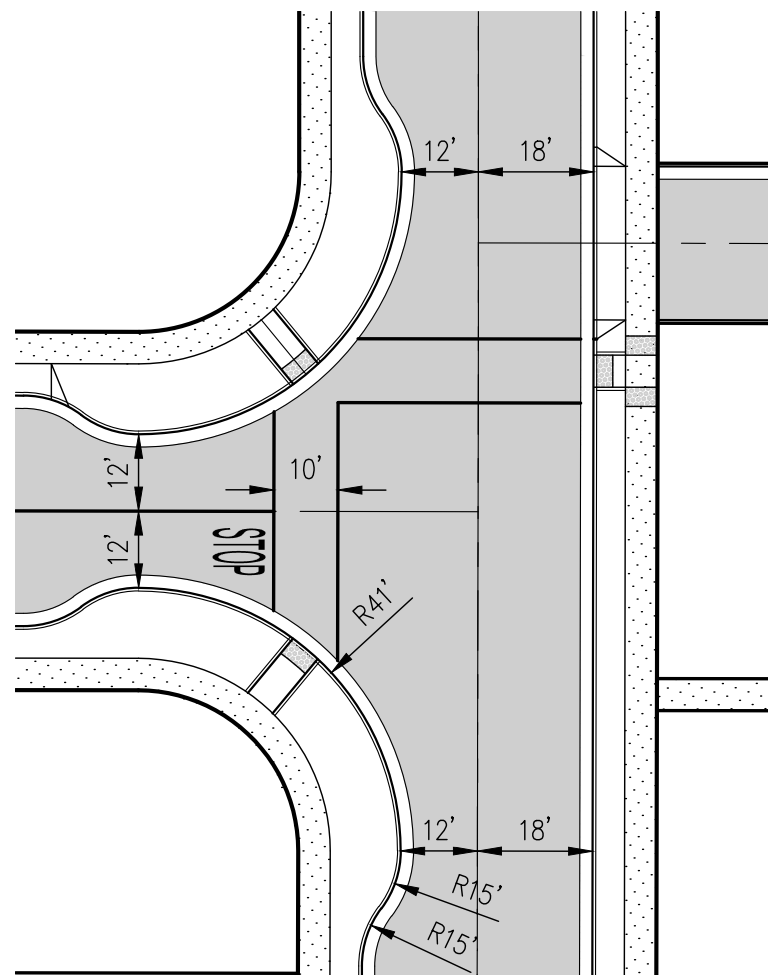


TYPICAL INTERSECTION BULB-OUT DETAIL
NOT TO SCALE

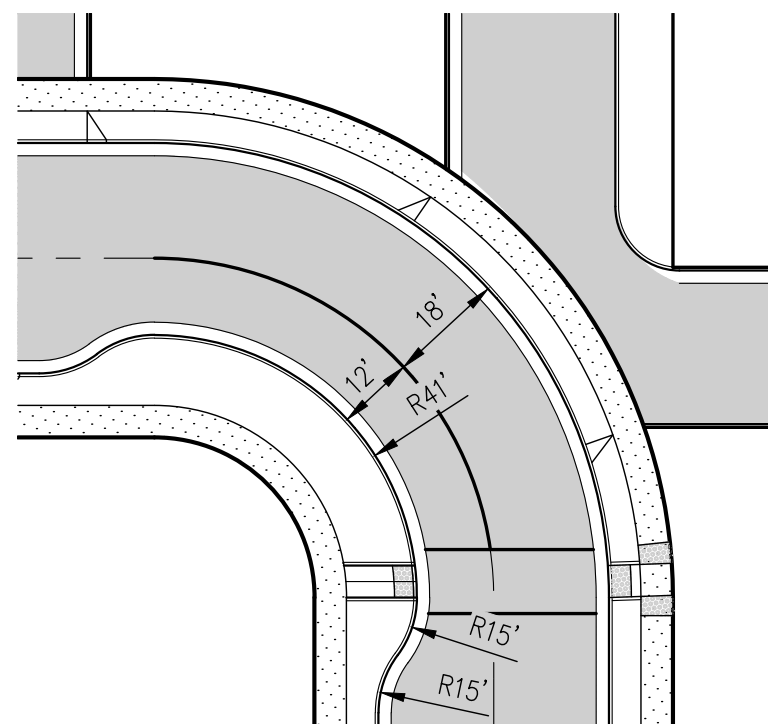


TYPICAL INTERSECTION BULB-OUT DETAIL
NOT TO SCALE

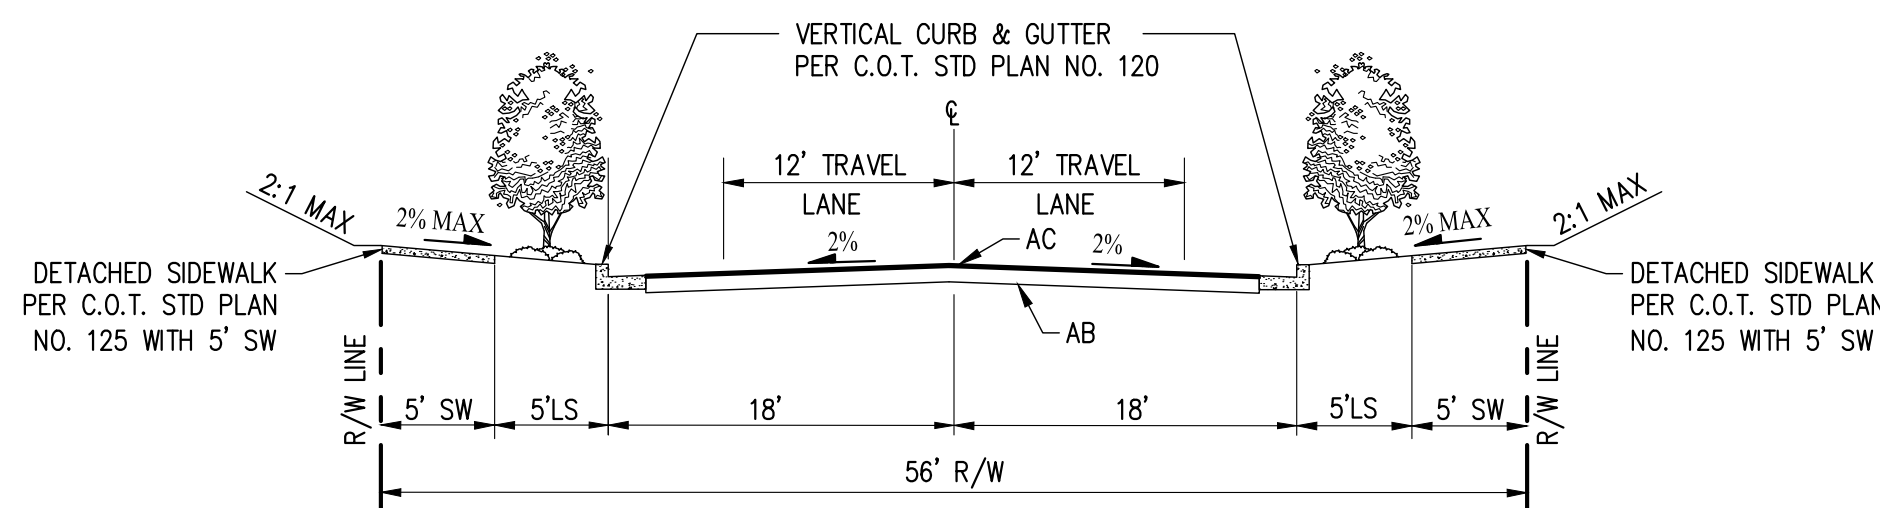


SECTION A-A
NEIGHBORHOOD PUBLIC STREET
(STREET A, B, C & D)
56' RIGHT OF WAY
NOT TO SCALE

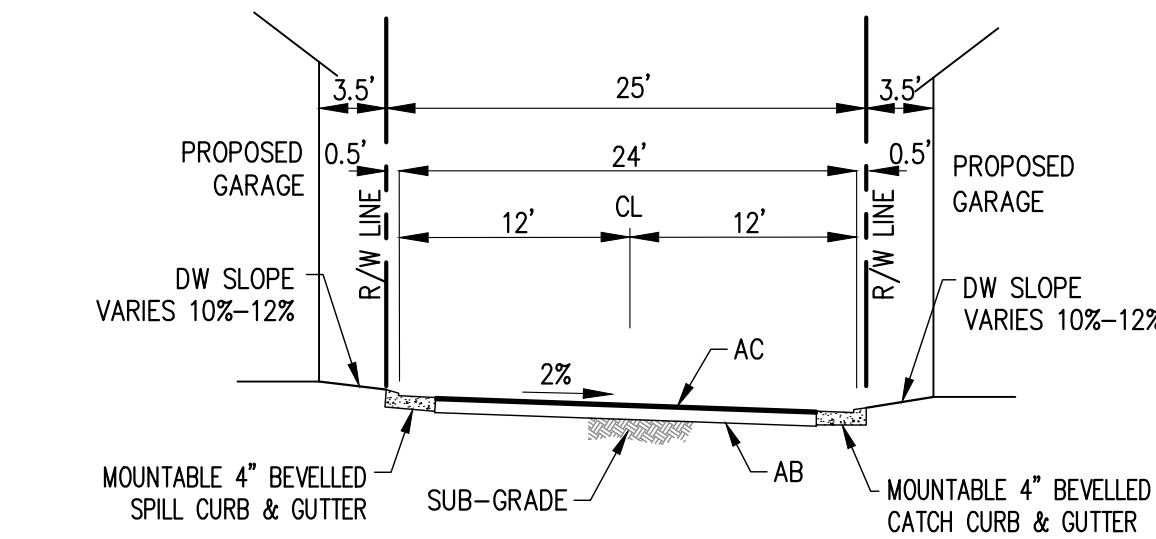


SECTION B-B
PRIVATE ALLEY LANE
(LANES 1-8, 10-12, 14-34)
25' RIGHT OF WAY
NOT TO SCALE

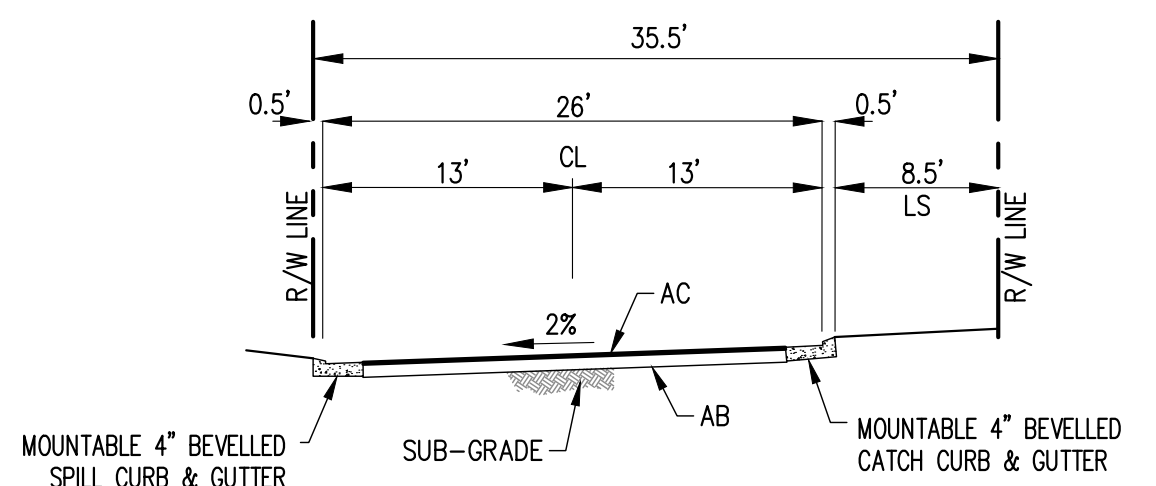



SECTION C-C
PRIVATE ALLEY LANE
(LANE 13)
35.5' RIGHT OF WAY
NOT TO SCALE

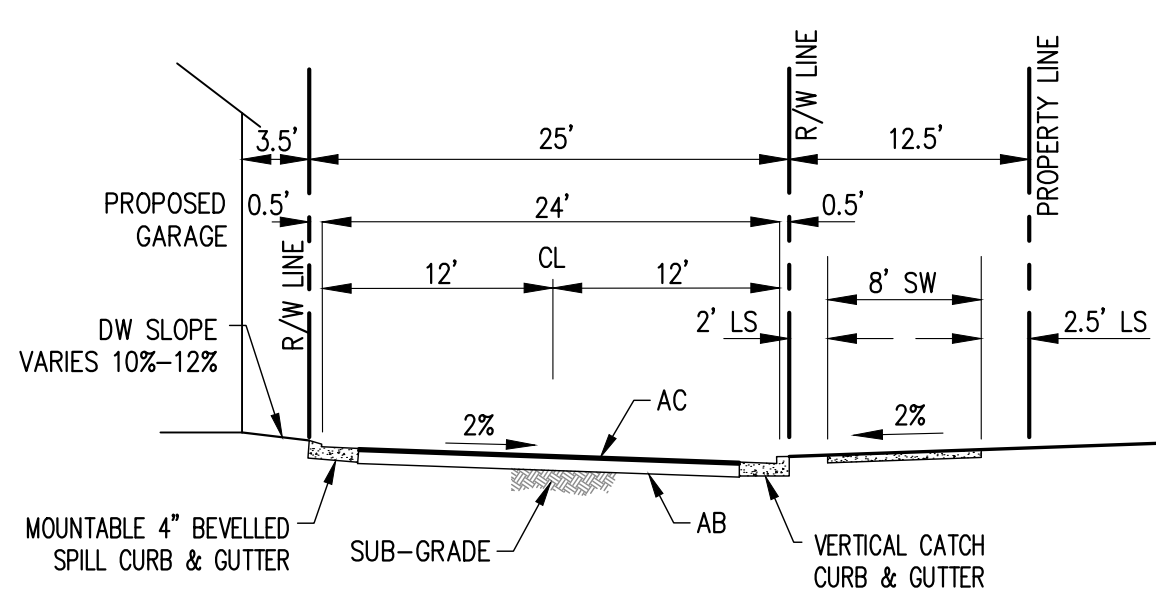


SECTION D-D
PRIVATE ALLEY LANE
(LANE 9)
25' RIGHT OF WAY
NOT TO SCALE

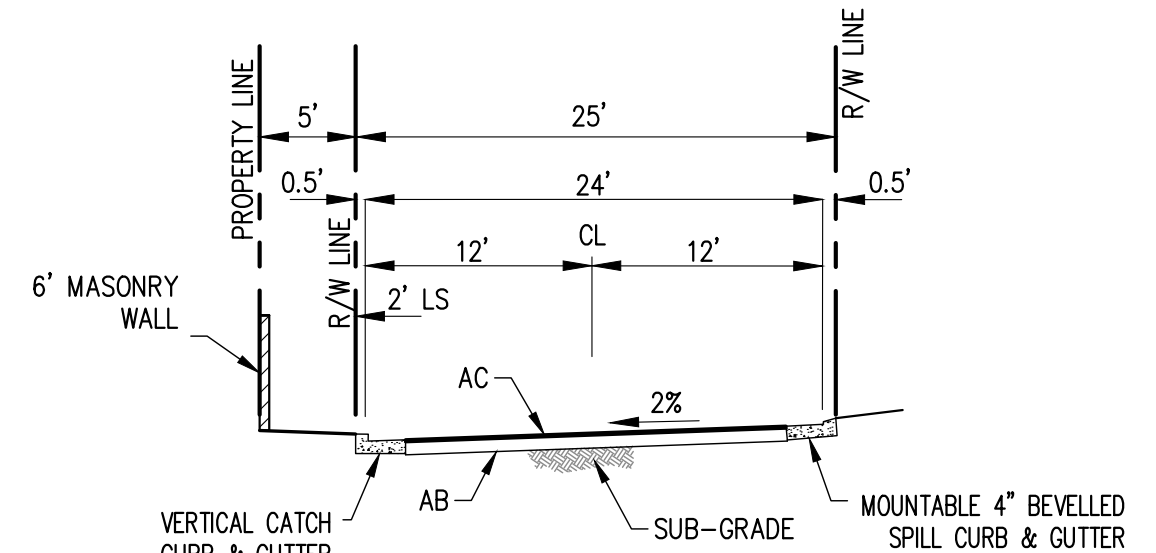

SECTION E-E
PRIVATE ALLEY LANE
(LANE 9)
25' RIGHT OF WAY
NOT TO SCALE

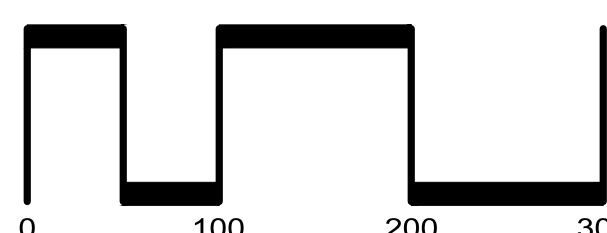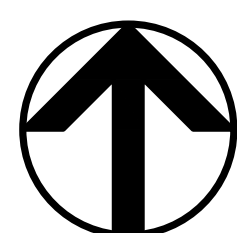

CITY OF TRACY

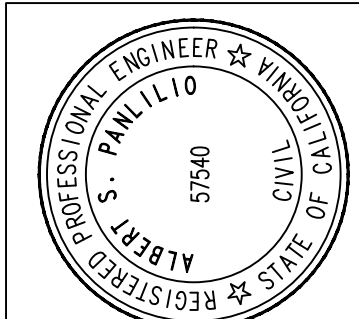

SAN RAMON (925) 866-0322
SACRAMENTO (916) 375-1877
WWW.CBG-ENGINEERS.COM

cbg

CIVIL ENGINEERS • SURVEYORS • PLANNERS

REVISIONS	DATE	DESCRIPTION	APPROVED

DATE: MAY 14, 2025	DRAWN BY: AP	CHECKED BY: GZ	SCALE: AS SHOWN
--------------------	--------------	----------------	-----------------

PROPOSED STREET SECTIONS

TRACT 4206

VESTING TENTATIVE SUBDIVISION MAP

THE TRIWAY


TRACY CALIFORNIA




LEGEND

	PROJECT BOUNDARY
	LOT LINE
	EASEMENT LINE
12	LOT NUMBER
	PRIVATE STREET (PUE, EVAE, PAE)

- NOTES:
1. SEE SHEET TM05 FOR LOT & PARCEL AREA INFORMATION.
 2. SEE SHEET TM06 FOR SIDE YARD EASEMENT FOR ALLEY PRODDT.
 3. ALL LOTS AND PARCELS ABUTTING PARK HAVE DIRECT ACCESS TO PARK.
 4. ALL PRIVATE STREETS TO HAVE THE FOLLOWING EASEMENTS: PUE, EVAE, PAE.

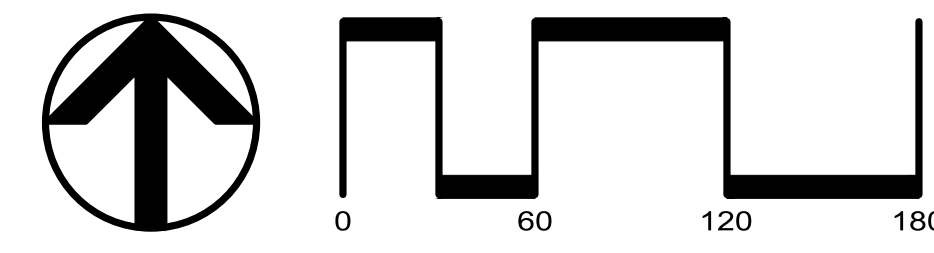


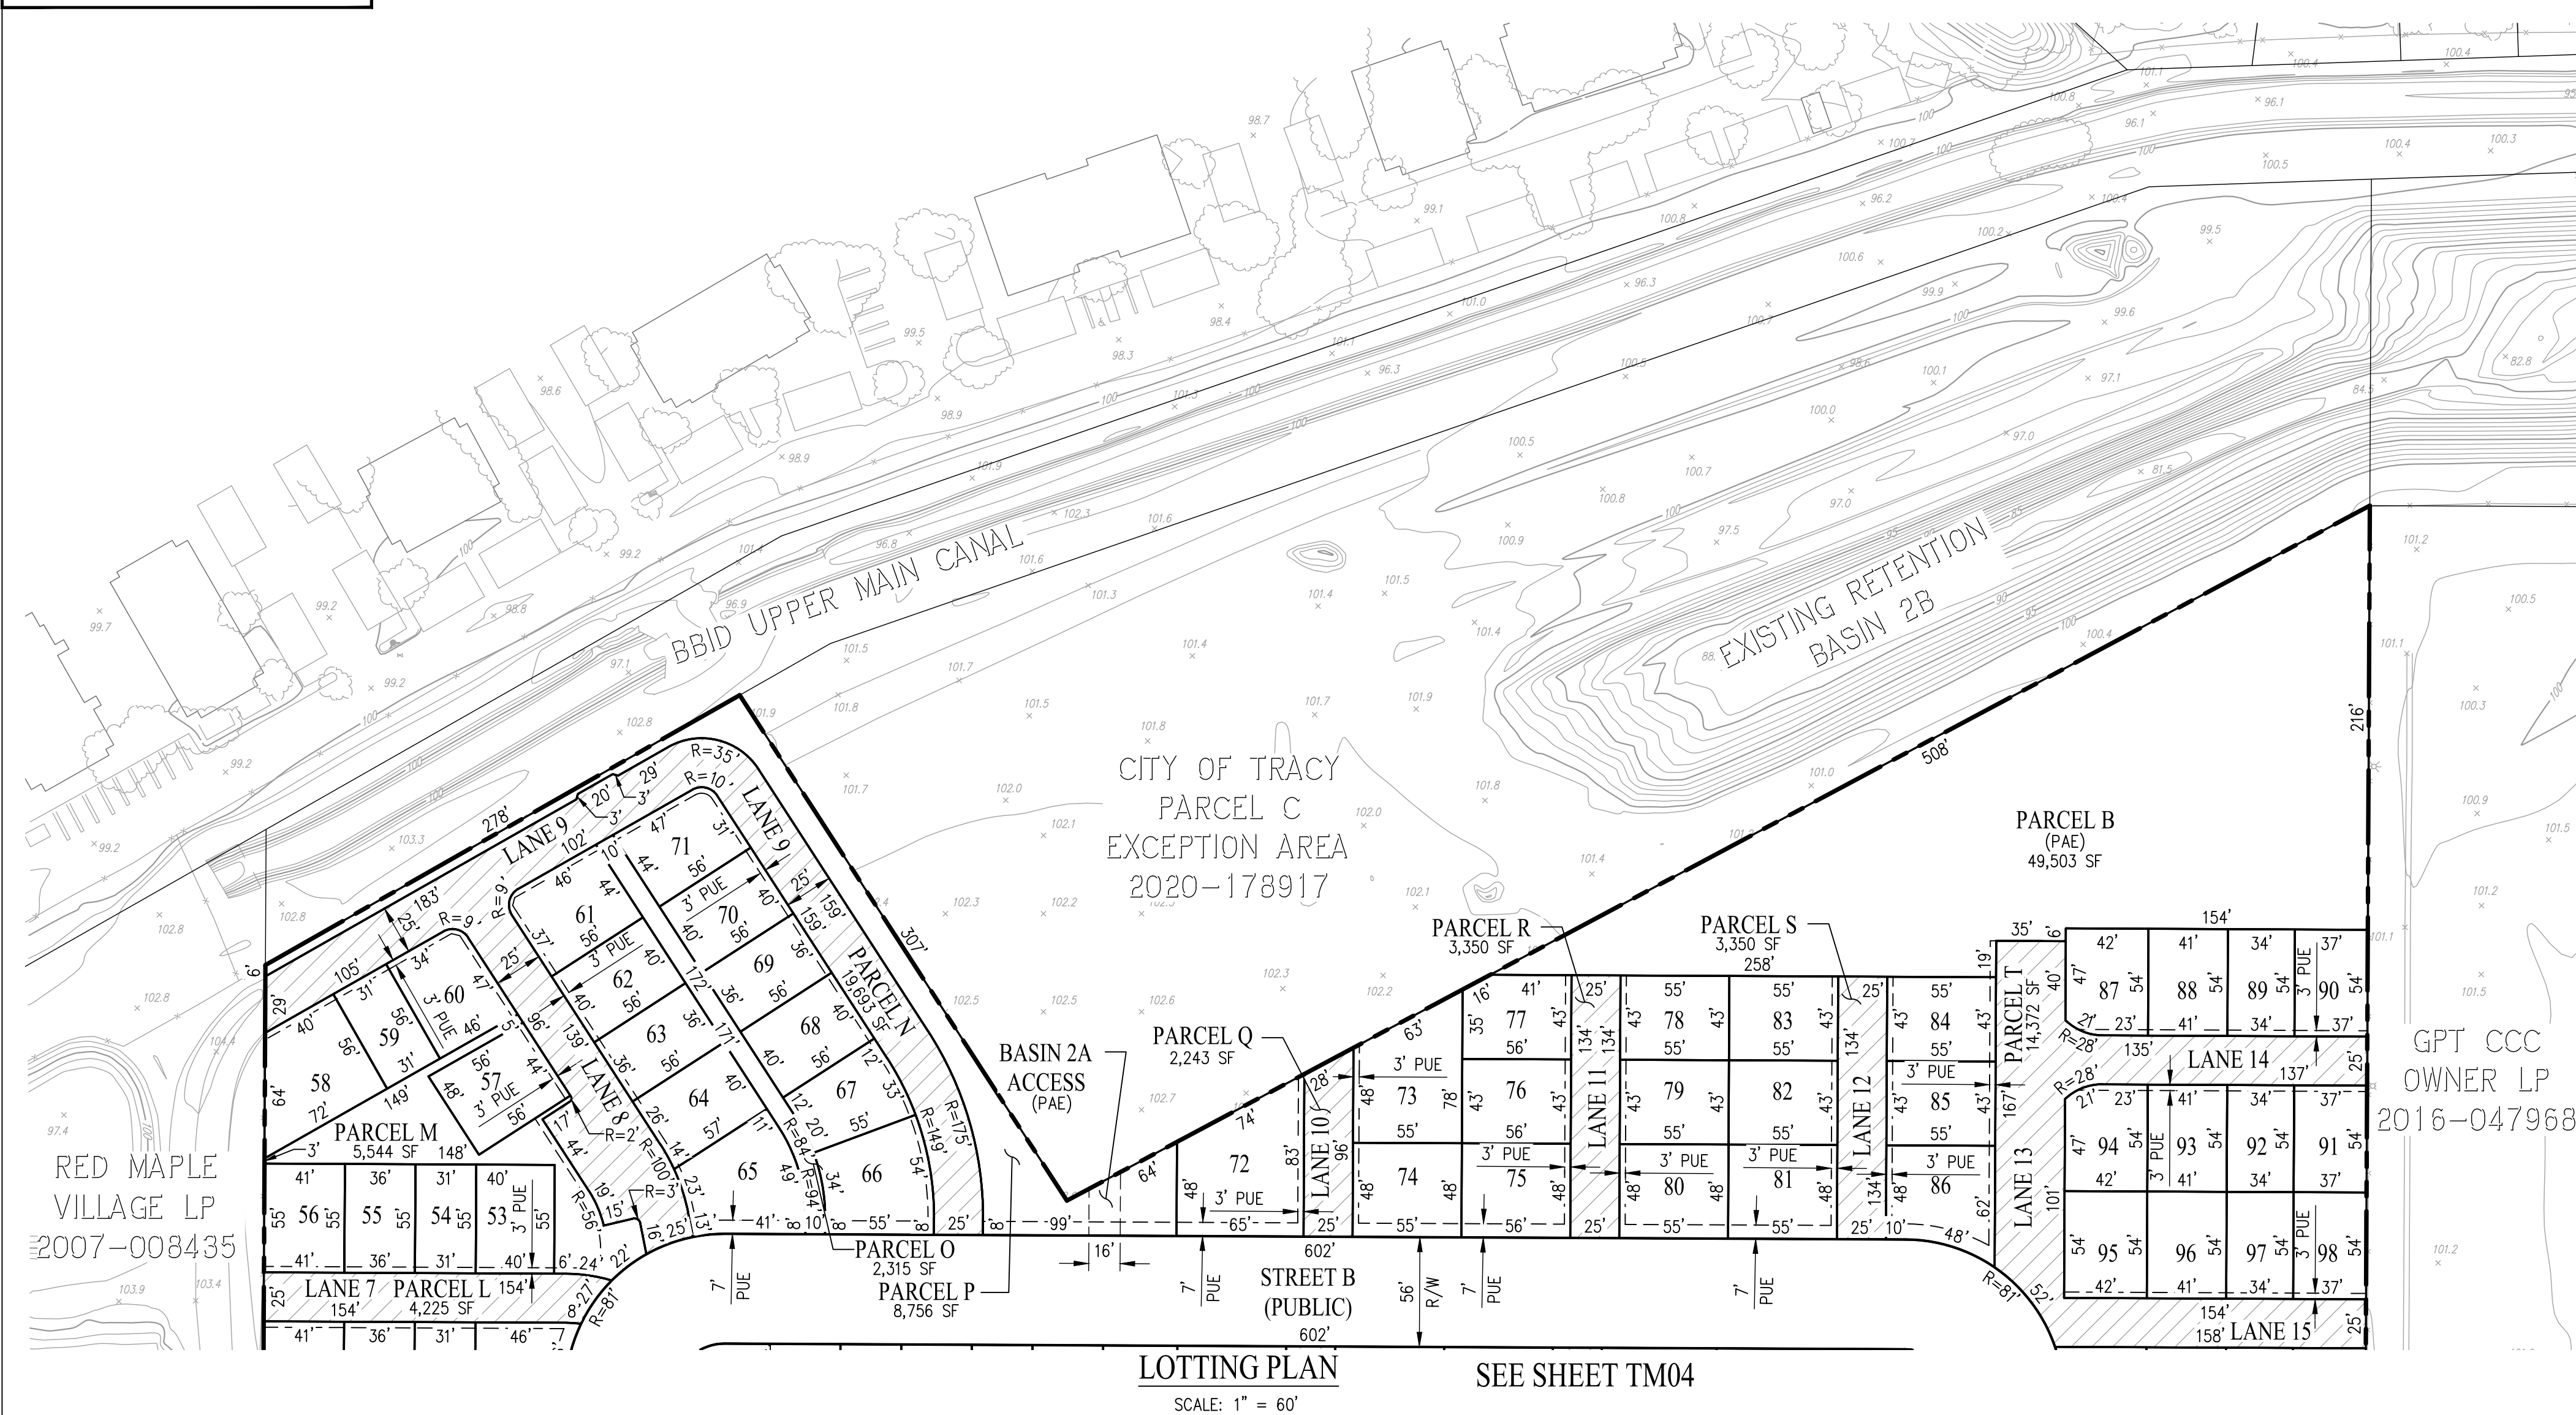

PARCEL	PARCEL AREA	PARCEL USE
PARCEL A	155,768	PUBLIC PARK
PARCEL AA	3,856	PRIVATE STREET
PARCEL B	49,503	WATER QUALITY
PARCEL BB	20,285	PRIVATE STREET
PARCEL C	1,095	LANDSCAPE
PARCEL CC	15,572	PRIVATE STREET
PARCEL D	3,844	PRIVATE STREET
PARCEL DD	27,426	PRIVATE STREET
PARCEL E	769	LANDSCAPE
PARCEL EE	807	PRIVATE STREET
PARCEL F	3,850	PRIVATE STREET
PARCEL FF	1,439	LANDSCAPE
PARCEL G	3,850	PRIVATE STREET
PARCEL GG	15,943	PRIVATE STREET
PARCEL H	3,850	PRIVATE STREET
PARCEL HH	638	LANDSCAPE
PARCEL I	3,850	PRIVATE STREET
PARCEL J	3,850	PRIVATE STREET
PARCEL K	770	LANDSCAPE

PARCEL	PARCEL AREA	PARCEL USE
PARCEL L	4,225	PRIVATE STREET
PARCEL M	5,544	LANDSCAPE
PARCEL N	19,693	PRIVATE STREET
PARCEL O	2,315	LANDSCAPE
PARCEL P	8,756	LANDSCAPE
PARCEL Q	2,243	PRIVATE STREET
PARCEL R	3,350	PRIVATE STREET
PARCEL S	3,350	PRIVATE STREET
PARCEL T	14,372	PRIVATE STREET
PARCEL U	3,850	PRIVATE STREET
PARCEL V	3,850	PRIVATE STREET
PARCEL W	3,850	PRIVATE STREET
PARCEL X	3,850	PRIVATE STREET
PARCEL Y	3,850	PRIVATE STREET
PARCEL Z	771	LANDSCAPE

LEGEND

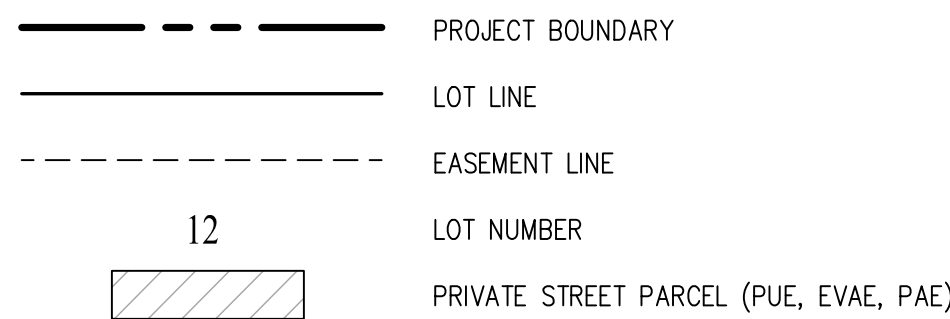

NOTES:

1. SEE SHEET TM05 FOR LOT & PARCEL AREA INFORMATION.
2. SEE SHEET TM06 FOR SIDE YARD EASEMENT FOR ALLEY PRODUCT.
3. ALL LOTS AND PARCELS ABUTTING PARK HAVE DIRECT ACCESS TO PARK.
4. ALL PRIVATE STREETS TO HAVE THE FOLLOWING EASEMENTS PUE, EVAE, PAE.

LOT NO.	LOT AREA
1	2,555
2	2,328
3	2,095
4	3,109
5	2,553
6	1,721
7	1,998
8	2,266
9	2,272
10	1,998
11	1,721
12	2,553
13	2,303
14	2,209
15	1,861
16	2,021
17	2,026
18	1,862
19	2,207
20	2,298
21	2,298
22	2,207
23	1,862
24	2,026

LOT NO.	LOT AREA
25	2,026
26	1,862
27	2,207
28	2,298
29	2,298
30	2,207
31	1,862
32	2,026
33	2,026
34	1,862
35	2,207
36	2,298
37	2,298
38	2,207
39	1,862
40	2,026
41	2,026
42	1,862
43	2,207
44	2,298
45	2,553
46	1,720
47	1,998
48	2,276

LOT NO.	LOT AREA
49	2,276
50	1,998
51	1,720
52	2,645
53	2,220
54	1,720
55	1,998
56	2,276
57	2,549
58	3,107
59	1,721
60	2,429
61	2,516
62	2,220
63	1,998
64	2,250
65	3,021
66	2,903
67	2,127
68	2,220
69	1,998
70	2,220
71	2,315
72	4,243

LOT NO.	LOT AREA
73	3,521
74	2,664
75	2,664
76	2,387
77	2,333
78	2,387
79	2,386
80	2,664
81	2,664
82	2,386
83	2,387
84	2,387
85	2,386
86	2,868
87	2,253
88	2,207
89	1,862
90	2,026
91	2,026
92	1,862
93	2,207
94	2,253
95	2,298
96	2,207

LOT NO.	LOT AREA
97	1,862
98	2,026
99	2,026
100	1,862
101	2,207
102	2,337
103	2,298
104	2,207
105	1,862
106	2,026
107	2,026
108	1,862
109	2,207
110	2,298
111	2,298
112	2,207
113	1,862
114	2,026
115	2,026
116	1,862
117	2,207
118	2,298
119	2,298
120	2,207

LOT NO.	LOT AREA
121	1,862
122	2,026
123	2,026
124	1,862
125	2,207
126	2,298
127	2,298
128	2,207
129	1,862
130	2,026
131	2,026
132	1,862
133	2,207
134	2,298
135	2,299
136	2,211
137	1,868
138	2,035
139	2,279
140	1,998
141	1,721
142	2,553
143	2,553
144	1,721

LOT NO.	LOT AREA
145	1,998
146	2,285
147	4,170
148	3,547
149	2,938
150	4,001
151	3,467
152	1,906
153	1,907
154	2,582
155	2,362
156	1,813
157	2,106
158	1,813
159	1,813
160	2,106
161	1,813
162	2,106
163	1,813
164	2,106
165	1,813
166	2,106
167	1,813
168	2,401


LOT NO.	LOT AREA
169	2,582
170	1,907
171	1,907
172	3,433
173	3,341
174	2,517
175	2,923
176	2,517
177	2,923
178	2,517
179	2,923
180	2,517
181	2,923
182	2,517
183	2,517
184	2,923
185	2,517
186	3,290
187	2,882
188	2,750
189	2,323
190	2,461
191	2,759
192	3,805

LOT NO.	LOT AREA
193	3,176
194	2,228
195	1,989
196	1,879
197	2,228
198	2,391
199	2,726
200	2,427
201	2,386
202	2,386
203	2,664
204	2,664
205	2,386
206	2,387
207	2,427
208	2,741
209	3,246
210	2,964
211	2,386
212	2,386
213	2,664
214	2,664
215	2,386
216	2,387


LOT NO.	LOT AREA
217	2,525
218	3,166
219	2,664
220	2,386
221	2,386
222	2,510
223	2,510
224	2,386
225	2,386
226	2,664
227	2,664
228	2,386
229	2,386
230	2,510
231	3,393
232	3,076
233	3,005
234	2,664
235	2,386
236	2,387
237	2,640
238	2,657
239	2,699
240	2,640

LOT NO.	LOT AREA
241	2,387
242	2,386
243	2,664
244	2,664
245	2,386
246	2,386
247	2,386
248	2,387
249	3,368
250	2,753
251	1,998
252	1,998
253	1,720
254	1,998
255	1,721
256	2,275
257	2,275
258	1,721
259	1,998
260	1,720
261	1,998
262	2,442
263	2,442
264	1,998

LOT NO.	LOT AREA
265	1,720
266	1,998
267	1,720
268	2,275
269	2,635
270	2,070
271	1,783
272	2,070
273	1,783
274	2,070
275	2,431

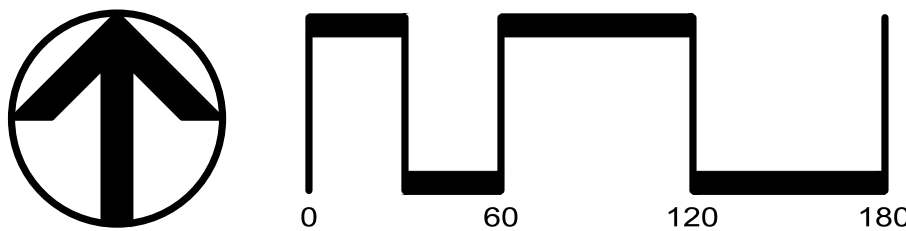

CITY OF TRACY

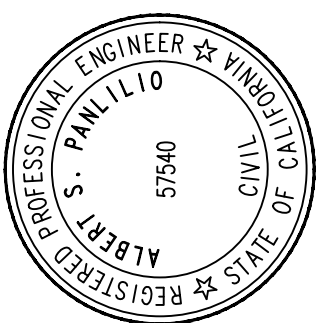

cbg
SAN RAMON (925) 866-0322
SACRAMENTO (916) 375-1877
WWW.CBANDG.COM

CIVIL ENGINEERS ■ SURVEYORS ■ PLANNERS

[illegible]

DATE: MAY 14, 2025

DRAWN BY: AP

CHECKED BY: GZ

SCALE: AS SHOWN

TRACT 4206
VESTING TENTATIVE SUBDIVISION MAP
THE TRIWAY


SHEET

M05


15 SHEETS




OVERALL SITE PLAN
SCALE: 1" = 100'

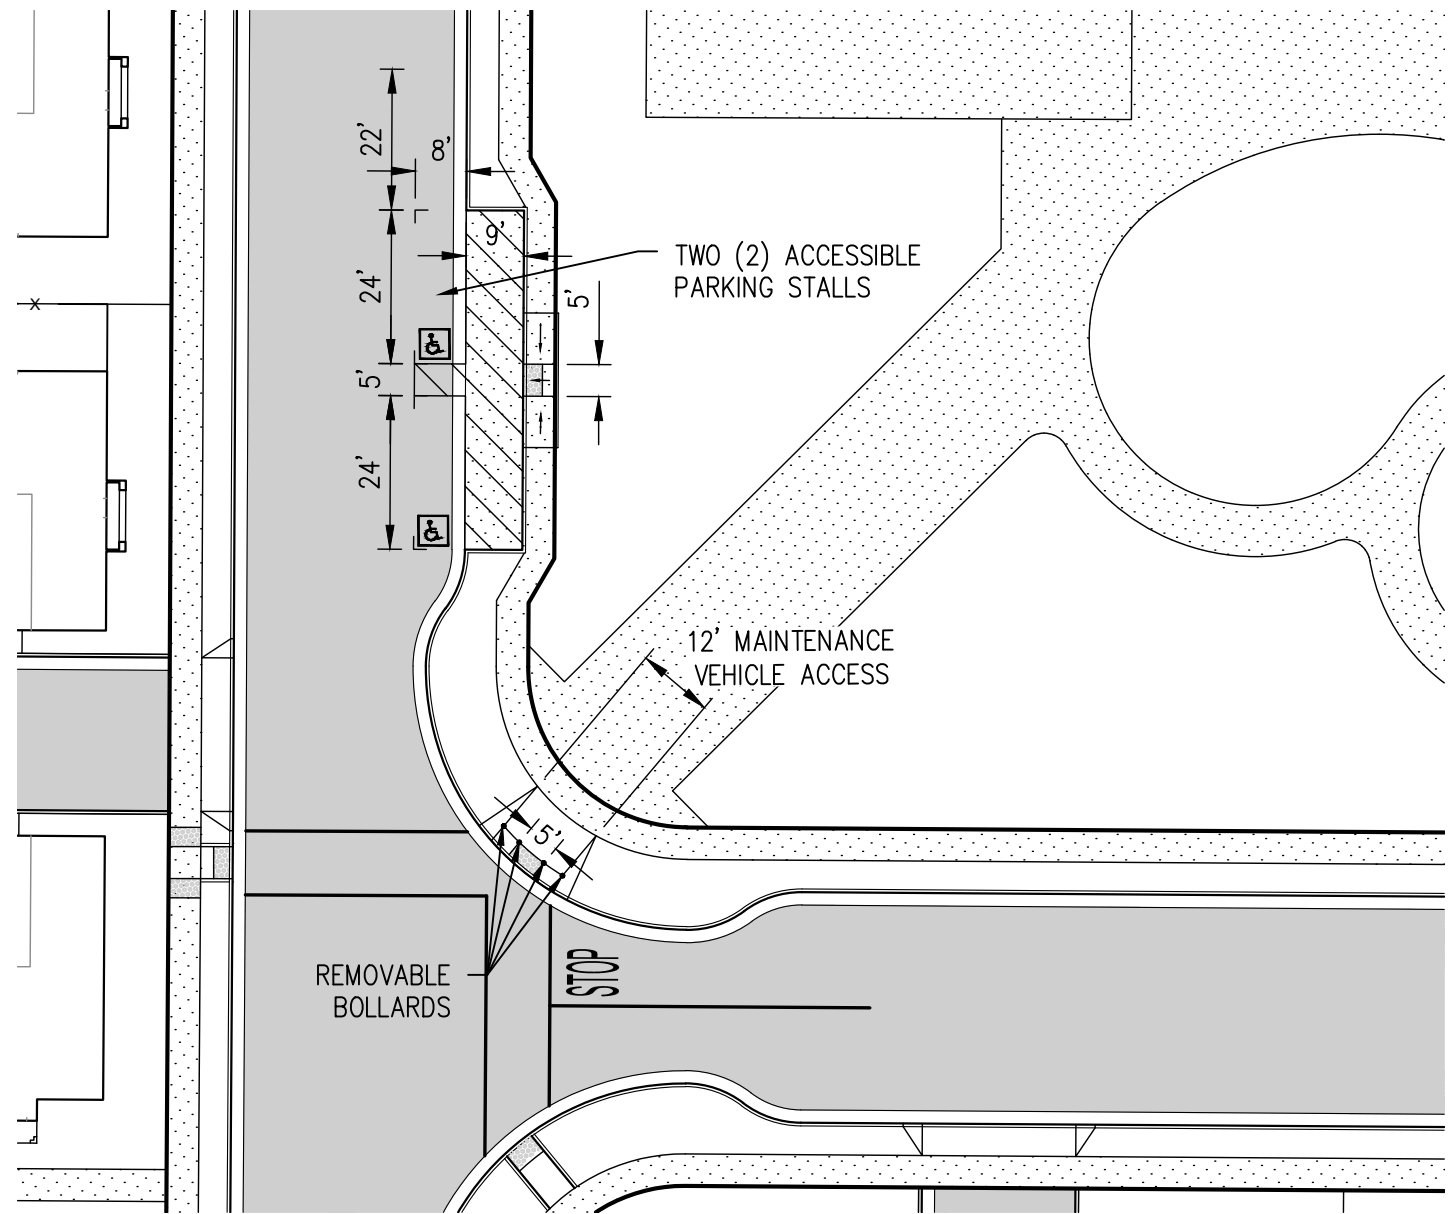

ACCESSIBLE PARKING AND MAINTENANCE ACCESS DETAIL
SCALE: 1" = 30'

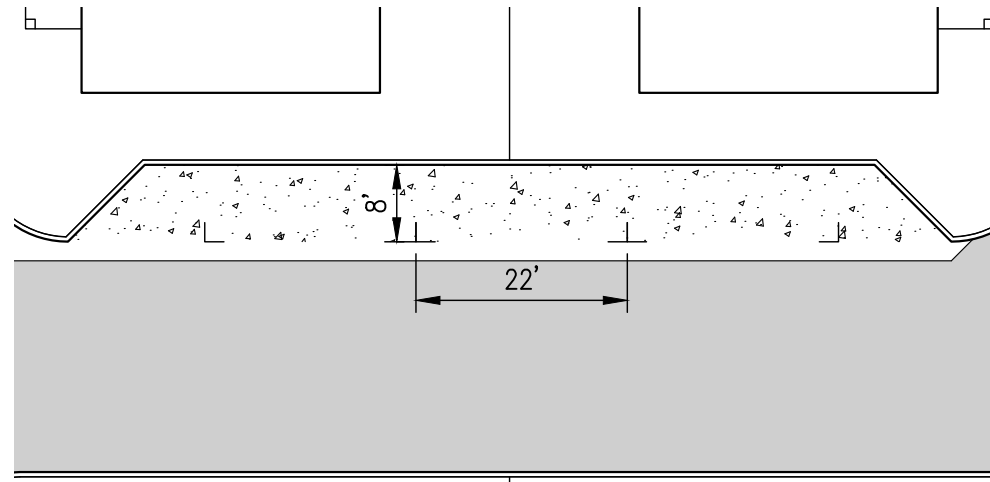

TYPICAL PARALLEL PARKING STALL
SCALE: 1" = 20'

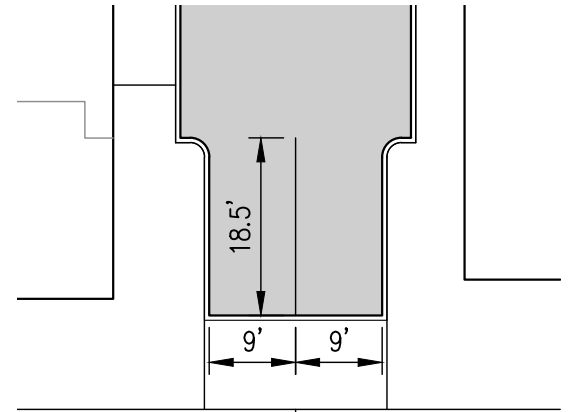


TYPICAL PERPENDICULAR PARKING STALL
SCALE: 1" = 20'

GUEST PARKING COUNT				
GUEST LOCATION	ORIENTATION	DIMENSION, W x L	NO. OF PARKING	LOCATION
PUBLIC STREET PARKING	PARALLEL	8 x 22	159	
PUBLIC STREET ACCESSIBLE PARKING	PARALLEL	8 x 24 WITH 9 x 24 LOADING ZONE	2	
PRIVATE LANE PARKING	PARALLEL	8 x 22	6	
PRIVATE LANE PARKING	PERPENDICULAR	9 x 18.5	17	
TOTAL			184	

PRODUCT SUMMARY			
DUETS (55' DEEP)			
PLAN TYPE	BED/BATH	SQ. FT.	UNIT COUNT
PLAN 1	3 BD/2.5 BA	1,598 SF	23
PLAN 2	4 BD/2.5 BA	1,844 SF	23
PLAN 3	4 BD/3 BA	1,912 SF	25
PLAN 4	4 BD/3.5 BA	2,101 SF	25
TOTAL			96
40'X56' ALLEY LOAD			
PLAN TYPE	BED/BATH	SQ. FT.	UNIT COUNT
PLAN 1	3 BD/2.5 BA	1,592 SF	40
PLAN 2	3 BD/2.5 BA	1,668 SF	27
PLAN 3	3 BD/2.5 BA	1,842 SF	22
PLAN 4	4 BD/3 BA	2,155 SF	24
TOTAL			113
43'X56' FRONT LOAD			
PLAN TYPE	BED/BATH	SQ. FT.	UNIT COUNT
PLAN 1	3 BD/2.5 BA	1,987 SF	17
PLAN 2	4 BD/2.5 BA	2,152 SF	25
PLAN 3	3 BD+JADU/3.5 BA	2,300 SF	24
TOTAL			66

NOTE: MAXIMUM LOT COVERAGE = 70%

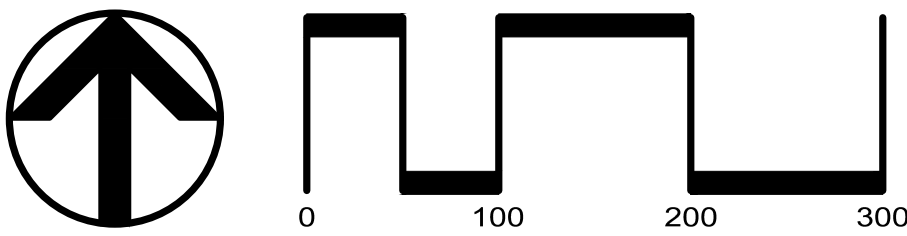

REVISIONS	DATE	DESCRIPTION	APPROVED

DATE	MAY 14, 2025
DRAWN BY	AP
CHECKED BY	GZ
SCALE	AS SHOWN

SEE SHEET TM08

RED MAPLE VILLAGE LP

SEE LANDSCAPE PLANS FOR PARK DETAILS.

PARCEL A (PUBLIC PARK)


GPT CCC OWNER LP

LEGEND


- PROJECT BOUNDARY
- PROPOSED SIDEWALK
- PROPOSED PAVEMENT
- EASEMENT
- LOT LINE
- STORM DRAIN LINE
- SANITARY SEWER (PUBLIC)
- SANITARY SEWER FORCE MAIN
- WATER (PUBLIC)
- SANITARY SEWER MANHOLE
- STORM DRAIN MANHOLE
- CURB INLET
- FIELD INLET
- FIRE HYDRANT
- STREETLIGHT
- BIORETENTION AREA
- TREE

NOTE:
1. SEE SHEET TM06 FOR PARKING STALL LOCATIONS AND DETAILS.

CITY OF TRACY

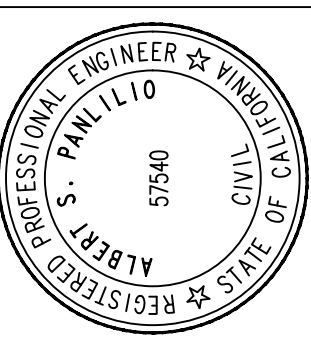

SAN RAMON (925) 868-0322
SACRAMENTO (916) 375-1877
WWW.GRANDCO.COM
CIVIL ENGINEERS • SURVEYORS • PLANNERS

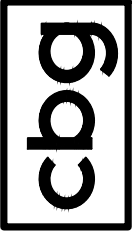


REVISIONS	DATE	DESCRIPTION	APPROVED


DATE: MAY 14, 2025
DRAWN BY: AP
CHECKED BY: GZ
SCALE: AS SHOWN

DETAILED SITE PLAN
TRACT 4206
VESTING TENTATIVE SUBDIVISION MAP
THE TRIWAY
CALIFORNIA
TRACY


SHEET
TM07
OF 15 SHEETS

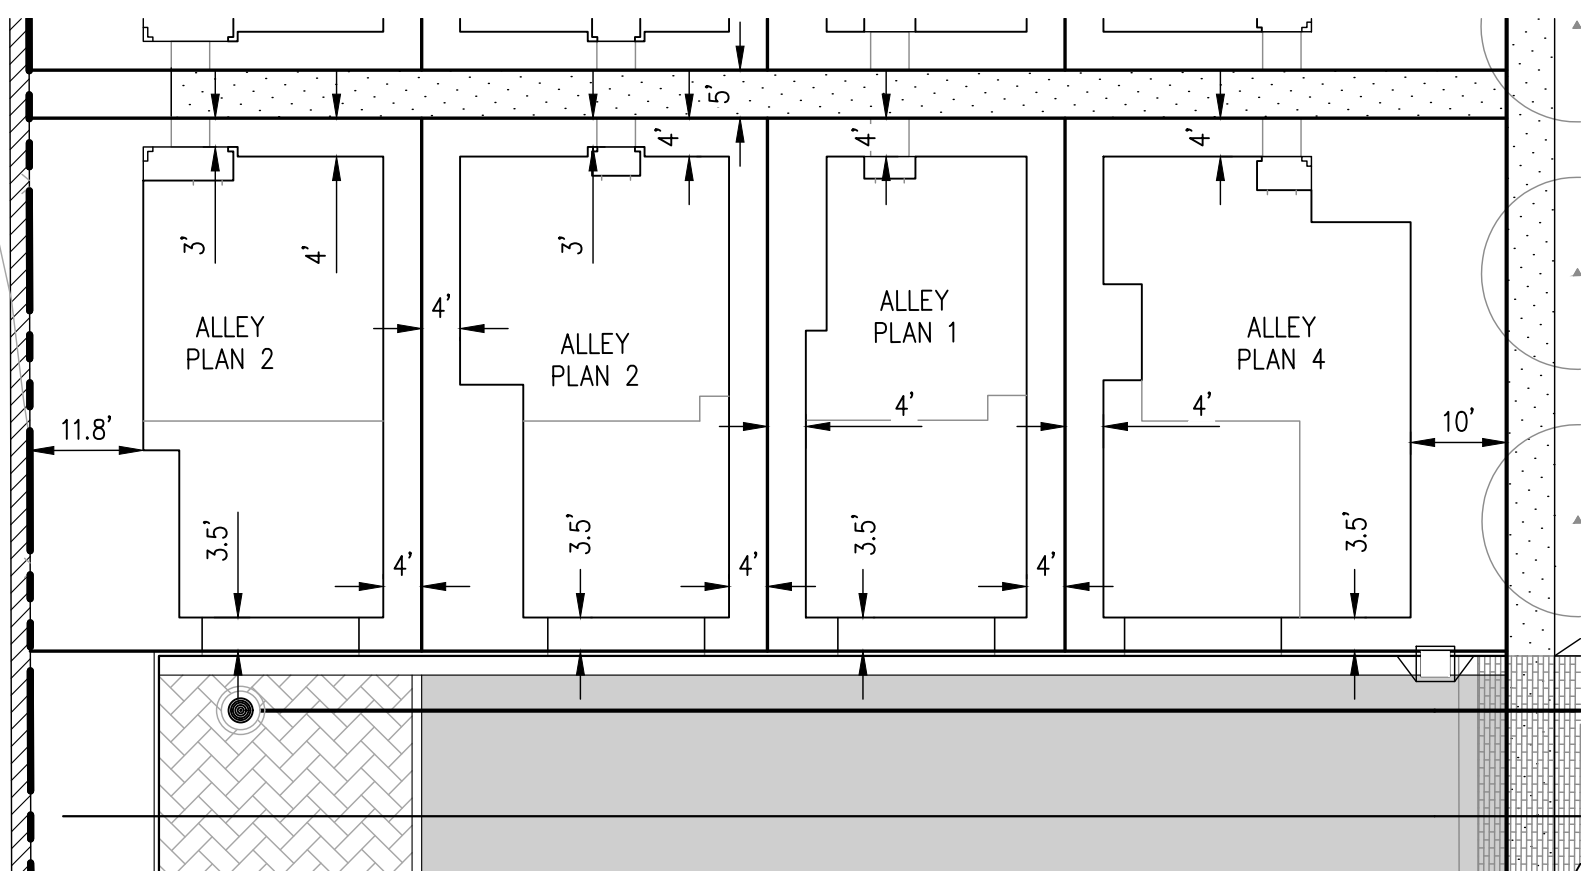


ALLEY LOADED
TYPICAL SETBACKS
(LOTS 1-12, 45-66, 139-186, 250-275)
SCALE: 1" = 20'

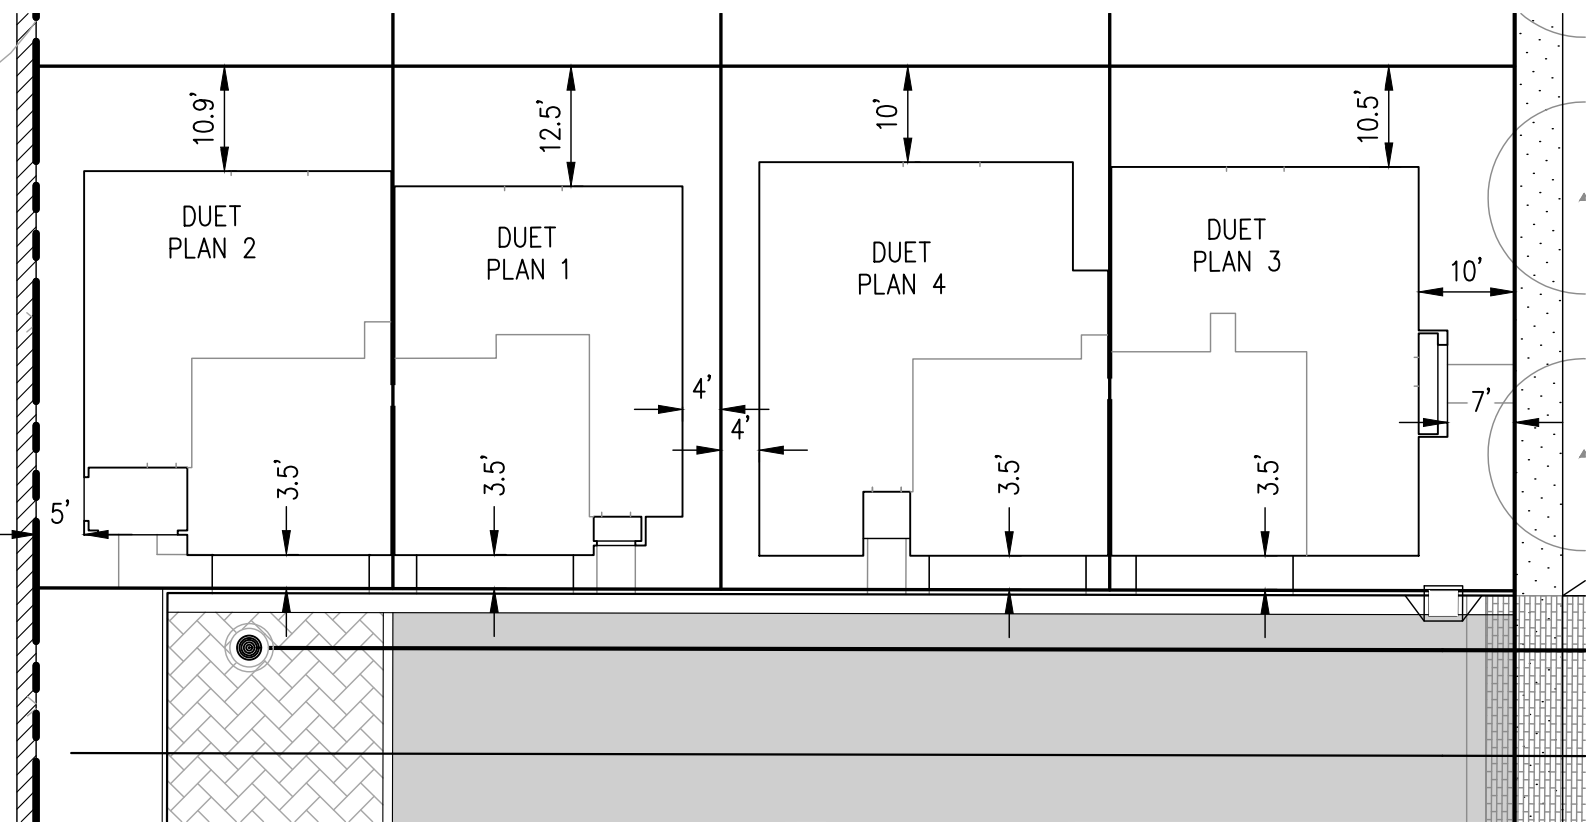



DUETS
TYPICAL SETBACKS
(LOTS 13-44, 87-138, 193-198)
SCALE: 1" = 20'

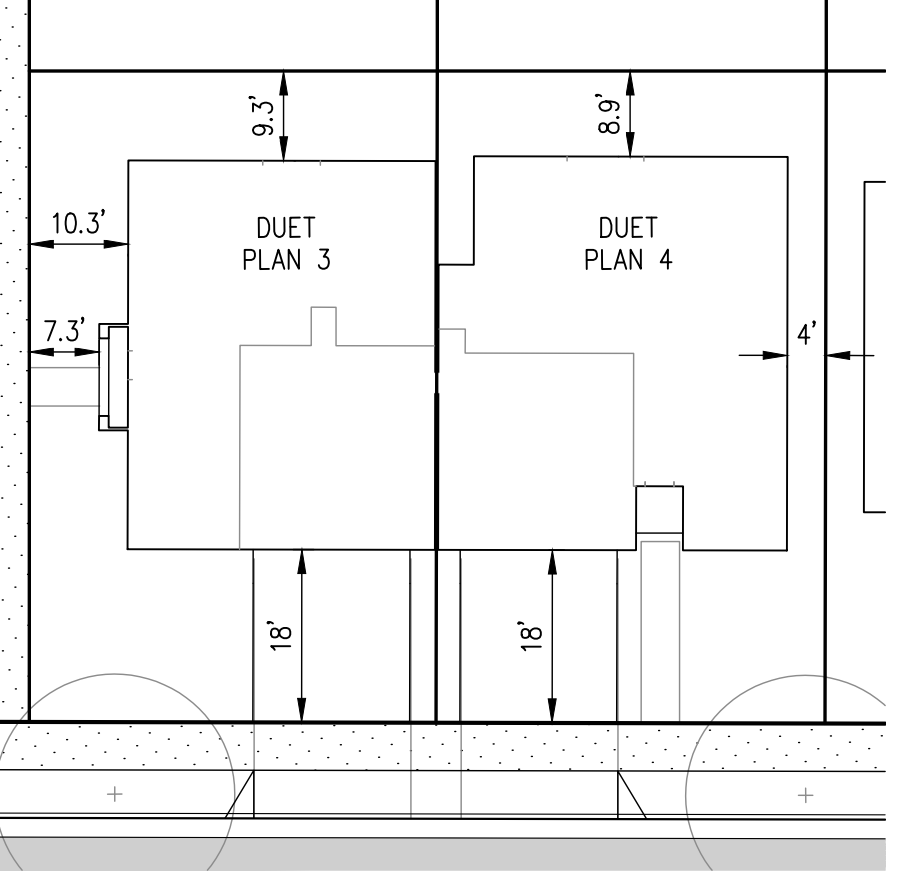


DUETS
TYPICAL SETBACKS
(LOTS 187-192)
SCALE: 1" = 20'

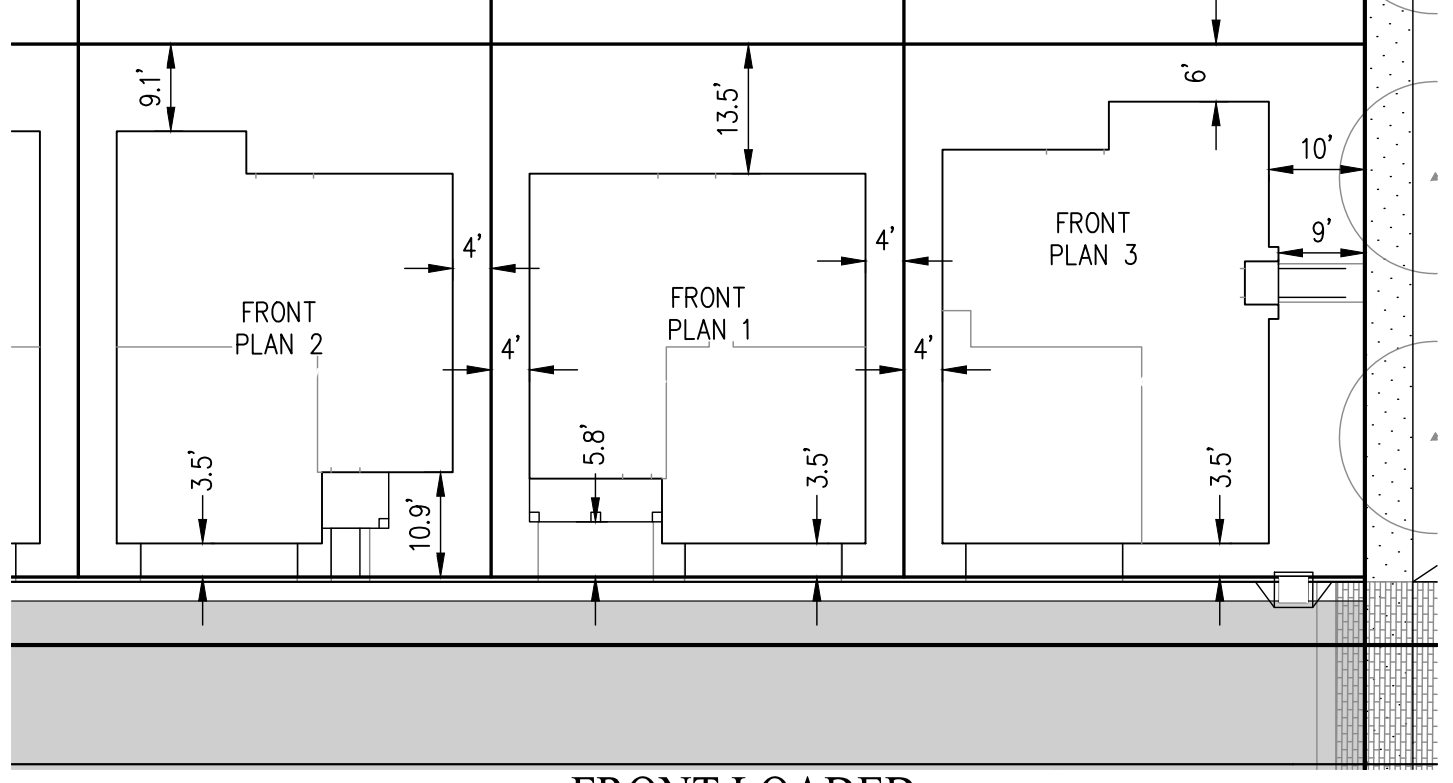


FRONT LOADED
TYPICAL SETBACKS
(LOTS 72-86, 199-249)
SCALE: 1" = 20'

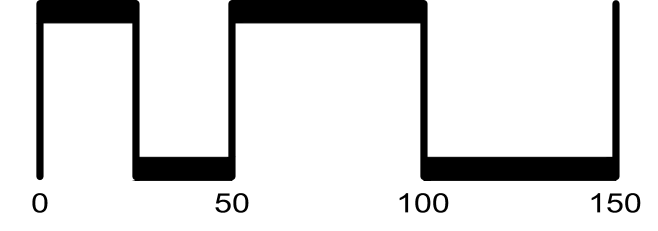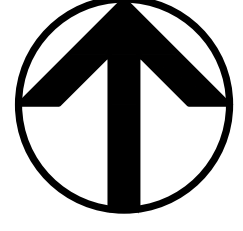

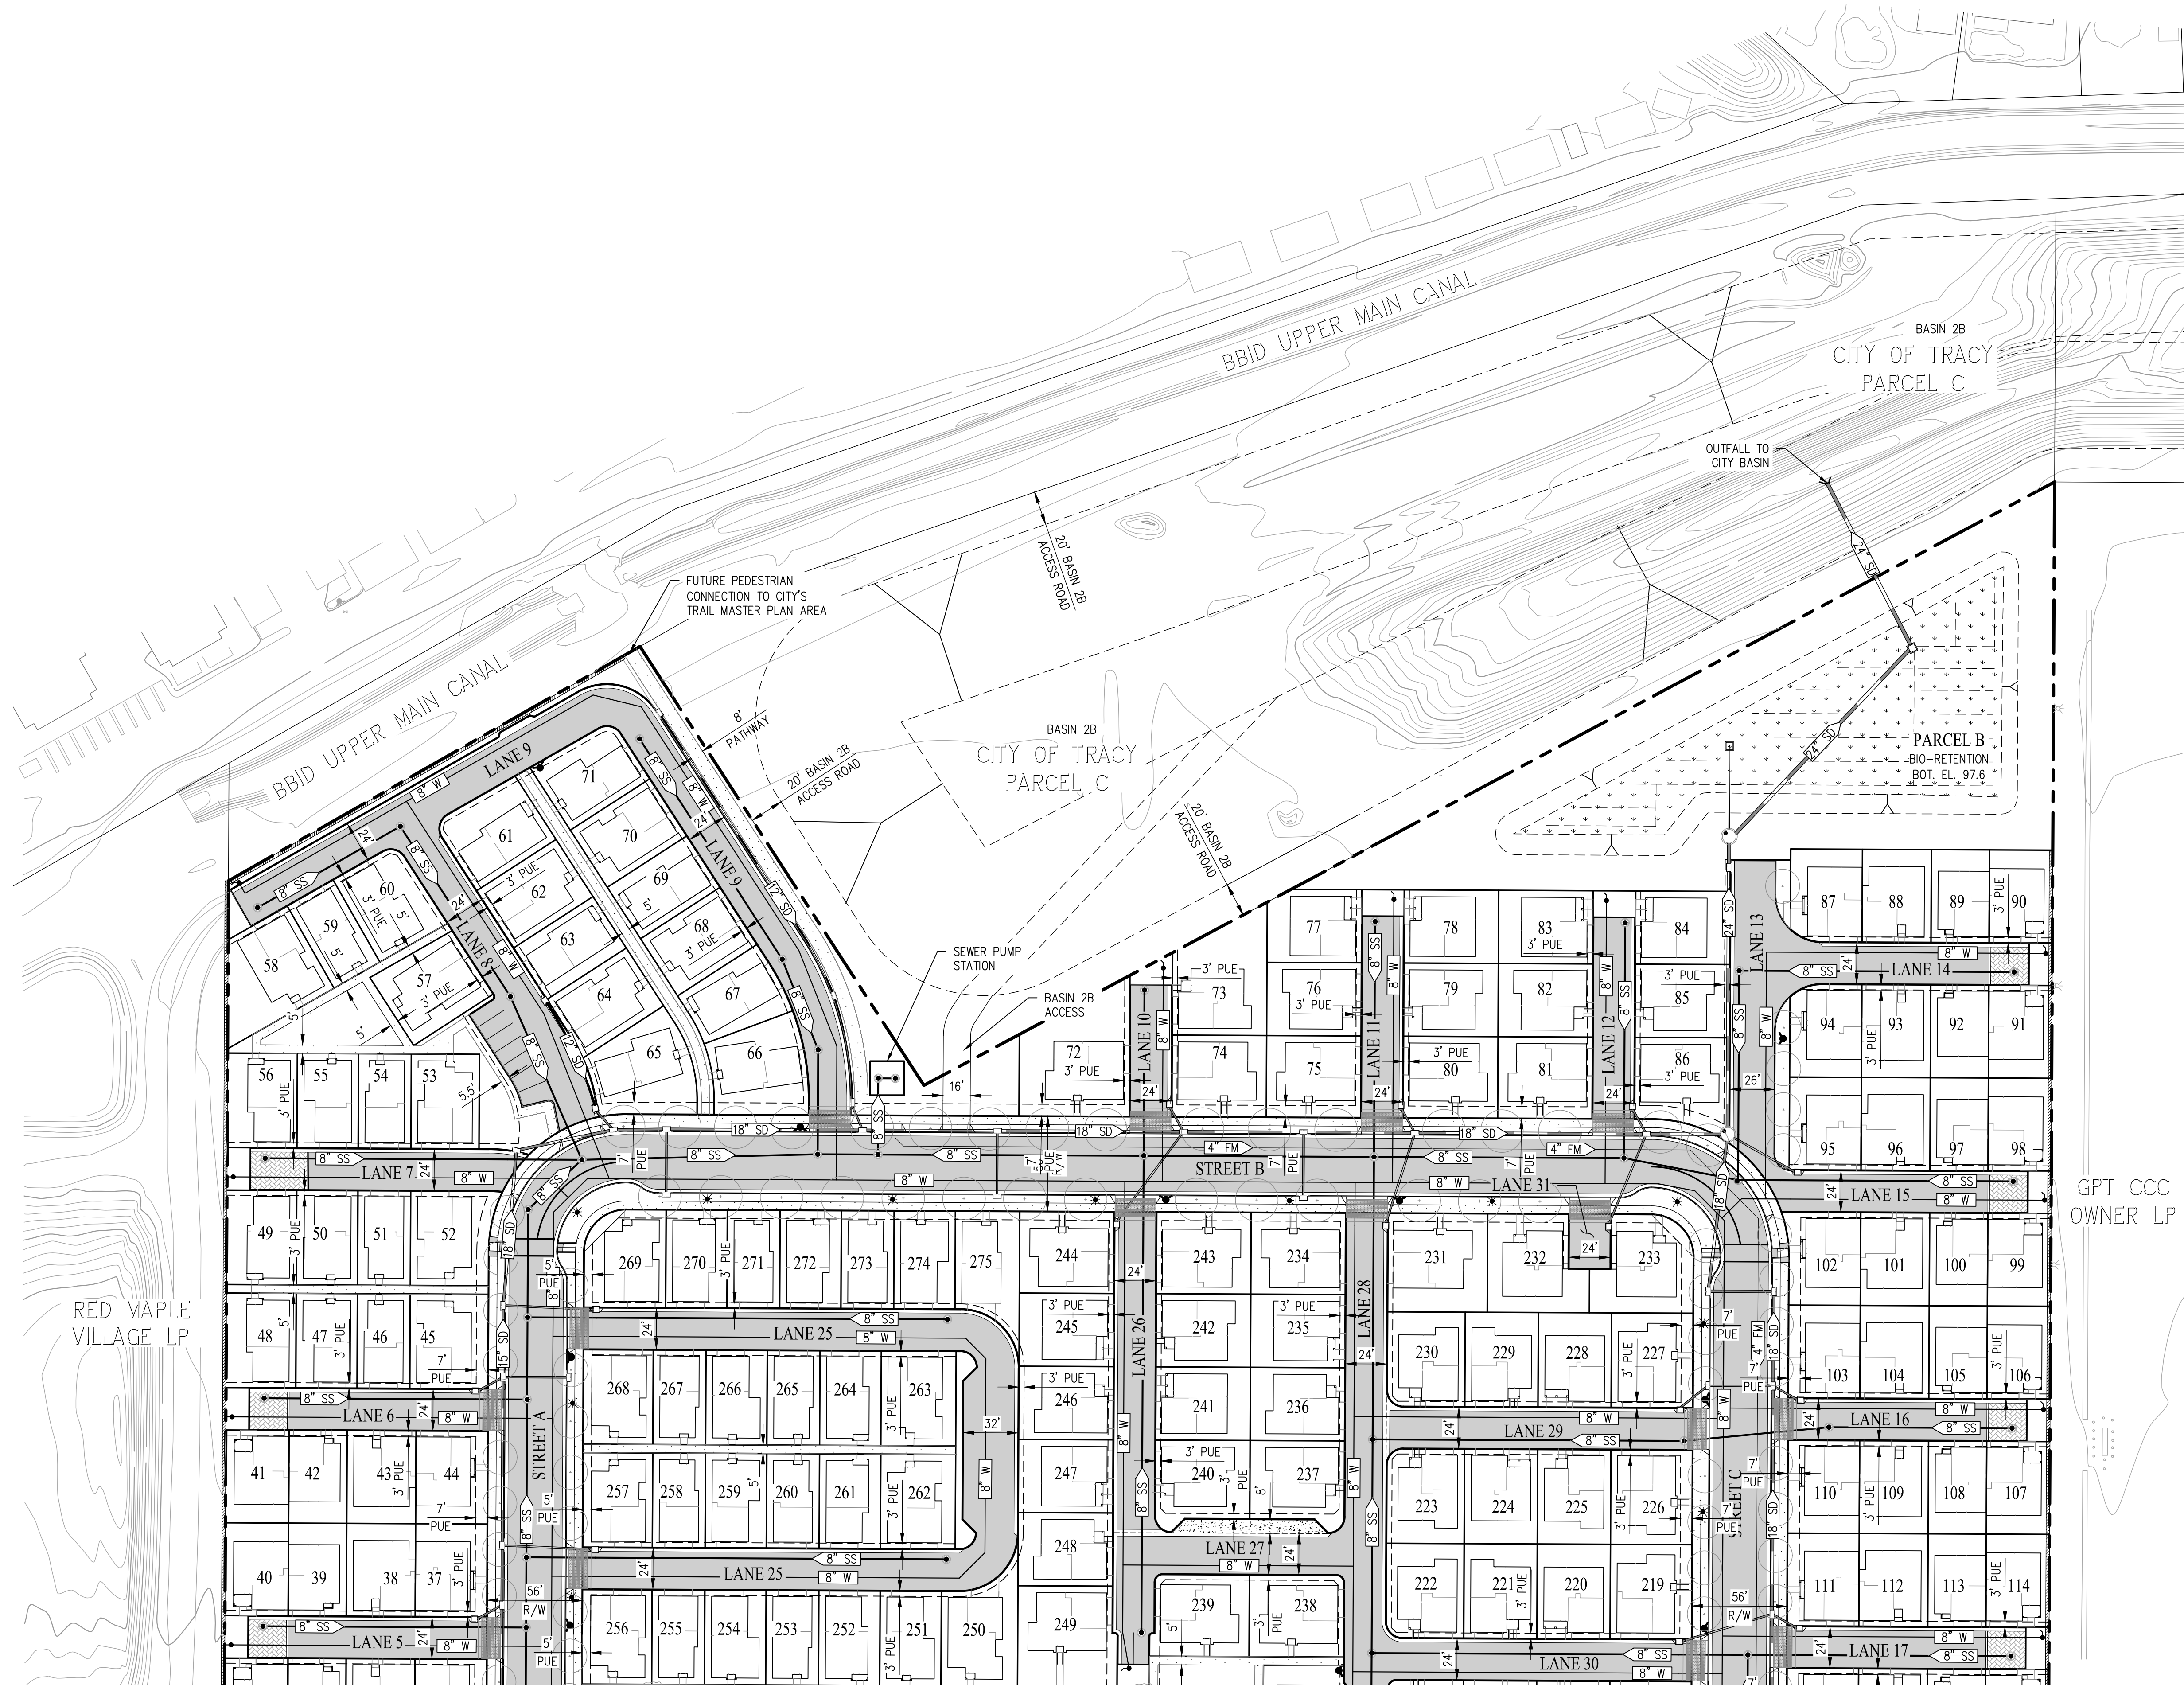


LEGEND

- | | |
|--|---------------------------|
| | PROJECT BOUNDARY |
| | PROPOSED SIDEWALK |
| | PROPOSED PAVEMENT |
| | EASEMENT |
| | LOT LINE |
| | STORM DRAIN LINE |
| | SANITARY SEWER (PUBLIC) |
| | SANITARY SEWER FORCE MAIN |
| | WATER (PUBLIC) |
| | SANITARY SEWER MANHOLE |
| | STORM DRAIN MANHOLE |
| | CURB INLET |
| | FIELD INLET |
| | FIRE HYDRANT |
| | STREETLIGHT |
| | BIORETENTION AREA |
| | TREE |

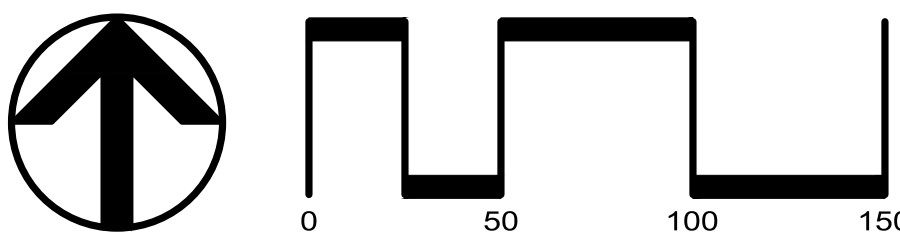

CITY OF TRACY

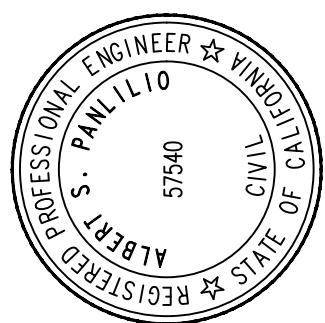

SAN RAMON (925) 866-0322
SACRAMENTO (916) 375-1877
WWW.CBANDG.COM

■ **SURVEYORS** ■ **PLANNERS**

[illegible]

DATE: MAY 14, 2025	DRAWN BY: AP	CHECKED BY: GZ	SCALE: AS SHOWN
-----------------------	-----------------	-------------------	--------------------

DETAILED SITE PLAN

TRACT 4206
VESTING TENTATIVE SUBDIVISION MAP
THE TRIWAY



CALIFORNIA

TRACY

SHEET

TM08

OF 15 SHEETS

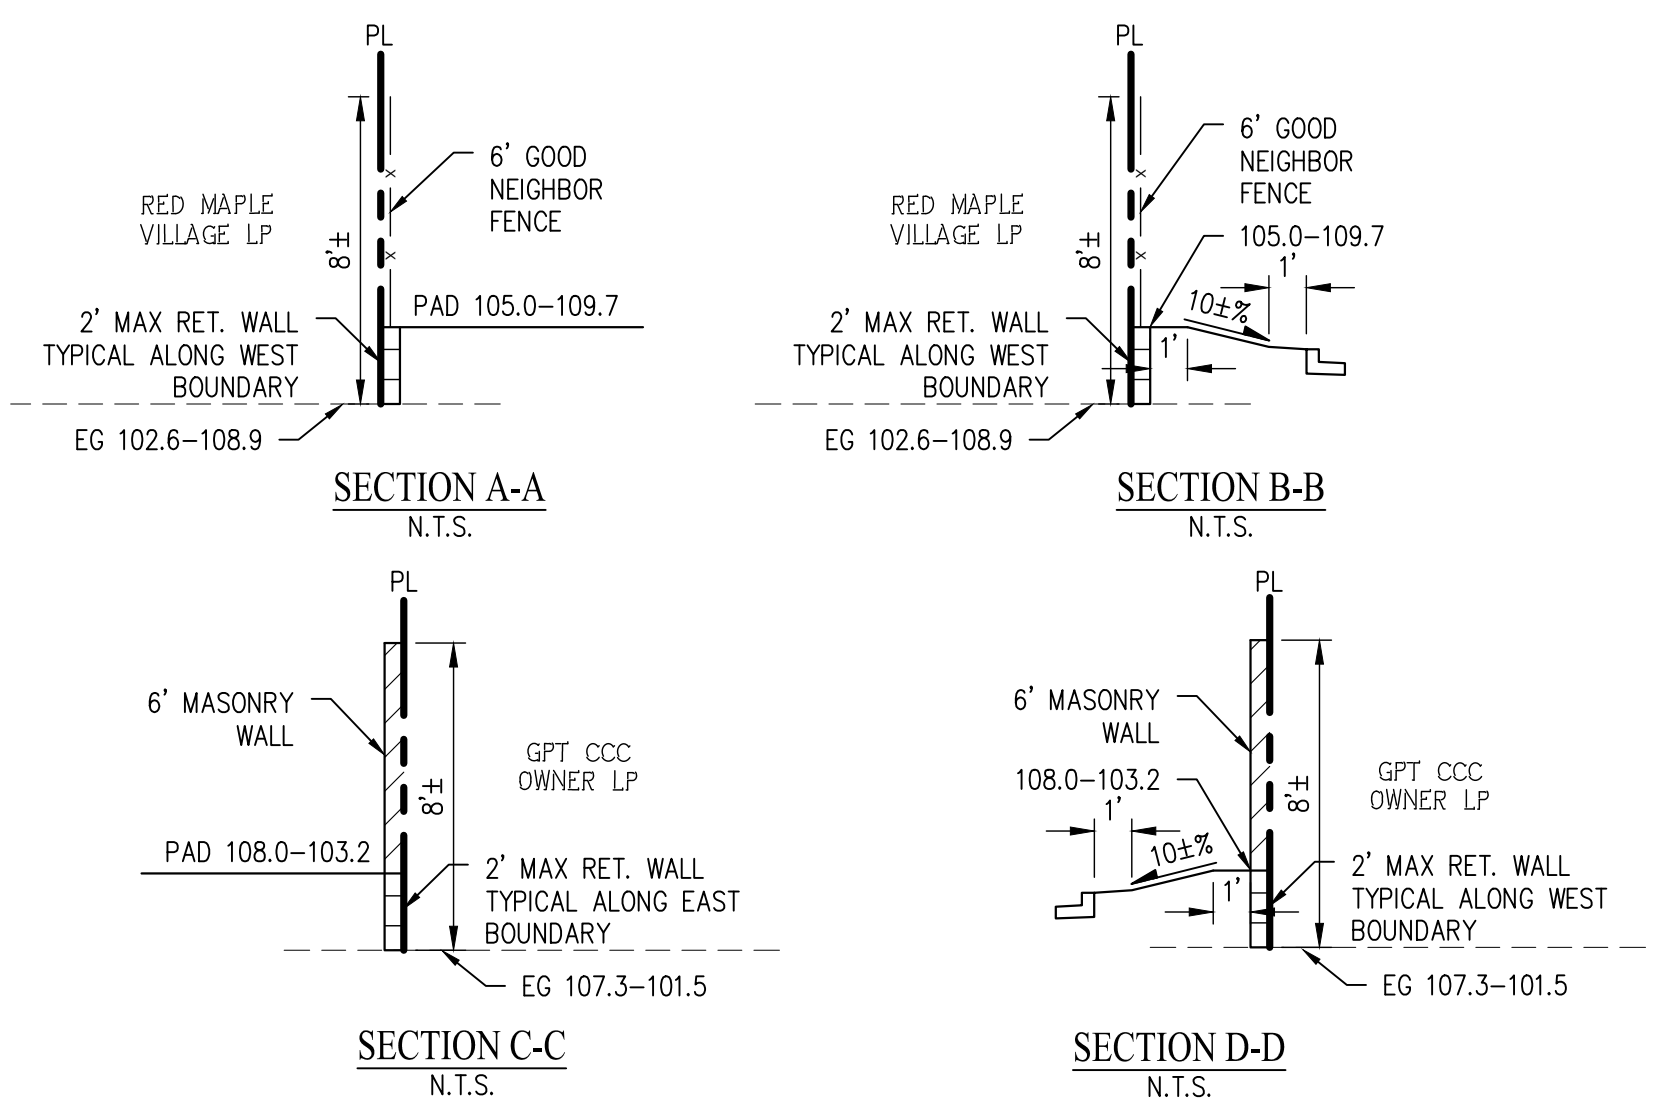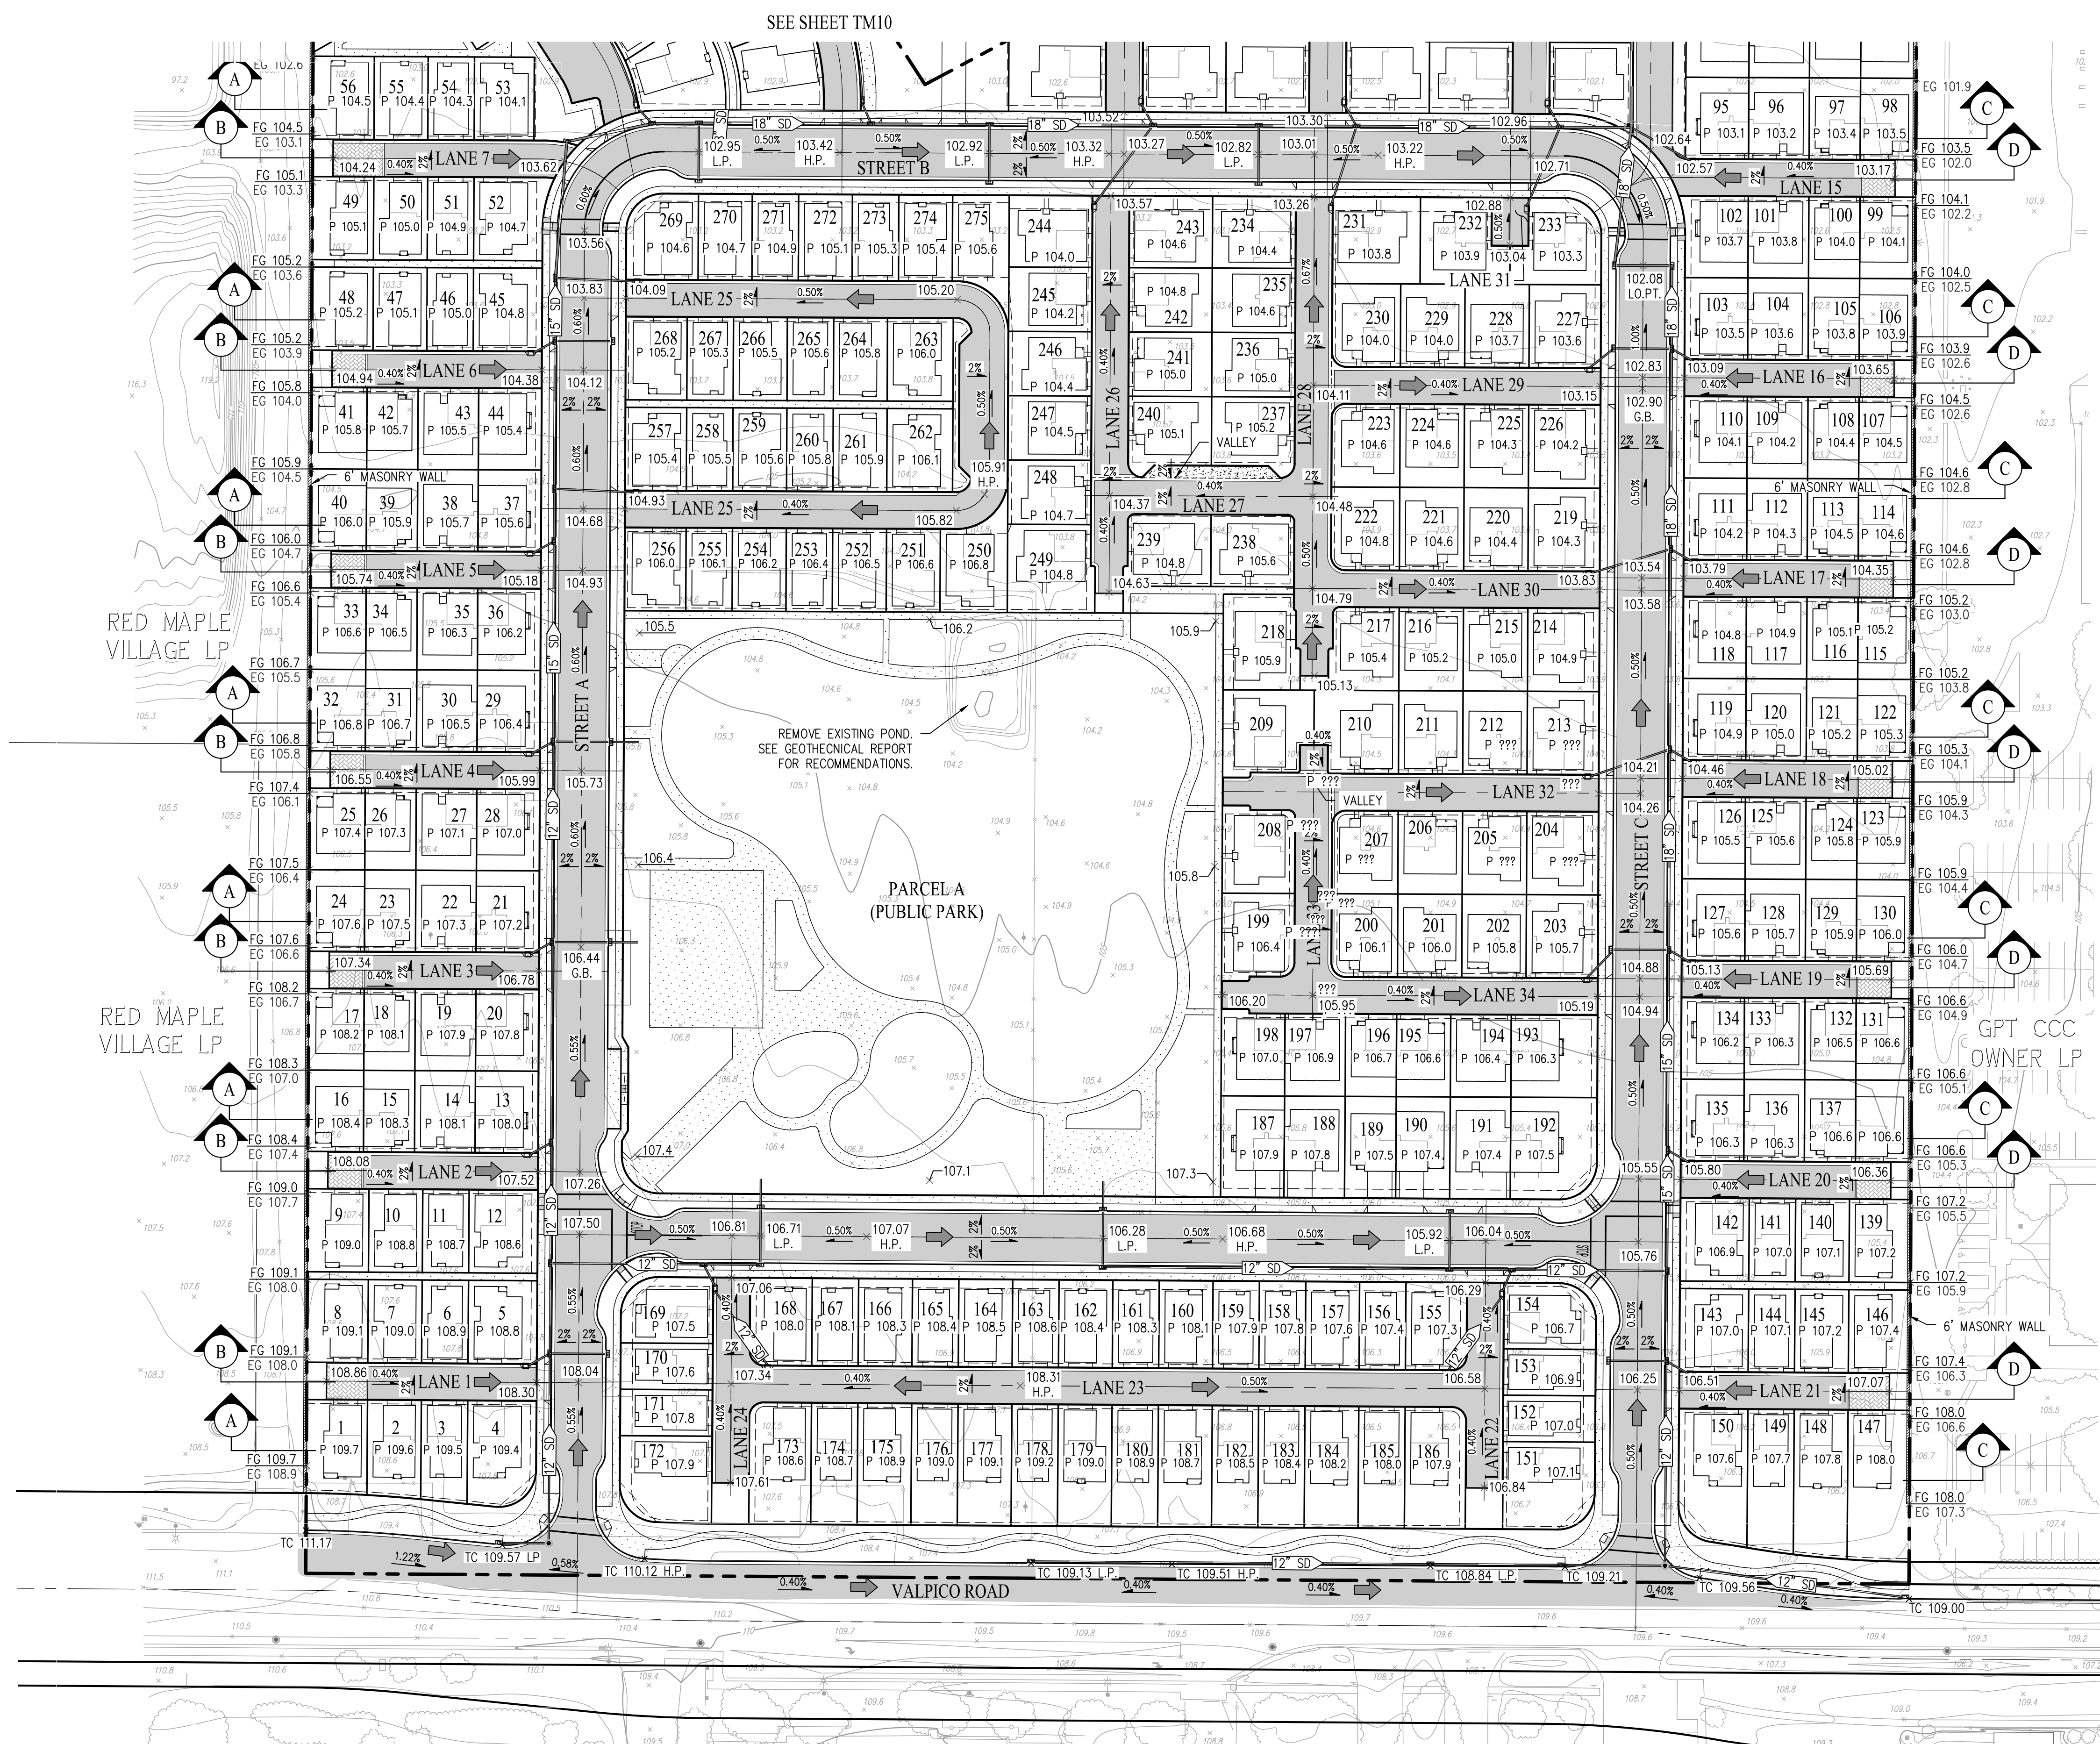

LEGEND

P

FG

EG

➔

PROJECT BOUNDARY

PAD ELEVATION

FINISH GRADE


EXISTING GRADE

OVERLAND RELEASE DIRECTION

EARTHWORK SUMMARY		
ITEM	CUT(CY)	FILL(CY)
ON-SITE RAW EARTHWORK ¹	20,100	40,770
BIO-RETENSION ²	4,975	
RAWCUT SHRINKAGE (20%)	5,015	
LOT SPOILS (ASSUME 30 CY/LOT 275 LOTS)	8,250	
IMPORT	12,460	
TOTAL	40,770	40,770


ASSUMPTIONS:

1. QUANTITY IS TAKEN 6" FROM BOTTOM OF AGGREGATE BASE ELEVATION OF PAVEMENT FOR STREET UNDERCUT.
2. QUANTITY IS TAKEN 3 FEET BELOW THE FINISHED BOTTOM ELEVATION OF BIO-RETENTION.

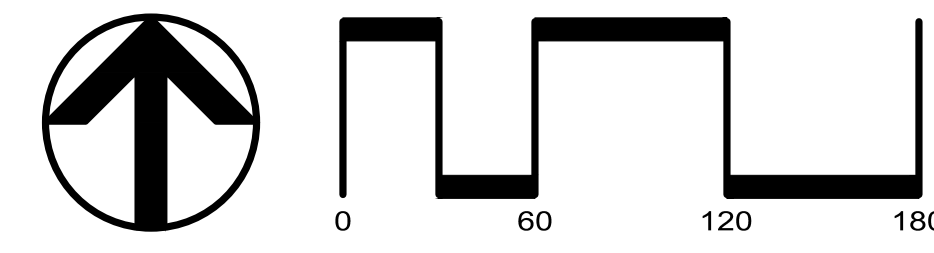

REVISIONS	DESCRIPTION	APPROVED
SYMBOL	DATE	

DATE	MAY 14, 2025
DRAWN BY	AP
CHECKED BY	GZ
SCALE	AS SHOWN

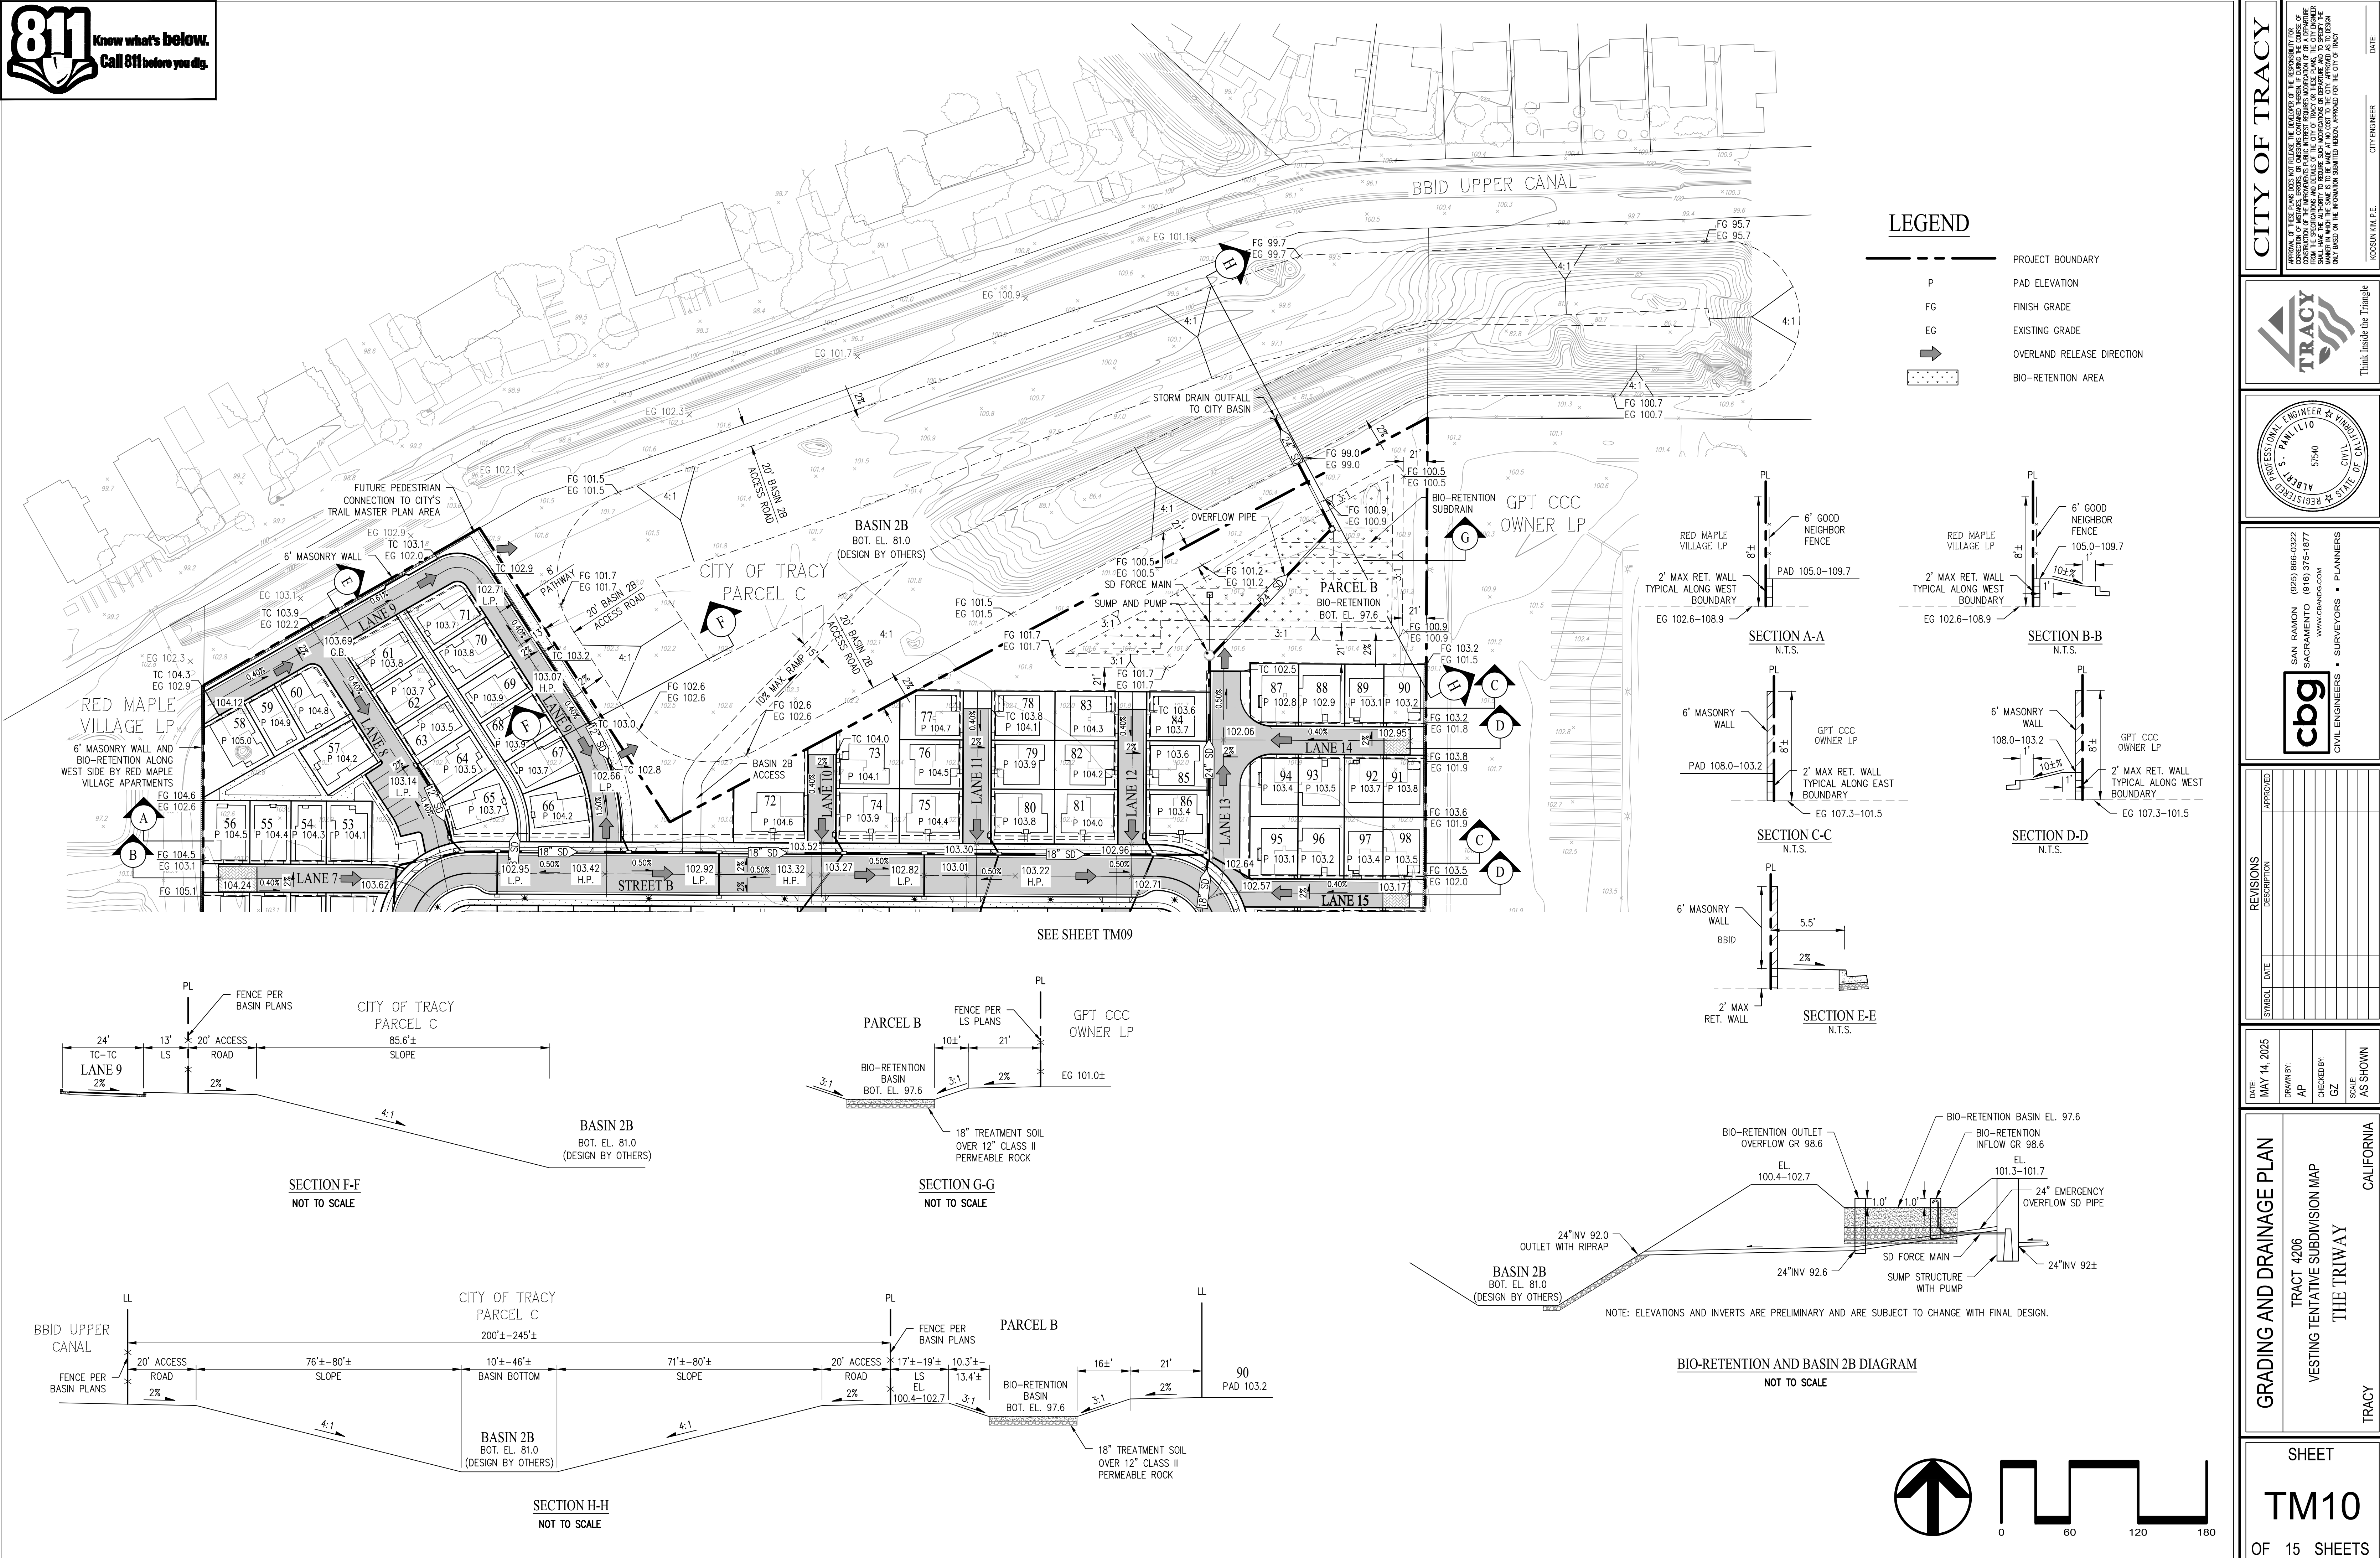


REVISIONS	DATE	DESCRIPTION	APPROVED

DATE	MAY 14, 2025
DRAWN BY	AP
CHECKED BY	GZ
SCALE	AS SHOWN


UTILITY PLAN	CALIFORNIA
TRACT 4206	
VESTING TENTATIVE SUBDIVISION MAP	
THE TRIWAY	
TRACY	

LEGEND:


- 12" SD 12" MIN. SLOPE = 0.0040
>12" MIN. SLOPE = 0.0020
- CATCH BASIN
- STORM DRAIN MANHOLE
- STORM DRAIN PUMP
- 8" SS 8" MIN. SLOPE = 0.0034
12"-15" MIN. SLOPE = 0.0025
- 4" FM SANITARY SEWER FORCE MAIN
- SANITARY SEWER MANHOLE
- SANITARY SEWER PUMP STATION
- SANITARY SEWER CLEANOUT
- 8" W WATER LINES
- FIRE HYDRANT
- WATER METER
- STREET LIGHT

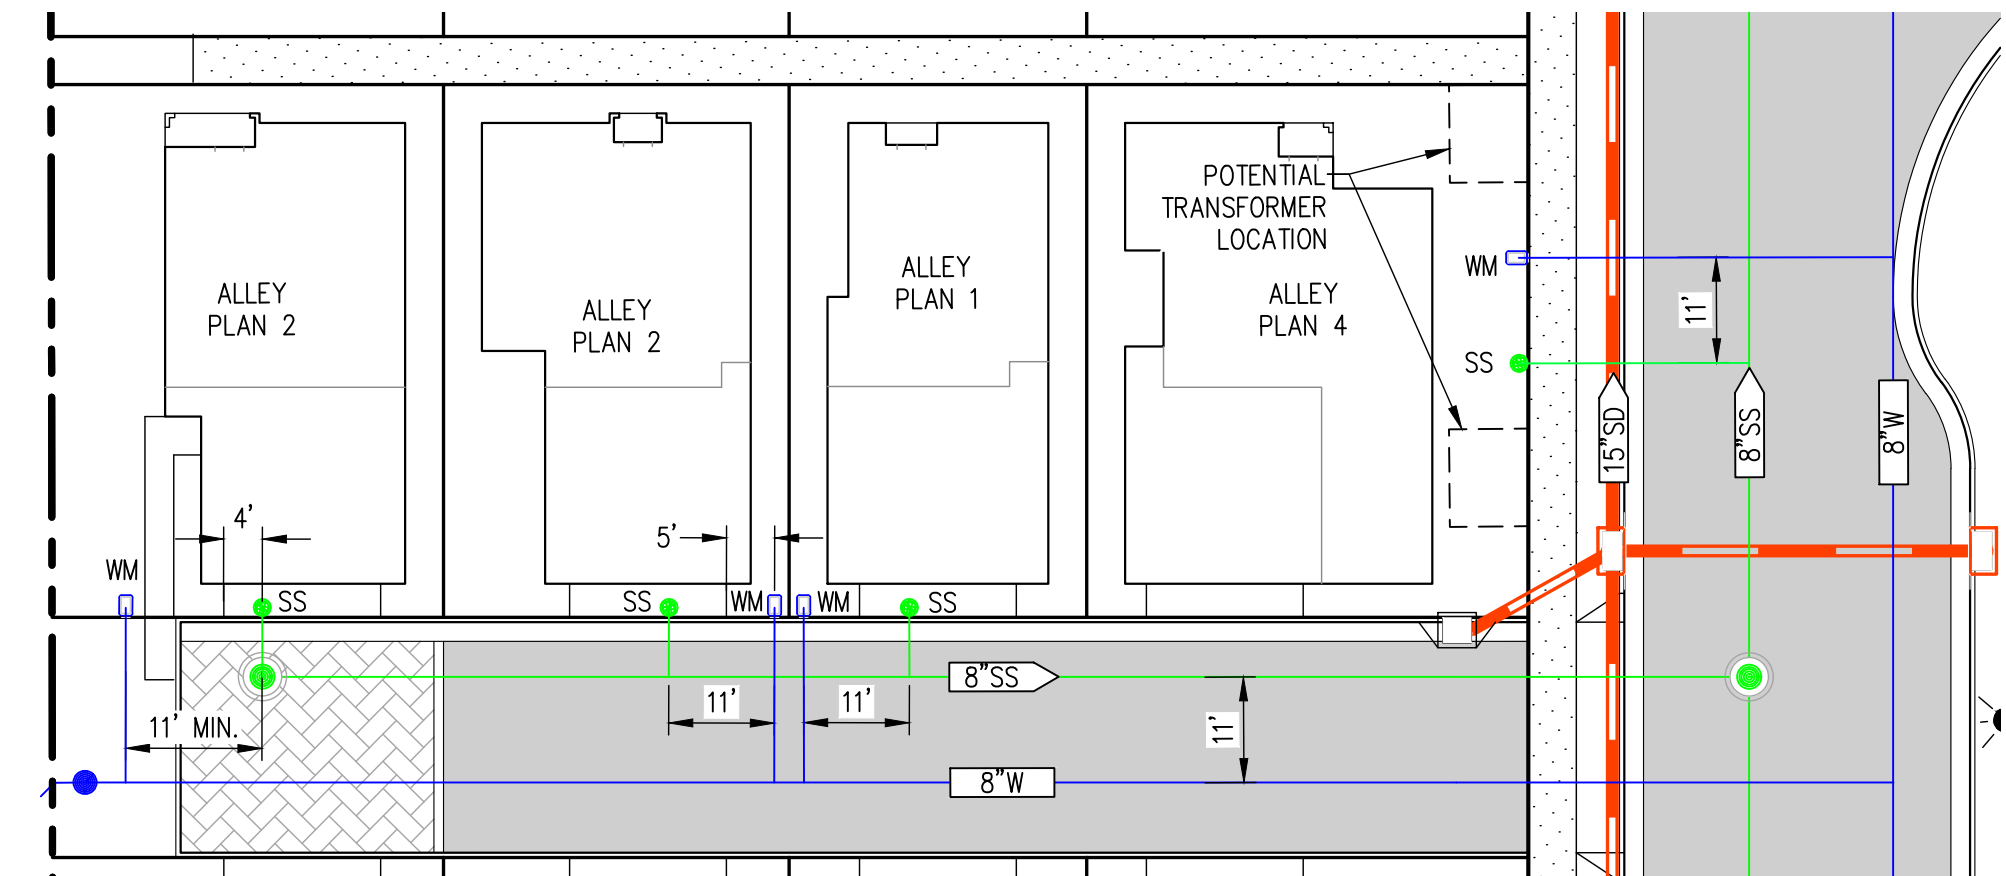




TYPICAL WATER AND SEWER SERVICE LAYOUT
(ALLEY LOADED PRODUCT)
N.T.S.


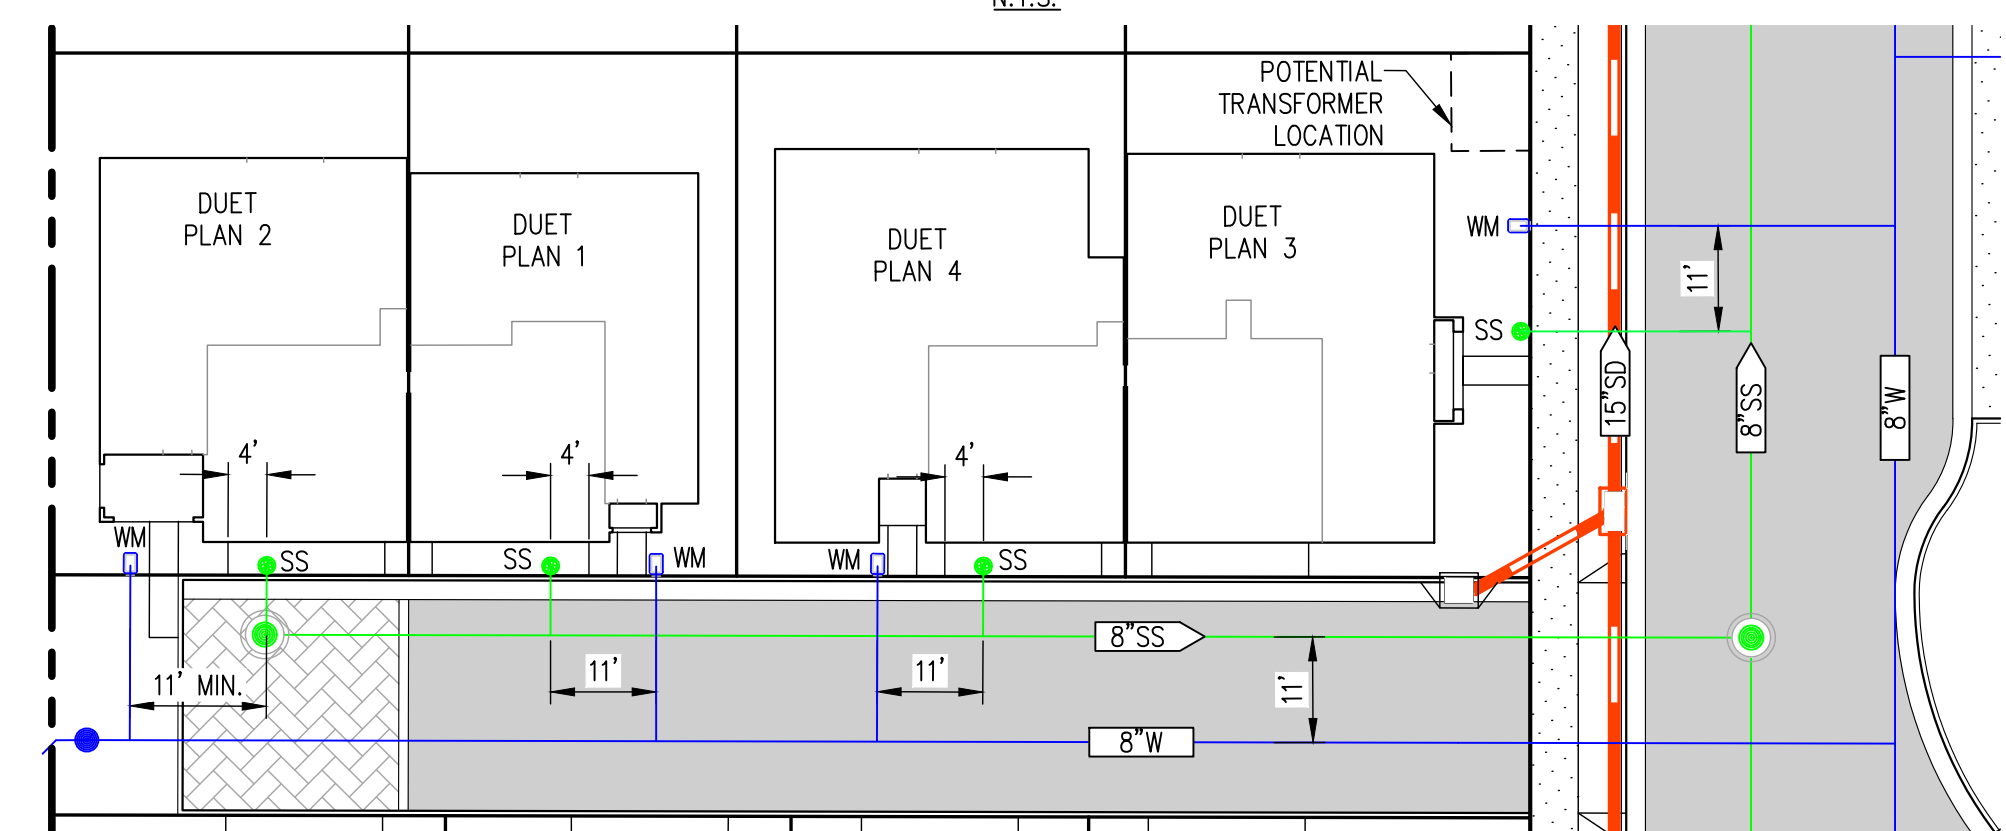


TYPICAL WATER AND SEWER SERVICE LAYOUT
(DUET PRODUCT)
N.T.S.

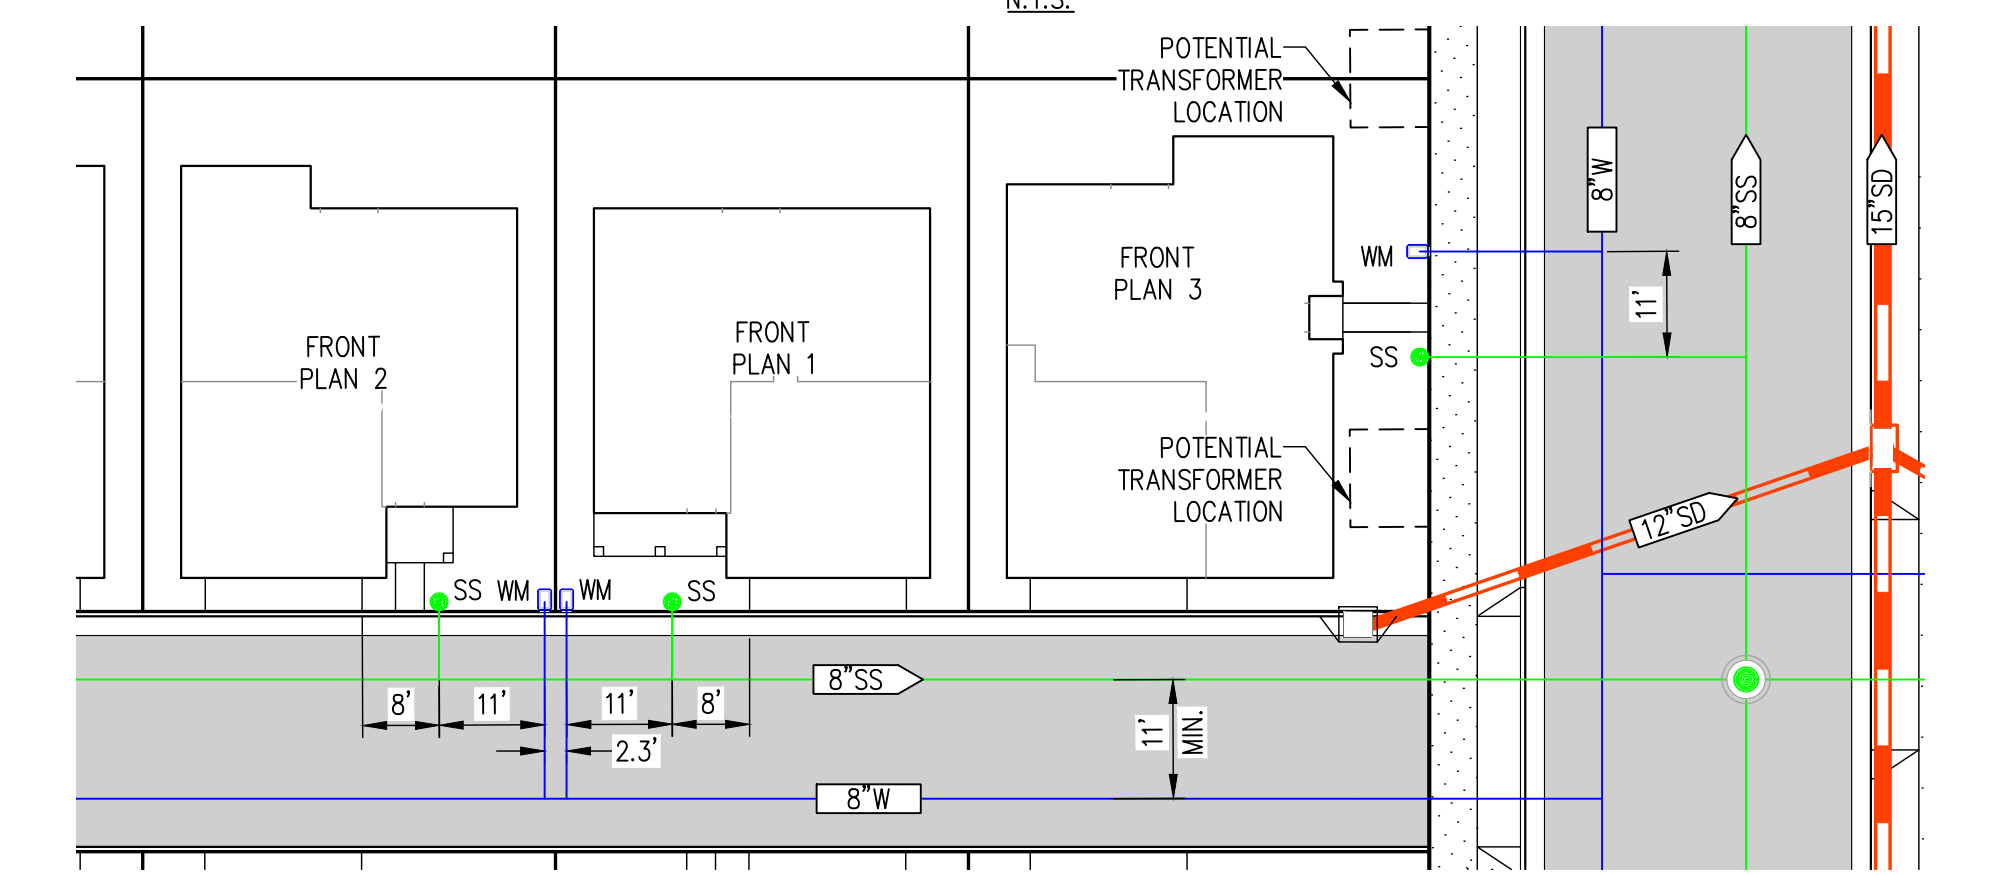


TYPICAL WATER AND SEWER SERVICE LAYOUT
(FRONT LOAD PRODUCT)
N.T.S.

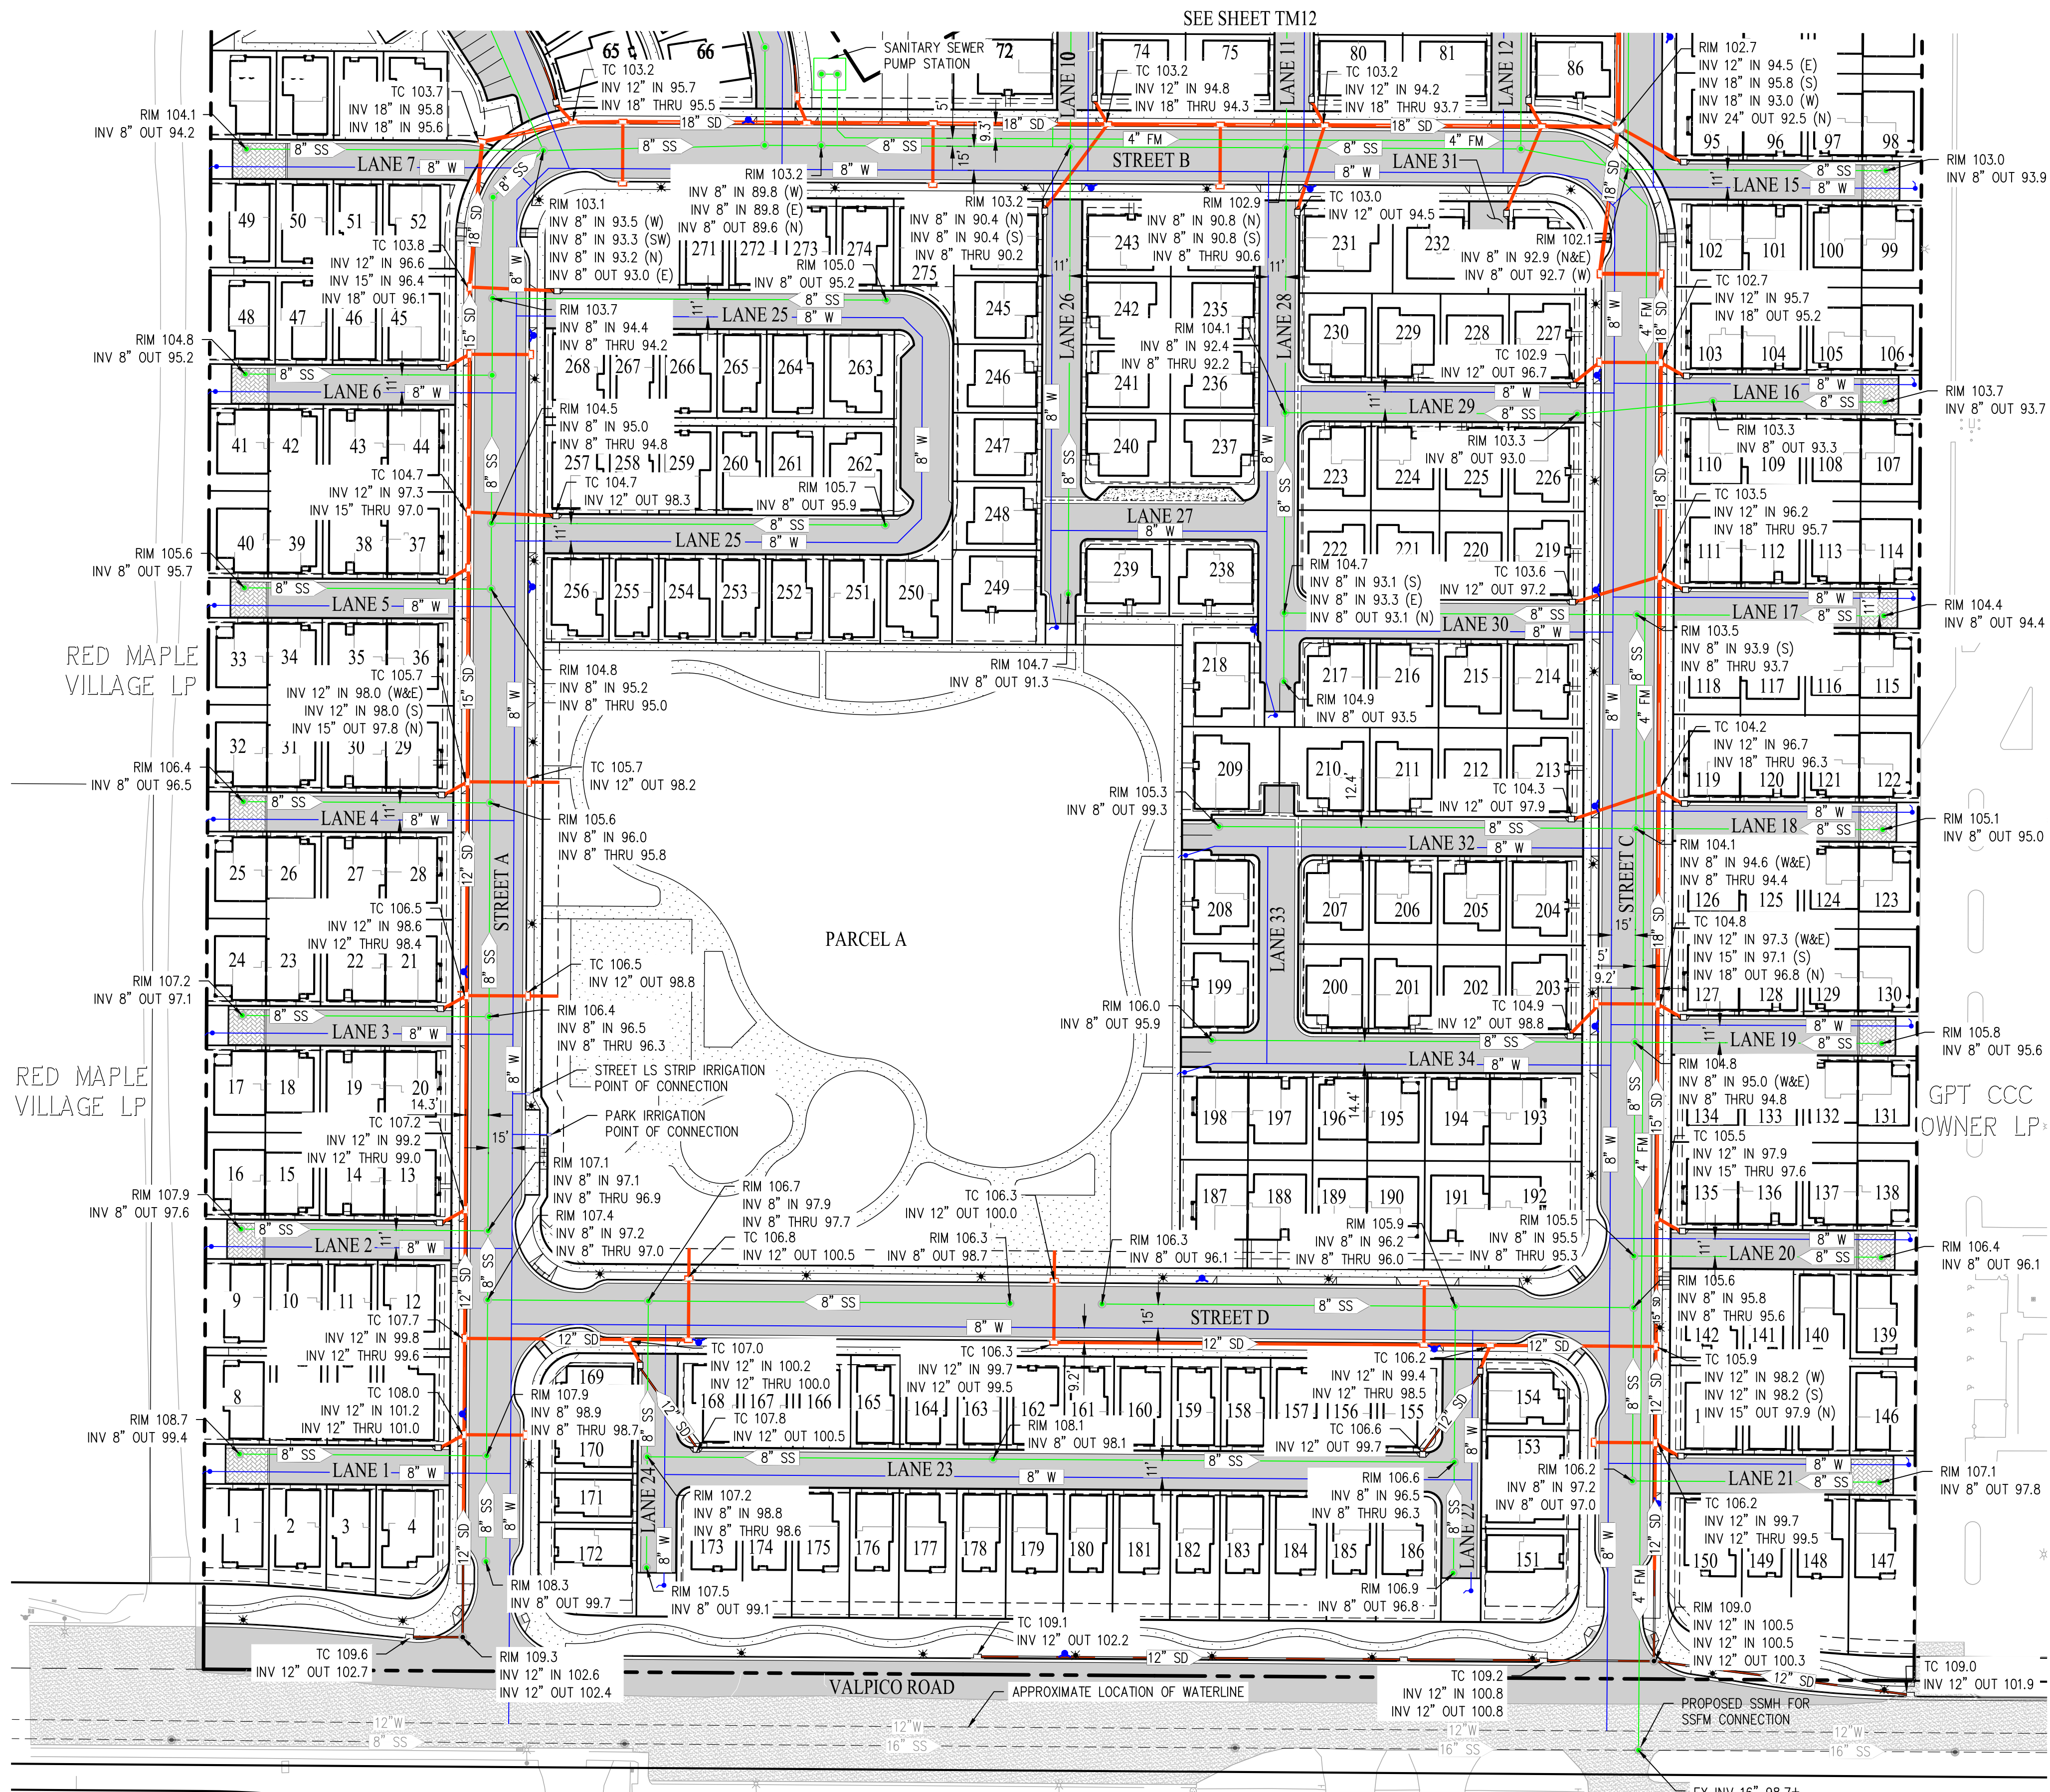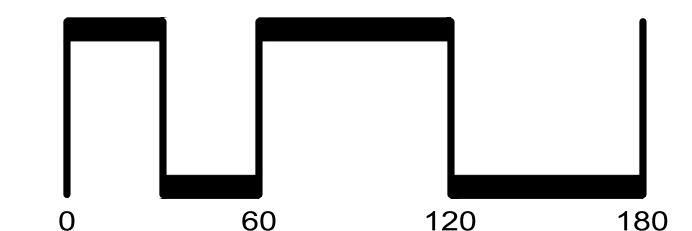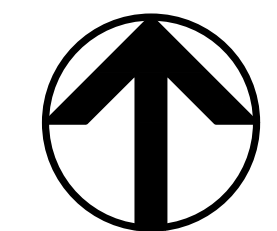

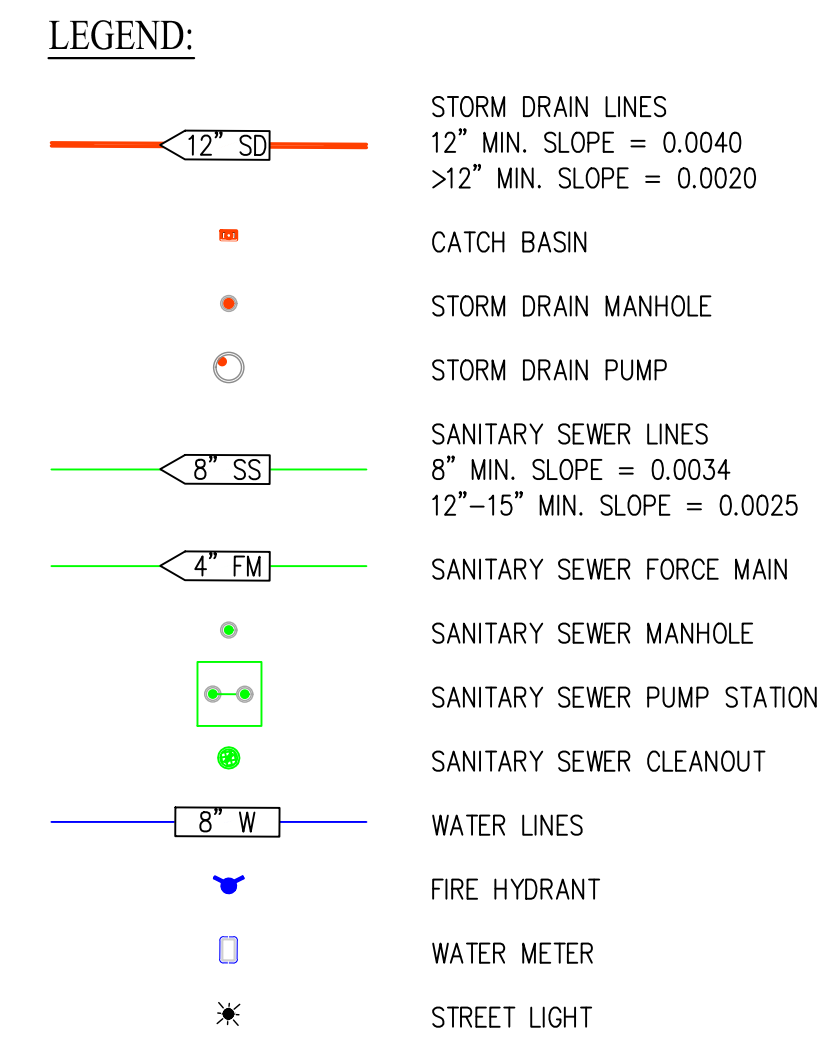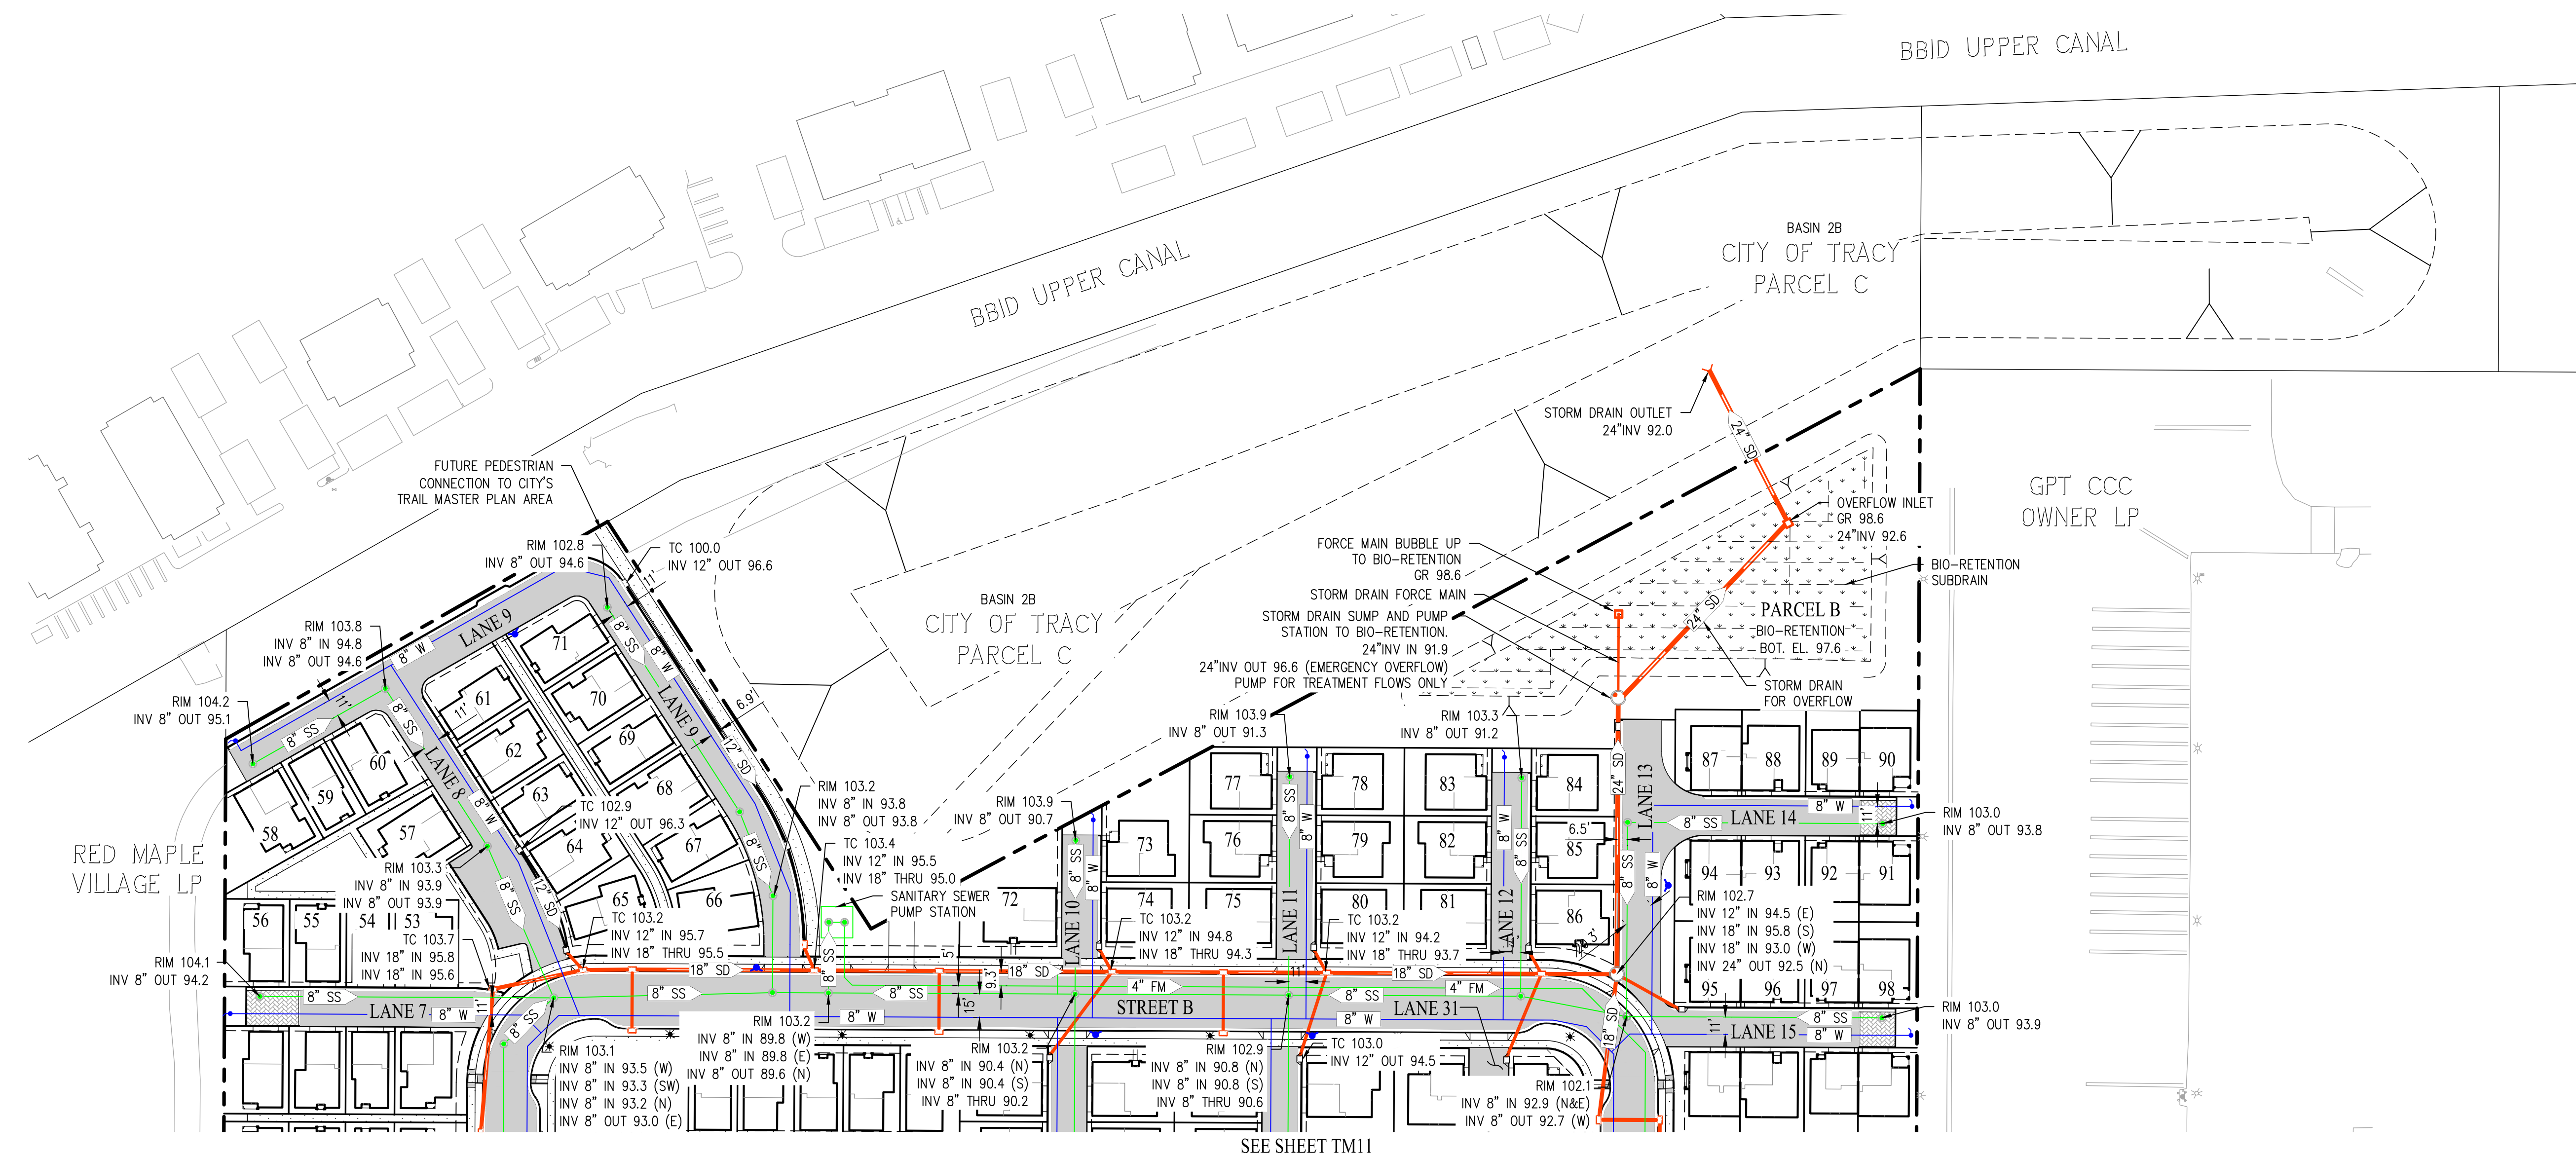

CITY OF TRACY

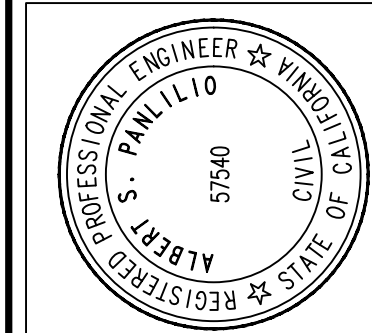

cbg
SAN RAMON (925) 866-0322
SACRAMENTO (916) 375-1877
www.cbandg.com
CIVIL ENGINEERS • SURVEYORS • PLANNERS

[illegible]

DATE:	MAY 14, 2025
DRAWN BY:	AP
CHECKED BY:	GZ
SCALE:	AS SHOWN

UTILITY PLAN


TRACT 4206


VESTING TENTATIVE SUBDIVISION MAP

THE TRIWAY


TRACY CALIFORNIA

SHEET
TM12
 OF 15 SHEETS

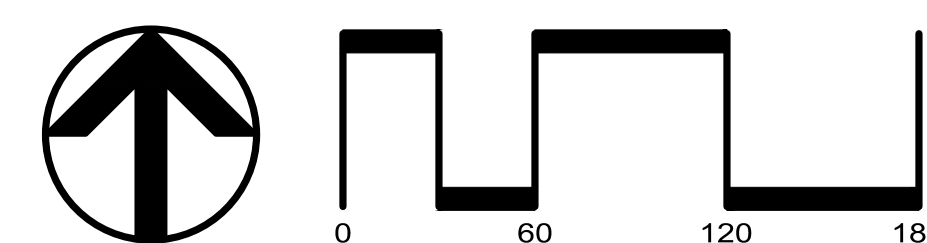

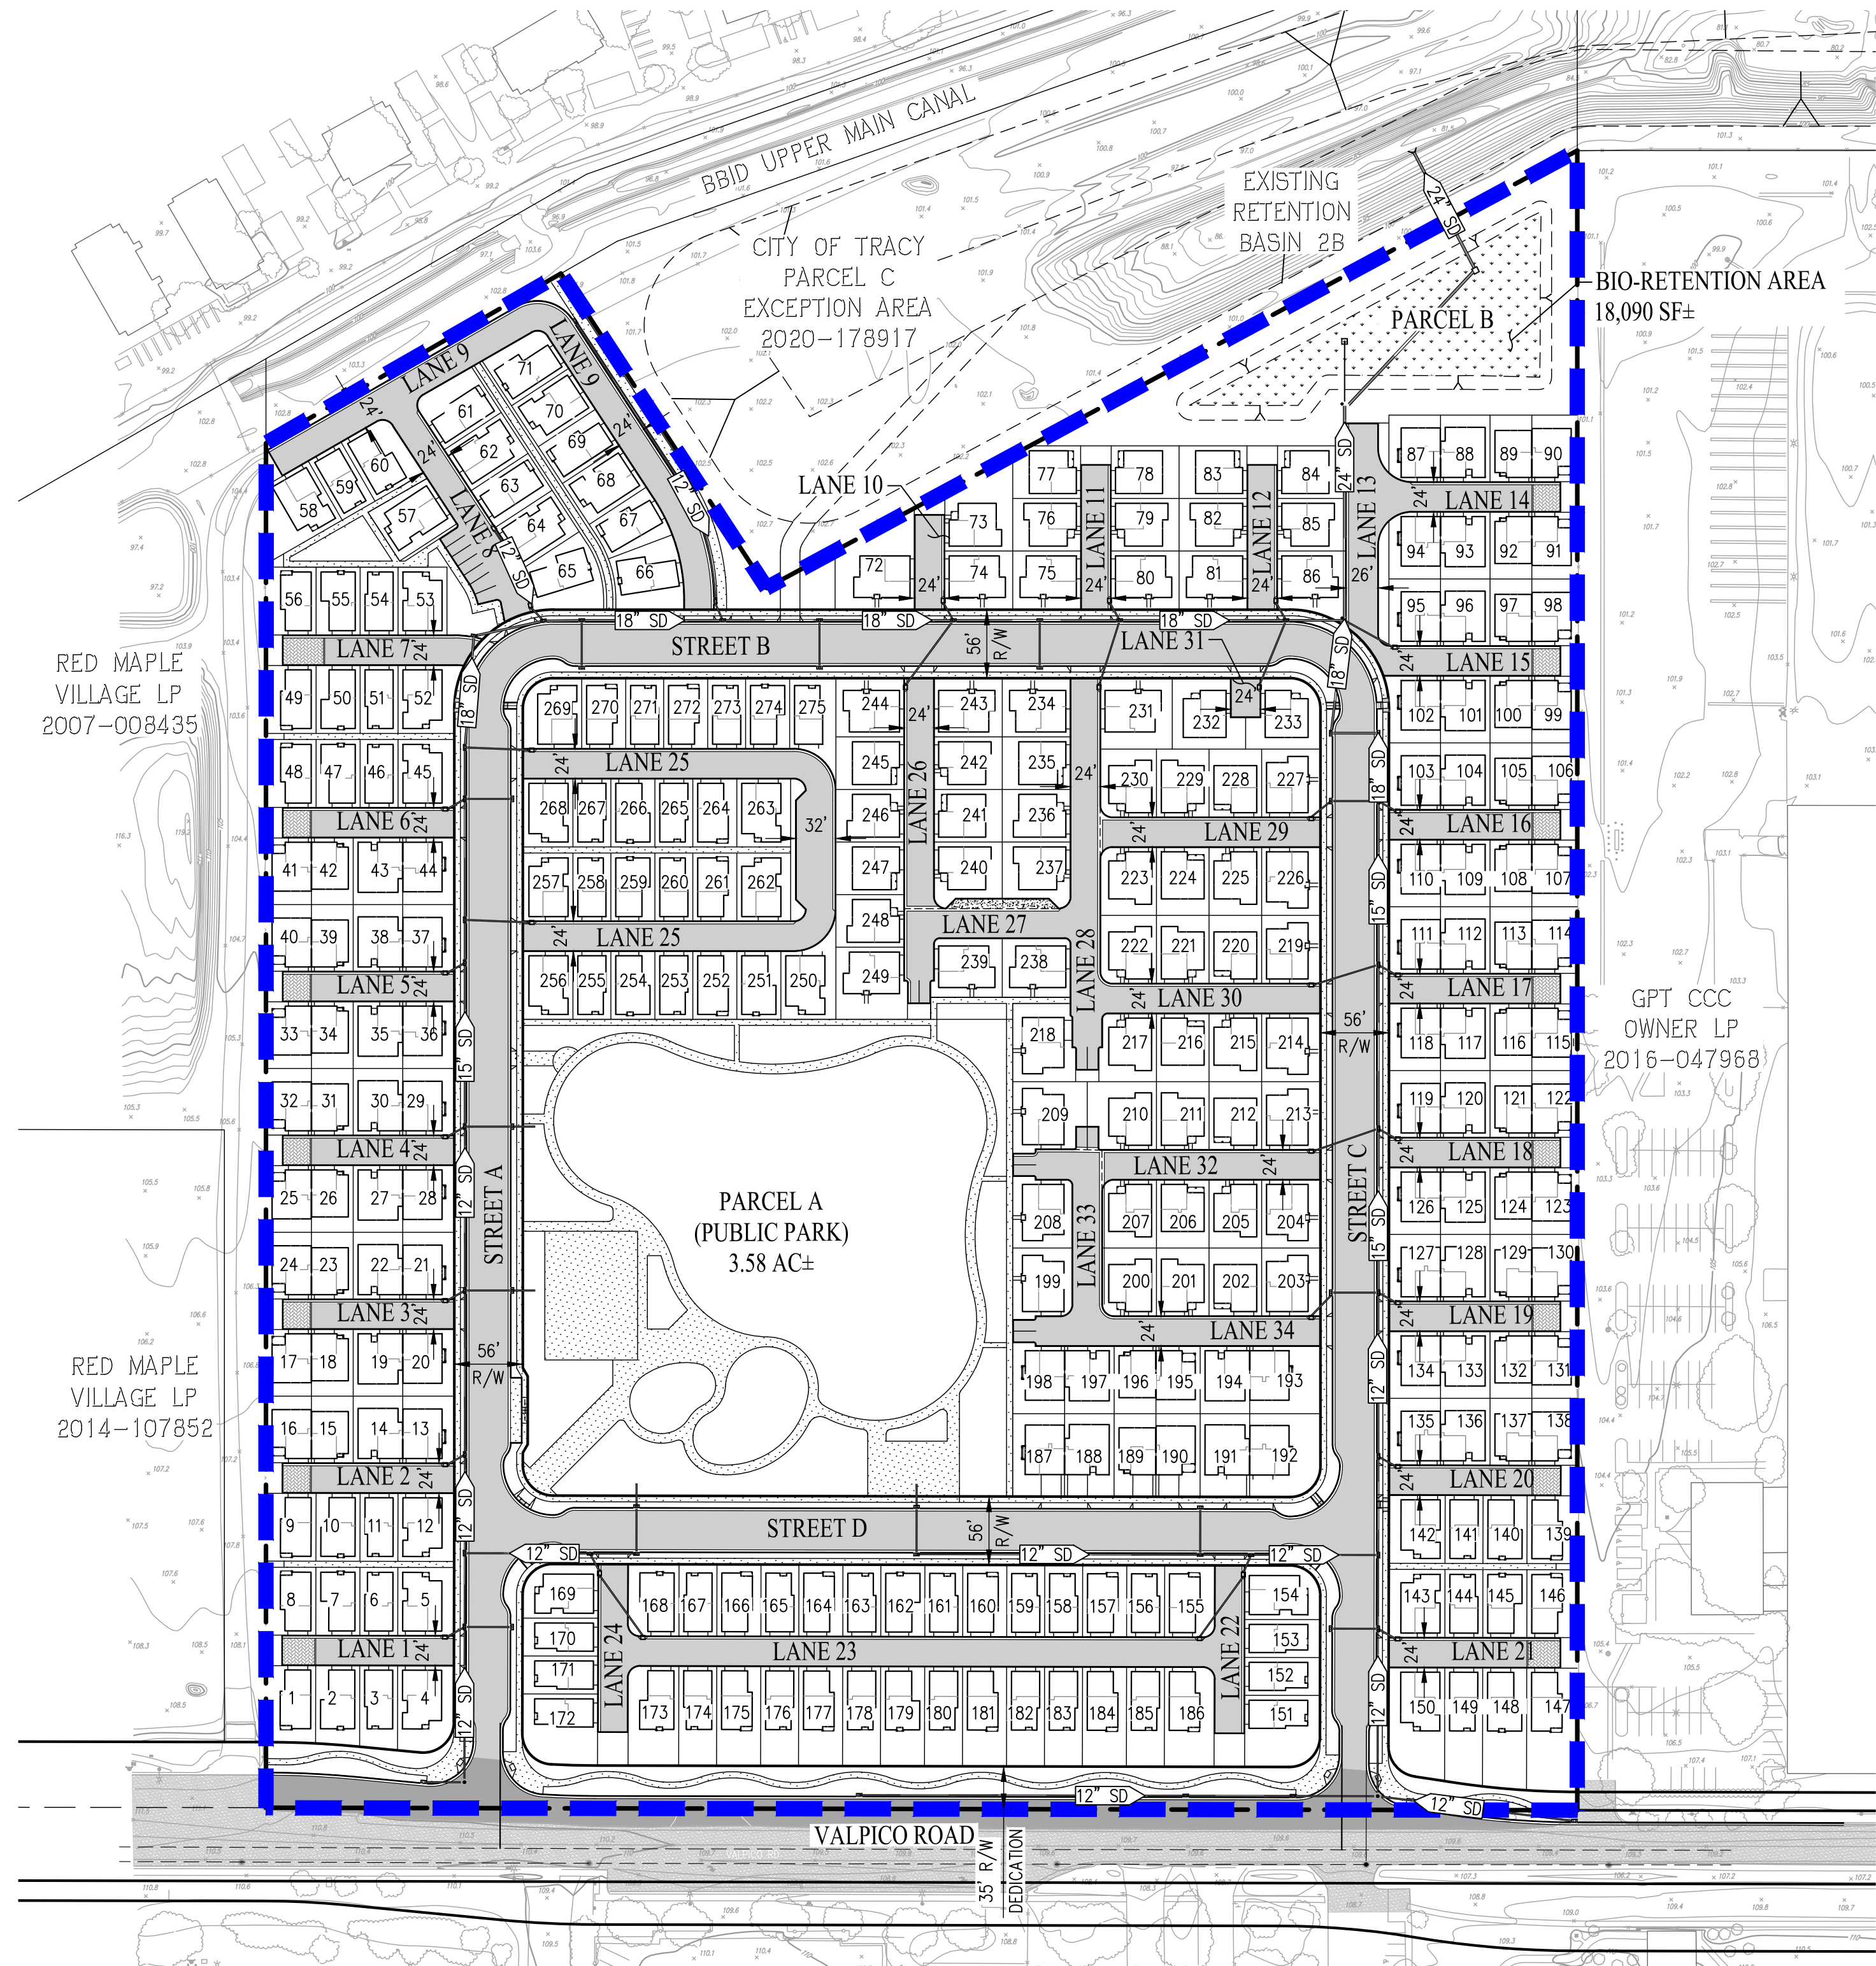

PRELIMINARY STORMWATER CONTROL PLAN
SCALE: 1" = 100'

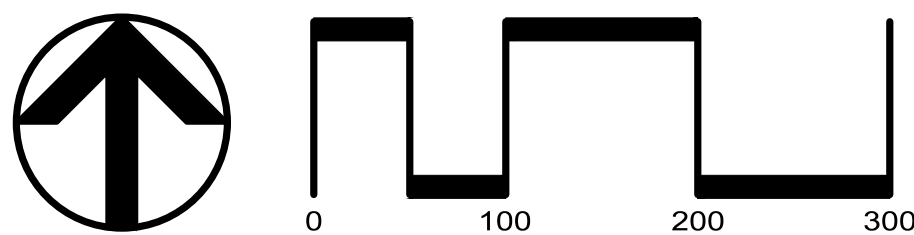

TREATMENT FLOW CALCULATIONS - LOW FLOW BASIN

IMPERVIOUS AREA

CURB, GUTTER & SIDEWALK (PUBLIC & PRIVATE):	8.21 AC
ROOF & DRIVEWAY (275 DU):	8.51 AC
PARK (ASSUME 1/2 IMPERVIOUS):	1.79 AC
PRIVATE YARDS (ASSUME 1/2 IMPERVIOUS):	2.33 AC

TOTAL: 20.84 AC

IMPERVIOUSNESS RATIO (i)⁽¹⁾ = IMPERVIOUS AREA/TOTAL AREA
(i) = 20.84/28.83 = 0.72

STORMWATER RUNOFF COEFFICIENT⁽¹⁾

$C = 0.858(i)^3 - 0.78(i)^2 + 0.774(i) + 0.04$
 $C = 0.51$

STORMWATER DESIGN VOLUME (SDV)⁽¹⁾

UNIT STORMWATER VOLUME (in) = $P_0 = (a \times C)P_6$
 $a = 1.963$
 $P_6 = 0.33$
 $P_0 = (1.963 \times 0.51)(0.33) = 0.33$
(SDV) = TOTAL AREA($P_0/12$) = $28.83(0.33/12) = 0.793$ AC-FT (REQUIRED TREATMENT VOLUME).

LOW FLOW BASIN PONDING AREA

DEPTH OF PONDING ZONE (d_{pz}) = 1 FT
POROSITY OF PLANTING MEDIA (η_{pm}) = 0.35
DEPTH OF PLANTING MEDIA (d_{pm}) = 1.5 FT
POROSITY OF GRAVEL LAYER (η_g) = 0.40
DEPTH OF GRAVEL LAYER (d_g) = 1 FT

$A = \frac{SDV}{d_{pz} + (\eta_{pm} \times d_{pm}) + (\eta_g \times d_g)} = \frac{0.793 \text{ AC-FT}}{1 \text{ FT} + (0.35 \times 1.5 \text{ FT}) + (0.4 \times 1 \text{ FT})} = \frac{0.793 \text{ AC-FT}}{1.925 \text{ FT}}$

A(REQUIRED) = 0.41 AC = 17,940 SQUARE FEET

A(PROVIDED) = 18,090 SQUARE FEET

REFERENCES:
(1) MULTI AGENCY POST-CONSTRUCTION STORMWATER STANDARDS MANUAL

LEGEND

	TREATMENT AREA DRAINING TO BIO-RETENTION AREA
	PROPOSED PAVEMENT
	DECORATIVE PAVEMENT
	PROPOSED SIDEWALK
	PROPOSED BIO-RETENTION AREA
	PROPOSED STORM DRAIN

CITY OF TRACY

Think Inside the Triangle

REGISTERED PROFESSIONAL ENGINEER
S. AMILIO
51940
CIVIL
STATE OF CALIFORNIA

SAN RAMON (925) 866-0322
SACRAMENTO (916) 375-1877
WWW.CBGCIVIL.COM

CIVIL ENGINEERS • SURVEYORS • PLANNERS



REVISIONS	DATE	DESCRIPTION	APPROVED

DATE: MAY 14, 2025
DRAWN BY: AP
CHECKED BY: GZ
SCALE: AS SHOWN


PRELIMINARY STORMWATER CONTROL PLAN
TRACT 4206
VESTING TENTATIVE SUBDIVISION MAP
THE TRIWAY
TRACY, CALIFORNIA

SHEET
TM13
OF 15 SHEETS


F:\3585-000\ACAD\TM13.DWG 5/14/2025 10:39 AM

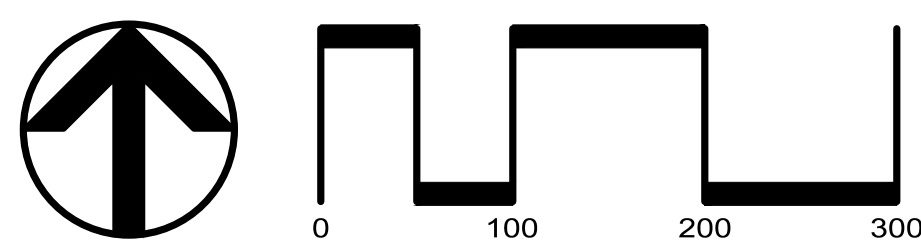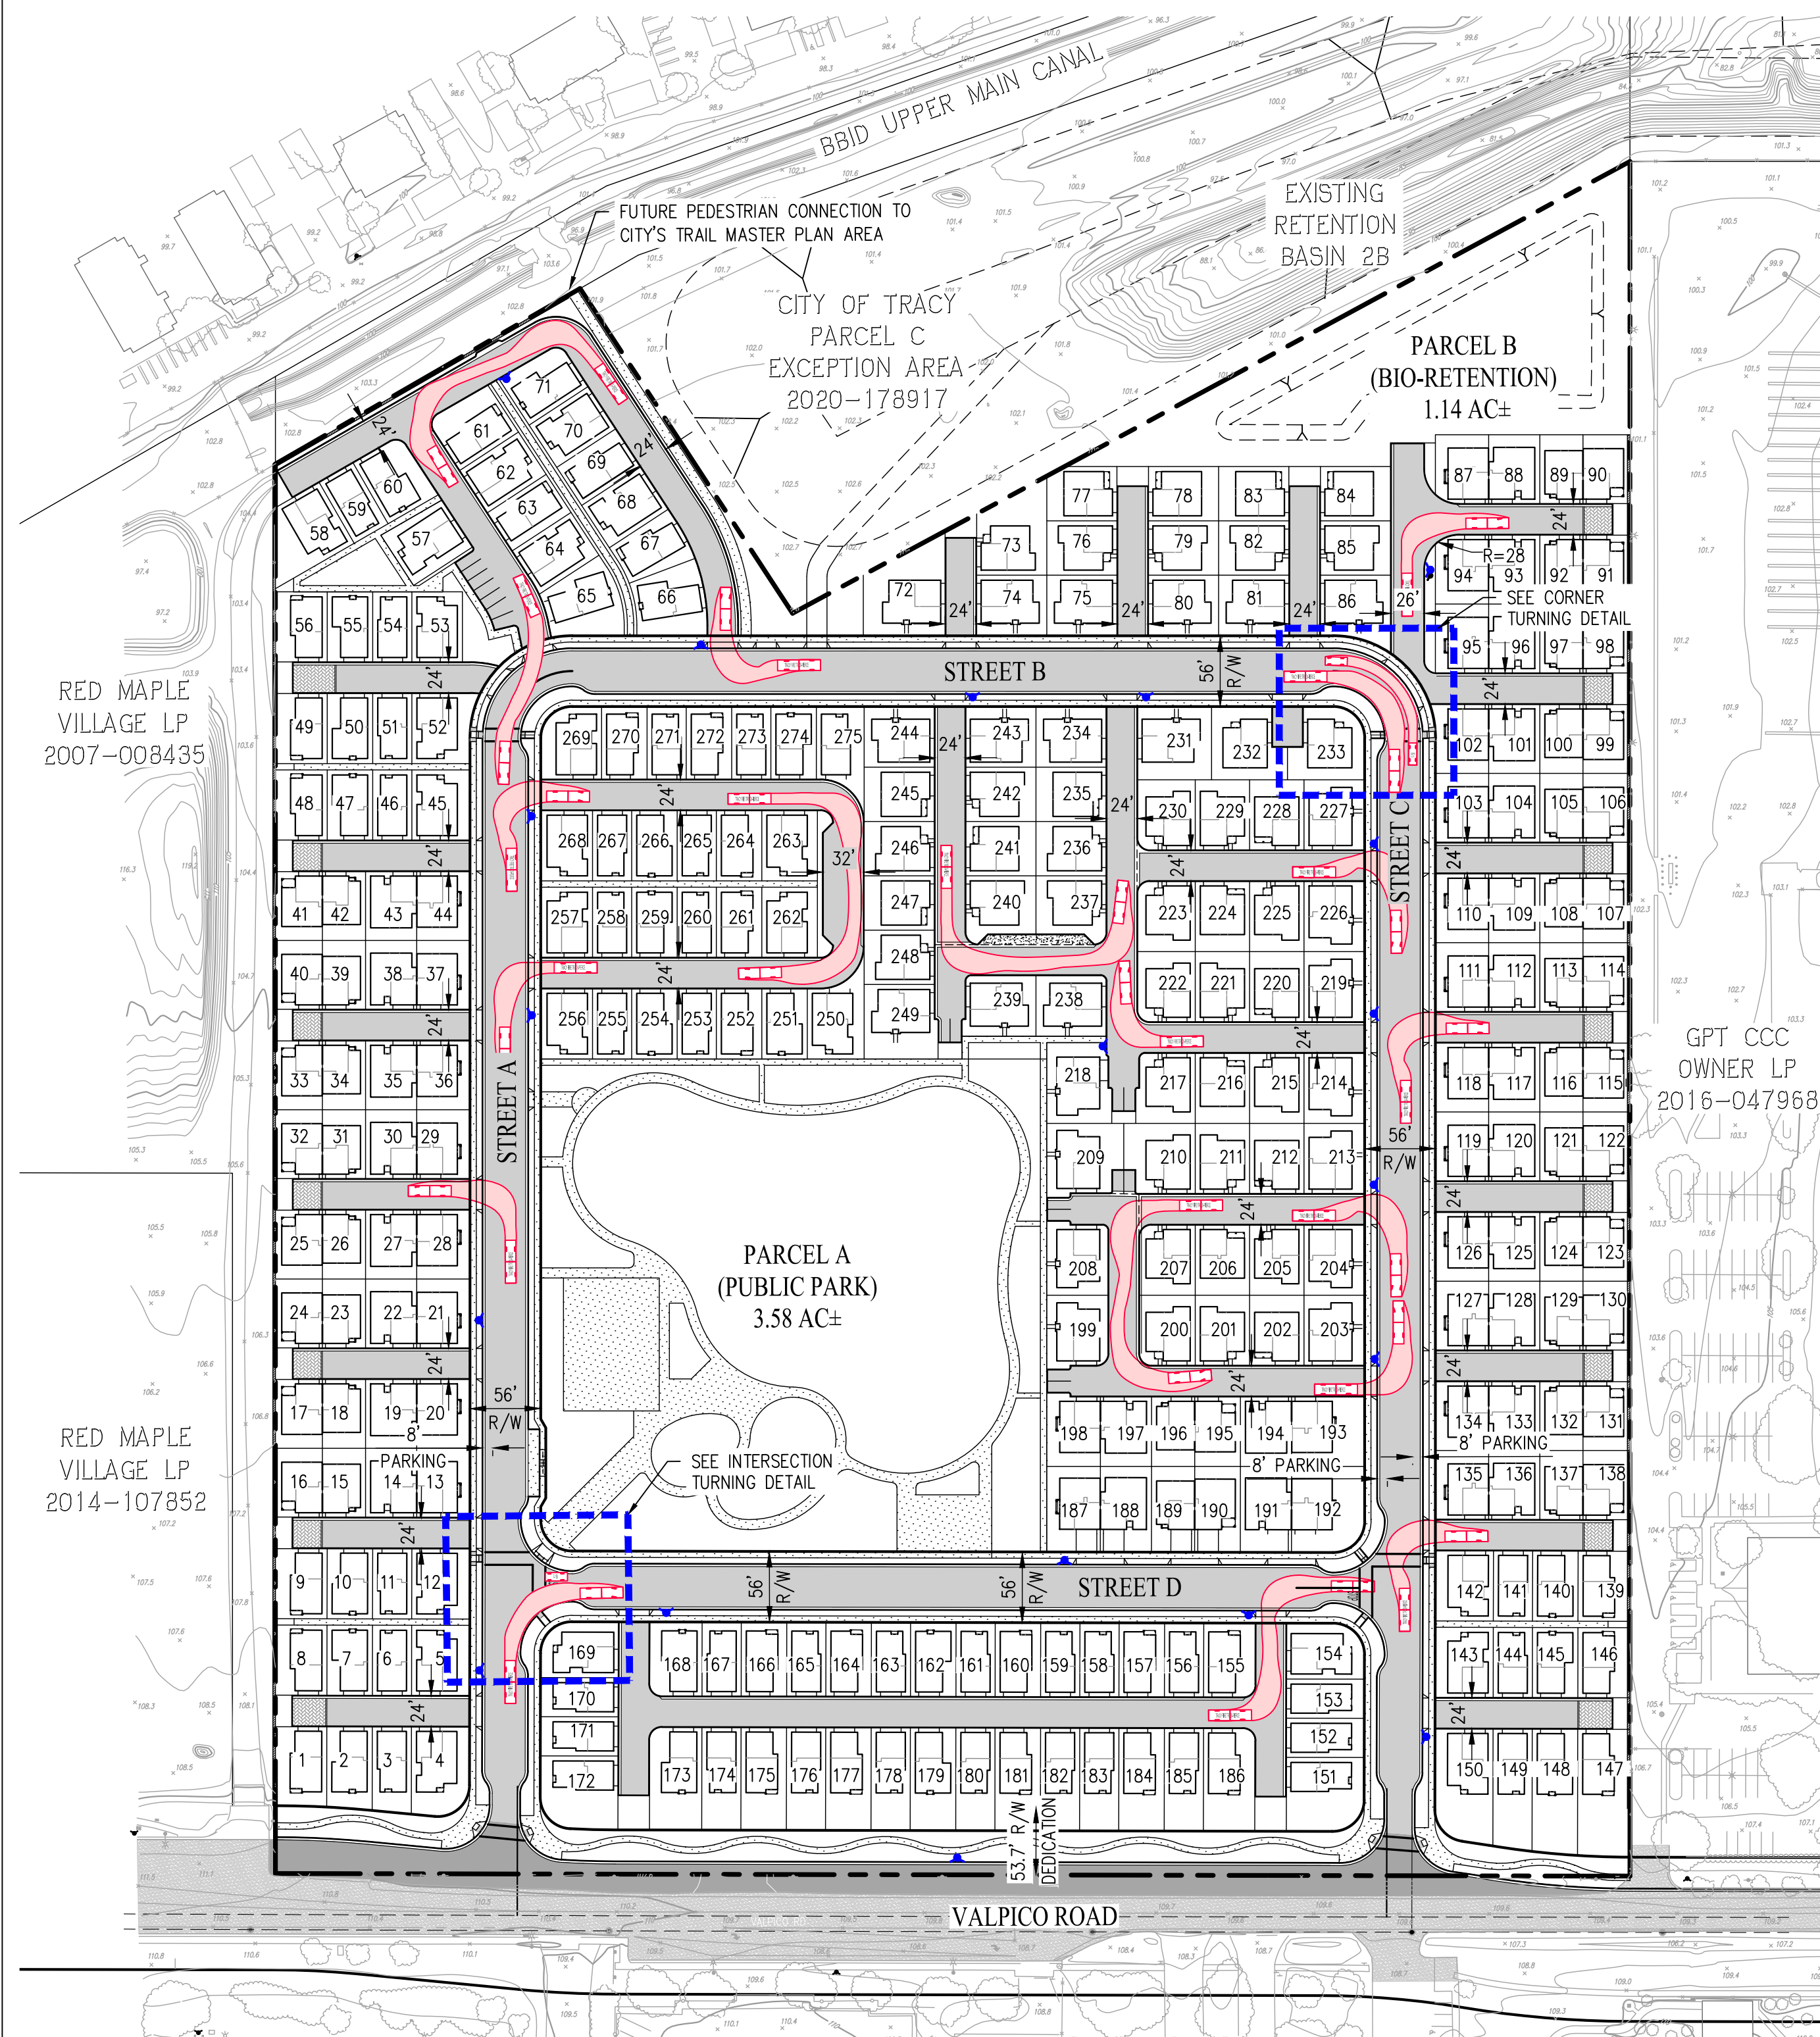

LEGEND

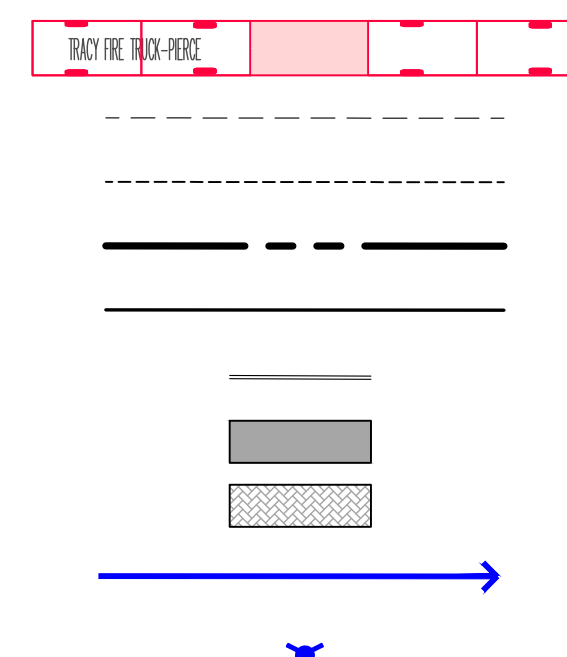


TRUCK BODY AND PATH
CORNER VISION TRIANGLE
PARKING LIMITS
PROJECT BOUNDARY
LOT LINE
12" CONCRETE BAND
PROPOSED PAVEMENT
DECORATIVE PAVEMENT
150' HOSE PULL
FIRE HYDRANT (500' SPACING
PER CA FIRE CODE CC105.1)

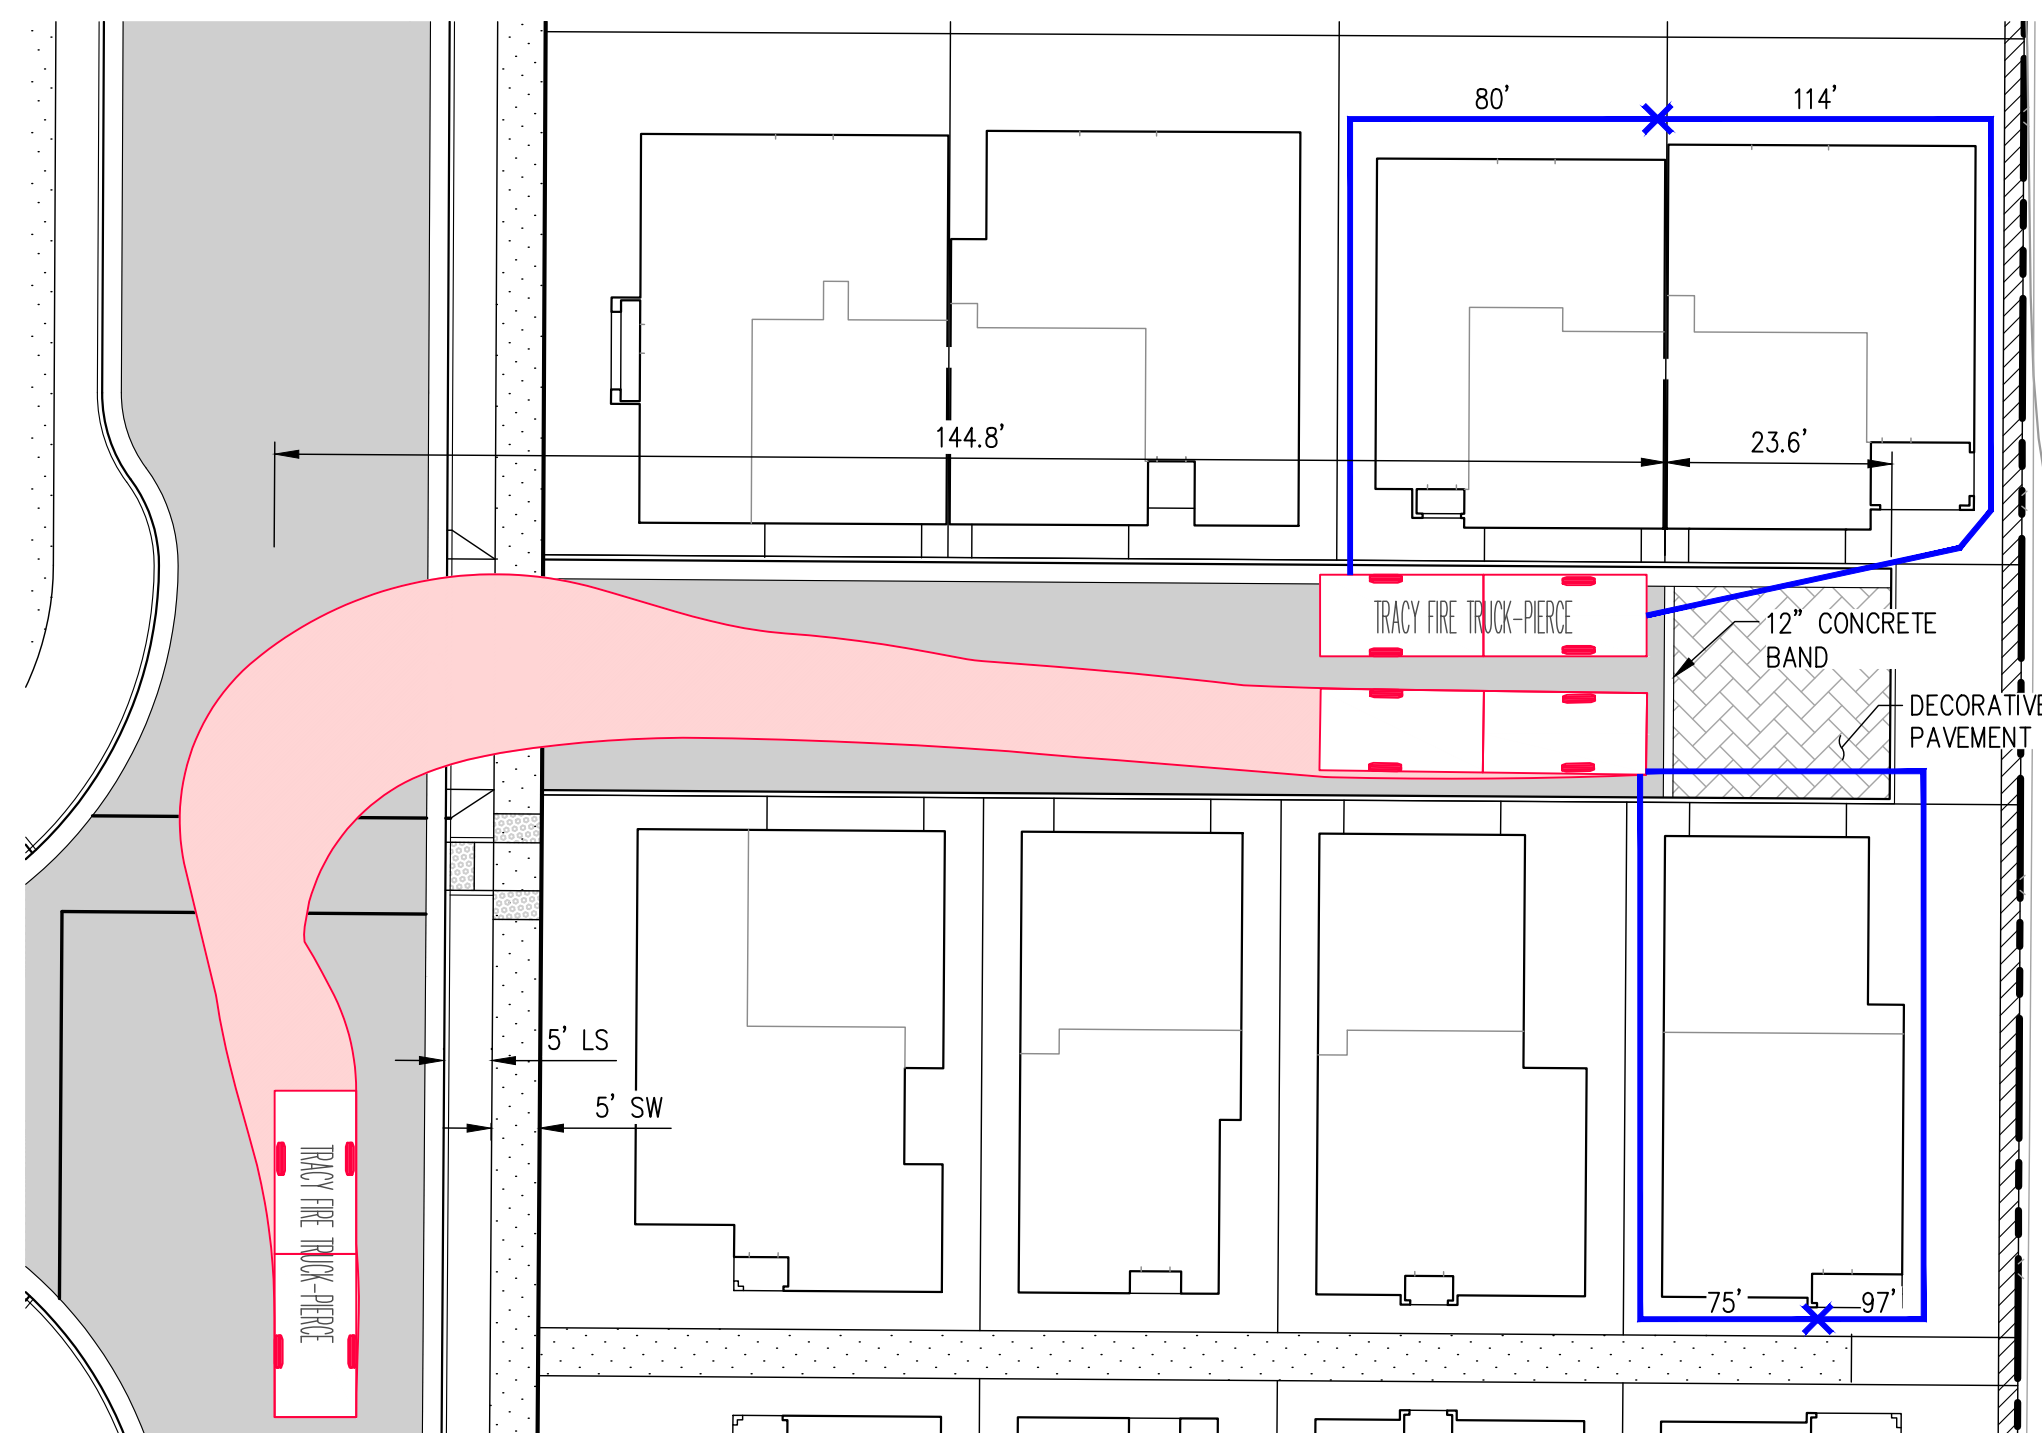


TYPICAL ALLEY ACCESS


SCALE: 1" = 20'

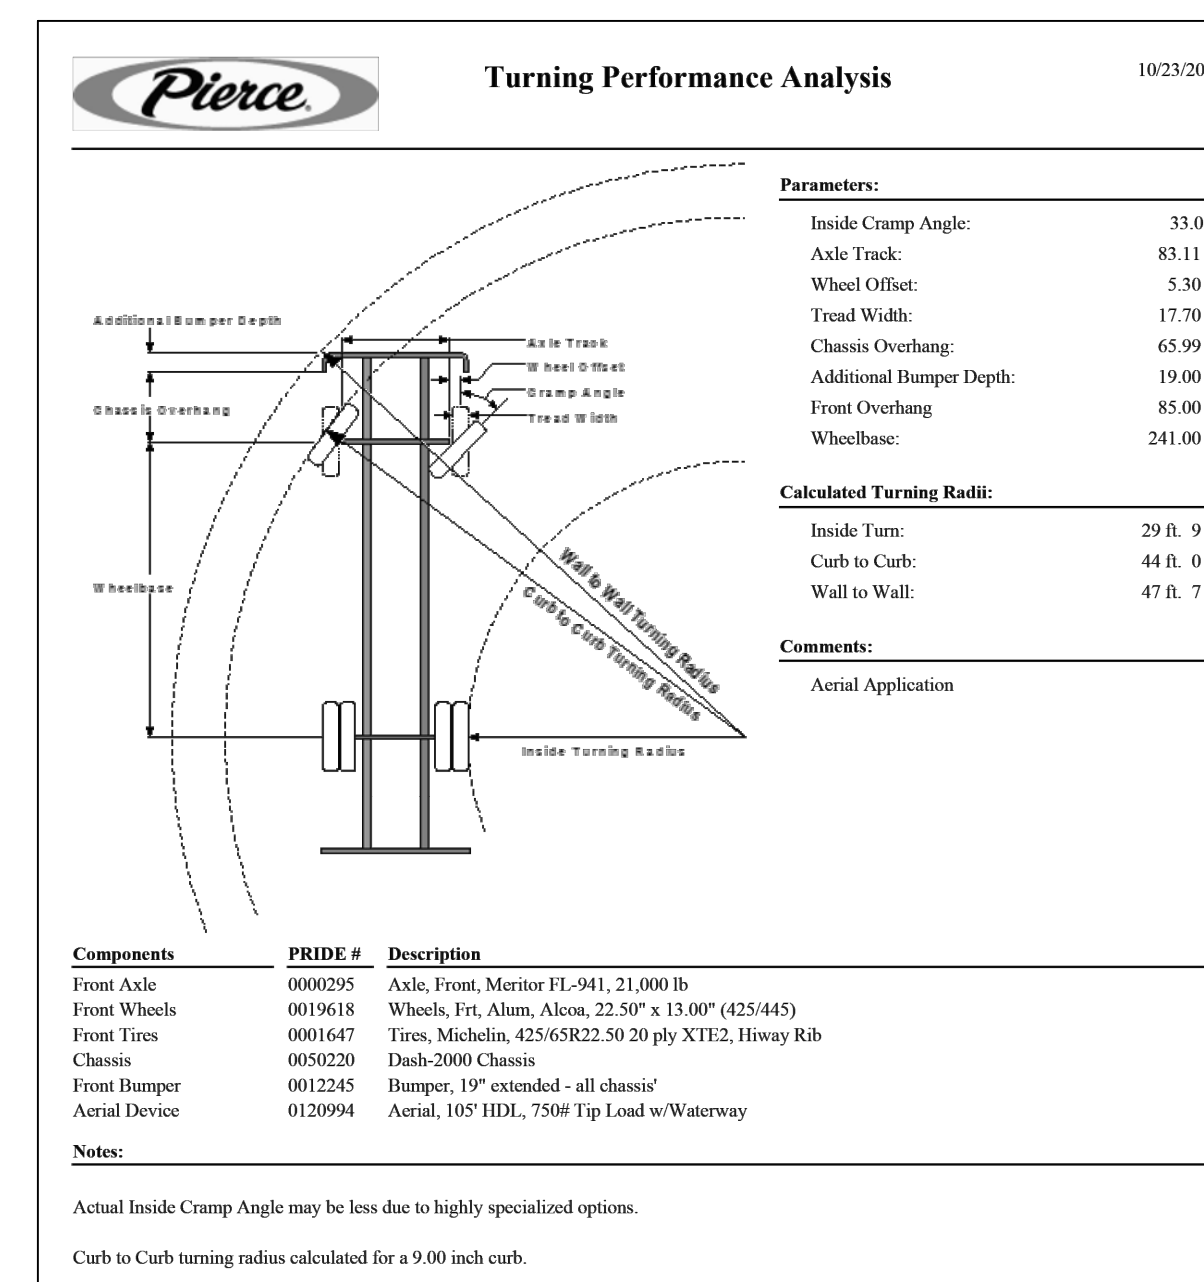



TRACY FIRE TRUCK DETAIL

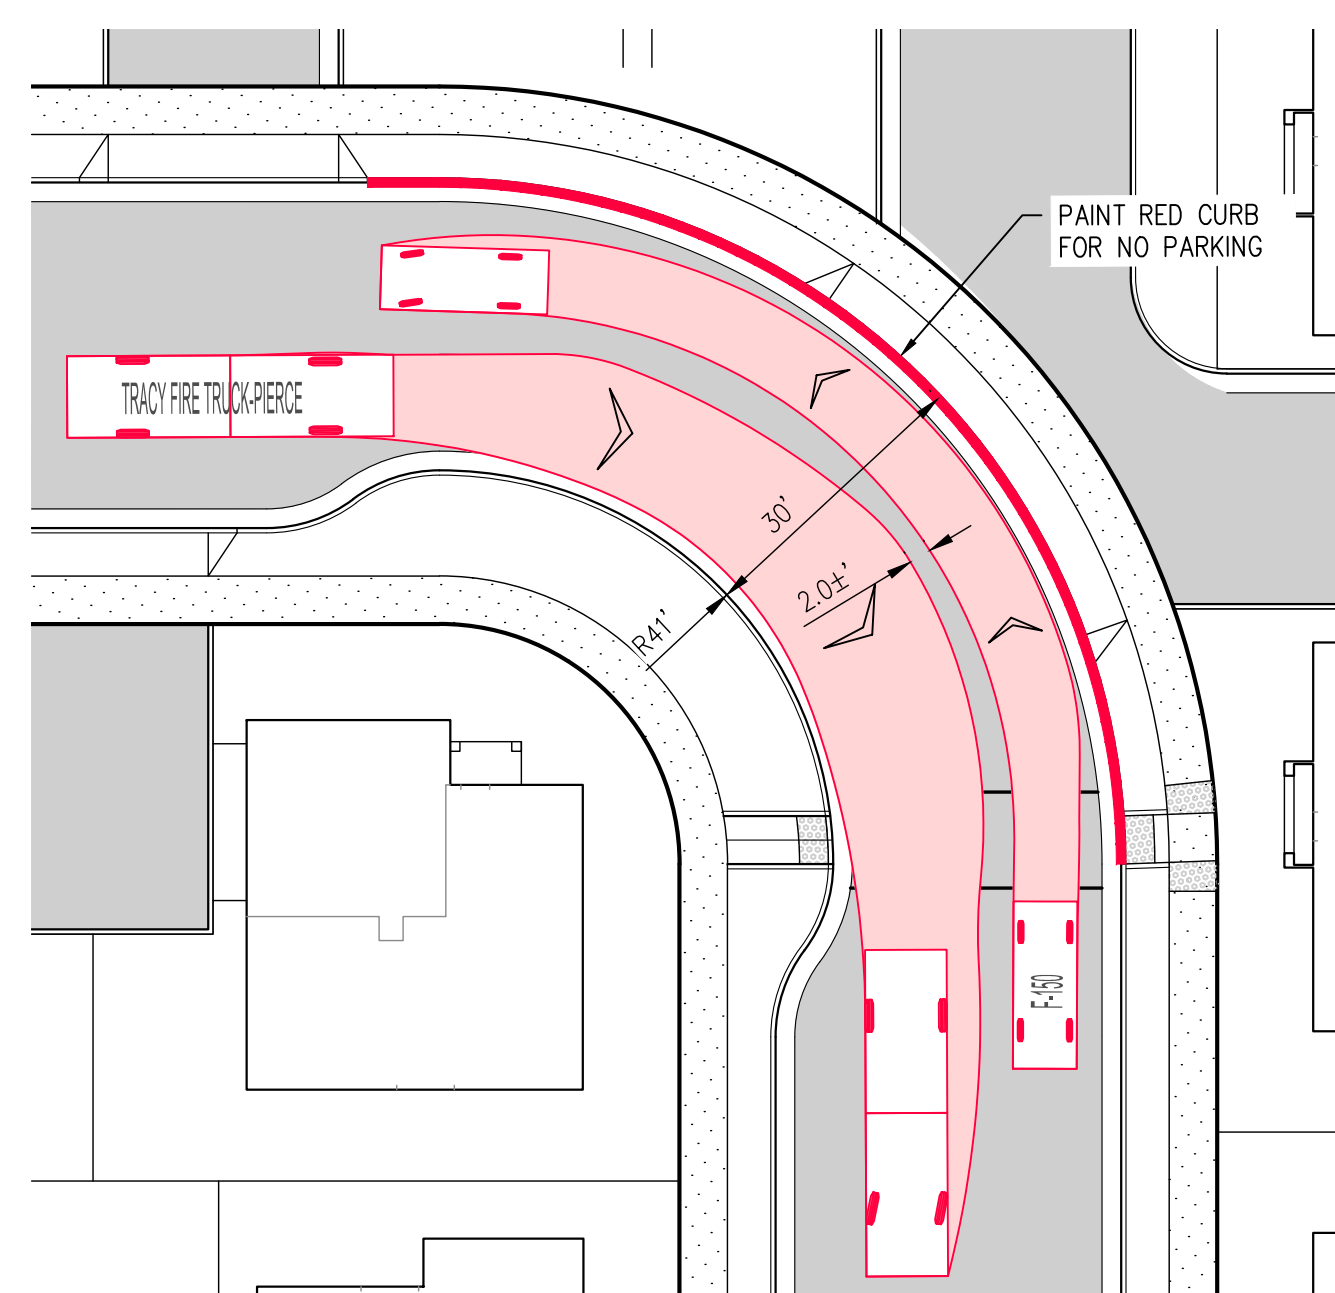


CORNER BULB-OUT TURNING

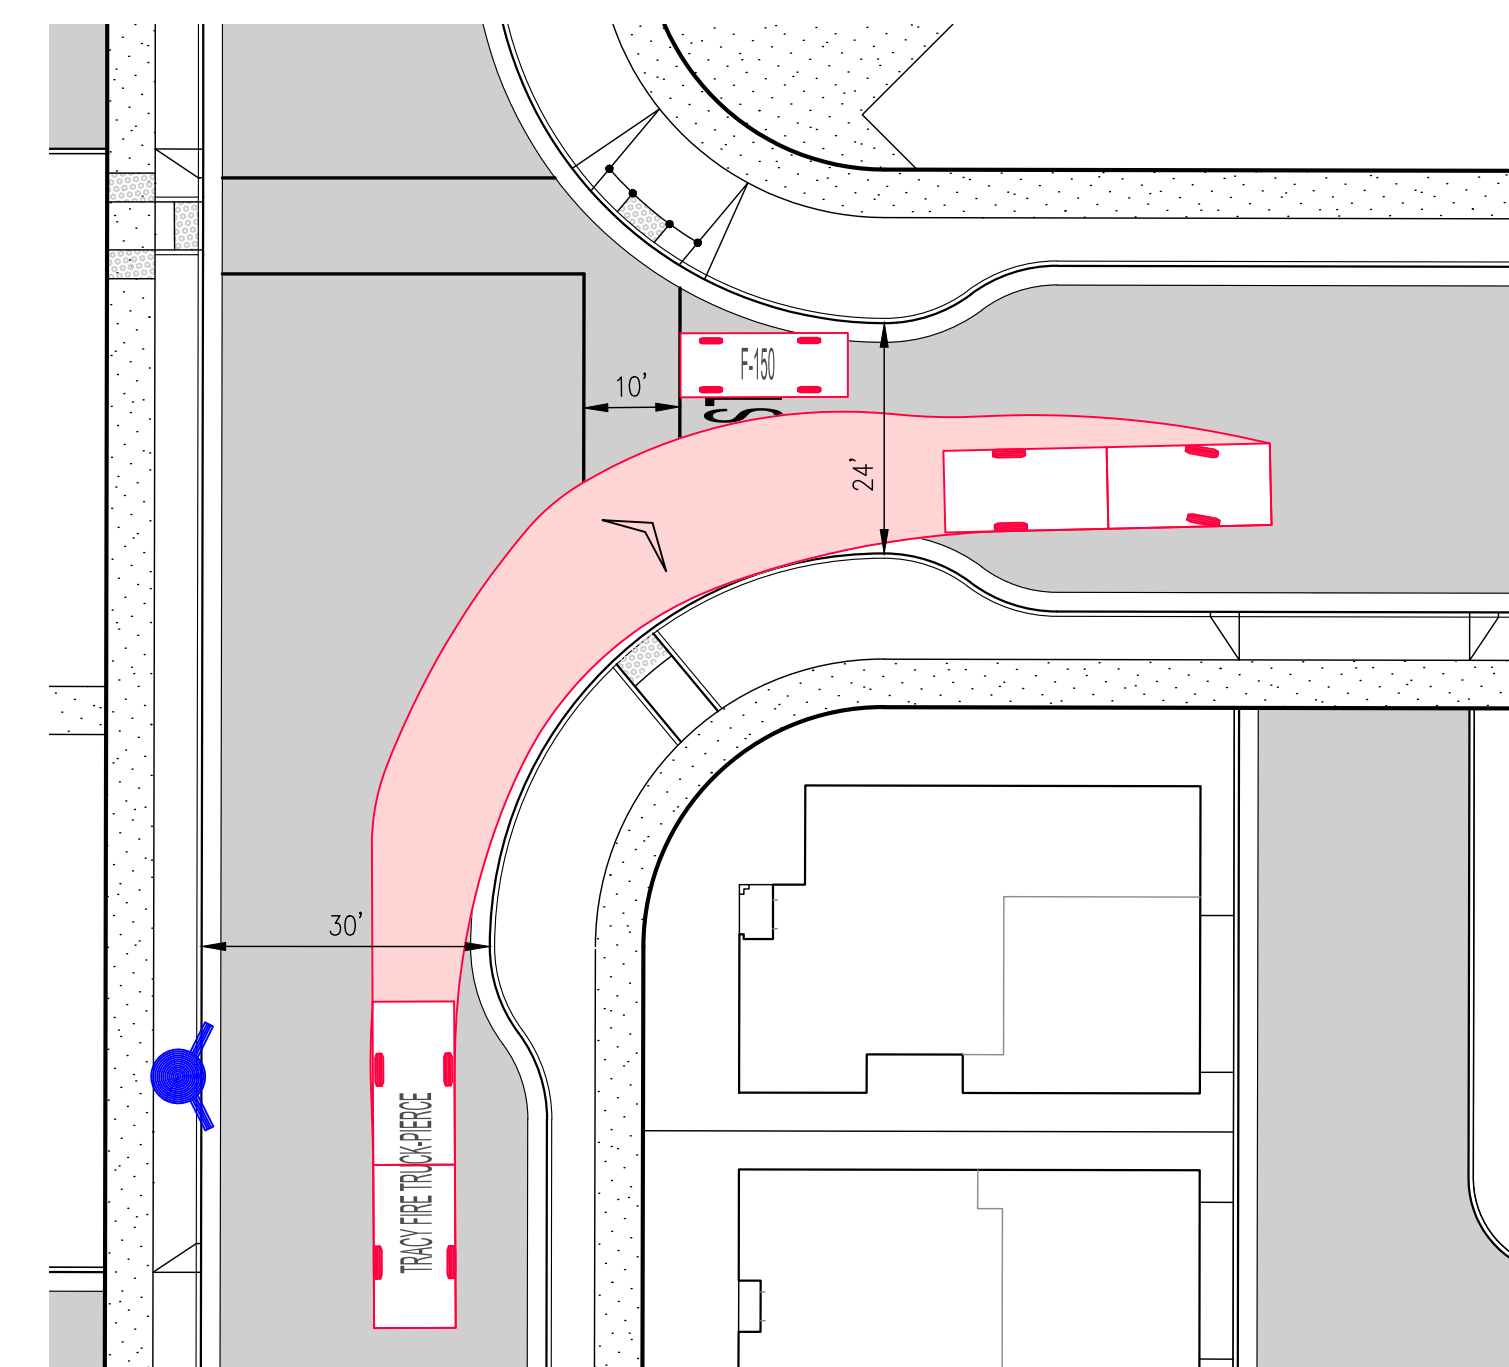

INTERSECTION BULB-OUT TURNING

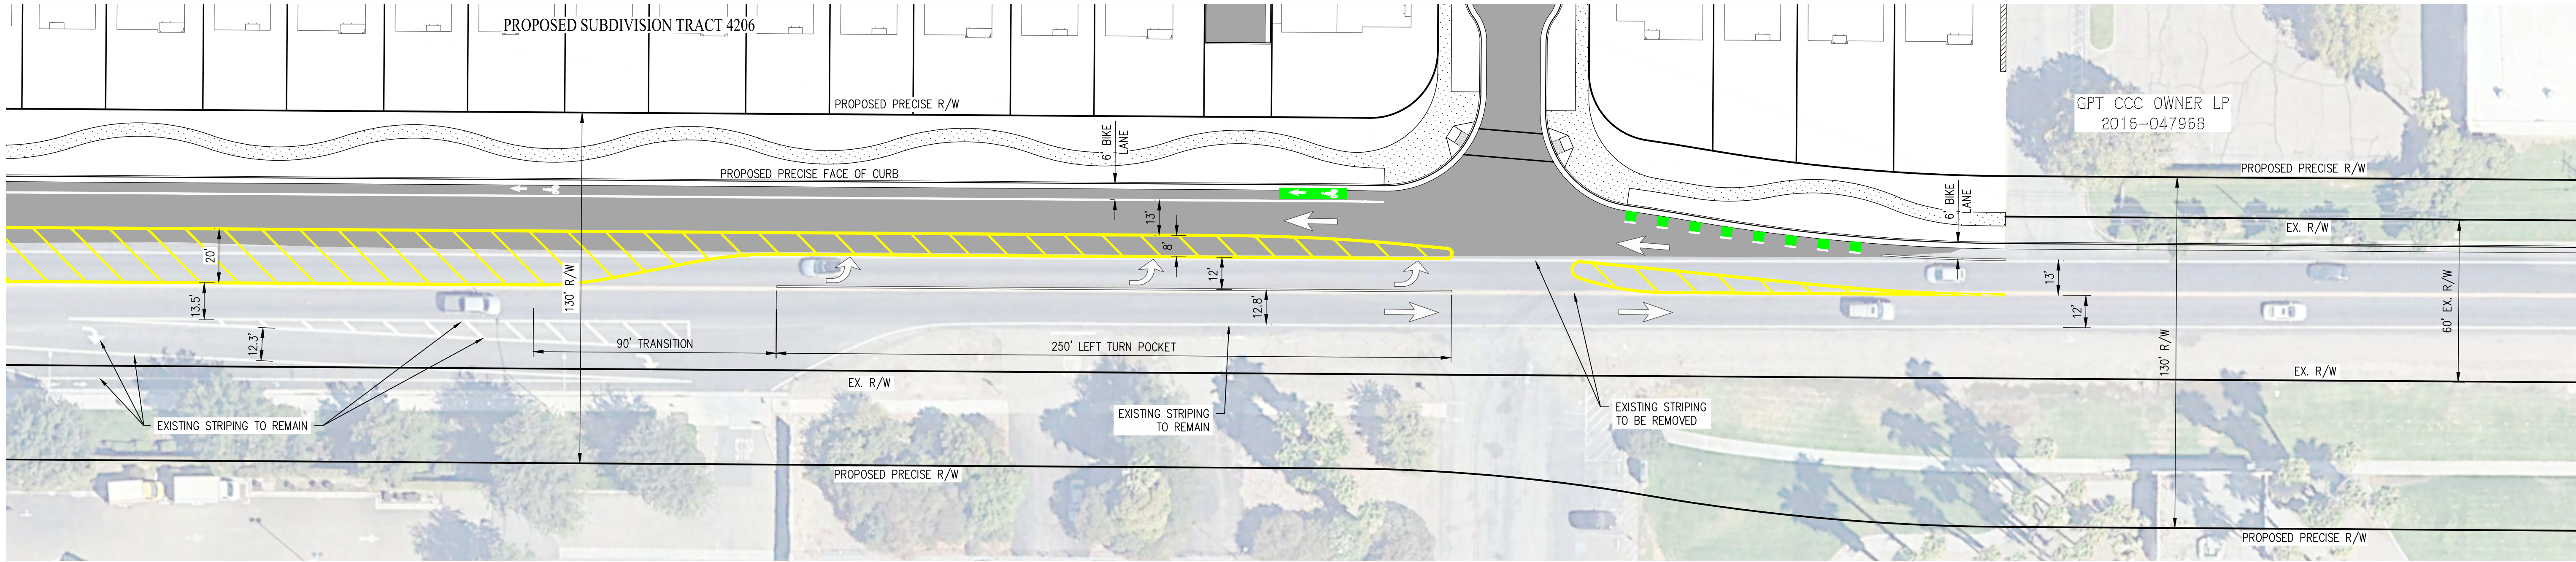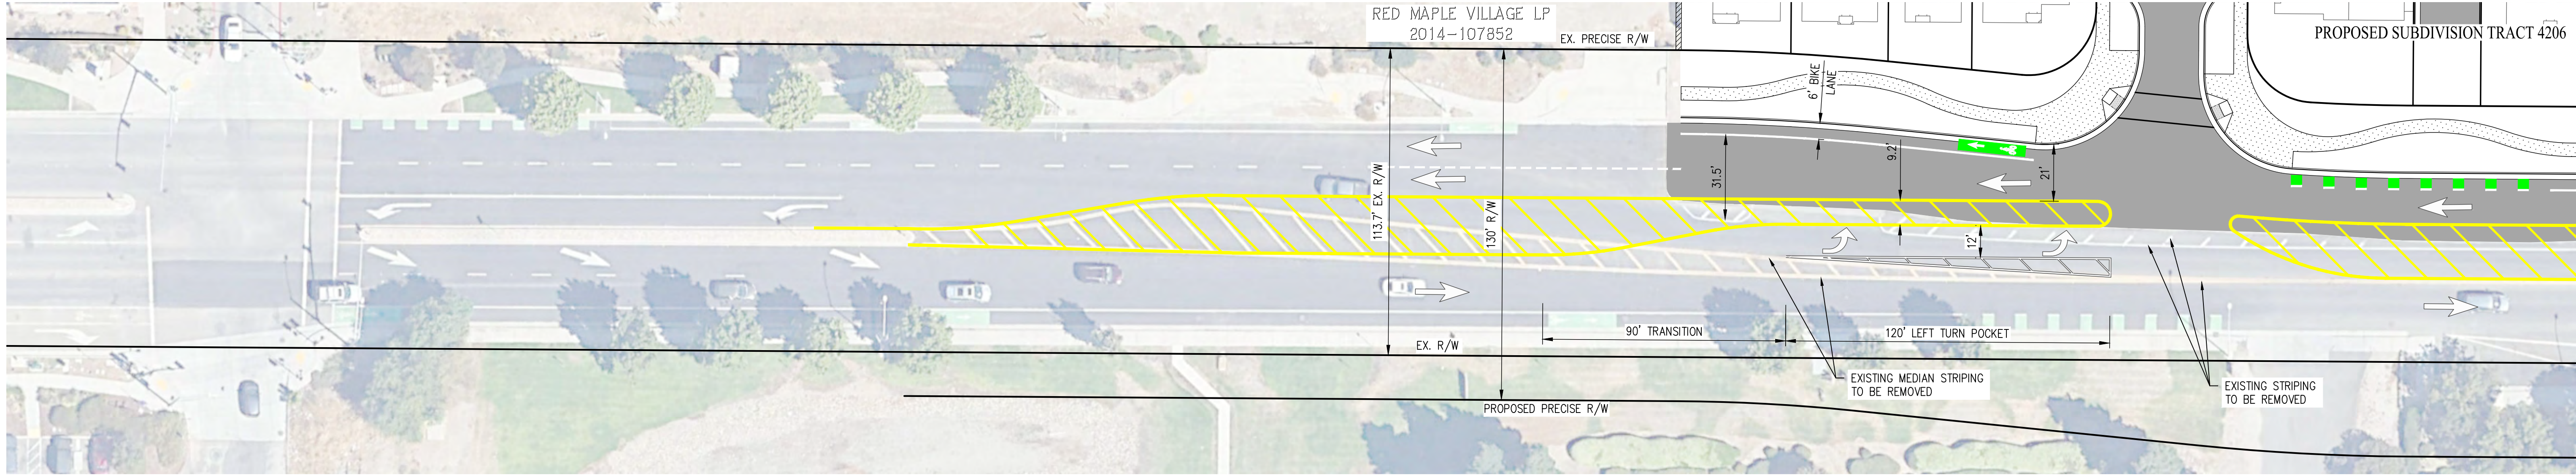

LEGEND:
[Symbol] PROPOSED PAVEMENT

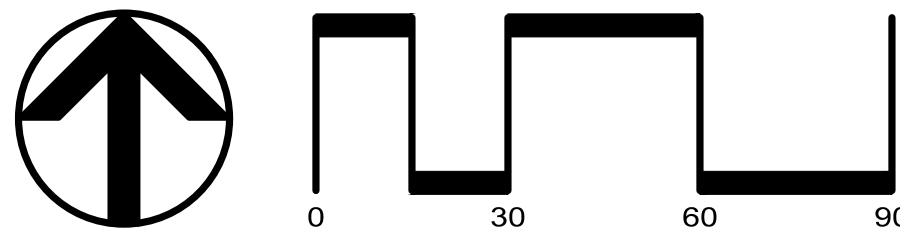

CITY OF TRACY

THINK INSIDE THE TRIANGLE

REGISTERED PROFESSIONAL ENGINEER
S. AMILLO
51940
CIVIL
STATE OF CALIFORNIA

SAN RAMON (925) 866-0322
SACRAMENTO (916) 375-1877
WWW.CBGRANDCO.COM
cbg
CIVIL ENGINEERS • SURVEYORS • PLANNERS

REVISIONS	DATE	DESCRIPTION	APPROVED

DATE: MAY 14, 2025	DRAWN BY: AP	CHECKED BY: GZ	SCALE: AS SHOWN
--------------------	--------------	----------------	-----------------

VALPICO ROAD PLAN LINE
TRACT 4206
VESTING TENTATIVE SUBDIVISION MAP
THE TRIWAY
TRACY CALIFORNIA

SHEET
TM15
OF 15 SHEETS

F:\3585-000\ACAD\TM15.DWG 5/14/2025 10:39 AM



The Triway
Tracy, Ca
Brookfield Residential
KTGY #2021-1312
5/19/2025

Overall Summary

Neighborhoods		Total		JADU	Total w/ JADU
Devon at Triway : Duets	Varied width X 54' 6"	96 du	35%	25 units	121 units
Kinsley at Triway : Alley Loads	31' x 55' 6"	113 du	41%	0 units	113 units
Somerset at Triway : Front Loads	43' x 55' 6"	66 du	24%	24 units	90 units
Total		275 du	100%	49 units	324 units

Summary

Devon at Triway : Duets	Bed / Bath	SQ. FT.	Unit Count	JADU	Total w/ JADU
Plan 1	3 Bd / 2.5 Ba	1,587 SF	23 units	-	
Plan 2	4 Bd / 2.5 Ba	1,974 SF	23 units	-	
Plan 3	4 Bd / 3 Ba	1,937 SF	25 units	-	
Plan 4 (JADU)	4 Bd / 3 Ba	2,297 SF	25 units	25 units	
Total			96 units	25 units	121 units

Kinsley at Triway : Alley Loads	Bed / Bath	SQ. FT.	Unit Count	JADU	Total w/ JADU
Plan 1	3 Bd / 2.5 Ba	1,591 SF	39 units	-	
Plan 2	3 Bd / 2.5 Ba	1,749 SF	28 units	-	
Plan 3	3 Bd / 2.5 Ba	1,842 SF	22 units	-	
Plan 4	4 Bd / 3 Ba	2,188 SF	24 units	-	
Total			113 units	0 units	113 units

Somerset at Triway : Front Loads	Bed / Bath	SQ. FT.	Unit Count	JADU	Total w/ JADU
Plan 1	3 Bd / 2.5 Ba	1,985 SF	17 units	-	
Plan 2	4 Bd / 2.5 Ba	2,231 SF	25 units	-	
Plan 3 (JADU)	3 Bd + Jadu / 3.5	2,376 SF	24 units	24 units	
Total			66 units	24 units	90 units

- RESIDENTIAL LEGEND**
- Neighborhood N1 - Devon at the Triway
 - Neighborhood N2 - Kinsley at the Triway
 - Neighborhood N3 - Somerset at the Triway




Architecture + Planning
888.456.5849
ktgy.com

Brookfield
Residential

THE TRIWAY
TRACY, CA # 2021-1312

CONCEPTUAL PLANNING
SEPTEMBER 13, 2024

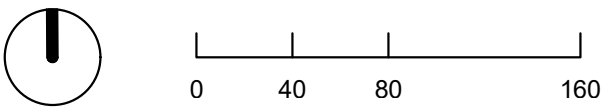

SITE PLAN AND PROJECT DATA

A0.0.0

ARCHITECTURAL

PROJECT OVERVIEW

A0.0.0	SITE PLAN AND PROJECT DATA
A0.0.1	SHEET INDEX
A0.0.2	SITE PHOTOS
A0.0.3	CONCEPTUAL PERSPECTIVE

N1: DEVON AT THE TRIWAY

DUET - DUET 1

N1-A1.1.0	DUET 1 FRONT ELEVATIONS
N1-A1.2.0	DUET 1A FLOOR PLAN
N1-A1.2.1	DUET 1A FLOOR PLAN
N1-A1.3.0	DUET 1A EXTERIOR ELEVATIONS
N1-A1.3.1	DUET 1B EXTERIOR ELEVATIONS
N1-A1.3.2	DUET 1C EXTERIOR ELEVATIONS
N1-A1.4.0	DUET 1A ROOF PLAN
N1-A1.4.1	DUET 1B ROOF PLAN
N1-A1.4.2	DUET 1C ROOF PLAN

DUET - DUET 2

N1-A2.1.0	DUET 2 FRONT ELEVATIONS
N1-A2.1.1	LOOP STREET PERSPECTIVE
N1-A2.2.0	DUET 2A FLOOR PLAN
N1-A2.2.1	DUET 2A FLOOR PLAN
N1-A2.3.0	DUET 2A EXTERIOR ELEVATIONS
N1-A2.3.1	DUET 2B EXTERIOR ELEVATIONS
N1-A2.3.2	DUET 2C EXTERIOR ELEVATIONS
N1-A2.3.3	DUET 2D EXTERIOR ELEVATIONS
N1-A2.4.0	DUET 2A ROOF PLAN
N1-A2.4.1	DUET 2B ROOF PLAN
N1-A2.4.2	DUET 2C ROOF PLAN
N1-A2.4.3	DUET 2D ROOF PLAN

N1-A0.5.0	COLOR / MATERIALS BOARD
-----------	-------------------------

N2: KINSLEY AT THE TRIWAY

N2-A0.0.1	VALPICO STREET SCENE
ALLEY LOAD - PLAN 1	

N2-A1.1.0	PLAN 1 FRONT ELEVATIONS
N2-A1.2.0	PLAN 1A FLOOR PLANS
N2-A1.3.0	PLAN 1A EXTERIOR ELEVATIONS
N2-A1.3.1	PLAN 1B EXTERIOR ELEVATIONS
N2-A1.3.2	PLAN 1C EXTERIOR ELEVATIONS
N2-A1.4.0	PLAN 1 ROOF PLAN
N2-A1.4.1	PLAN 1 ROOF PLAN

ALLEY LOAD - PLAN 2

N2-A2.1.0	PLAN 2 FRONT ELEVATIONS
N2-A2.2.0	PLAN 2A FLOOR PLANS
N2-A2.3.0	PLAN 2A EXTERIOR ELEVATIONS
N2-A2.3.1	PLAN 2B EXTERIOR ELEVATIONS
N2-A2.3.2	PLAN 2C EXTERIOR ELEVATIONS

N2-A2.4.0	PLAN 2 ROOF PLAN
-----------	------------------

N2-A2.4.1	PLAN 2 ROOF PLAN
-----------	------------------

ALLEY LOAD 3

N2-A3.1.0	PLAN 3 FRONT ELEVATIONS
N2-A3.2.0	PLAN 3A FLOOR PLANS
N2-A3.3.0	PLAN 3A EXTERIOR ELEVATIONS
N2-A3.3.1	PLAN 3B EXTERIOR ELEVATIONS
N2-A3.3.2	PLAN 3C EXTERIOR ELEVATIONS
N2-A3.4.0	PLAN 3 ROOF PLAN
N2-A.4.1	PLAN 3 ROOF PLAN

ALLEY LOAD - PLAN 4

N2-A4.1.0	PLAN 4 FRONT ELEVATIONS
N2-A4.2.0	PLAN 4A FLOOR PLANS
N2-A4.3.0	PLAN 4A EXTERIOR ELEVATIONS
N2-A4.3.1	PLAN 4B EXTERIOR ELEVATIONS
N2-A4.3.2	PLAN 4C EXTERIOR ELEVATIONS
N2-A4.4.0	PLAN 4 ROOF PLAN
N2-A4.4.1	PLAN 4 ROOF PLAN

N2-A0.5.0	COLOR / MATERIALS BOARD
-----------	-------------------------

N3: SOMERSET AT THE TRIWAY

FRONT LOAD - PLAN 1

N3-A1.1.0	PLAN 1 FRONT ELEVATIONS
N3-A1.2.0	PLAN 1A FLOOR PLANS
N3-A1.3.0	PLAN 1A EXTERIOR ELEVATIONS
N3-A1.3.1	PLAN 1B EXTERIOR ELEVATIONS
N3-A1.3.2	PLAN 1C EXTERIOR ELEVATIONS
N3-A1.4.0	PLAN 1 ROOF PLAN
N3-A1.4.1	PLAN 1 ROOF PLAN

FRONT LOAD - PLAN 2

N3-A2.1.0	PLAN 2 FRONT ELEVATIONS
N3-A2.2.0	PLAN 2A FLOOR PLANS
N3-A2.3.0	PLAN 2A EXTERIOR ELEVATIONS
N3-A2.3.1	PLAN 2B EXTERIOR ELEVATIONS
N3-A2.3.2	PLAN 2C EXTERIOR ELEVATIONS
N3-A2.4.0	PLAN 2 ROOF PLAN
N3-A2.4.1	PLAN 2 ROOF PLAN

FRONT LOAD - PLAN 3

N3-A3.1.0	PLAN 3 FRONT ELEVATIONS
N3-A3.1.1	LOOP STREET PERSPECTIVE
N3-A3.2.0	PLAN 3A FLOOR PLANS
N3-A3.3.0	PLAN 3A EXTERIOR ELEVATIONS
N3-A3.3.1	PLAN 3B EXTERIOR ELEVATIONS
N3-A3.3.2	PLAN 3C EXTERIOR ELEVATIONS
N3-A3.4.0	PLAN 3 ROOF PLAN
N3-A3.4.1	PLAN 3 ROOF PLAN

N3-A0.5.0	COLOR / MATERIALS BOARD
-----------	-------------------------

CIVIL

TM-01	TITLE SHEET AND GENERAL NOTES
TM-02	EXISTING CONDITIONS
TM-03	PROPOSED STREET SECTIONS
TM-04	LOTTING PLAN
TM-05	LOTTING PLAN
TM-06	OVERALL SITE PLAN
TM-07	DETAILED SITE PLAN
TM-08	DETAILED SITE PLAN
TM-09	GRADING AND DRAINING PLAN
TM-10	GRADING AND DRAINING PLAN
TM-11	UTILITY PLAN
TM-12	UTILITY PLAN
TM-13	PRELIMINARY STORMWATER CONTROL PLAN
TM-14	FIRE ACCESS PLAN
TM-15	VALPICO ROAD PLAN LINE

LANDSCAPE

L -1	OVERALL CONCEPT PLAN
L -2	OVERALL FENCING PLAN
L-3	OVERALL TREE PLANTING PLAN
L-4	PARK PLANT PALETTE
L-5	PARK PLANT PALETTE INFORMATION
L-6	PRELIMINARY IRRIGATION PLAN
L-7	PRELIMINARY IRRIGATION CALCULATION
L-8	ENLARGED PARK CONCEPT PLAN
L-9	ENLARGED NEIGHBORHOOD ENTRY
L-10	SECTIONS
L-11	PRODUCTION TYPICALS
L-12	MODEL TYPICAL PLANT PALETTE



Architecture + Planning
888.456.5849
ktgy.com



THE TRIWAY
TRACY, CA # 2021-1312

CONCEPTUAL PLANNING
SEPTEMBER 13, 2024

SHEET INDEX

A0.0.1



1. View 1



2. View 2



3. View 3



7. View 7



6. View 6



4. View 4



5. View 5

SYMBOLS LEGEND

 PROJECT SITE



Architecture + Planning
888.456.5849
ktgy.com



THE TRIWAY
TRACY, CA # 2021-1312

CONCEPTUAL PLANNING
SEPTEMBER 13, 2024

SITE PHOTOS

A0.0.2






Plan 1A - Farmhouse



Plan 1B - Craftsman



Plan 1C - Country European

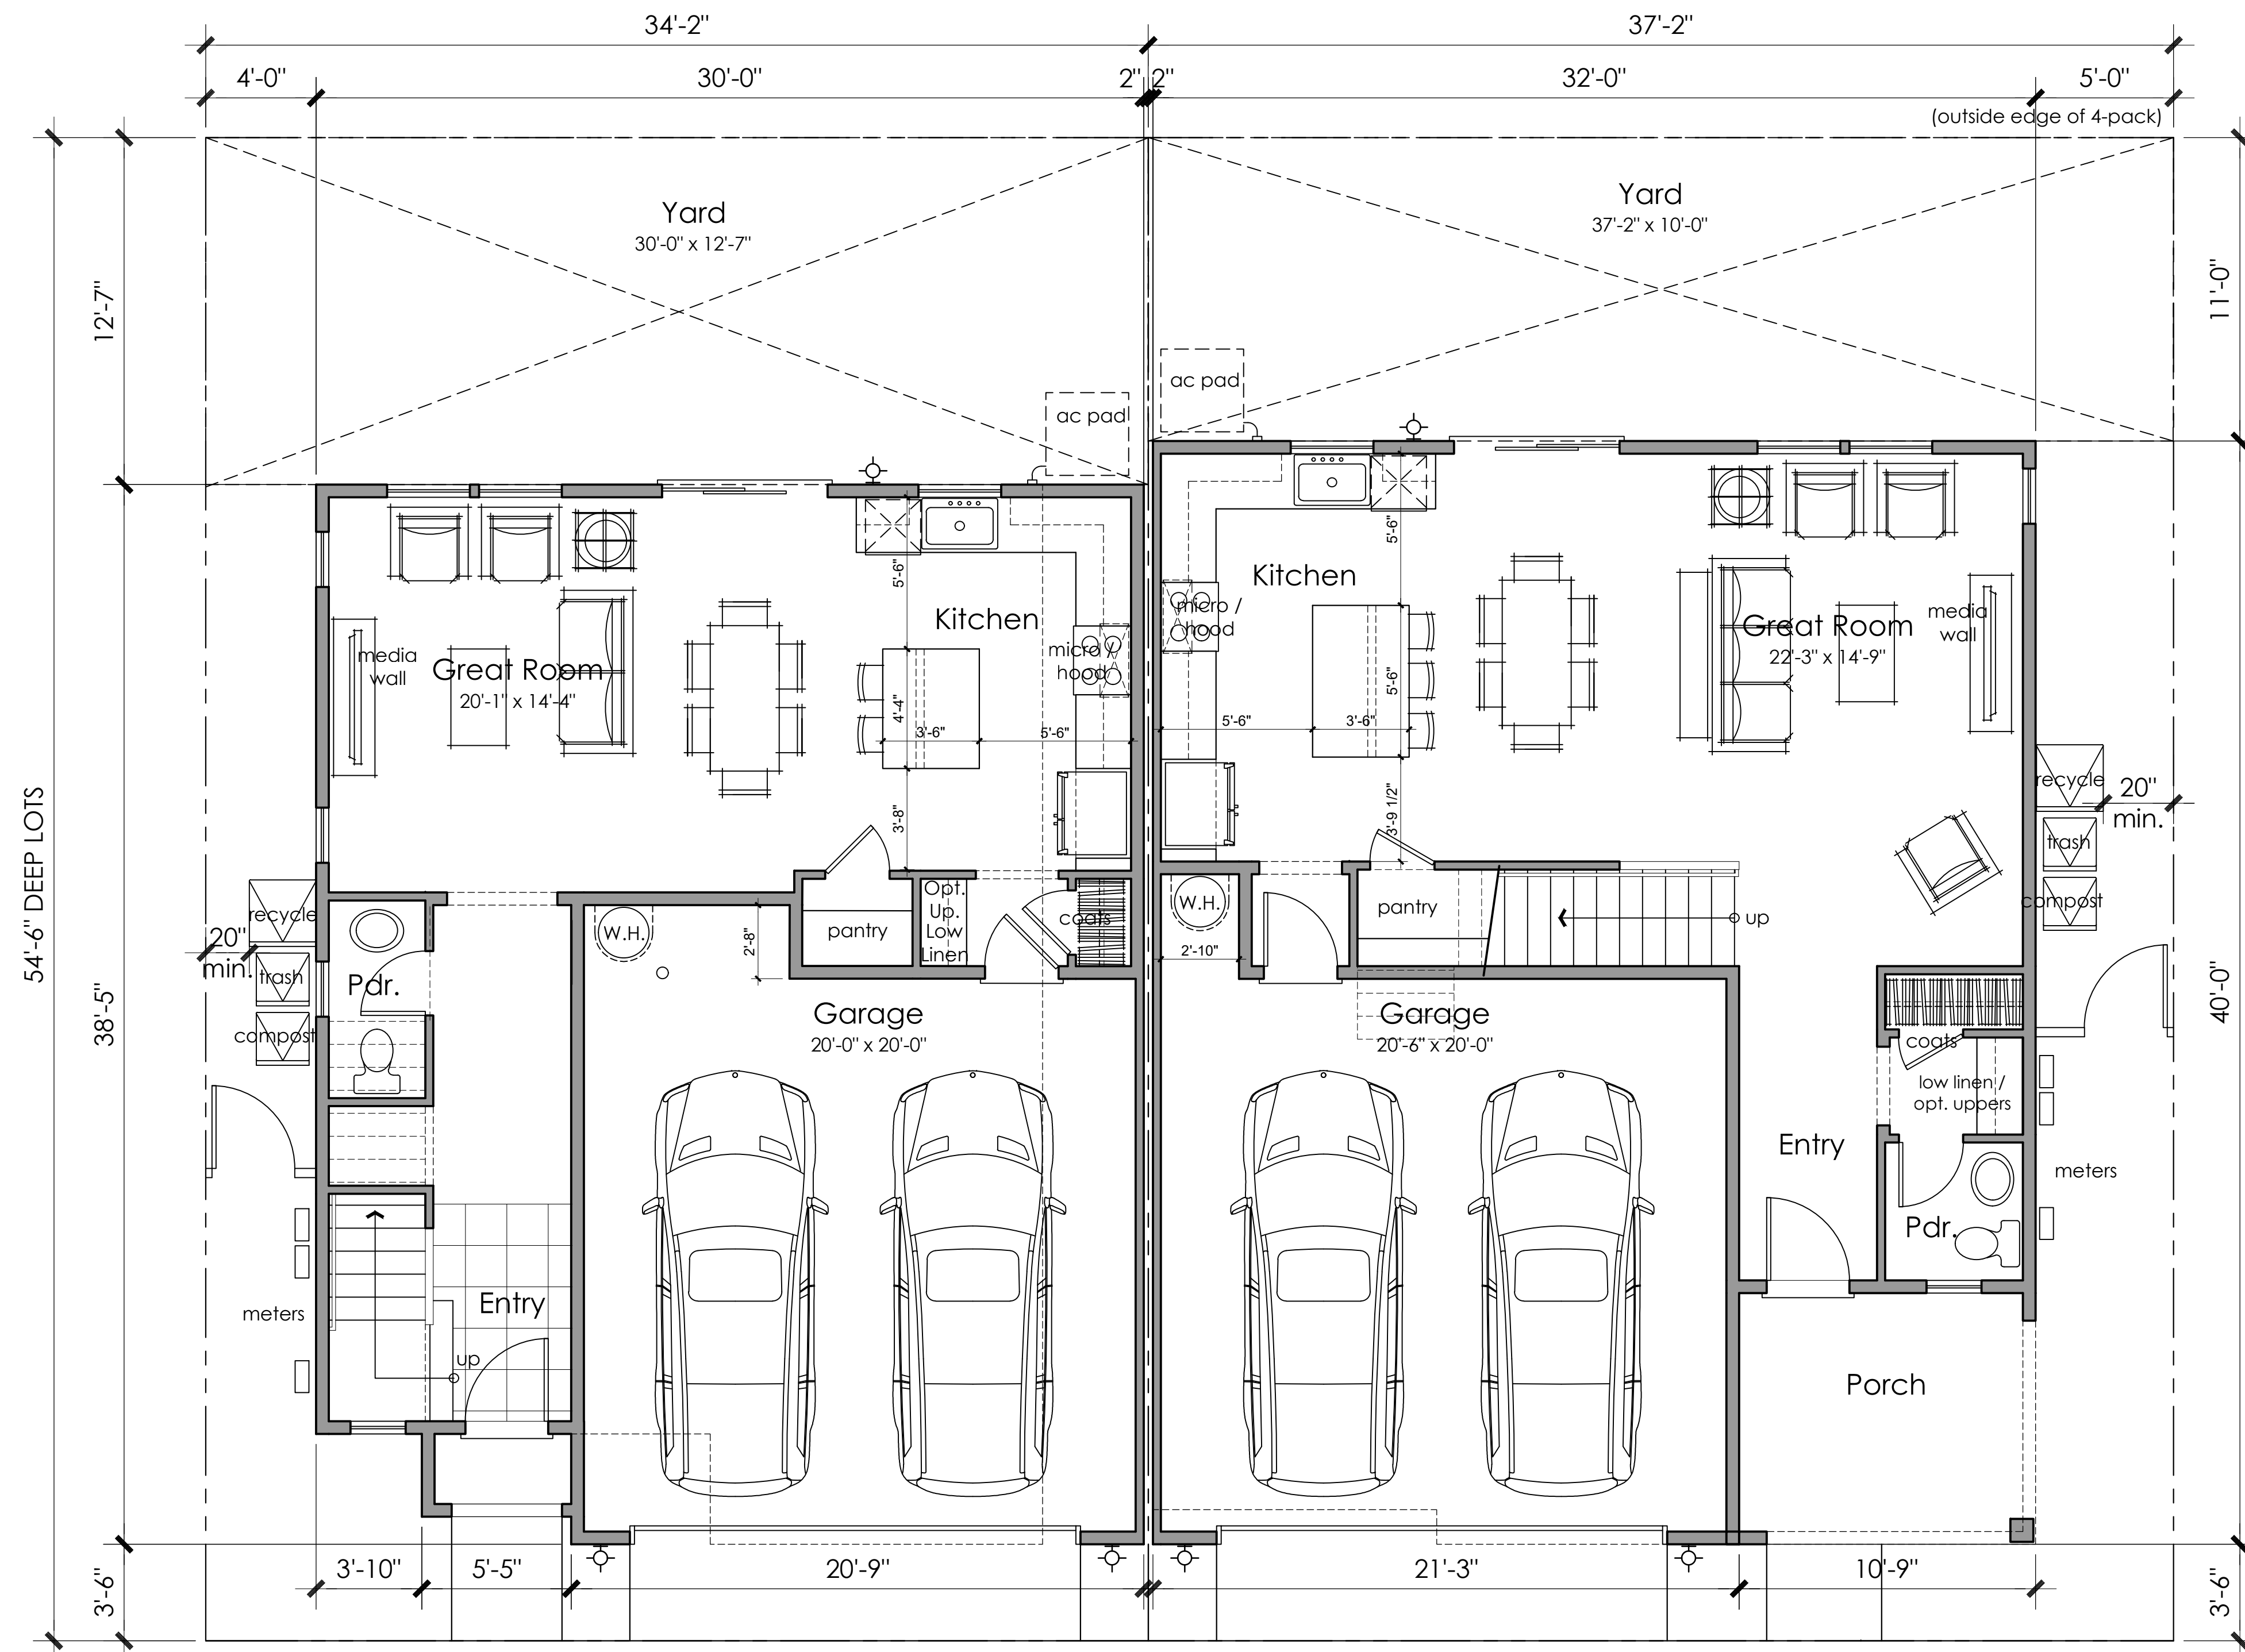

⊕ Exterior Wall Light fixture
N1/Building 1 Entry Light at Porch Ceilings

Plan 1
Floor Plan
3 Bedrooms
2.5 Baths
1,587 s.f.

Plan 2
Floor Plan
4 Bedrooms
Opt. Loft
2.5 Baths
1,974 s.f.

First Floor




Architecture + Planning
888.456.5849
ktgy.com

Brookfield
Residential


N1 : DEVON AT THE TRIWAY
TRACY, CA # 2021-1312

CONCEPTUAL PLANNING
SEPTEMBER 13, 2024

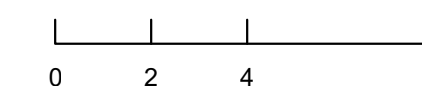

PLAN 1A
FLOOR PLANS
FIRST FLOOR

N1-A1.2.0

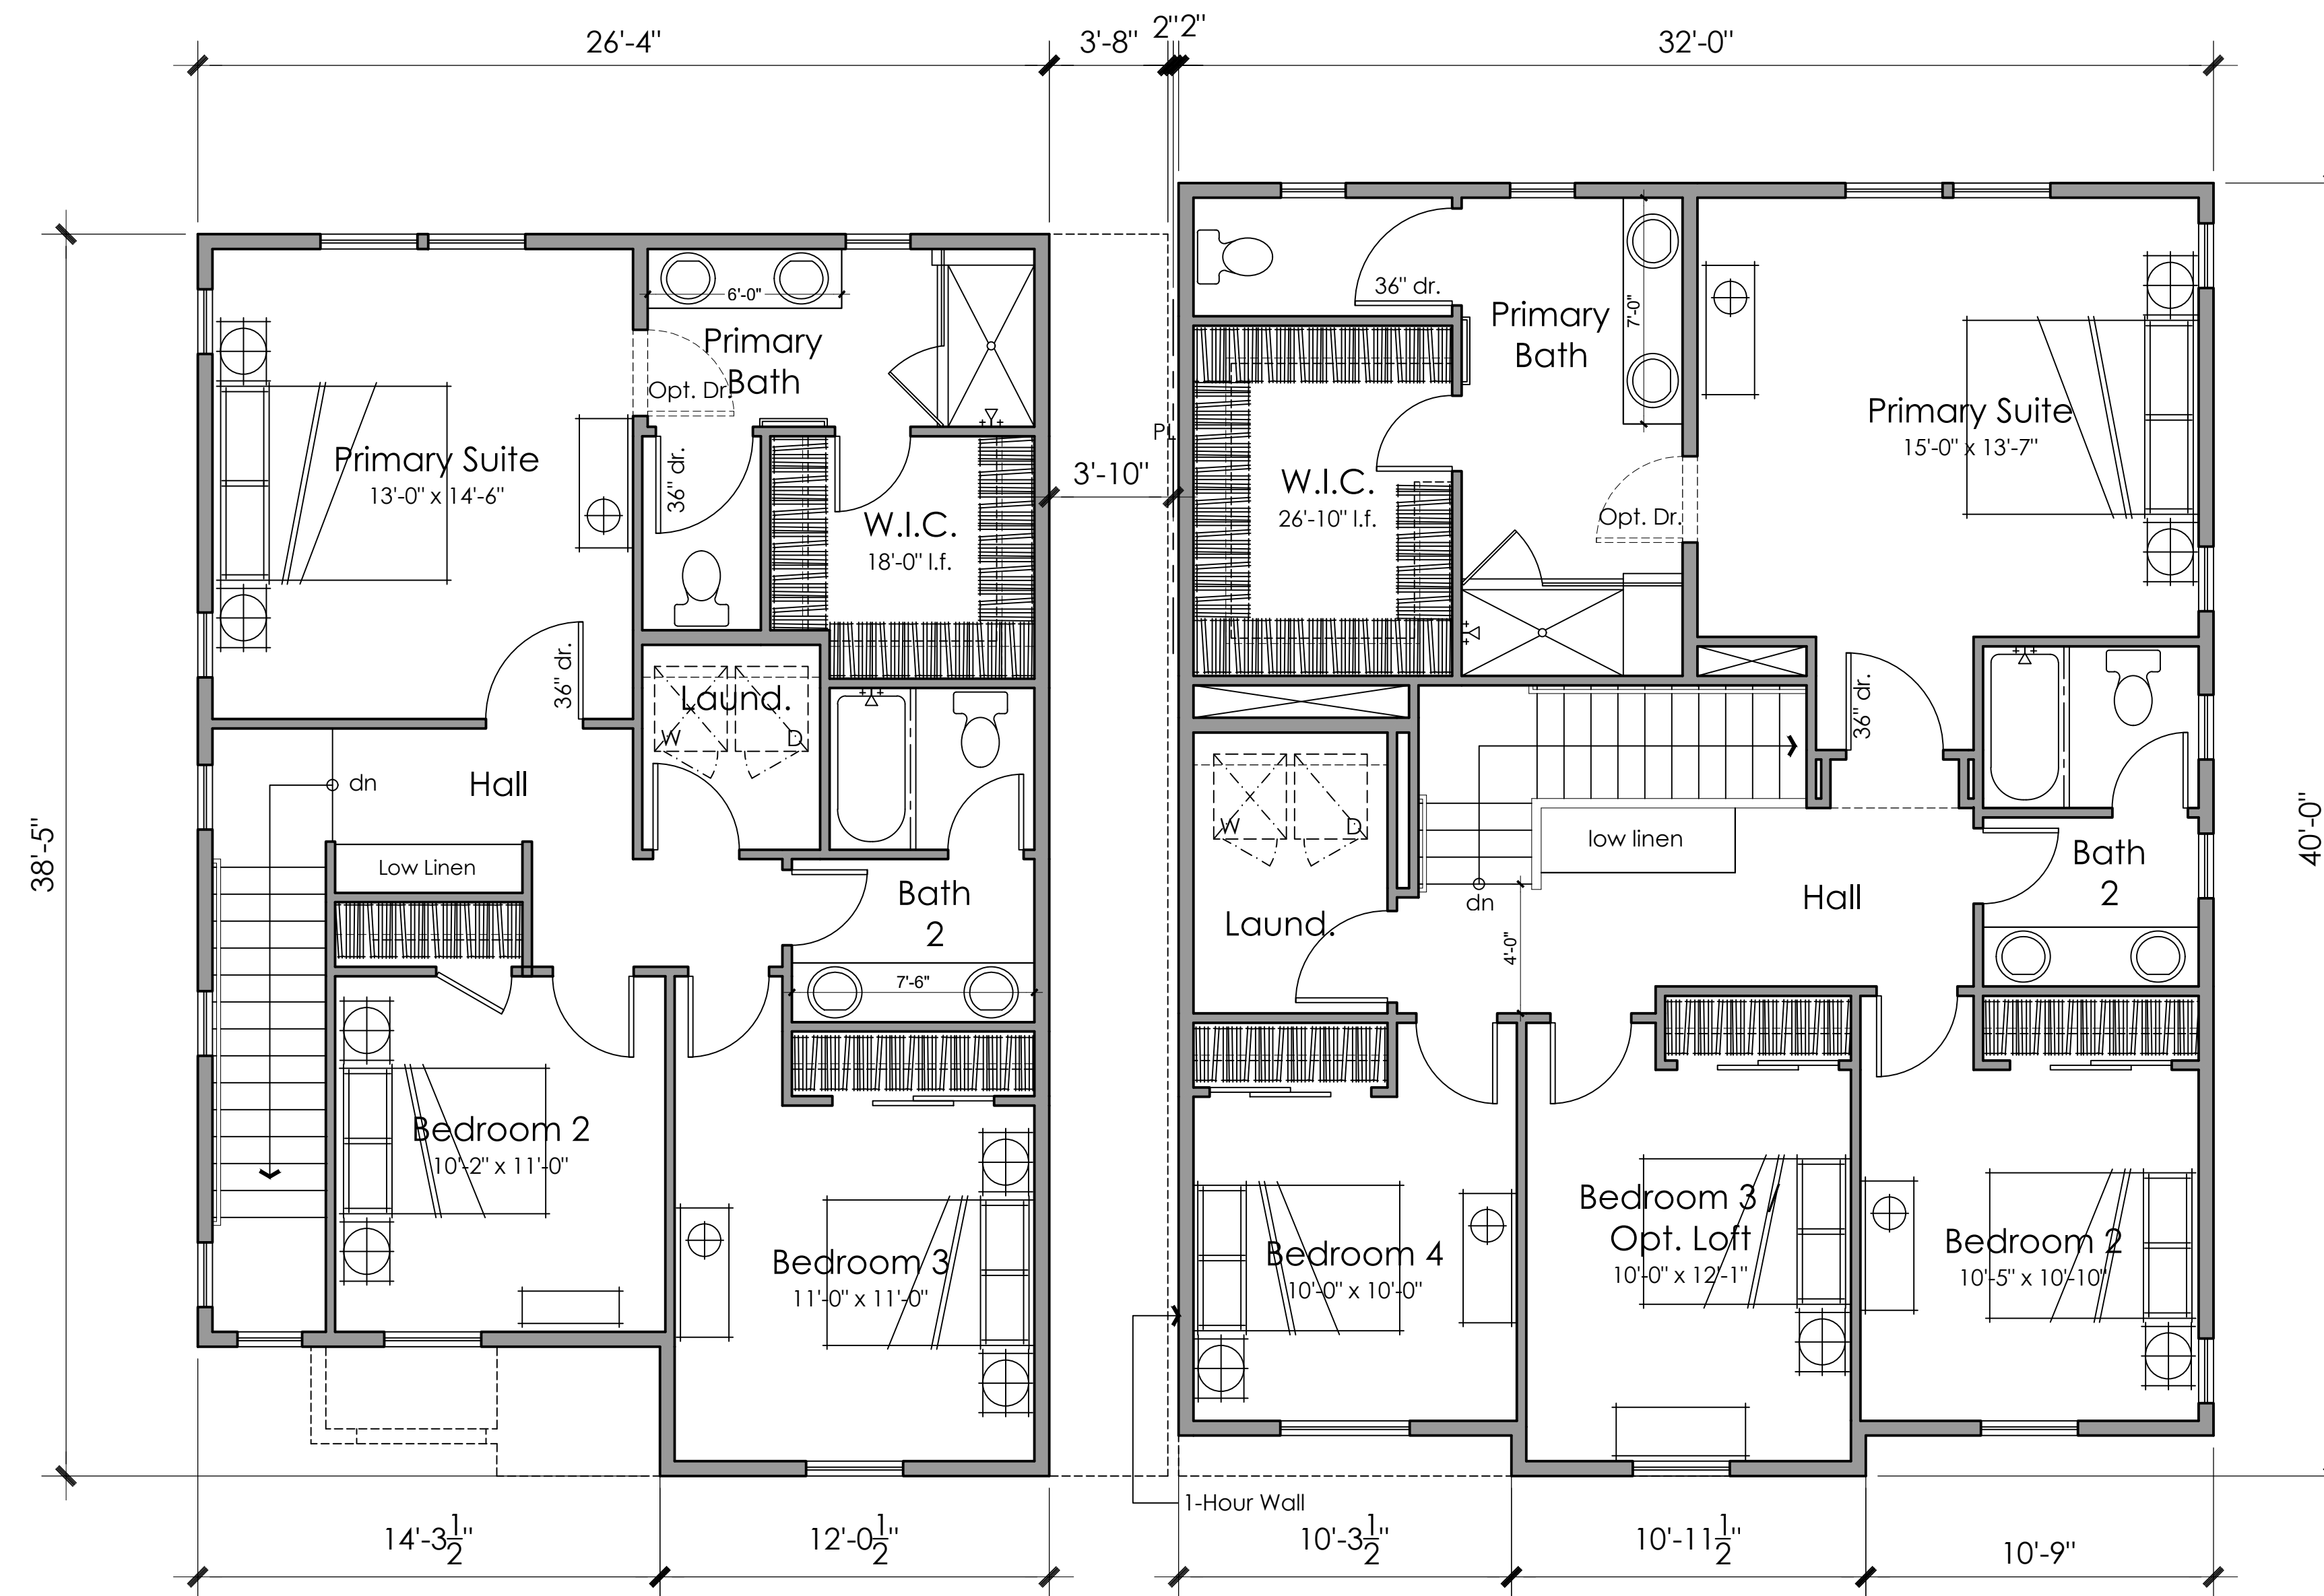

Plan 1
Floor Plan
3 Bedrooms
2.5 Baths
1,587 s.f.

Plan 2
Floor Plan
4 Bedrooms
Opt. Loft
2.5 Baths
1,974 s.f.

Second Floor



Plan 2A

Right Elevation




Plan 2A

Plan 1A

Rear Elevation

- 1A: Farmhouse - Material Legend
1. Composition Shingle Roofing
 2. Standing Seam Roof
 3. Cementitious Board and Batten Siding
 4. Stucco finish
 5. Awning
 6. Decorative Post
 7. Enhanced Head and Sill Trim

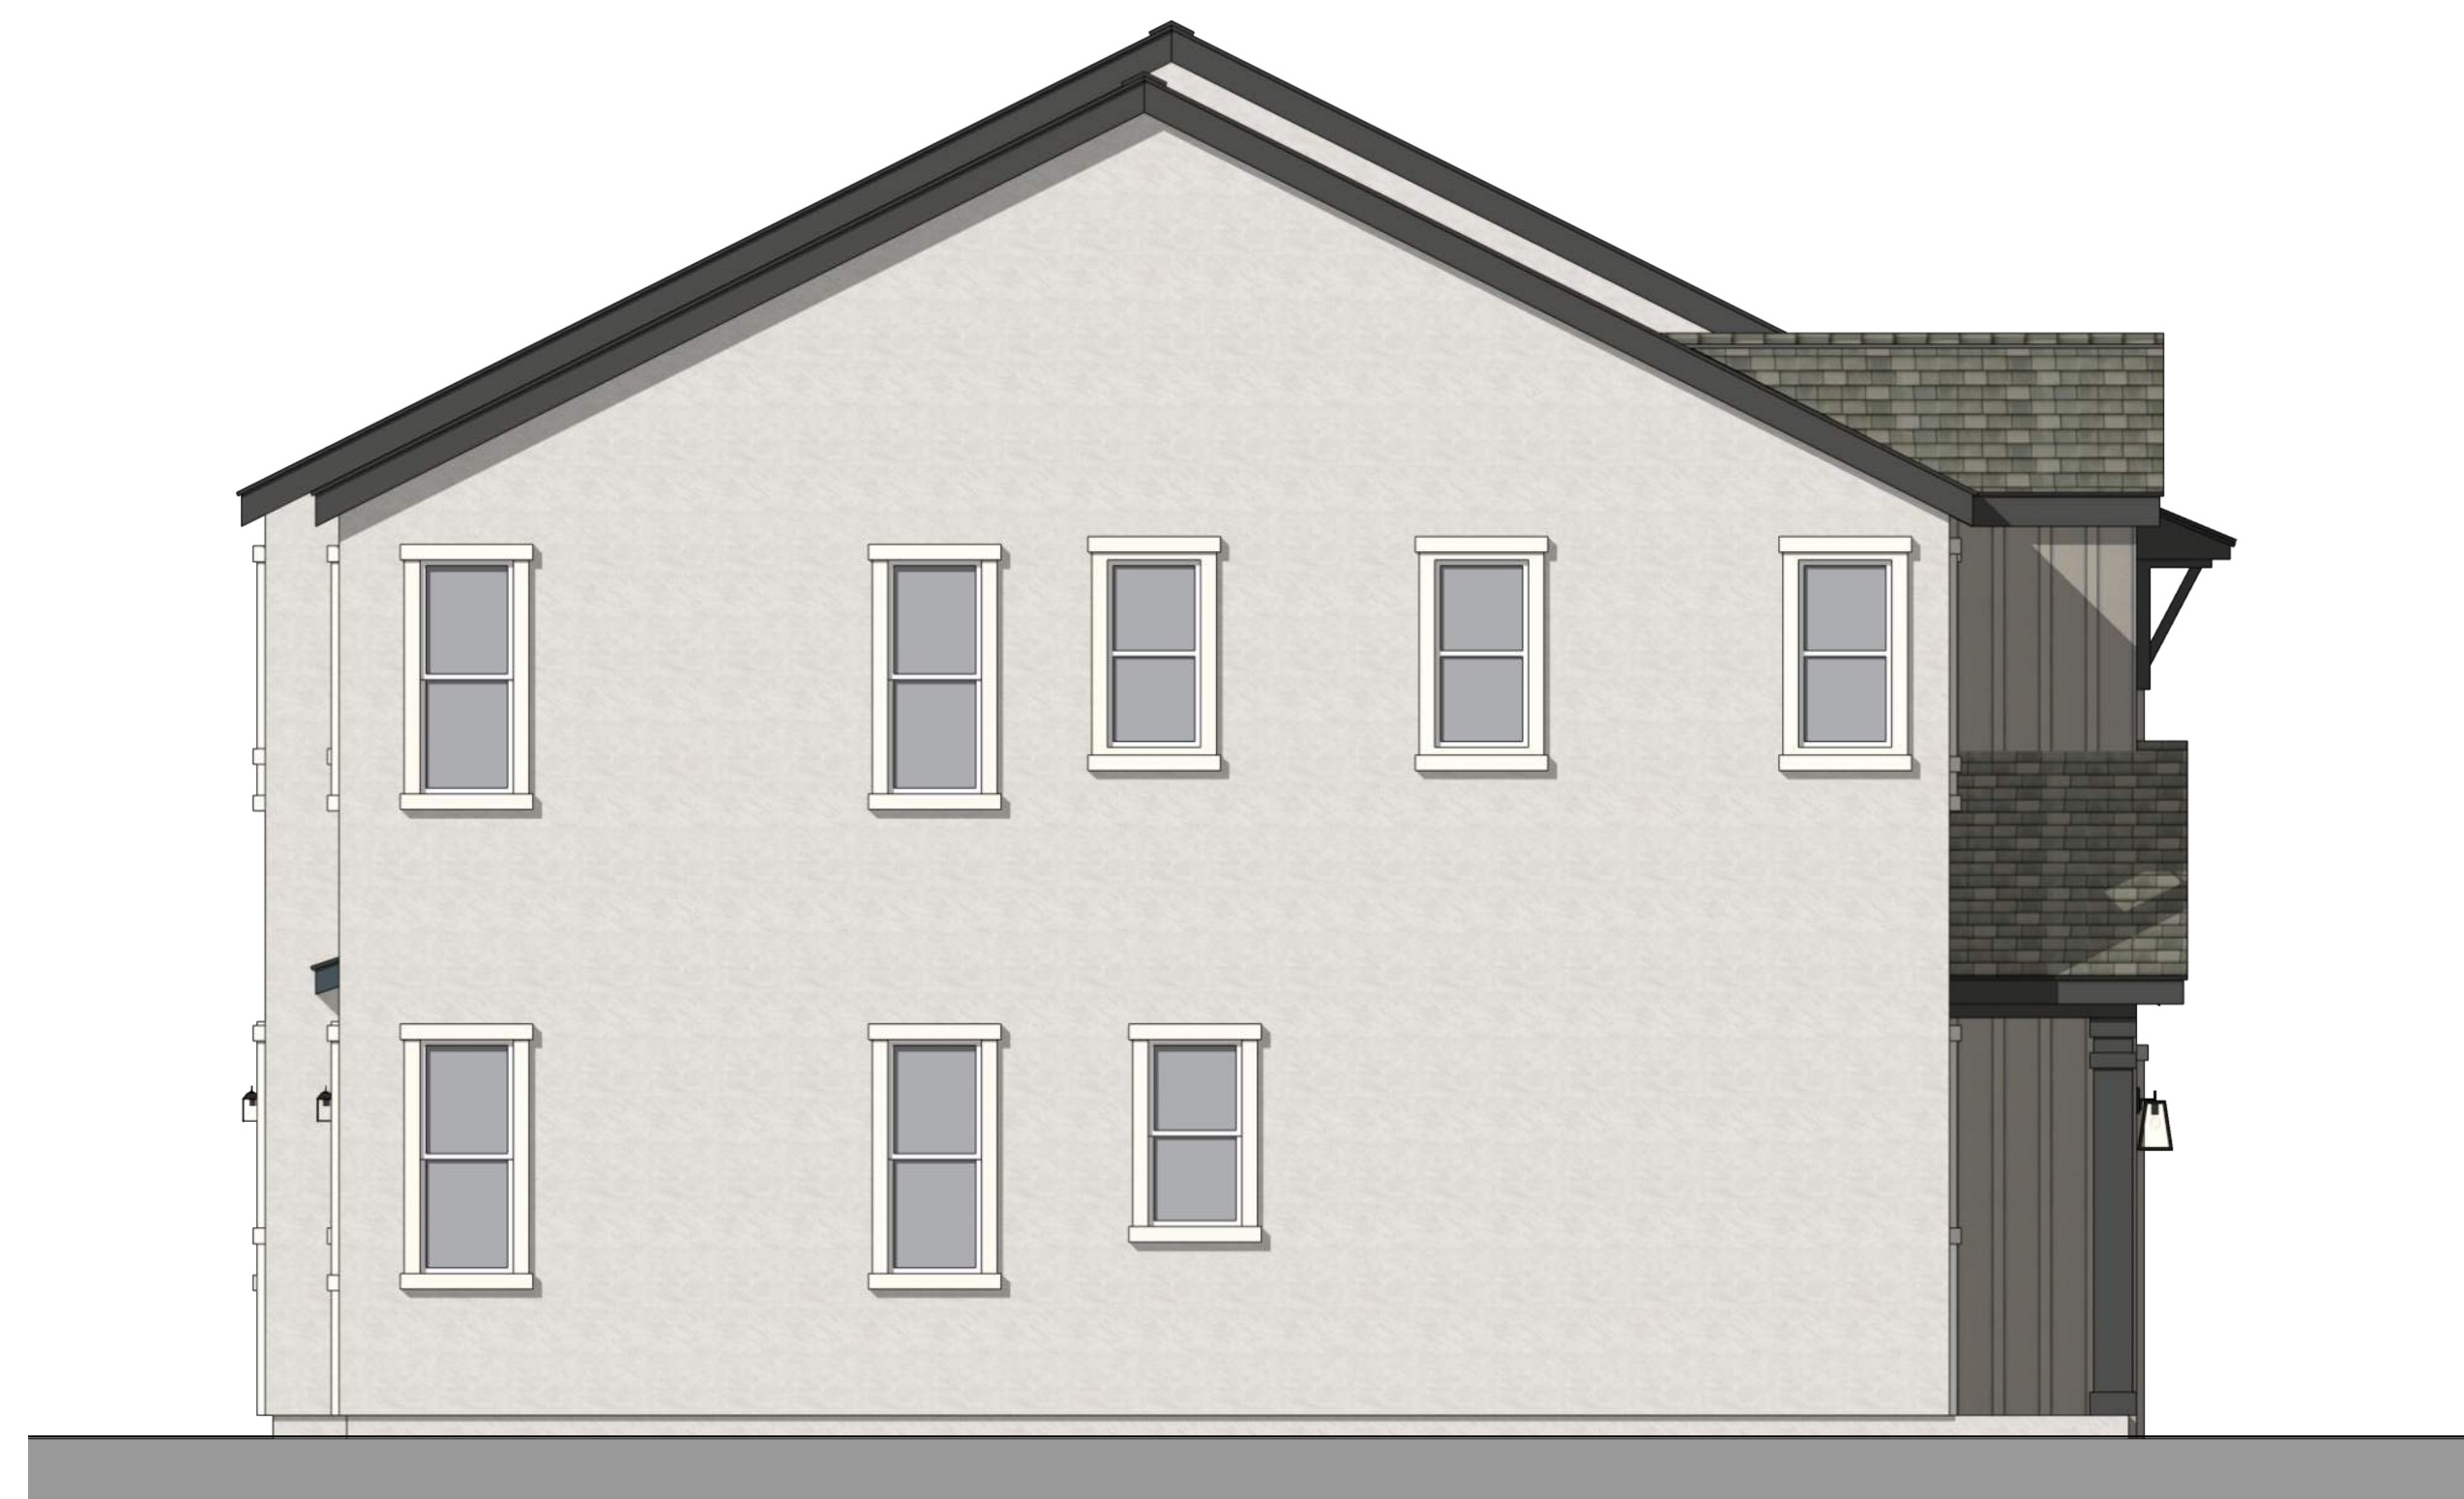

Plan 1A

Left Elevation



Plan 1A

Plan 2A

Front Elevation 1A - Farmhouse




Architecture + Planning
888.456.5849
ktgy.com




N1 : DEVON AT THE TRIWAY
TRACY, CA # 2021-1312

CONCEPTUAL PLANNING
SEPTEMBER 13, 2024

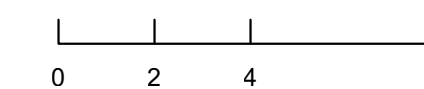

DUET 1A
'A' EXTERIOR ELEVATIONS

N1-A1.3.0

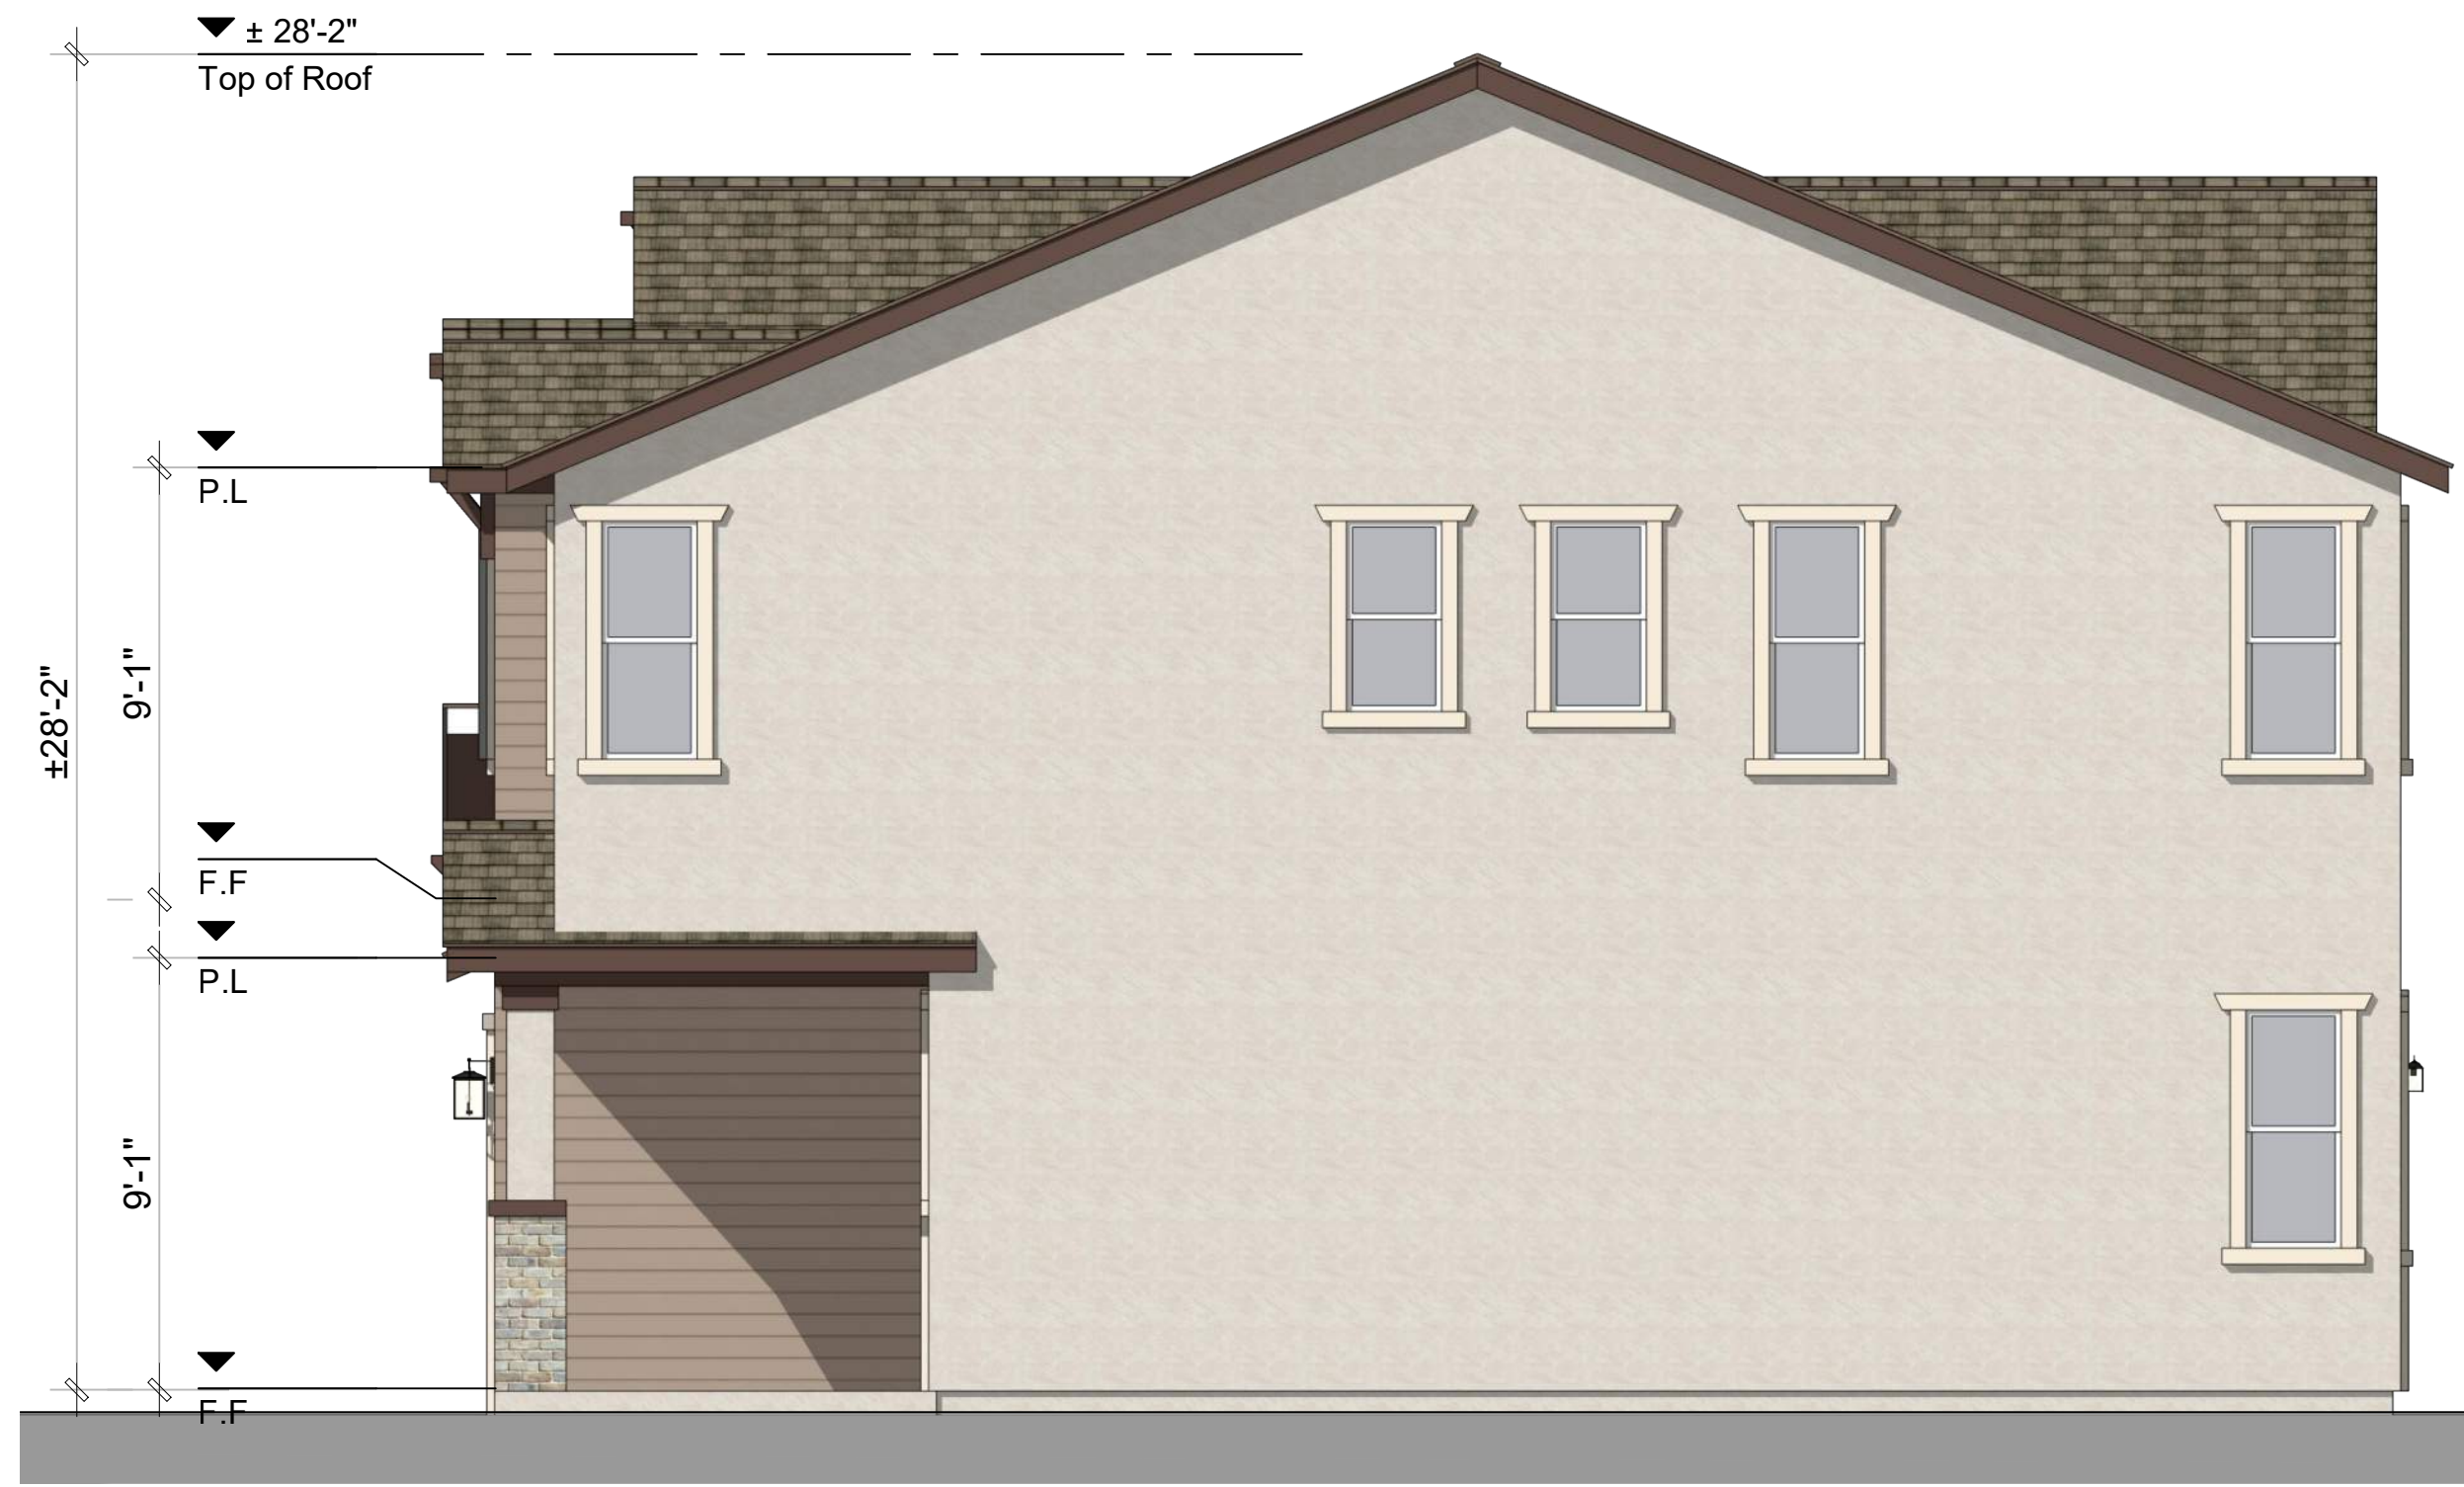

Plan 2B

Right Elevation



Plan 2B

Plan 1B

Rear Elevation


1B: Craftsman - Material Legend

1. Composition Shingle Roofing
2. Cementitious Lap Siding
3. Stucco finish
4. Brick Veneer
5. Window Shutters
6. Decorative Post
7. Decorative Gable end Detail
8. Enhanced Head and Sill Trim



Plan 1B

Left Elevation

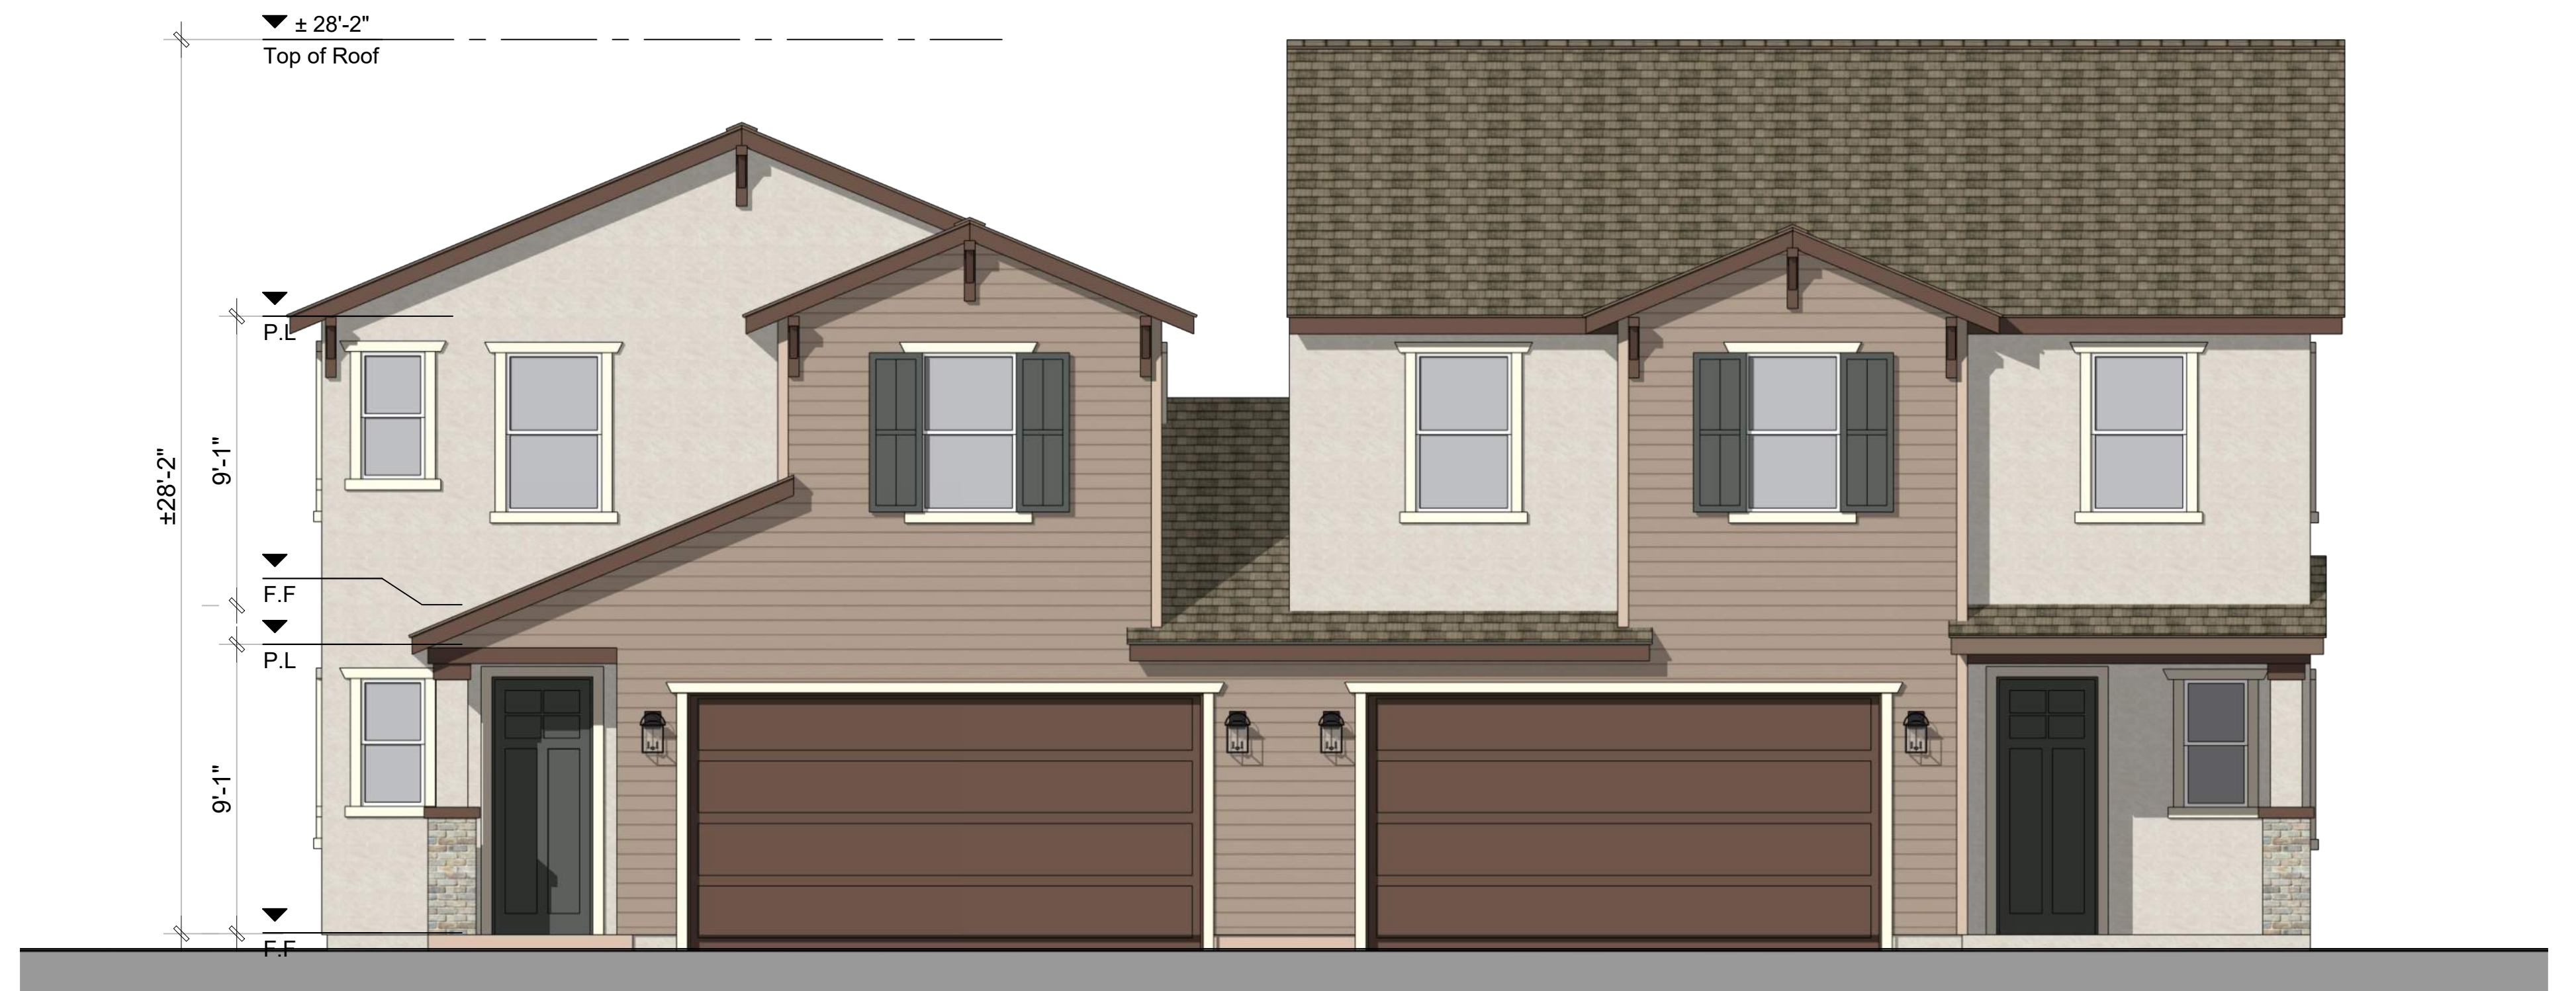

Plan 1B

Plan 2B

Front Elevation 1B - Craftsman




Architecture + Planning
888.456.5849
ktgy.com

Brookfield
Residential

N1 : DEVON AT THE TRIWAY
TRACY, CA # 2021-1312

CONCEPTUAL PLANNING
SEPTEMBER 13, 2024

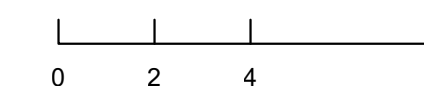

DUET 1B
'B' EXTERIOR ELEVATIONS

N1-A1.3.1



Plan 2C

Right Elevation




Plan 2C

Plan 1C

Rear Elevation

1C: Country European - Material Legend

1. Composition Shingle Roofing
3. Cementitious Board and Batten Siding
4. Stucco finish
5. Stone Veneer
6. Window Shutters
7. Decorative Post
8. Decorative Gable end Detail
9. Enhanced Head and Sill Trim

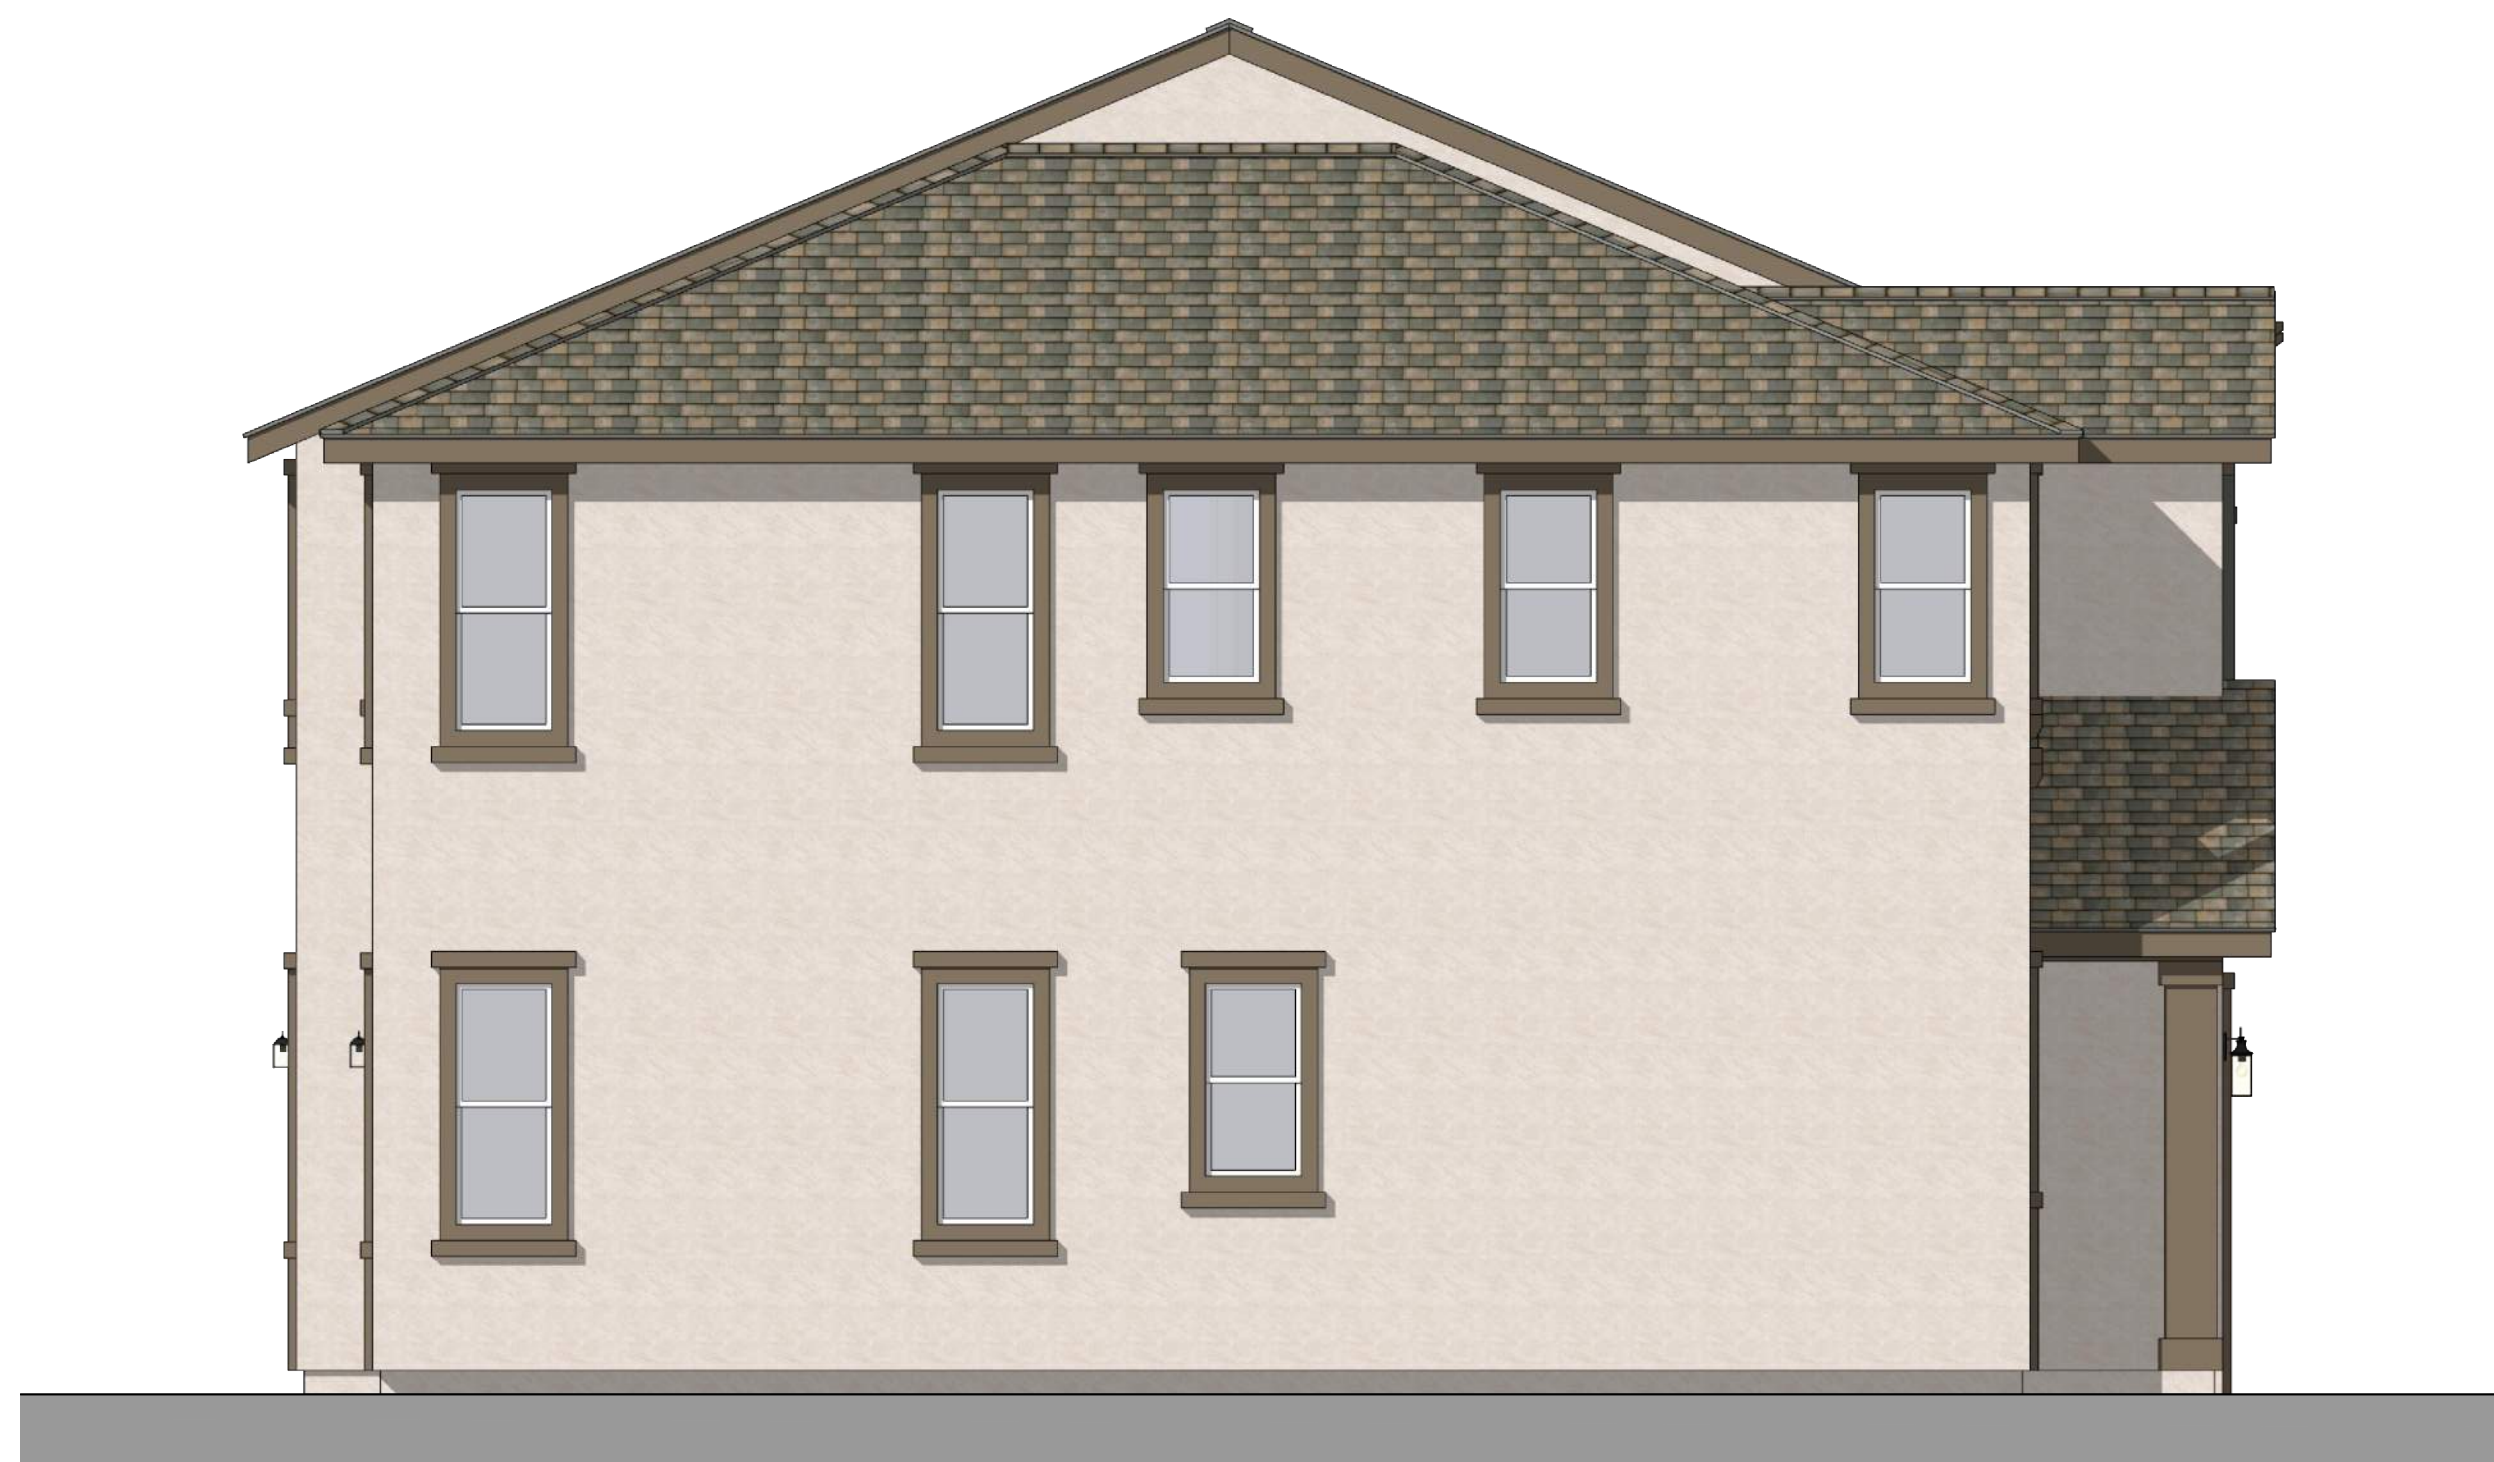

Plan 1C

Left Elevation



Plan 1C

Plan 2C

Front Elevation 1C - Country European




Architecture + Planning
888.456.5849
ktgy.com




N1 : DEVON AT THE TRIWAY
TRACY, CA # 2021-1312

CONCEPTUAL PLANNING
SEPTEMBER 13, 2024

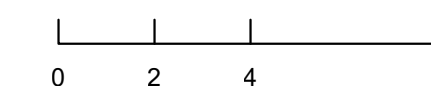

DUET 1C
'C' EXTERIOR ELEVATIONS

N1-A1.3.2

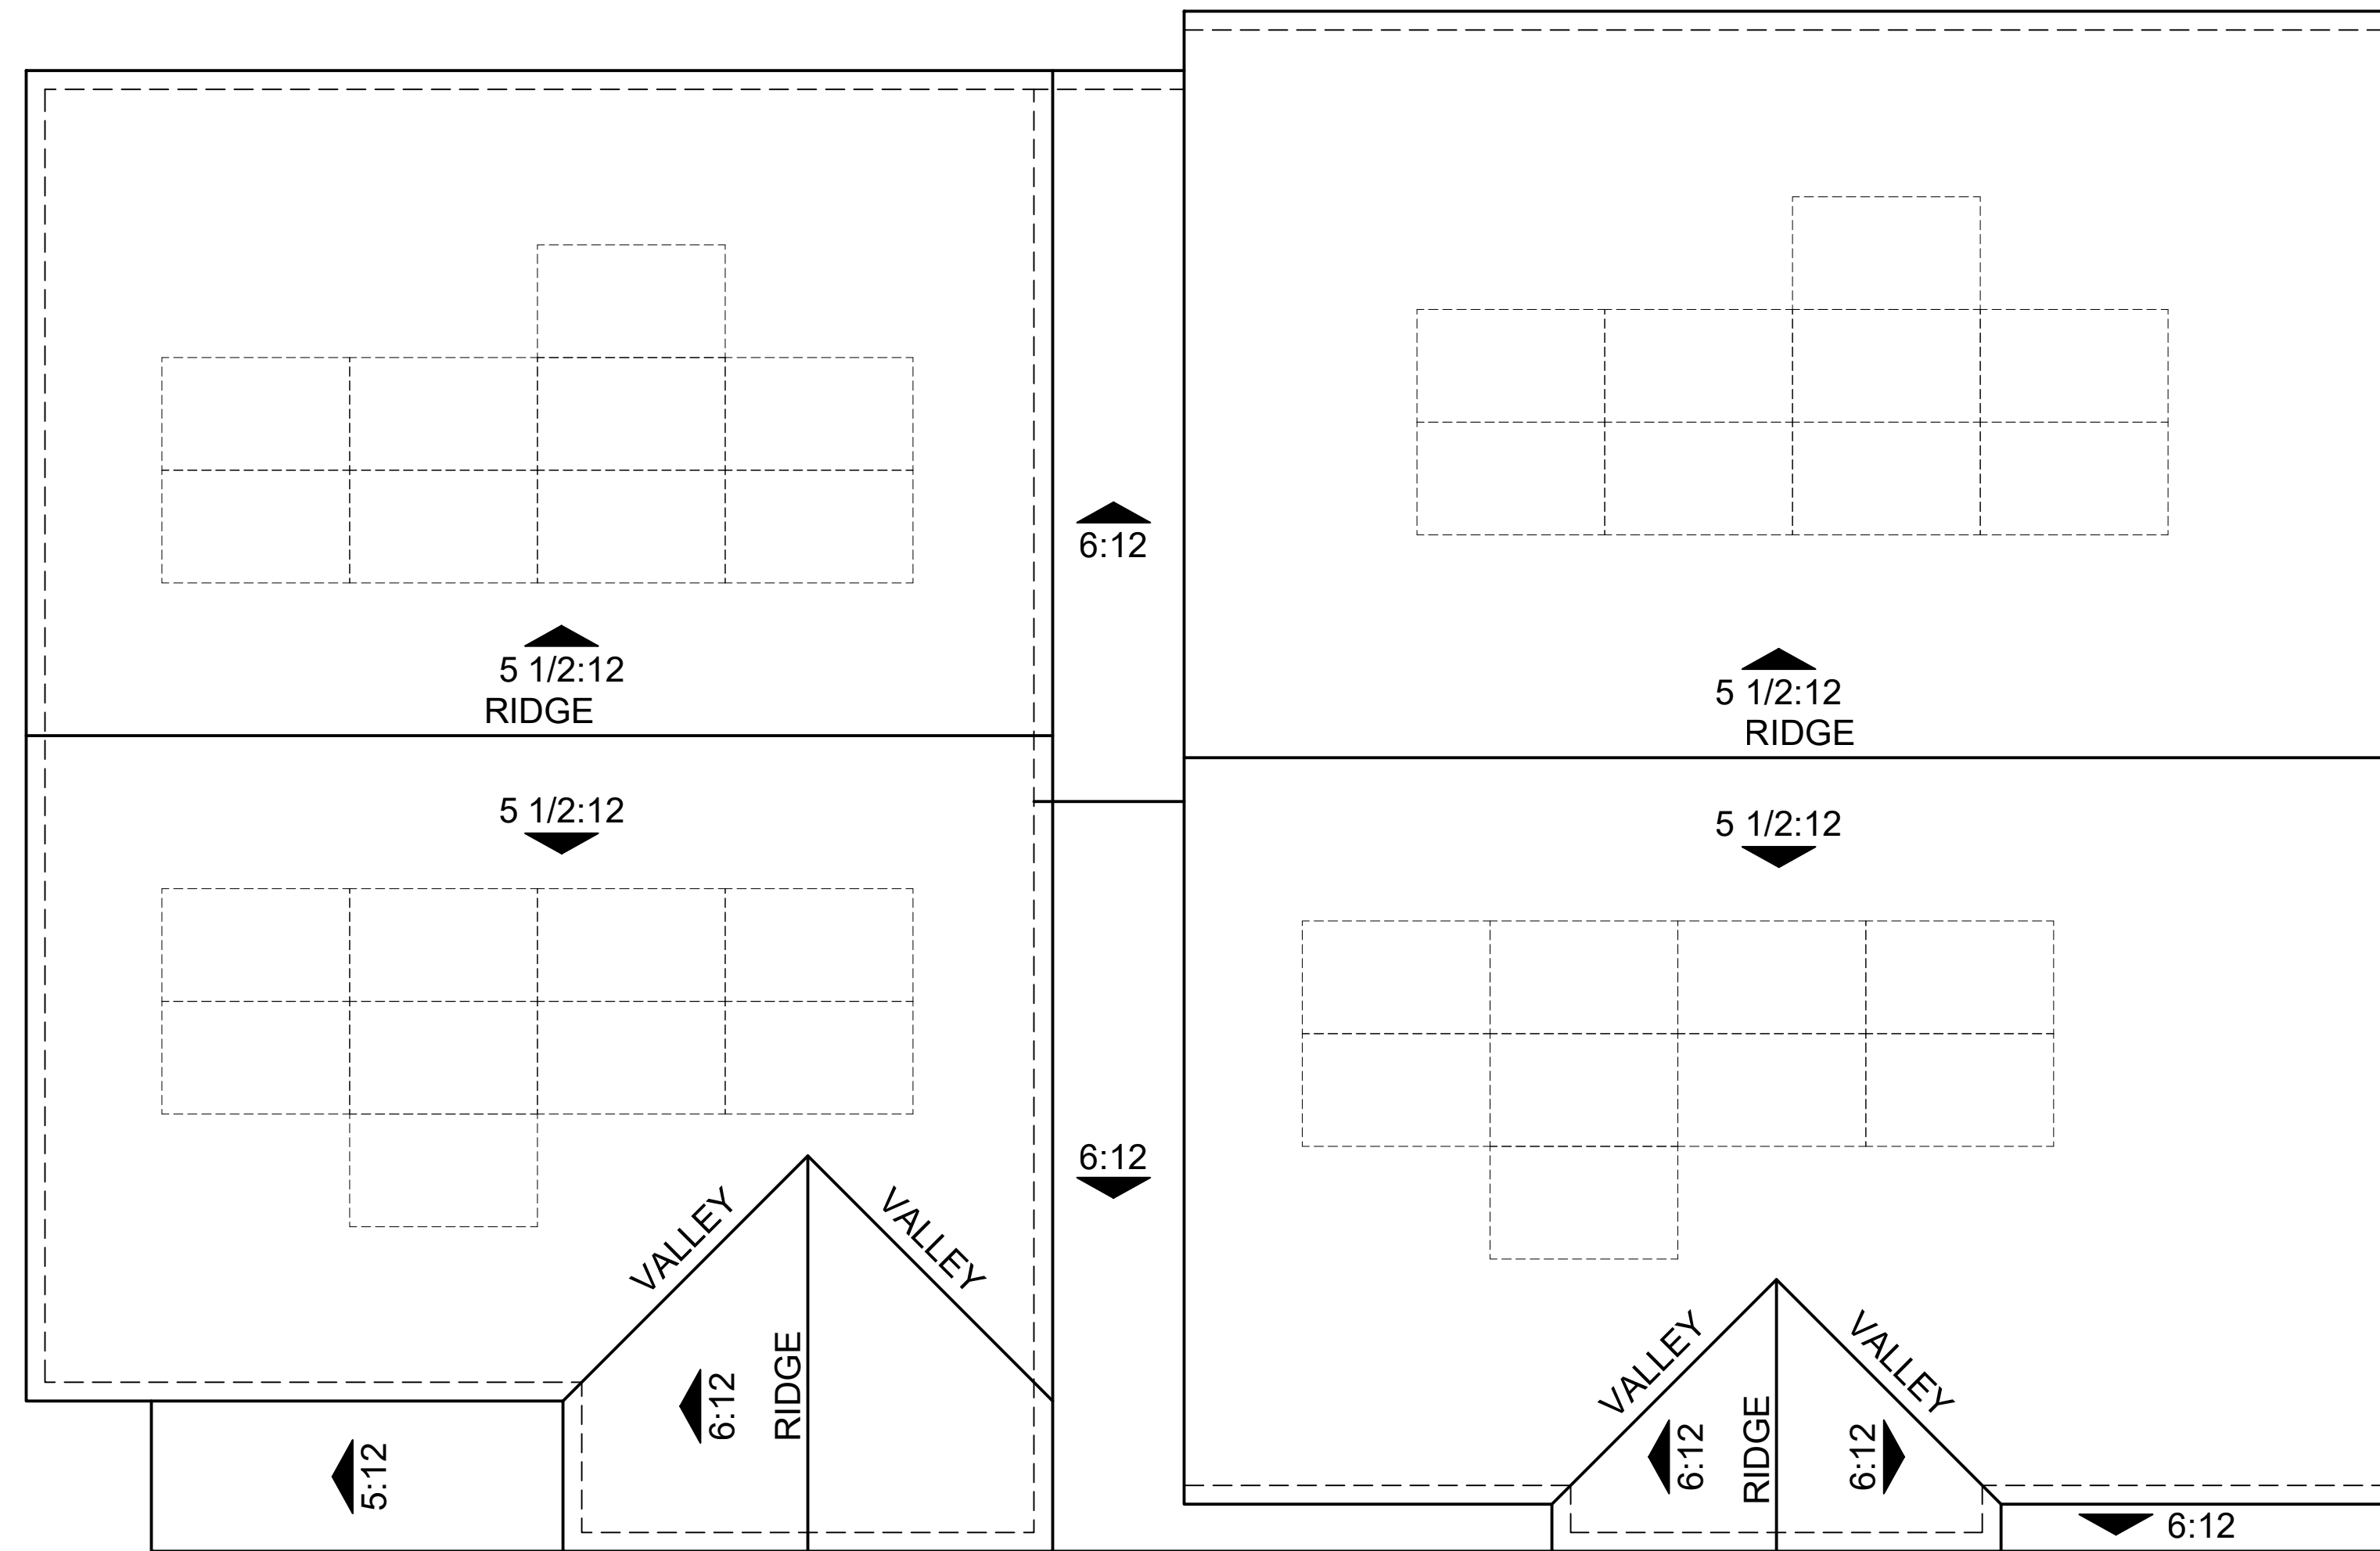

ROOF PLAN PLAN 1A
 OVERHANG: 6"
 RAKE: 6"
 ROOF PITCH: 6:12 U.N.O

ROOF PLAN PLAN 2A
 OVERHANG: 6"
 RAKE: 6"
 ROOF PITCH: 6:12 U.N.O

Building 1

Note: Solar panels shown are for illustrative purposes. Solar will be confirmed with solar consultant during building submittal process. Location, quantity and orientation may change.




Architecture + Planning
 888.456.5849
 ktgy.com




N1 : DEVON AT THE TRIWAY
 TRACY, CA # 2021-1312

CONCEPTUAL PLANNING
 SEPTEMBER 13, 2024

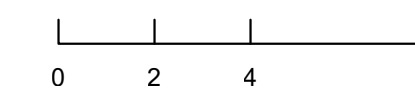

DUET 1A ROOF PLAN

N1-A1.4.0

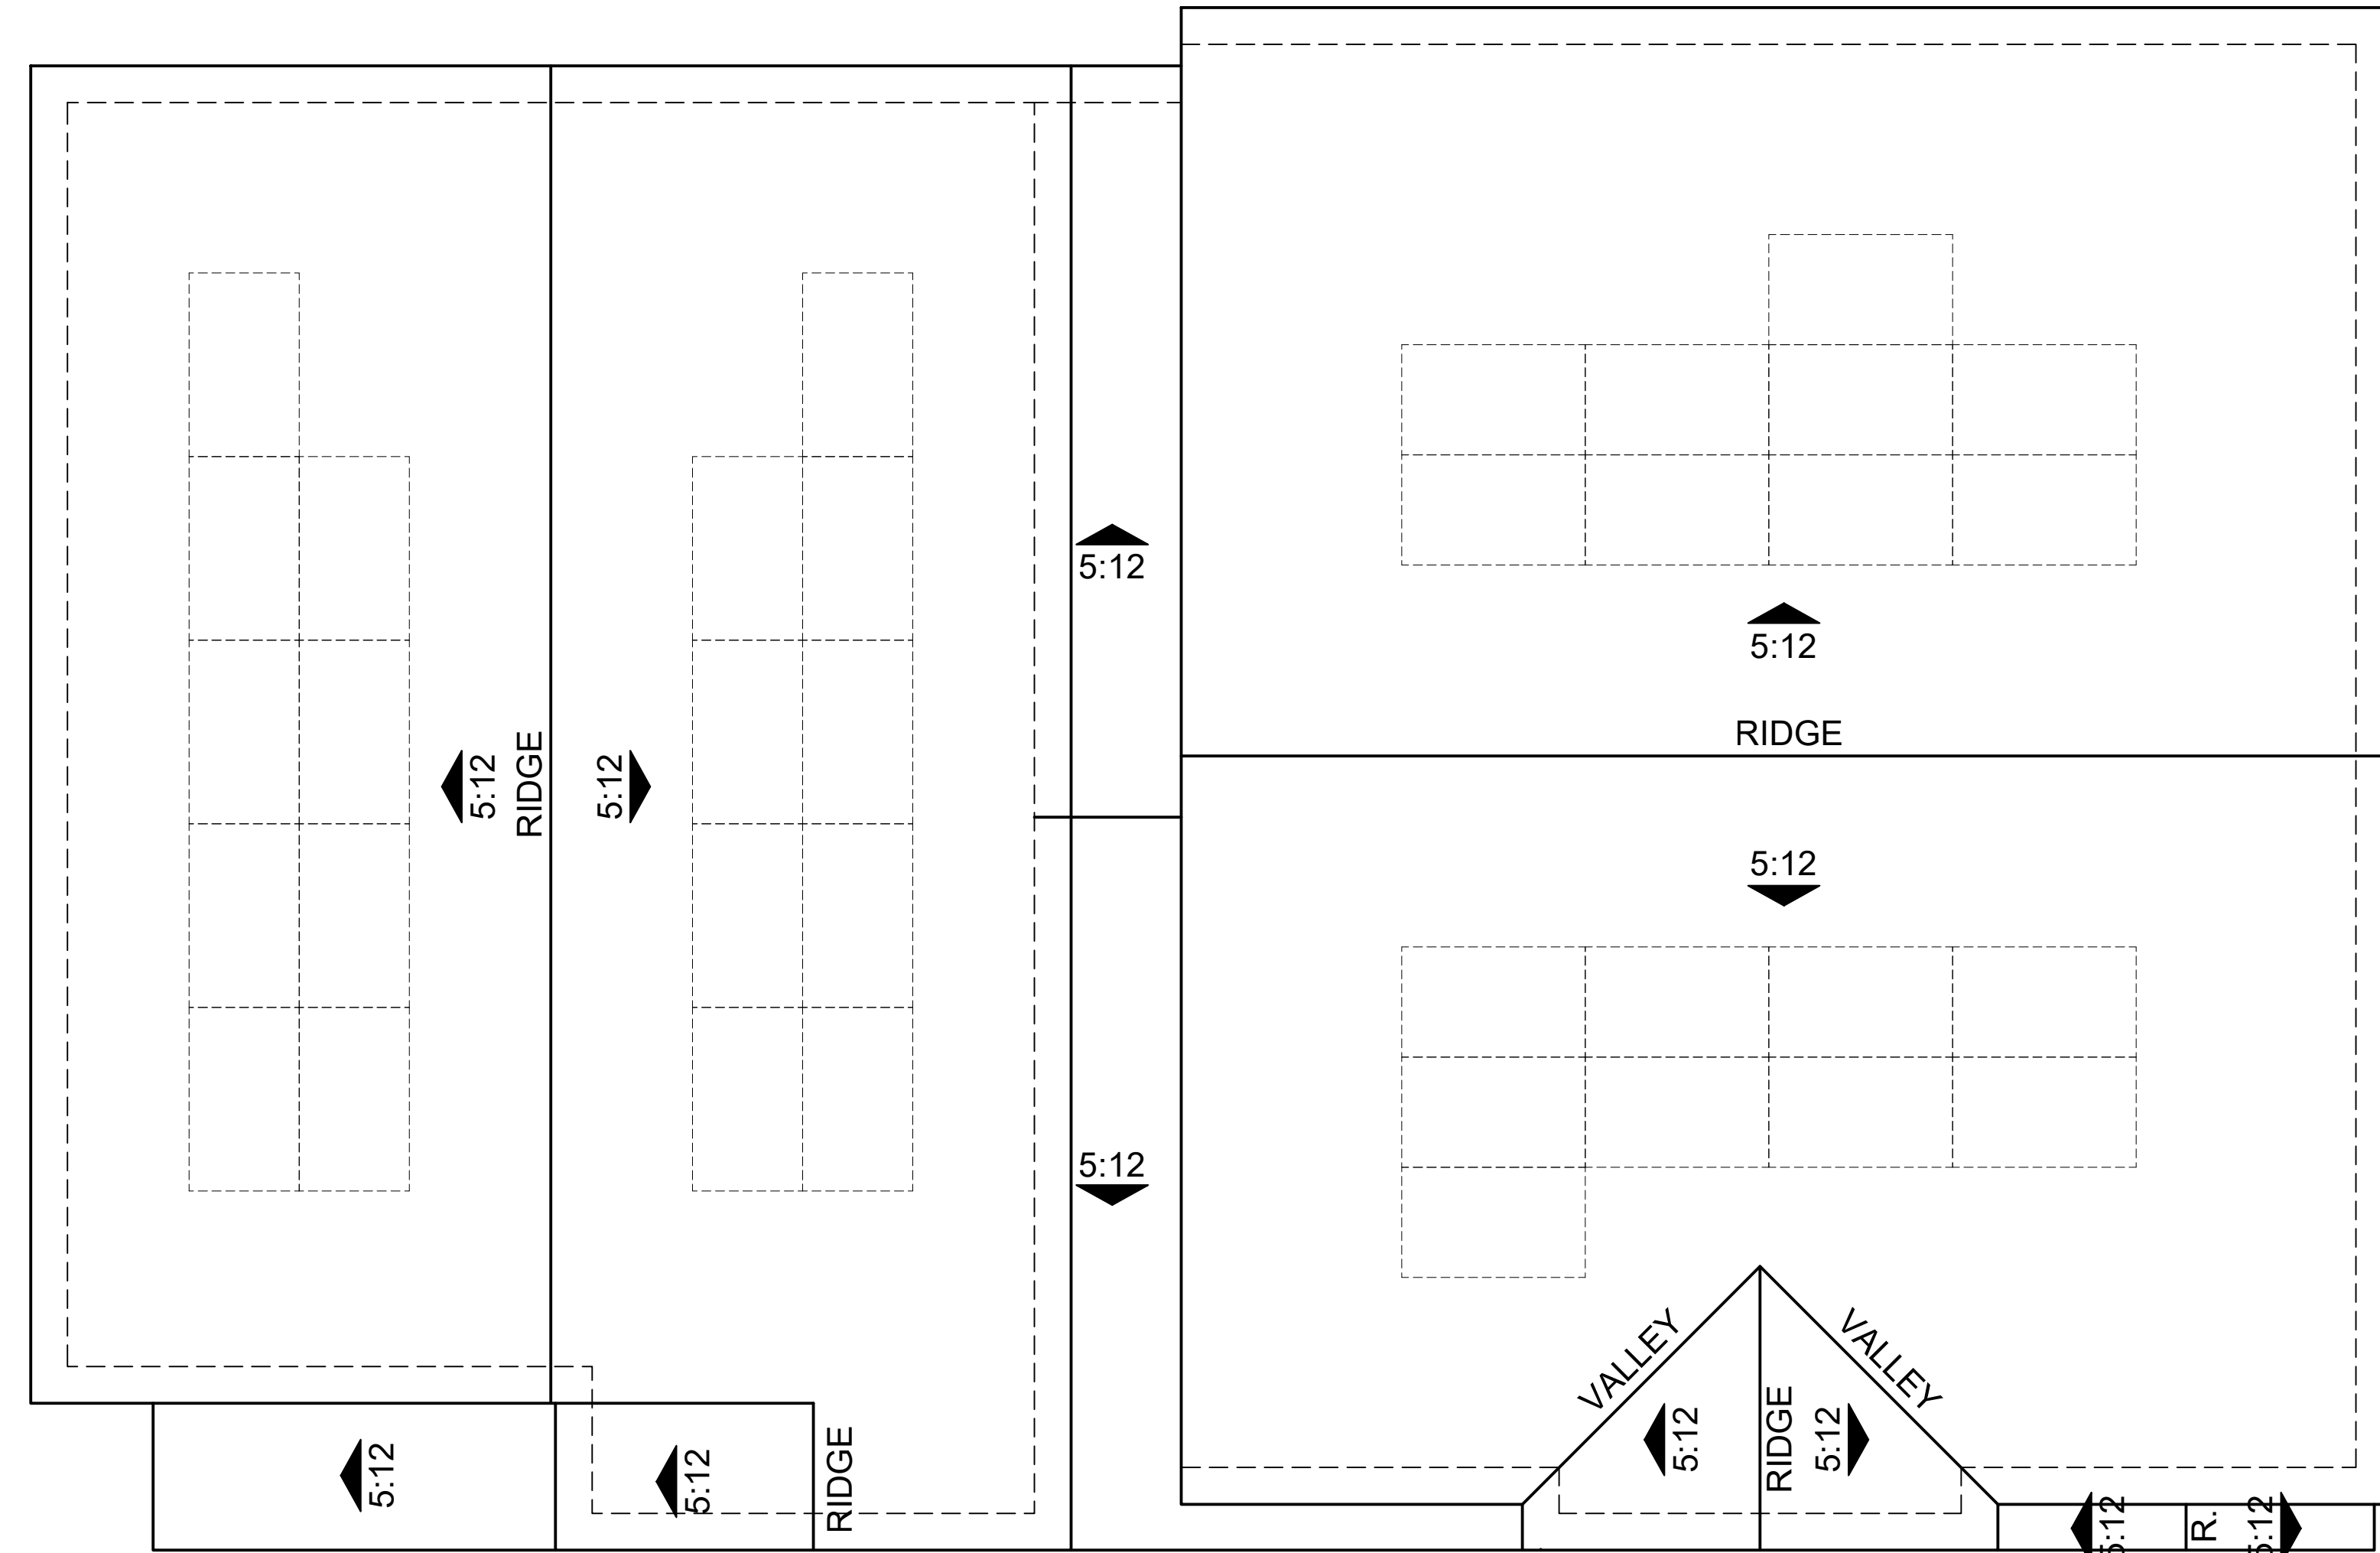

ROOF PLAN 1B
OVERHANG: 1'
RAKE: 1'
ROOF PITCH: 5:12 U.N.O

ROOF PLAN 2B
OVERHANG: 1'
RAKE: 1'
ROOF PITCH: 5:12 U.N.O

Note: Solar panels shown are for illustrative purposes. Solar will be confirmed with solar consultant during building submittal process. Location, quantity and orientation may change.




Architecture + Planning
888.456.5849
ktgy.com




N1 : DEVON AT THE TRIWAY
TRACY, CA # 2021-1312

CONCEPTUAL PLANNING
SEPTEMBER 13, 2024

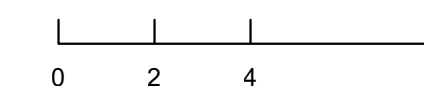

DUET 1B ROOF PLAN

N1-A1.4.1

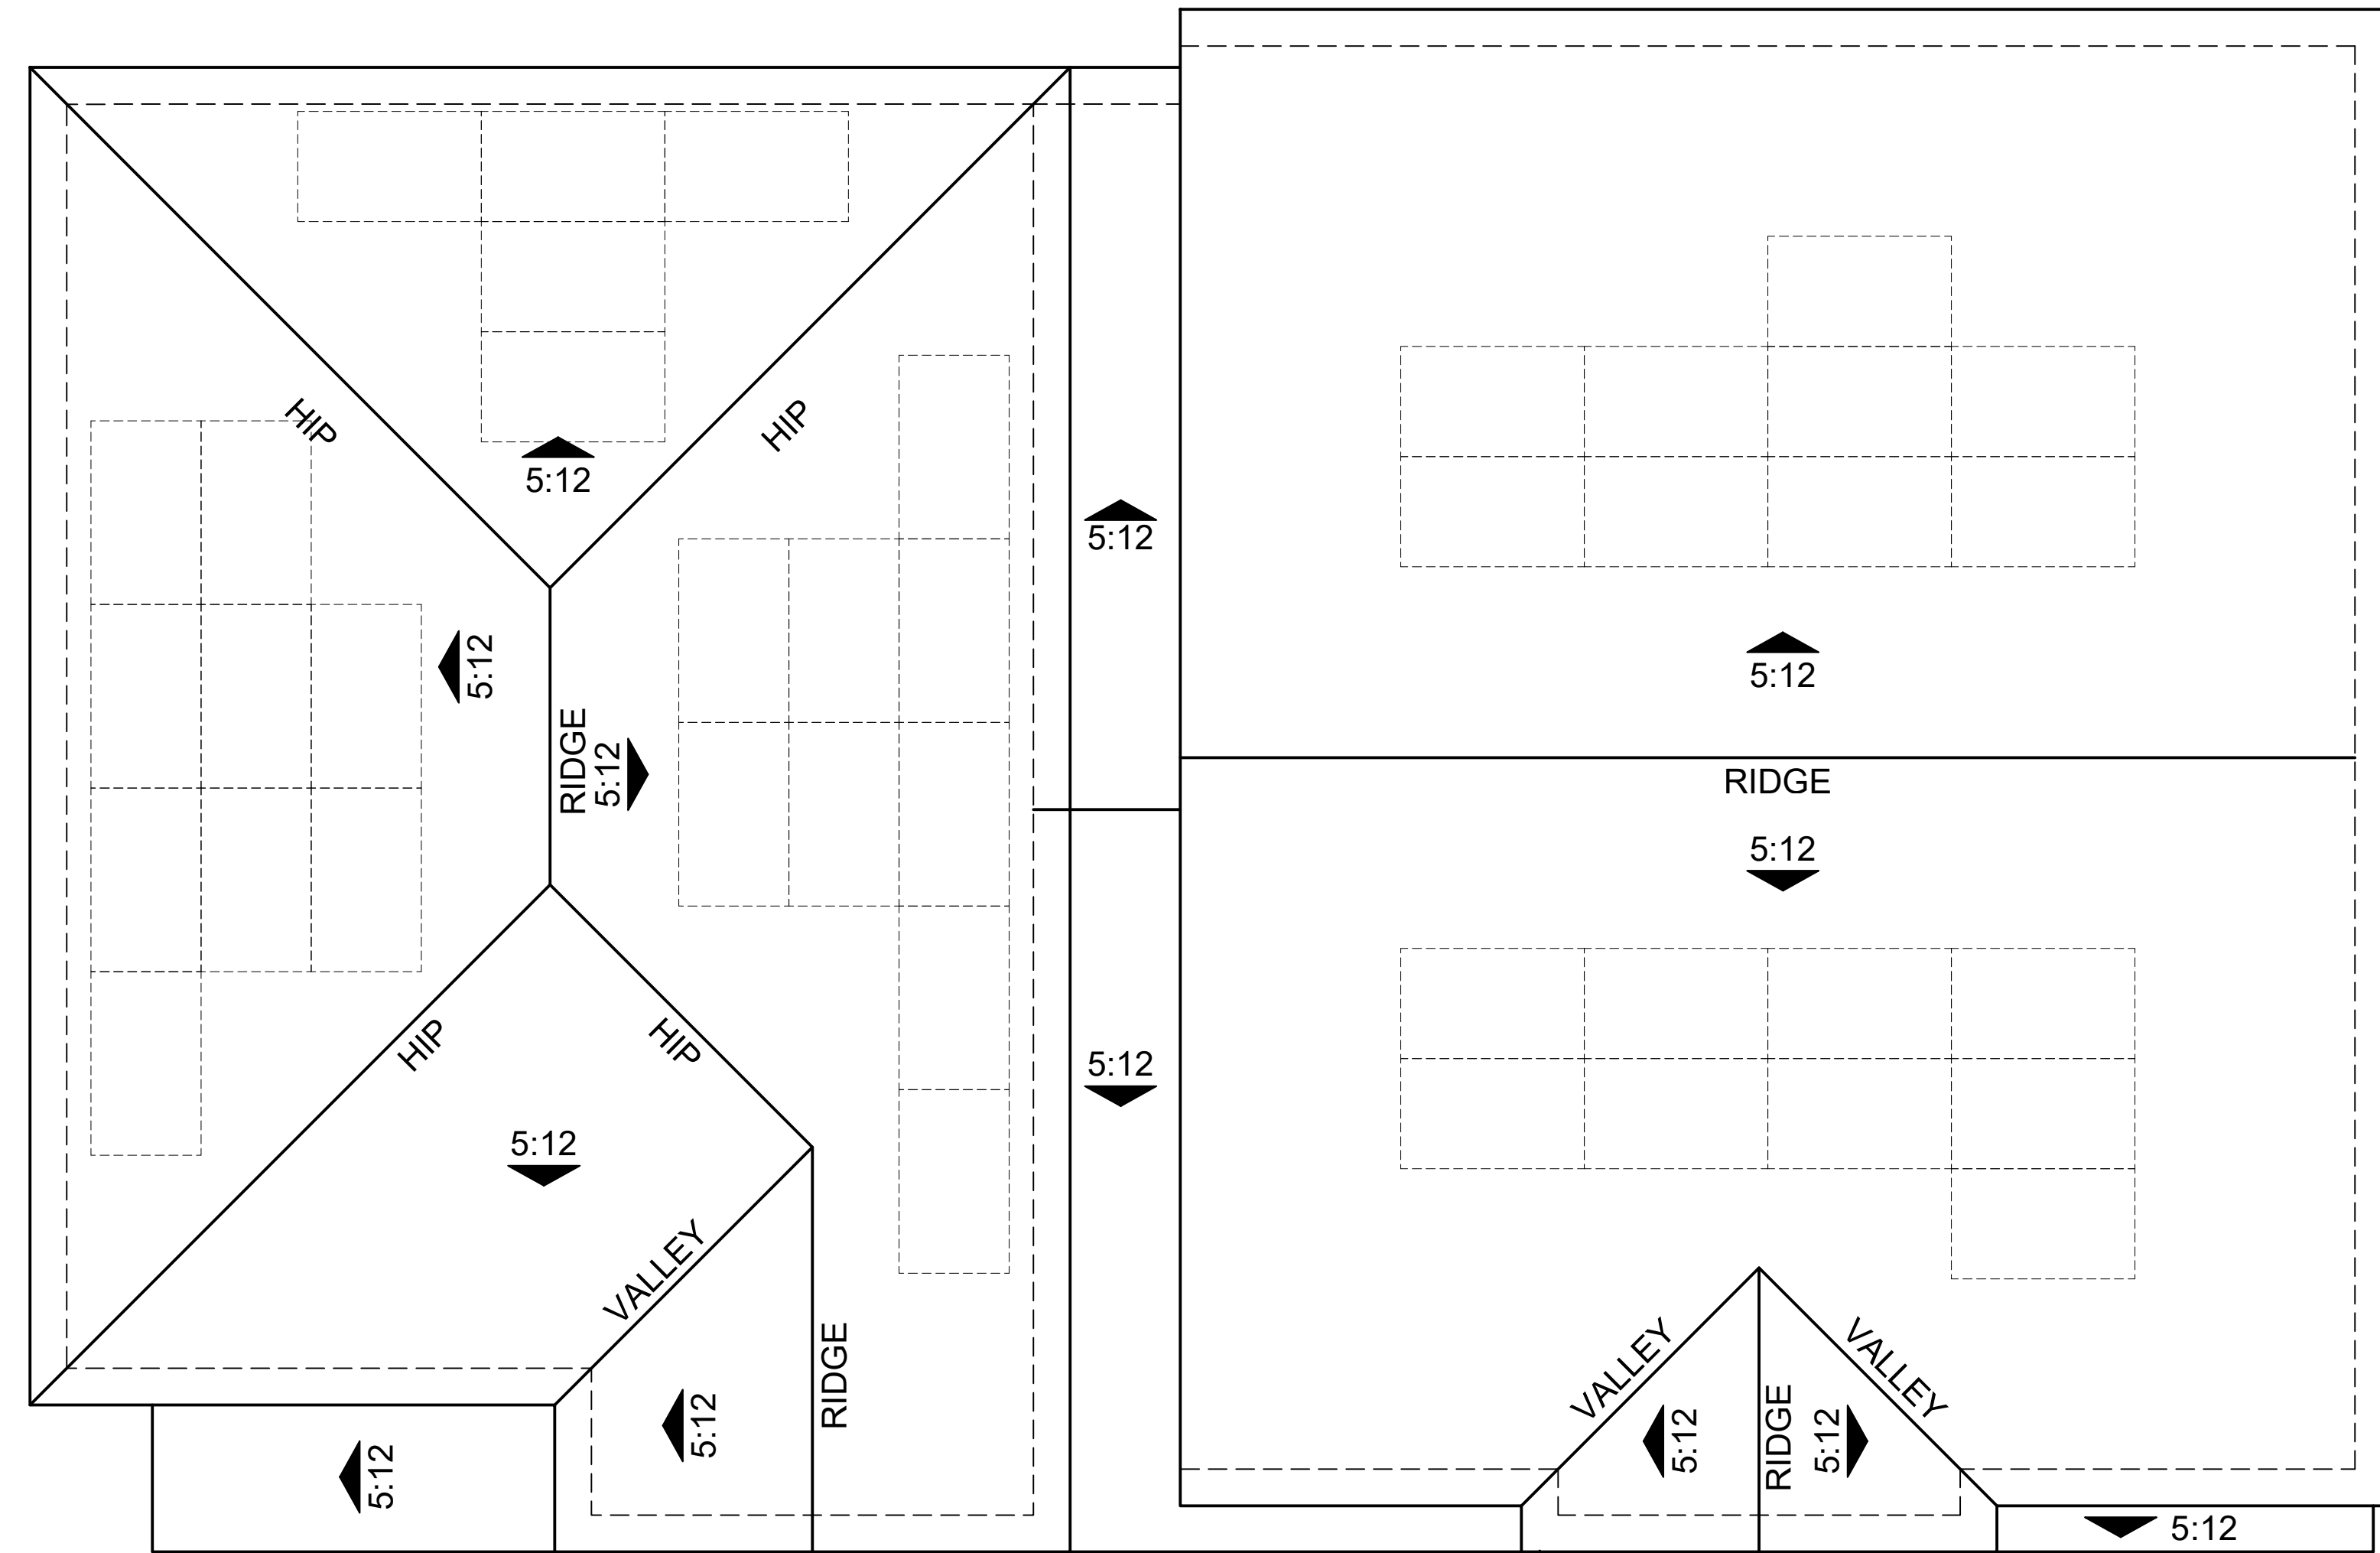

ROOF PLAN 1C
 OVERHANG: 1'
 RAKE: 1'
 ROOF PITCH: 5:12 U.N.O

ROOF PLAN 2C
 OVERHANG: 1'
 RAKE: 1'
 ROOF PITCH: 5:12 U.N.O

Note: Solar panels shown are for illustrative purposes. Solar will be confirmed with solar consultant during building submittal process. Location, quantity and orientation may change.




Architecture + Planning
 888.456.5849
 ktgy.com



N1 : DEVON AT THE TRIWAY
 TRACY, CA # 2021-1312

CONCEPTUAL PLANNING
 SEPTEMBER 13, 2024

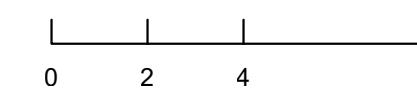

DUET 1C ROOF PLAN

N1-A1.4.2



Plan 2A - Farmhouse



Plan 2D - Contemporary Farmhouse



Plan 2B - Craftsman



Plan 2C - Country European



Landscape shown for illustrative purposes only. See landscape drawings for specific selections.
Color and materials shown for illustrative purposes only. See color and material boards for specific selections.



Architecture + Planning
888.456.5849
ktgy.com





N1 : DEVON AT THE TRIWAY
TRACY, CA # 2021-1312


CONCEPTUAL PLANNING
SEPTEMBER 13, 2024

LOOP STREET PERSPECTIVE

N1-A2.1.1

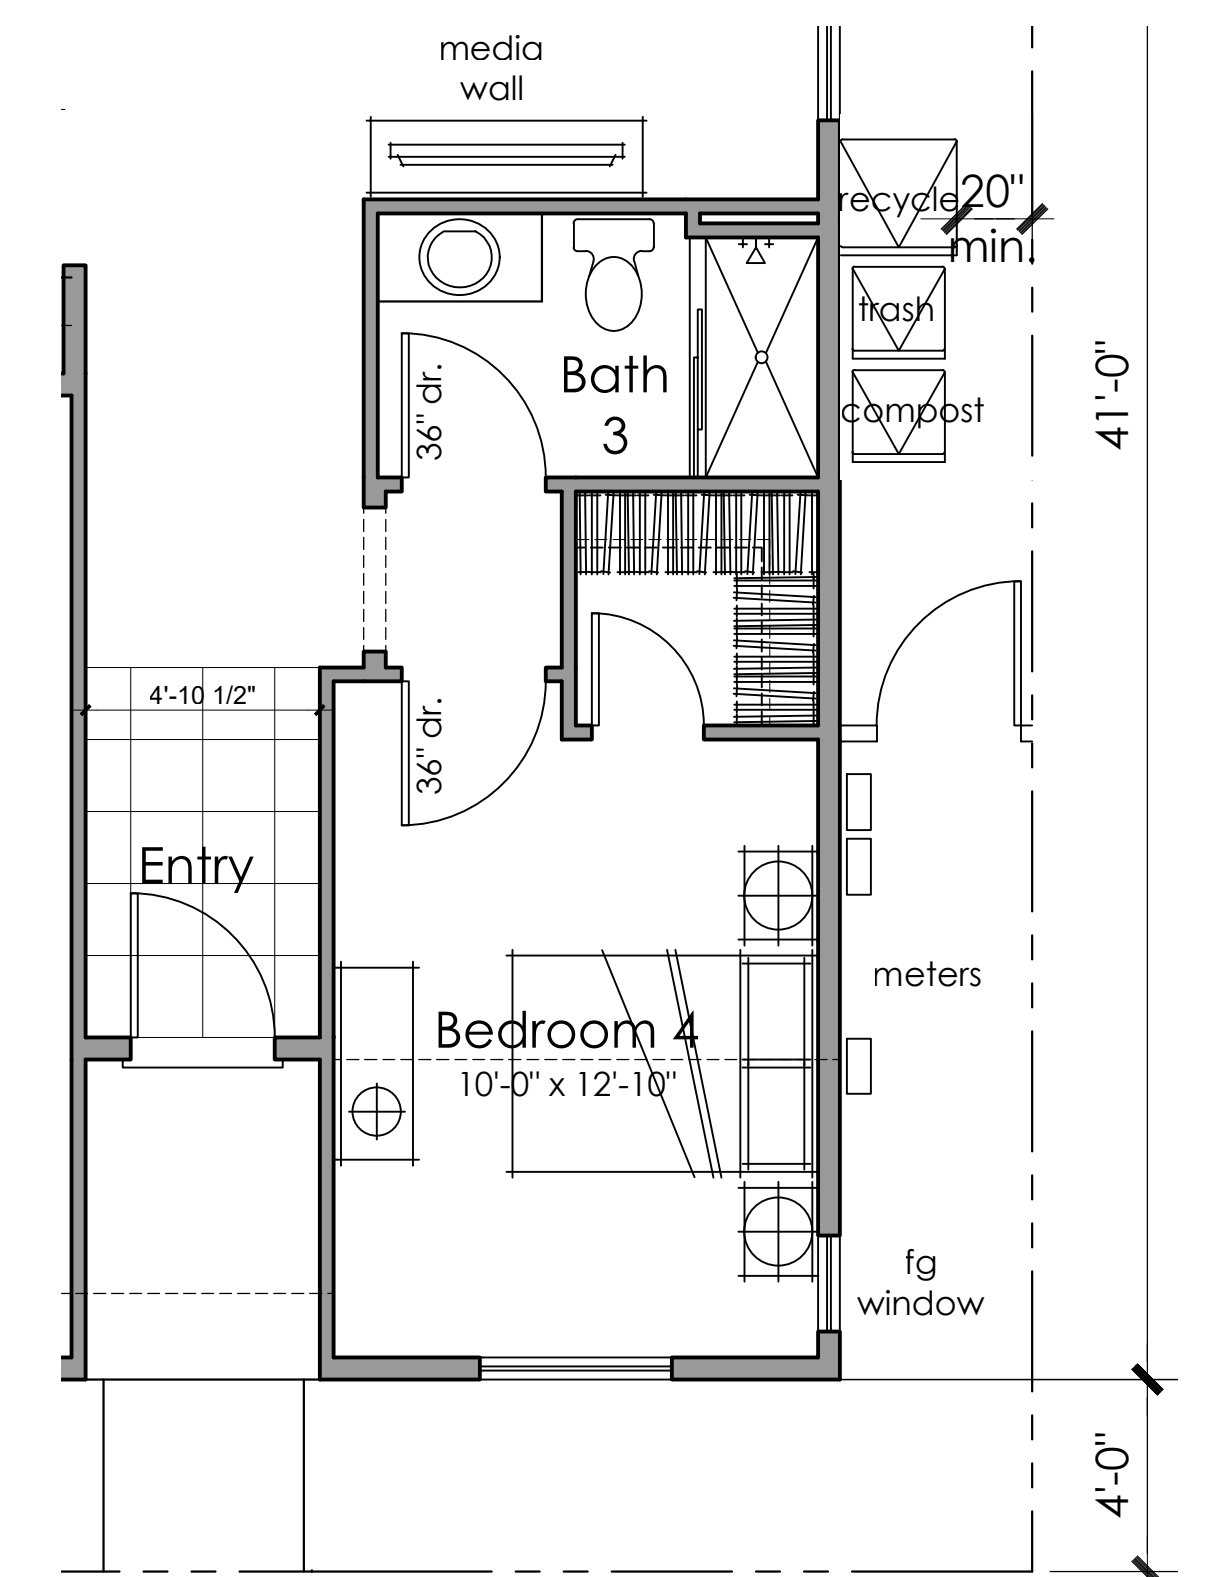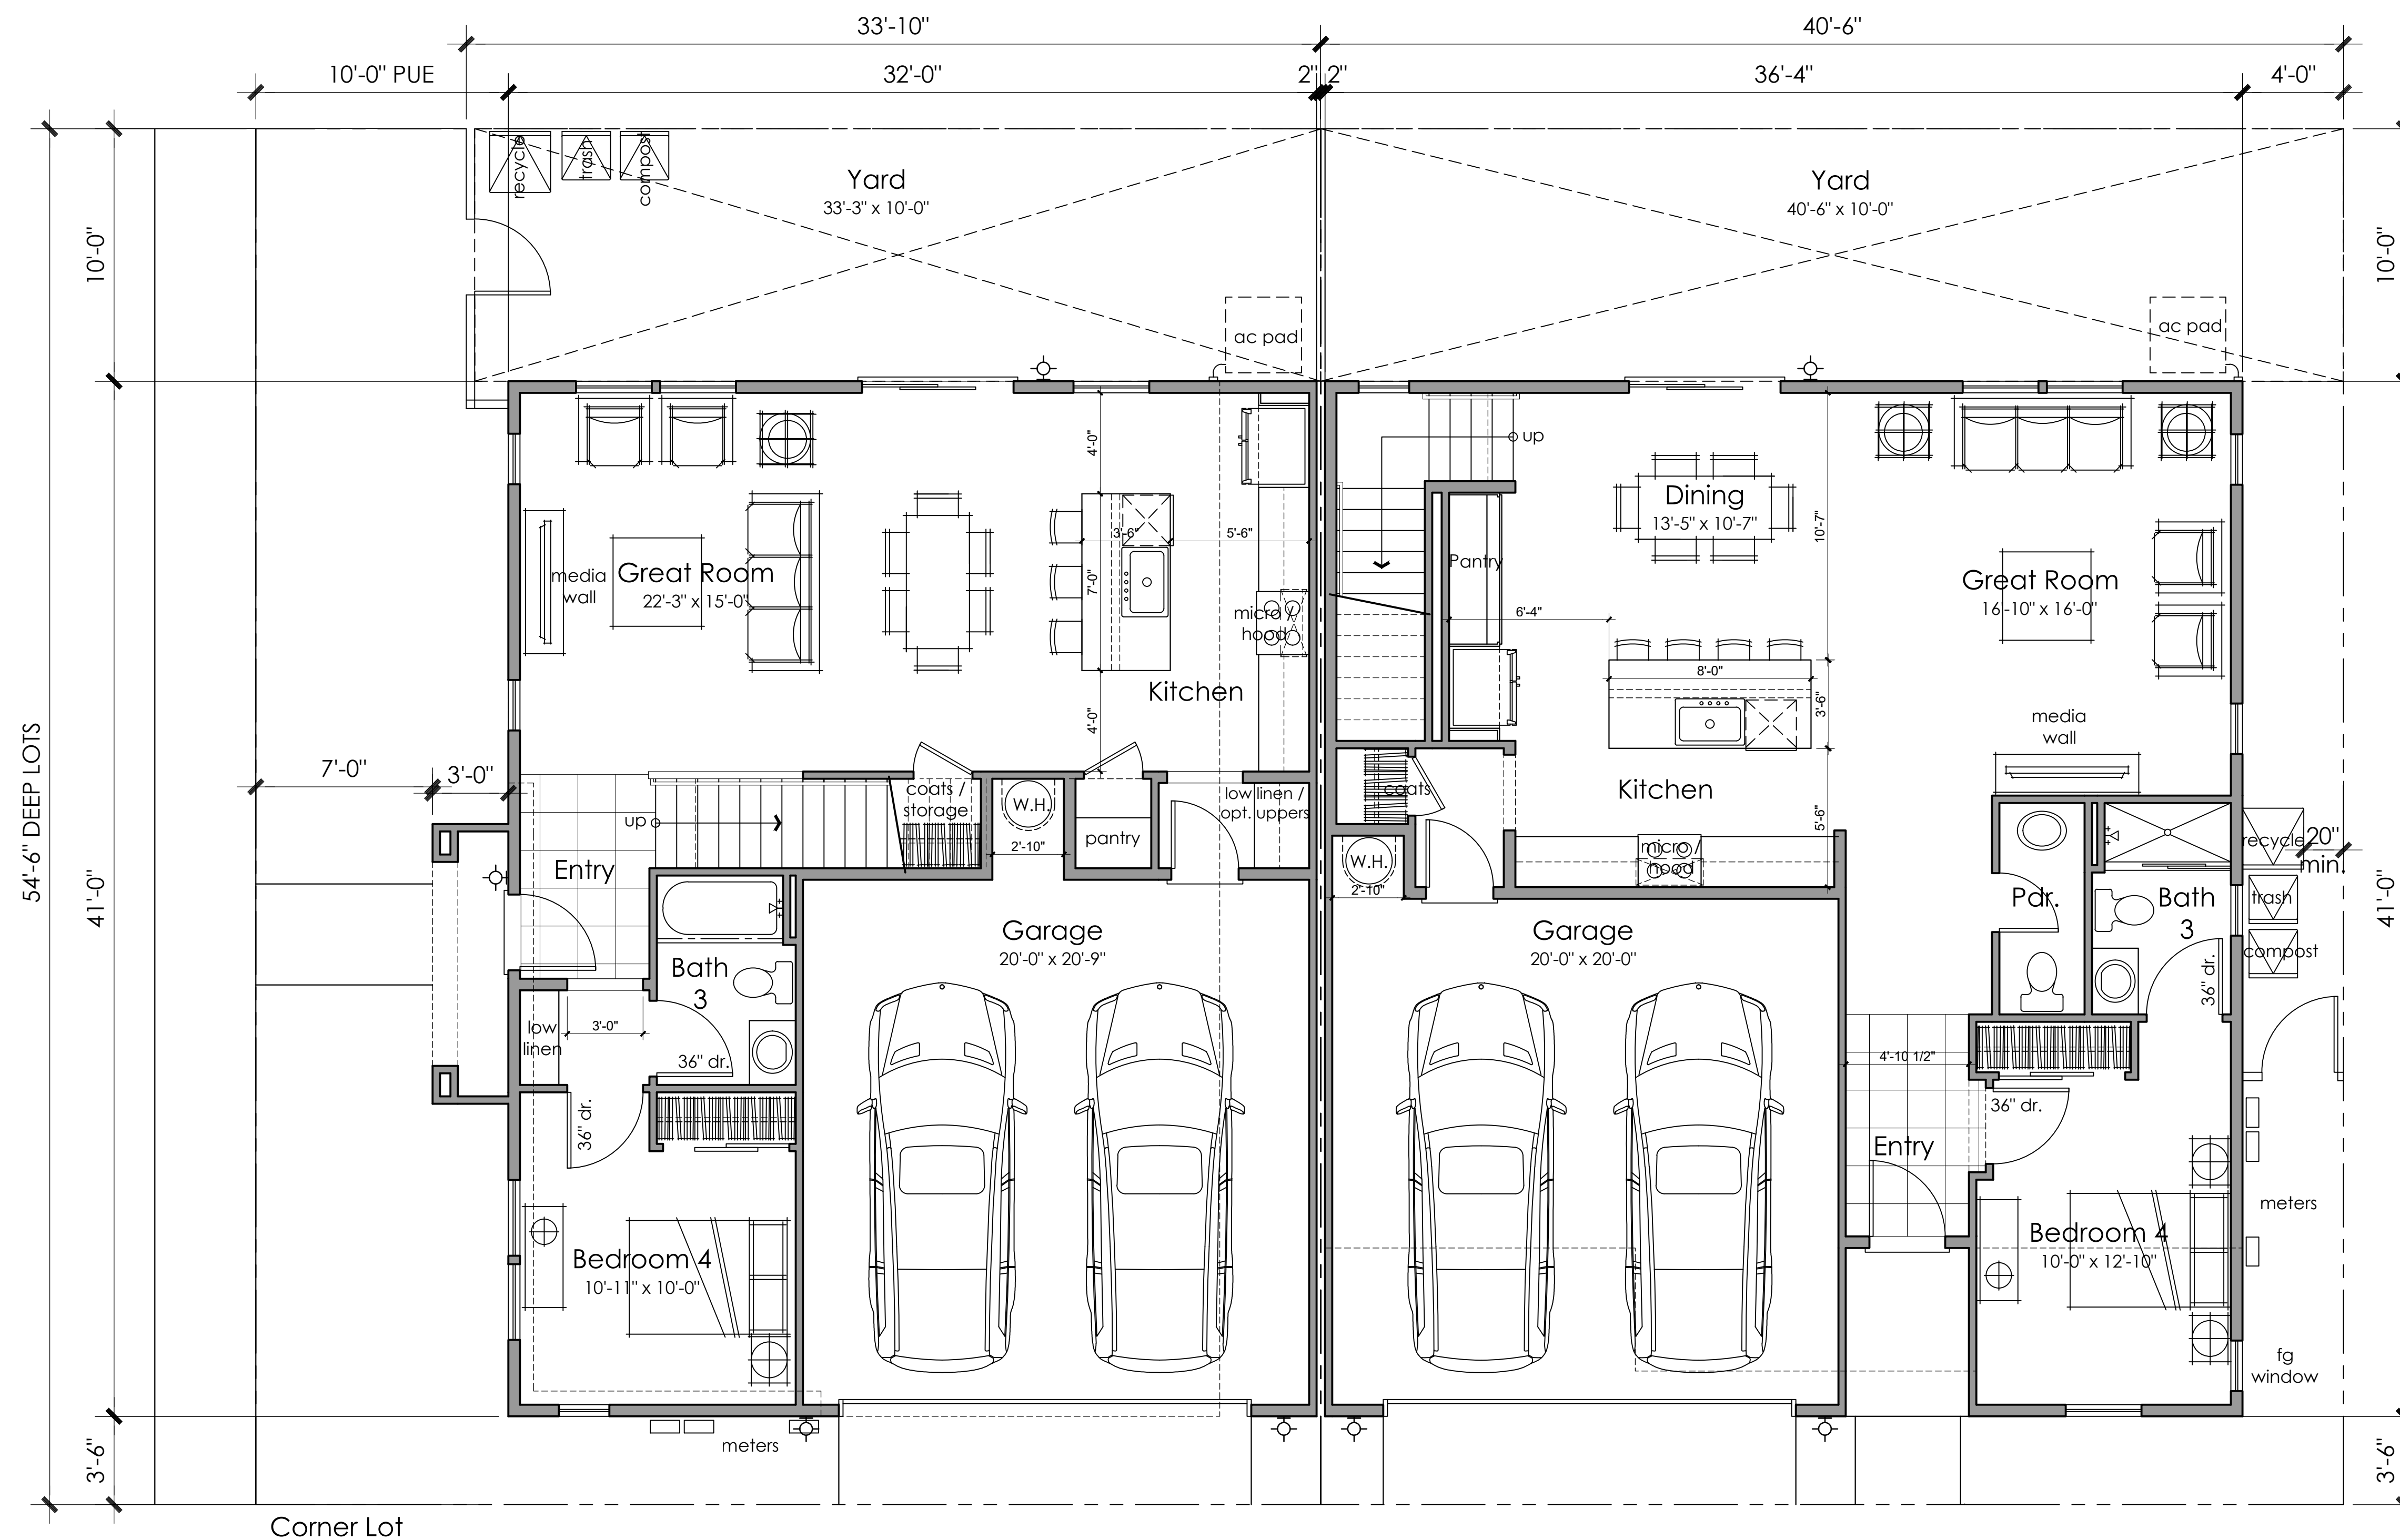

Alt. Bath 3

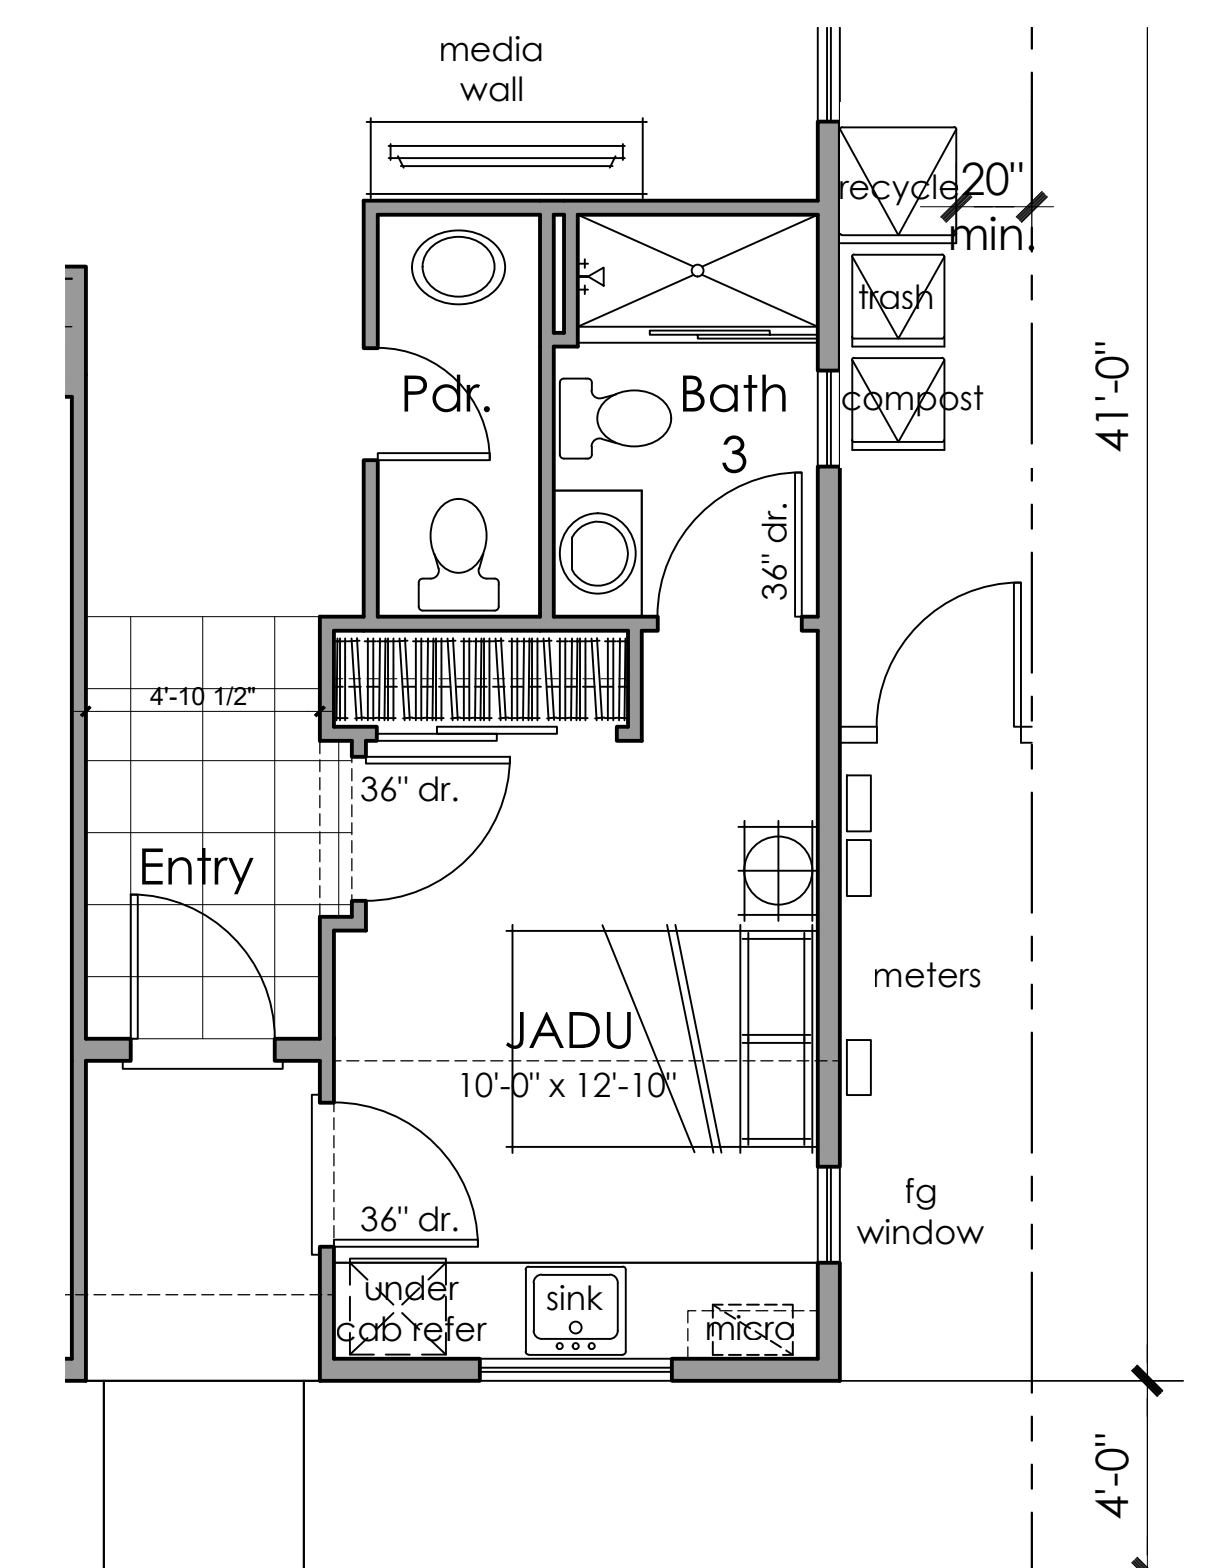

Plan 4Alt
Floor Plan
3 Bedrooms + JADU + Loft
Opt. Bedroom 4
3.5 Baths
2,297 s.f.

⊕ Exterior Wall Light fixture
N1/Building 2 Entry Light at Porch Ceilings

Plan 3
Floor Plan
4 Bedrooms
Opt. Loft
3 Baths
1,937 s.f.

Plan 4
Floor Plan
4 Bedrooms + Loft
Opt. Bedroom 5
3.5 Baths
2,297 s.f.

First Floor




Architecture + Planning
888.456.5849
ktgy.com

Brookfield
Residential

N1 : DEVON AT THE TRIWAY
TRACY, CA # 2021-1312

CONCEPTUAL PLANNING
SEPTEMBER 13, 2024

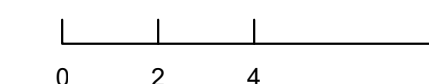

DUET 2A
FLOOR PLANS
FIRST FLOOR

N1-A2.2.0



Plan 3
Floor Plan
4 Bedrooms
Opt. Loft
3 Baths
1,937 s.f.

Plan 4
Floor Plan
4 Bedrooms + Loft
Opt. Bedroom 5
3.5 Baths
2,297 s.f.

Second Floor




Architecture + Planning
888.456.5849
ktgy.com

Brookfield
Residential

N1 : DEVON AT THE TRIWAY
TRACY, CA # 2021-1312

CONCEPTUAL PLANNING
SEPTEMBER 13, 2024

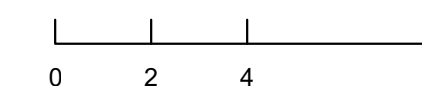

DUET 2A
FLOOR PLANS
SECOND FLOOR

N1-A2.2.1



Right Elevation

Plan 4A



Rear Elevation

Plan 4A

Plan 3A

2A: Farmhouse - Material Legend

1. Composition Shingle Roofing
2. Standing Seam Roof
3. Cementitious Board and Batten Siding
4. Stucco finish
5. Awning
6. Decorative Post
7. Enhanced Head and Sill Trim



Left Elevation

Plan 3A



Front Elevation 2A - Farmhouse

Plan 3A

Plan 4A




Architecture + Planning
888.456.5849
ktgy.com




N1 : DEVON AT THE TRIWAY
TRACY, CA # 2021-1312

CONCEPTUAL PLANNING
SEPTEMBER 13, 2024

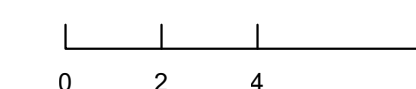

DUET 2A
'A' EXTERIOR ELEVATIONS

N1-A2.3.0

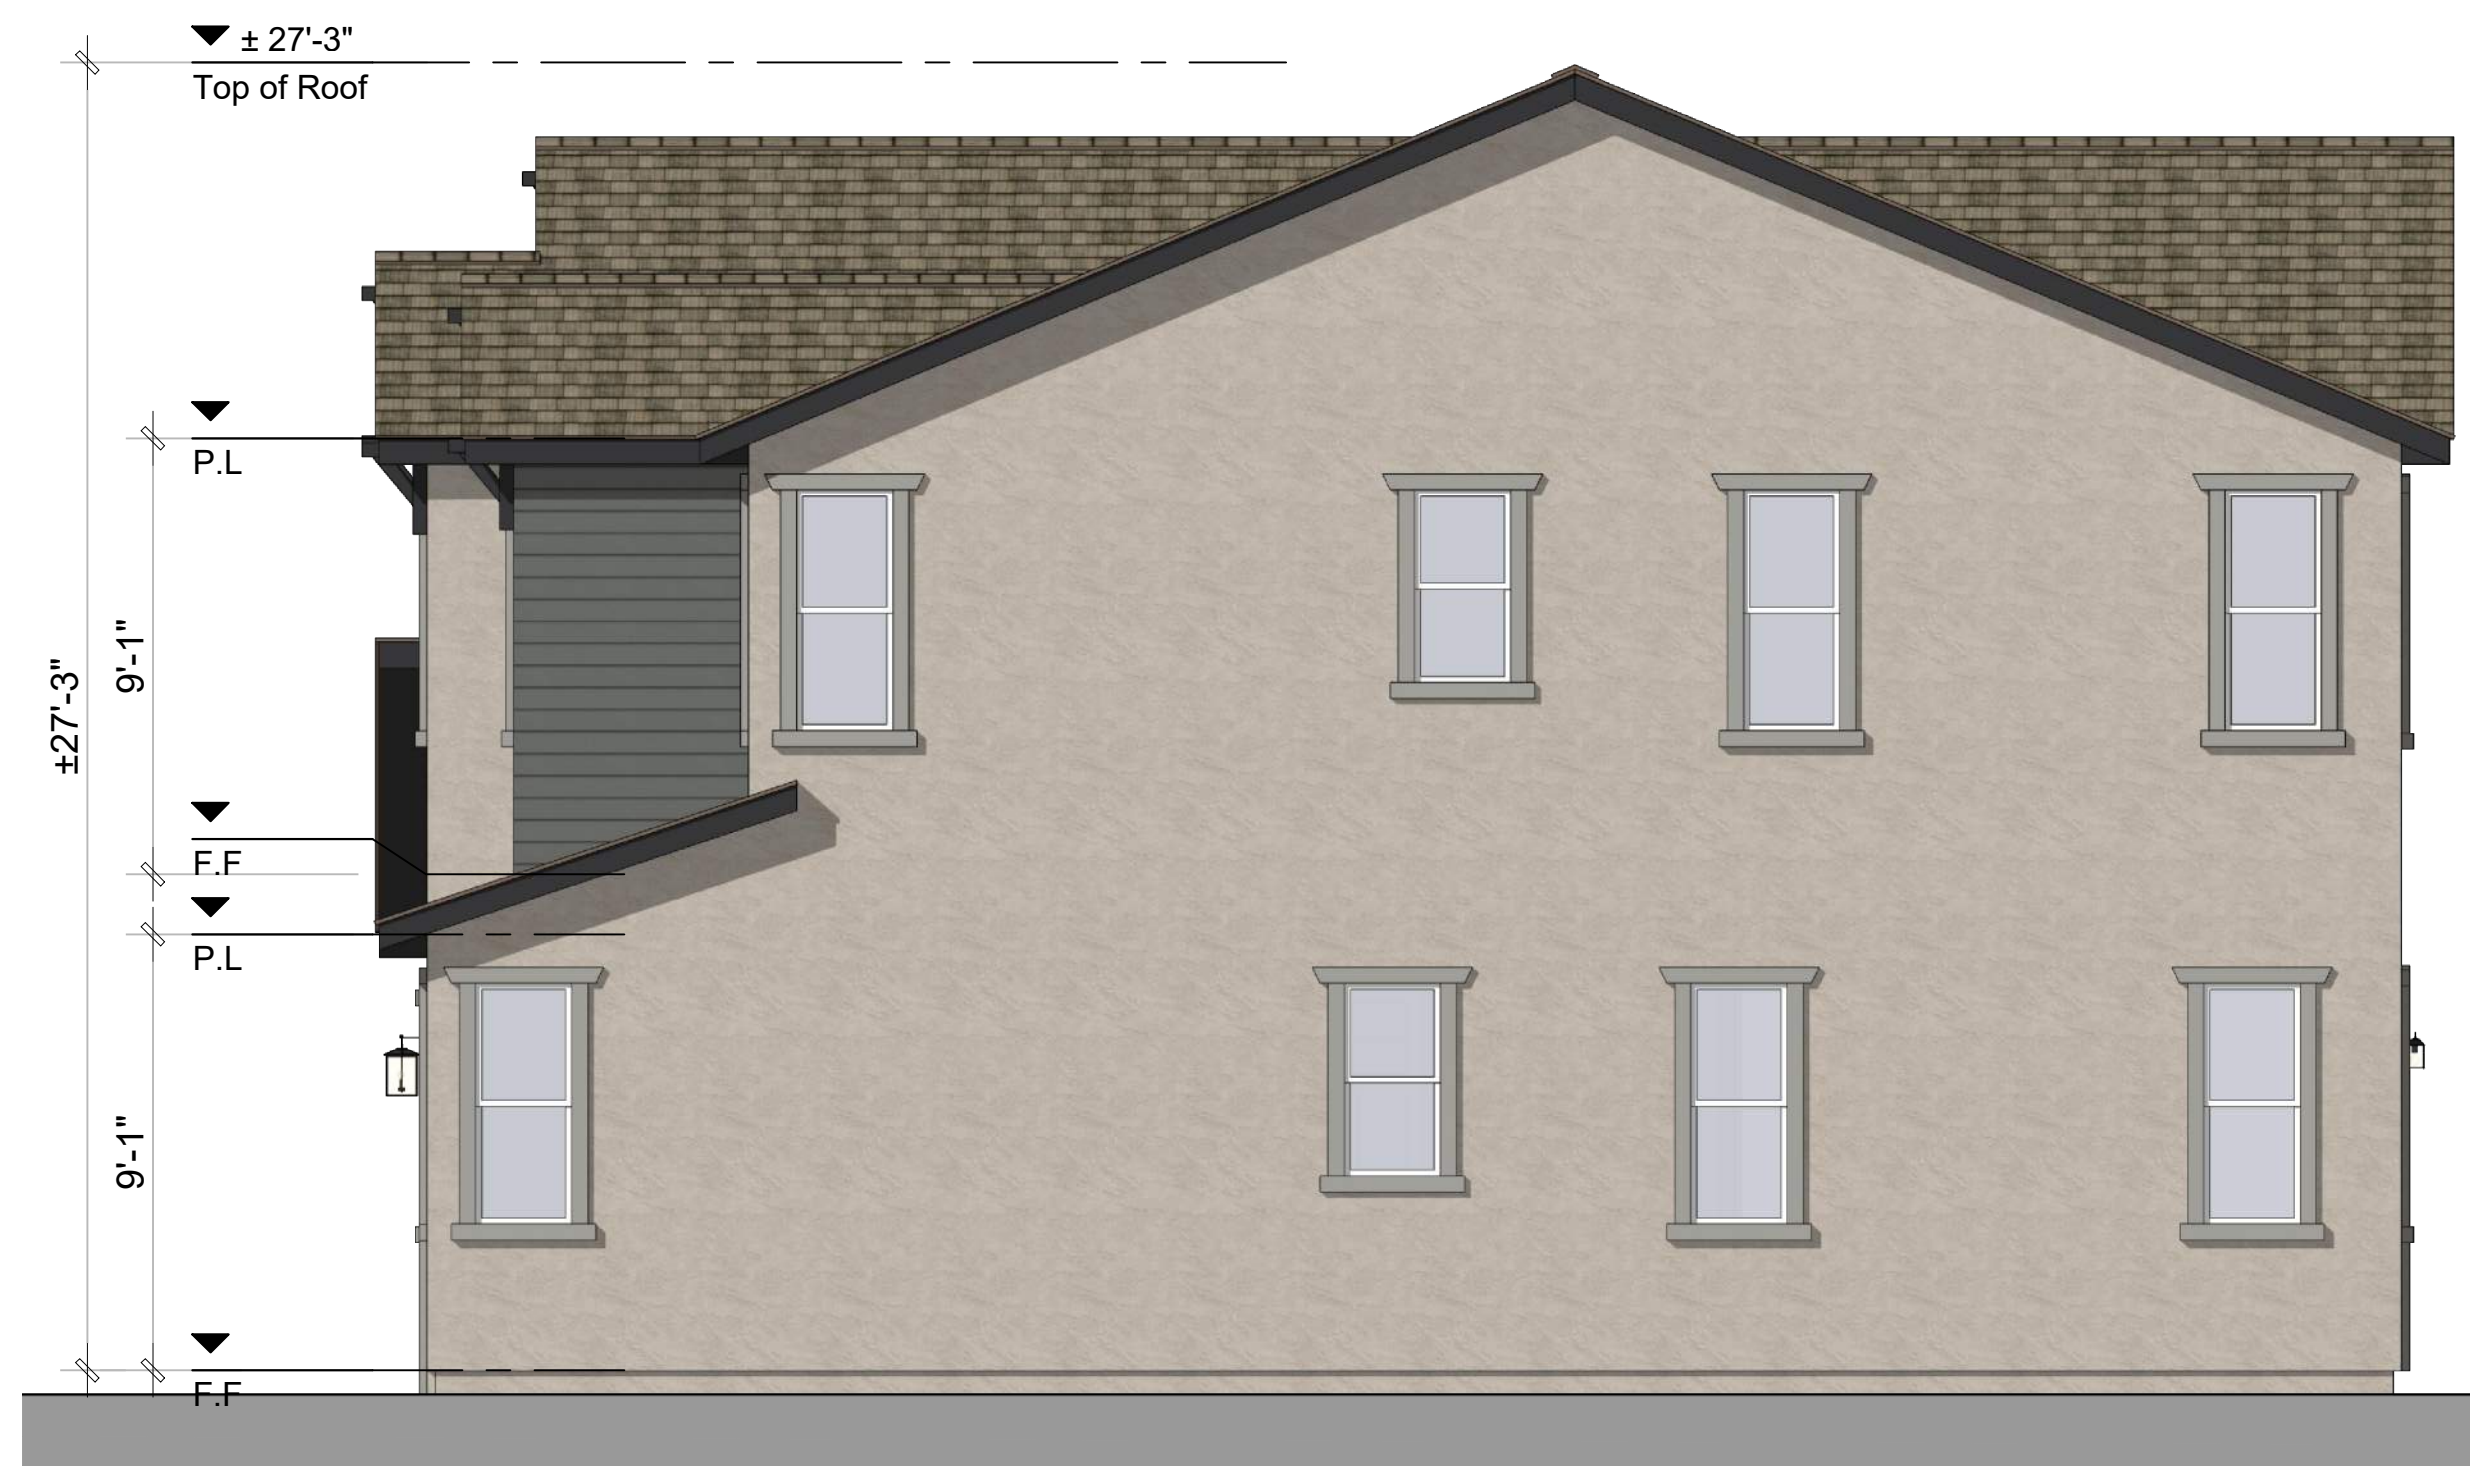

Right Elevation

Plan 4B



Rear Elevation

Plan 4B


Plan 3B

- 2B: Craftsman - Material Legend
1. Composition Shingle Roofing
 2. Cementitious Lap Siding
 3. Stucco finish
 4. Brick Veneer
 5. Window Shutters
 6. Decorative Post
 7. Decorative Gable end Detail
 8. Enhanced Head and Sill Trim



Left Elevation

Plan 3B

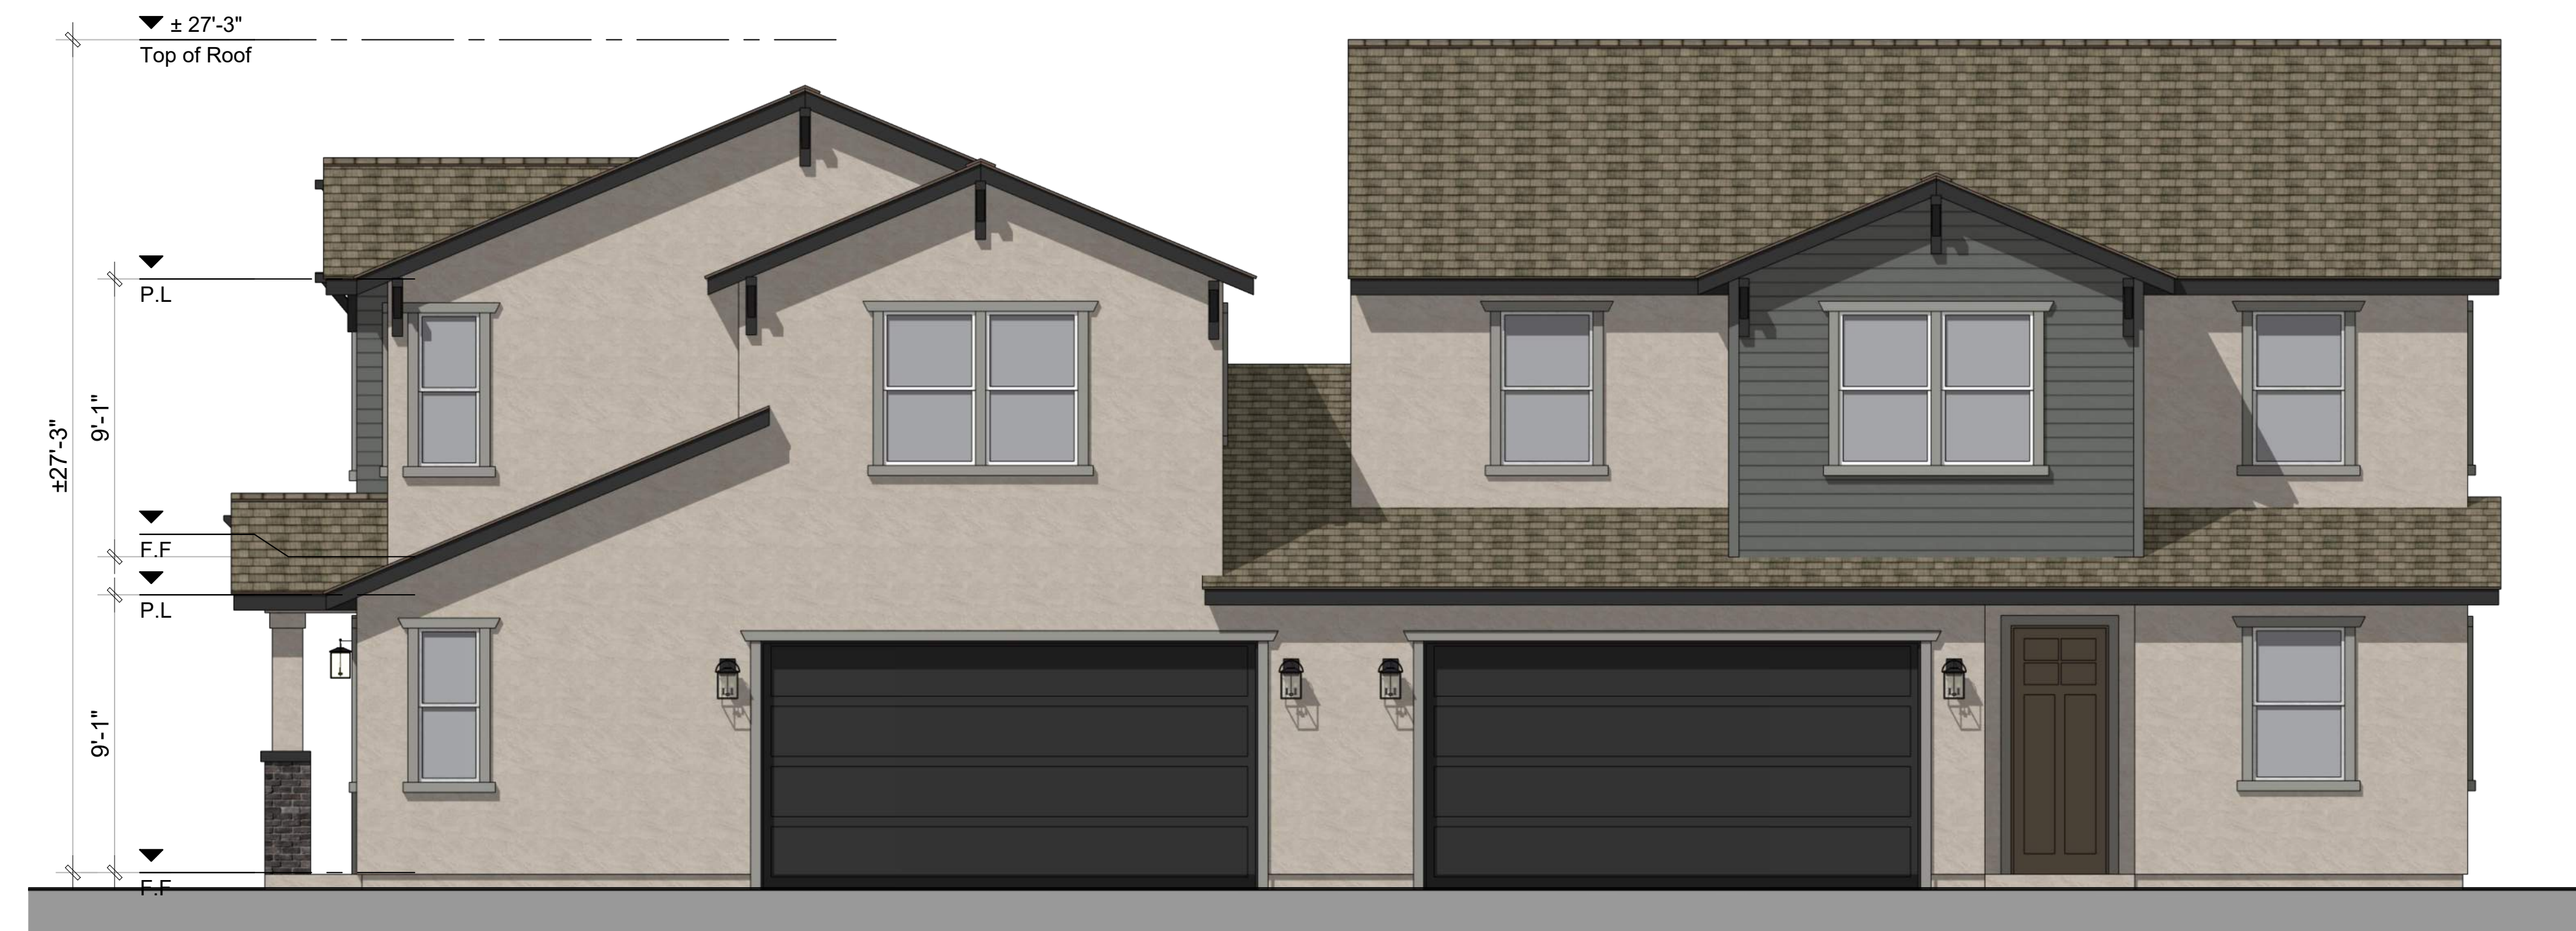

Front Elevation 2B - Craftsman

Plan 3B

Plan 4B




Architecture + Planning
888.456.5849
ktgy.com

Brookfield
Residential


N1 : DEVON AT THE TRIWAY
TRACY, CA # 2021-1312

CONCEPTUAL PLANNING
SEPTEMBER 13, 2024

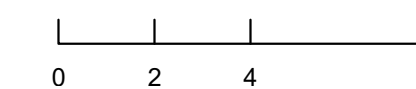

DUET 2B
'B' EXTERIOR ELEVATIONS

N1-A2.3.1

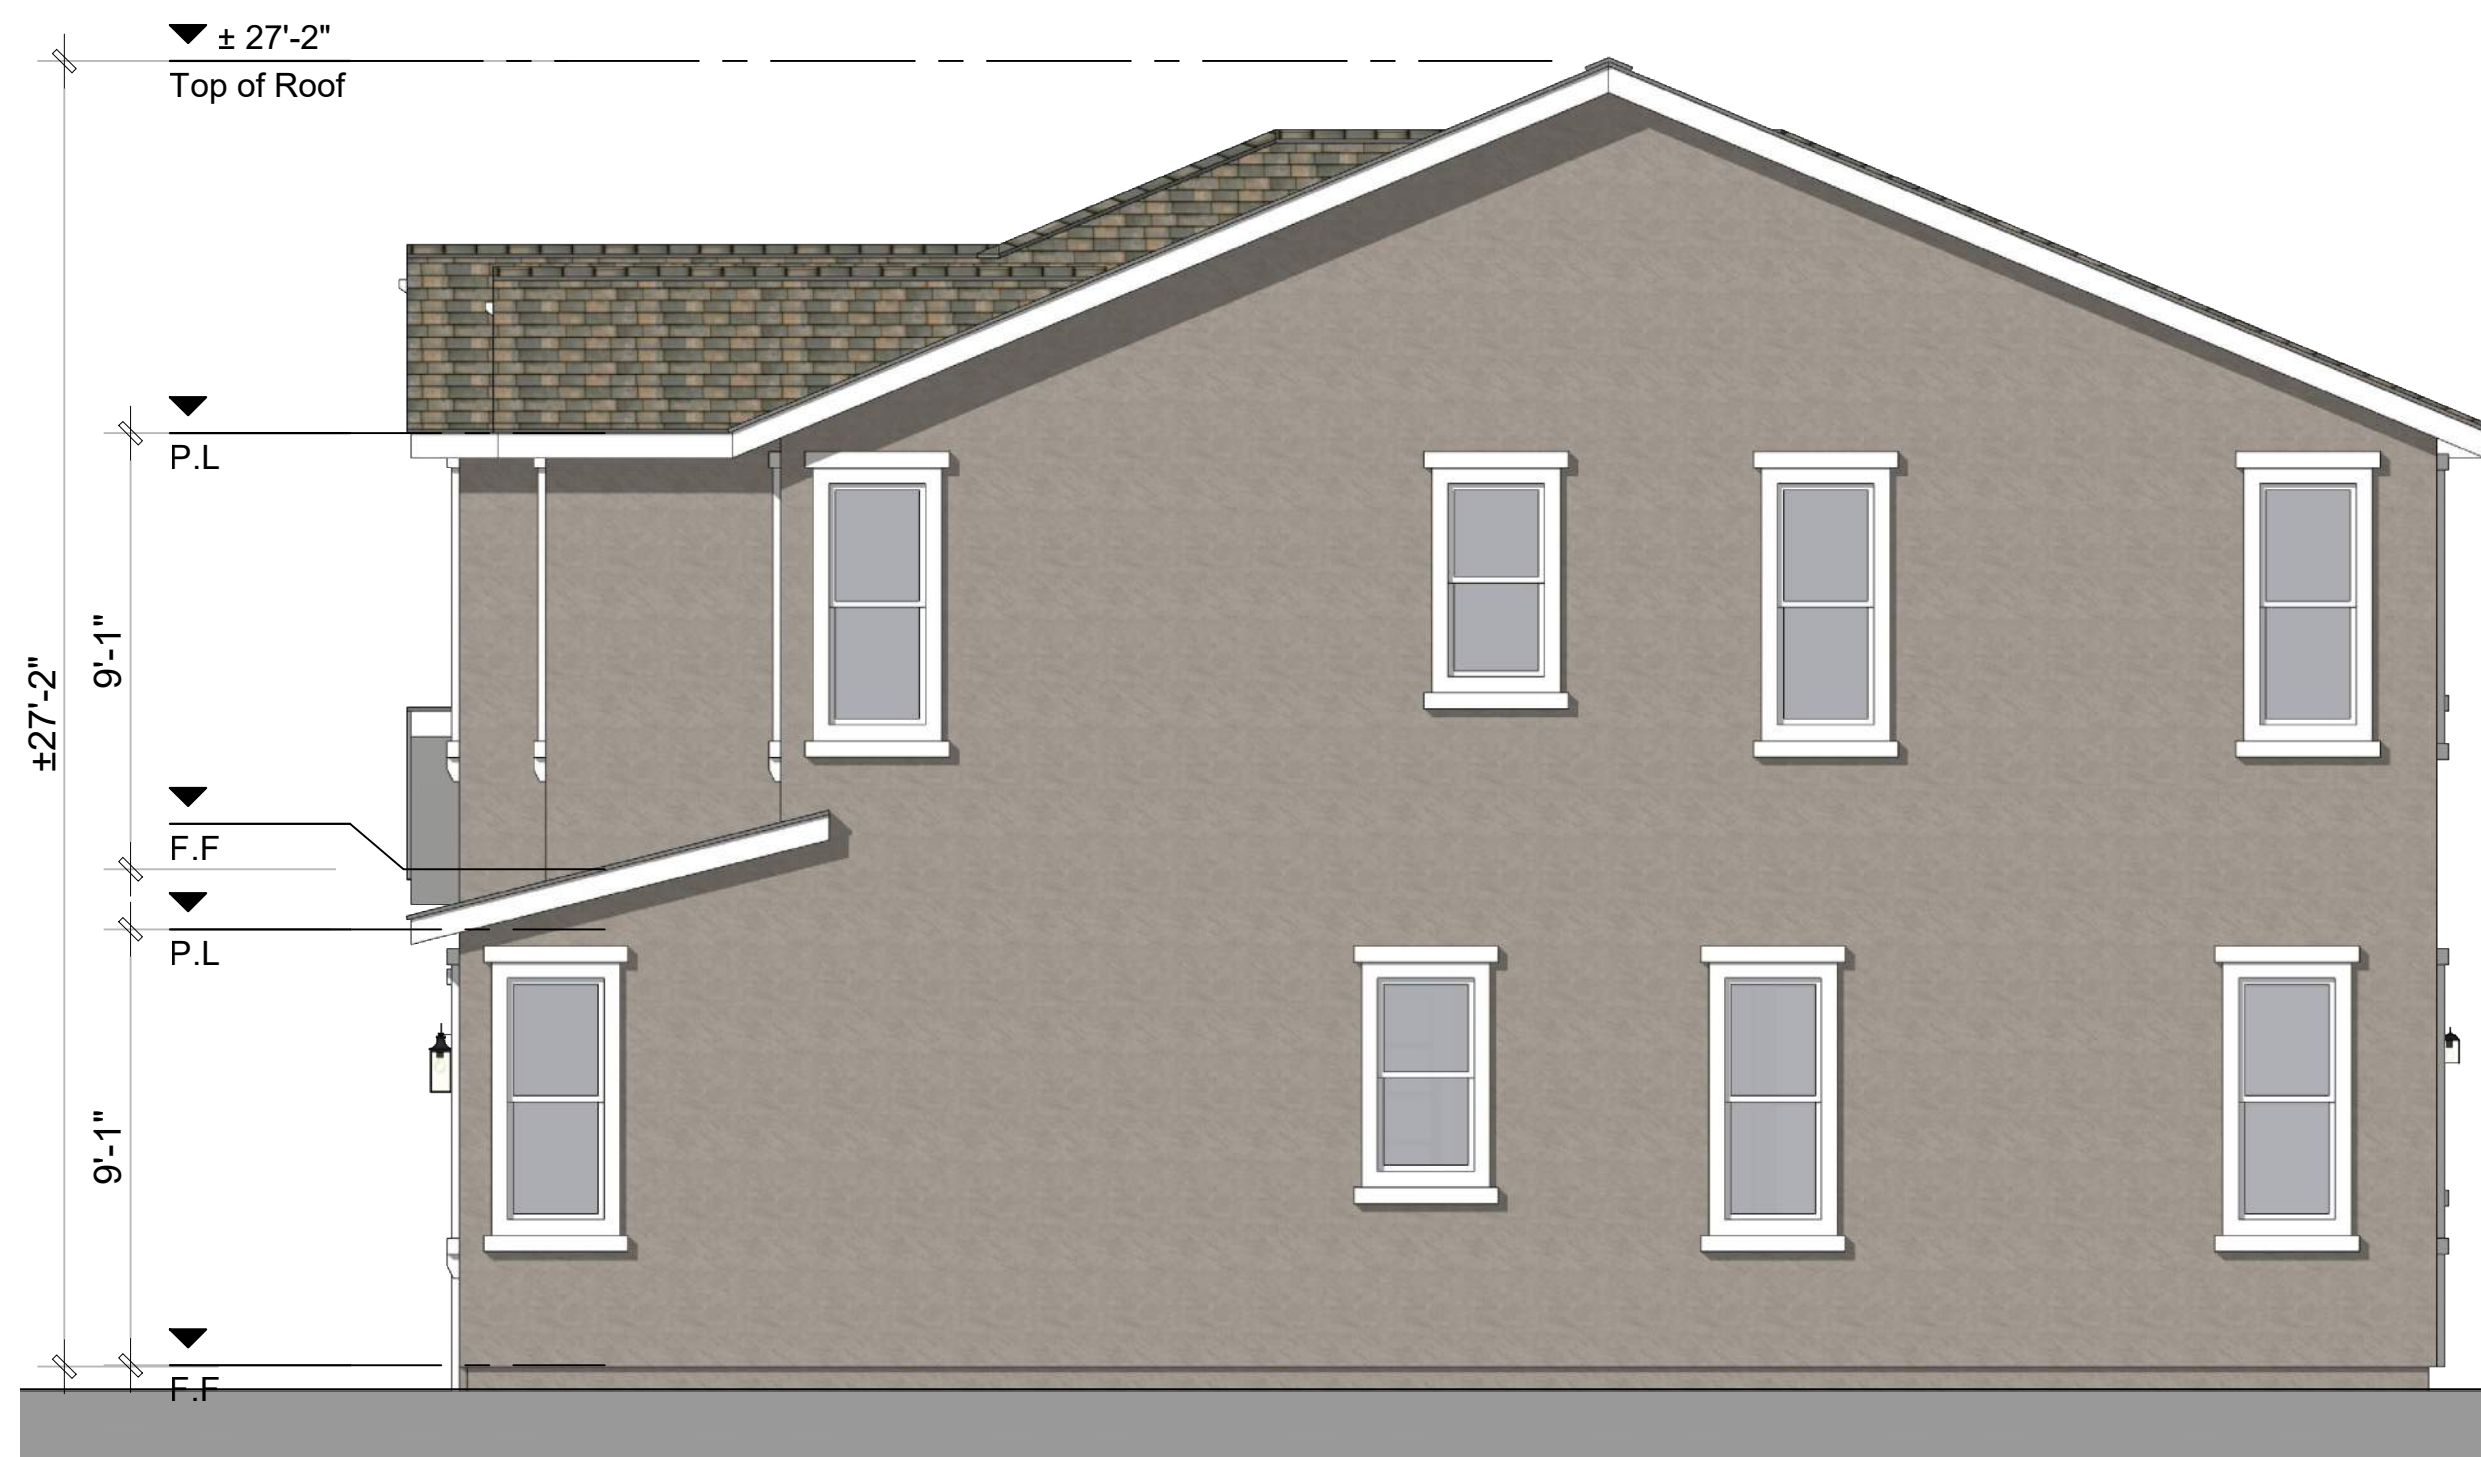

Plan 4C

Right Elevation



Plan 4C

Rear Elevation

- 2C: Country European -
Material Legend
1. Composition Shingle Roofing
 2. Cementitious Board and Batten Siding
 3. Stucco finish
 4. Stone Veneer
 5. Window Shutters
 6. Decorative Post
 7. Decorative Gable end Detail
 8. Enhanced Head and Sill Trim



Plan 3C
Street Elevation


Left Elevation



Plan 3C

Front Elevation 2C - Country European

Plan 4C

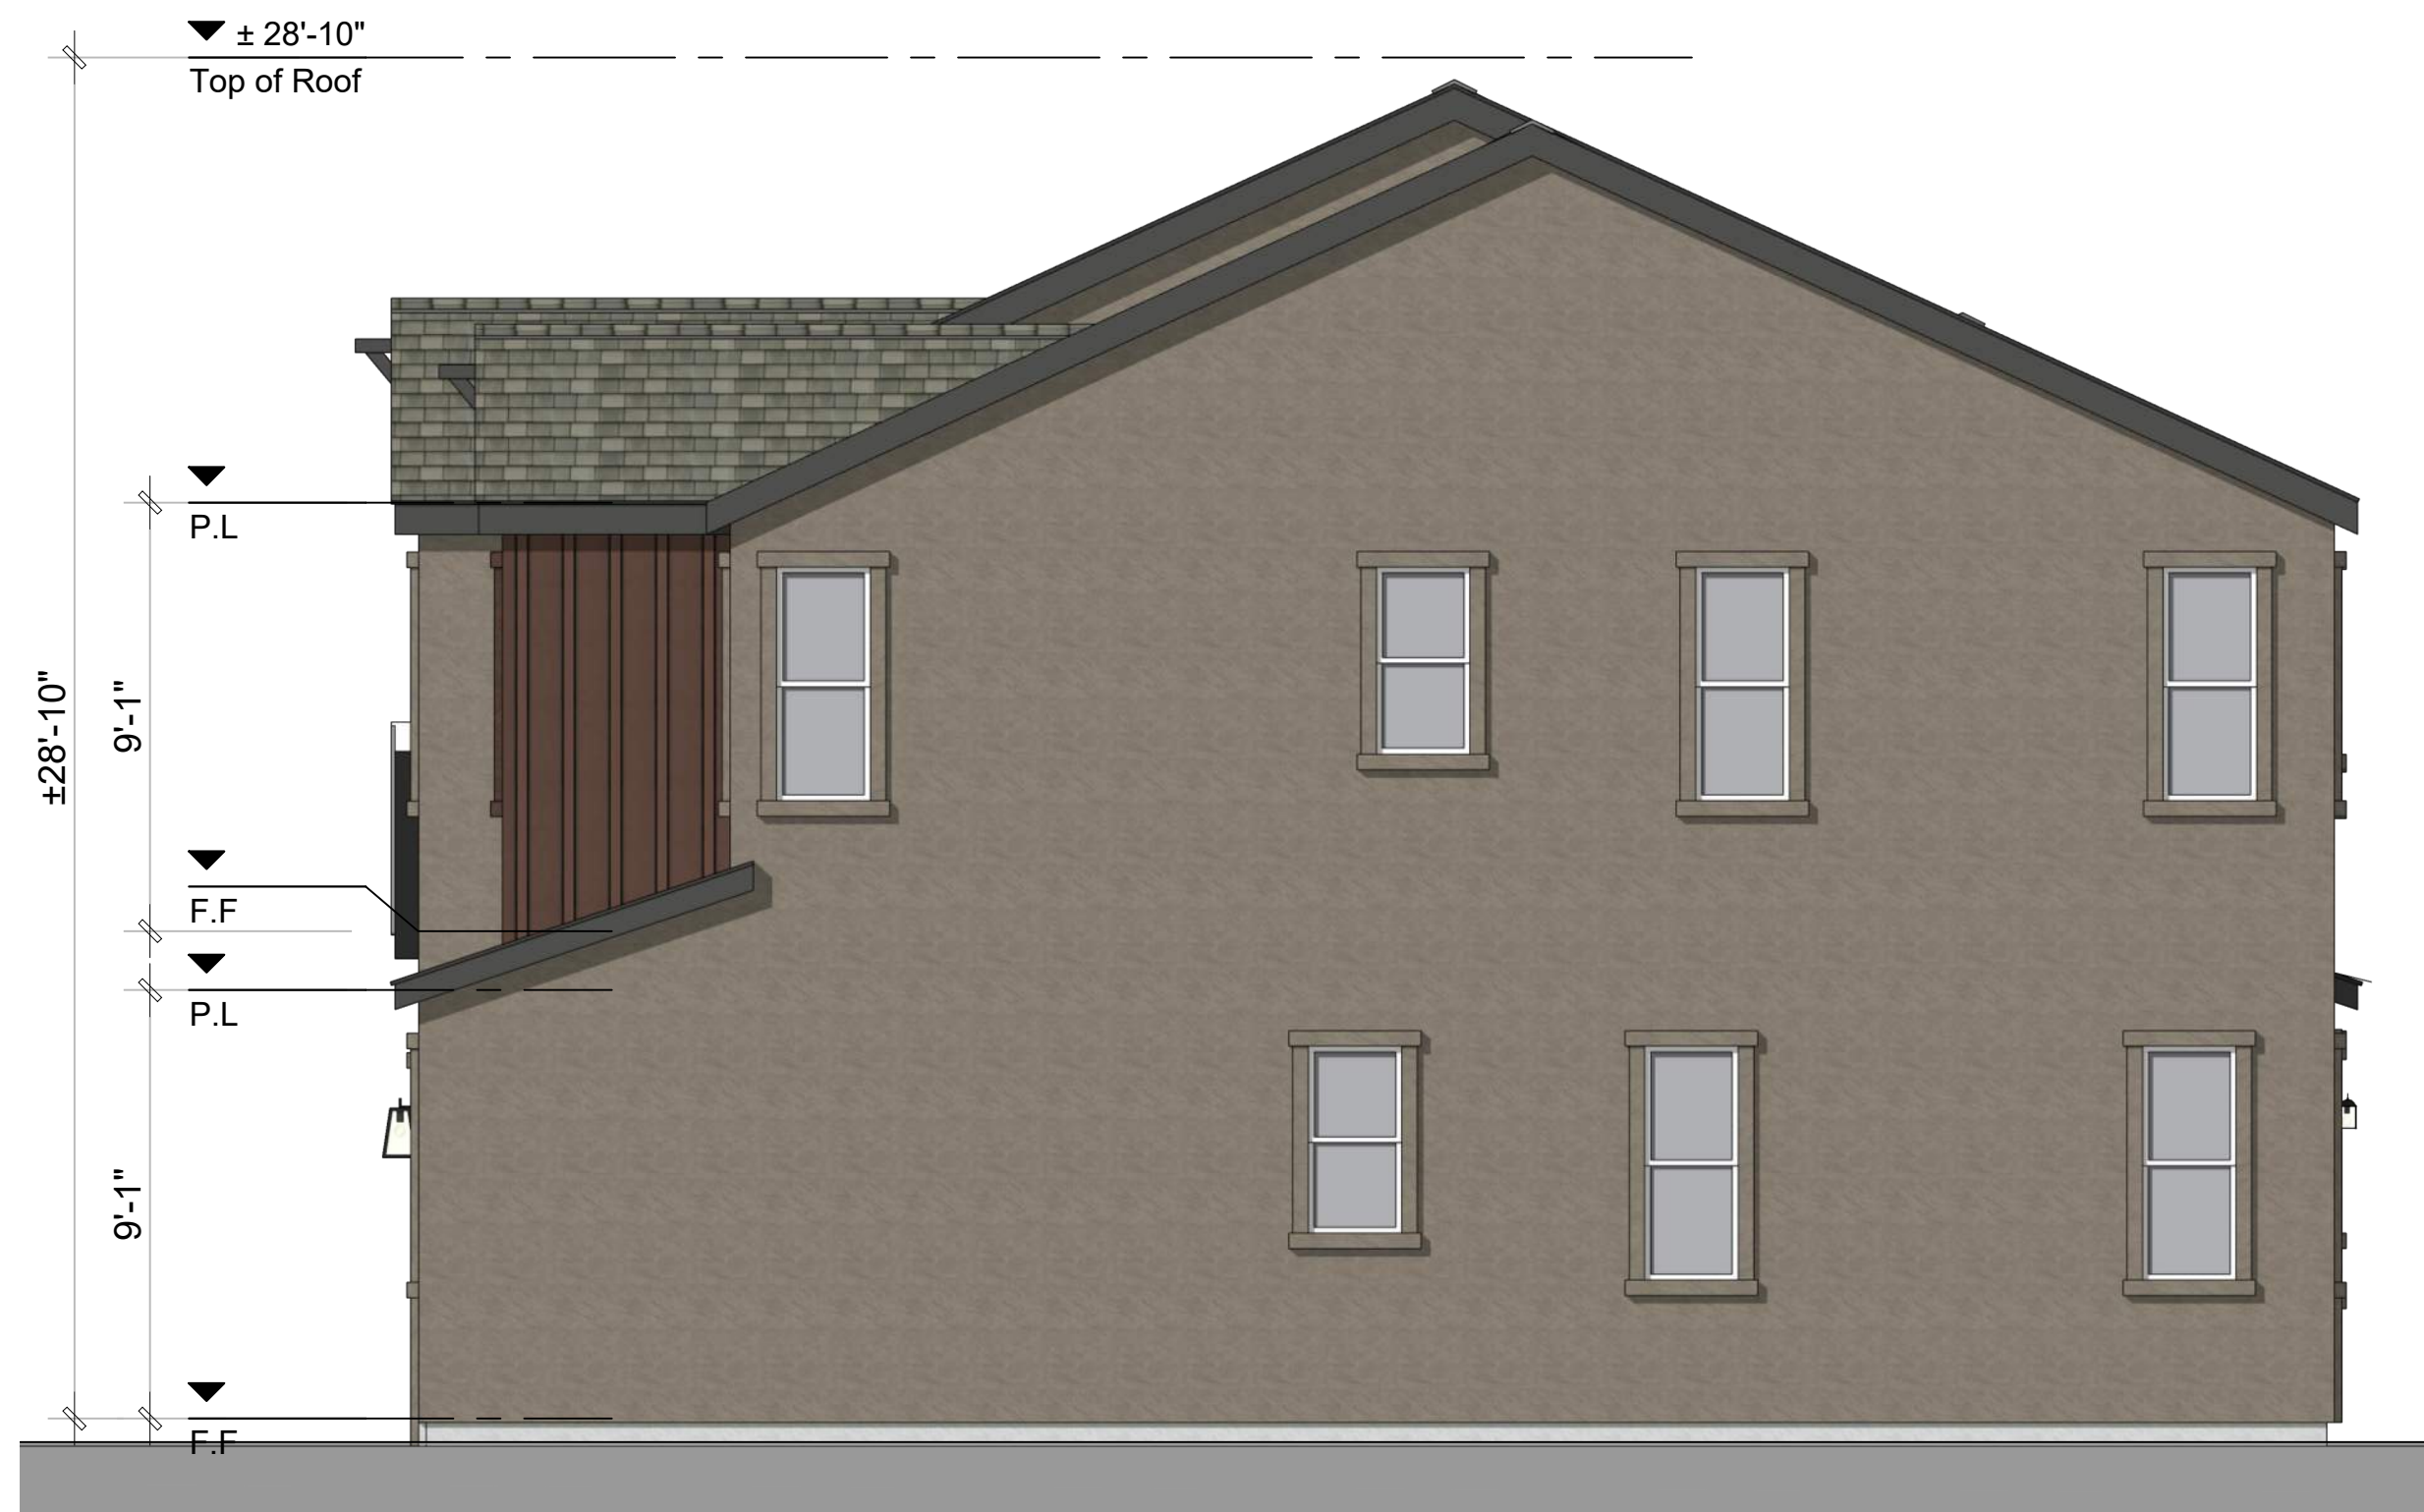

Right Elevation

PLAN 4D



Rear Elevation

Plan 4D



Plan 3D

- 2A: Farmhouse - Material Legend
1. Composition Shingle Roofing
 2. Standing Seam Roof
 3. Cementitious Board and Batten Siding
 4. Stucco finish
 5. Awning
 6. Decorative Post
 7. Enhanced Head and Sill Trim



Left Elevation

Plan 3D



Front Elevation 2A - Farmhouse

Plan 3D

Plan 4D




Architecture + Planning
888.456.5849
ktgy.com




N1 : DEVON AT THE TRIWAY
TRACY, CA # 2021-1312

CONCEPTUAL PLANNING
SEPTEMBER 13, 2024

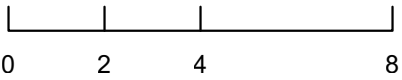

DUET 2D
'D' EXTERIOR ELEVATIONS

N1-A2.3.3

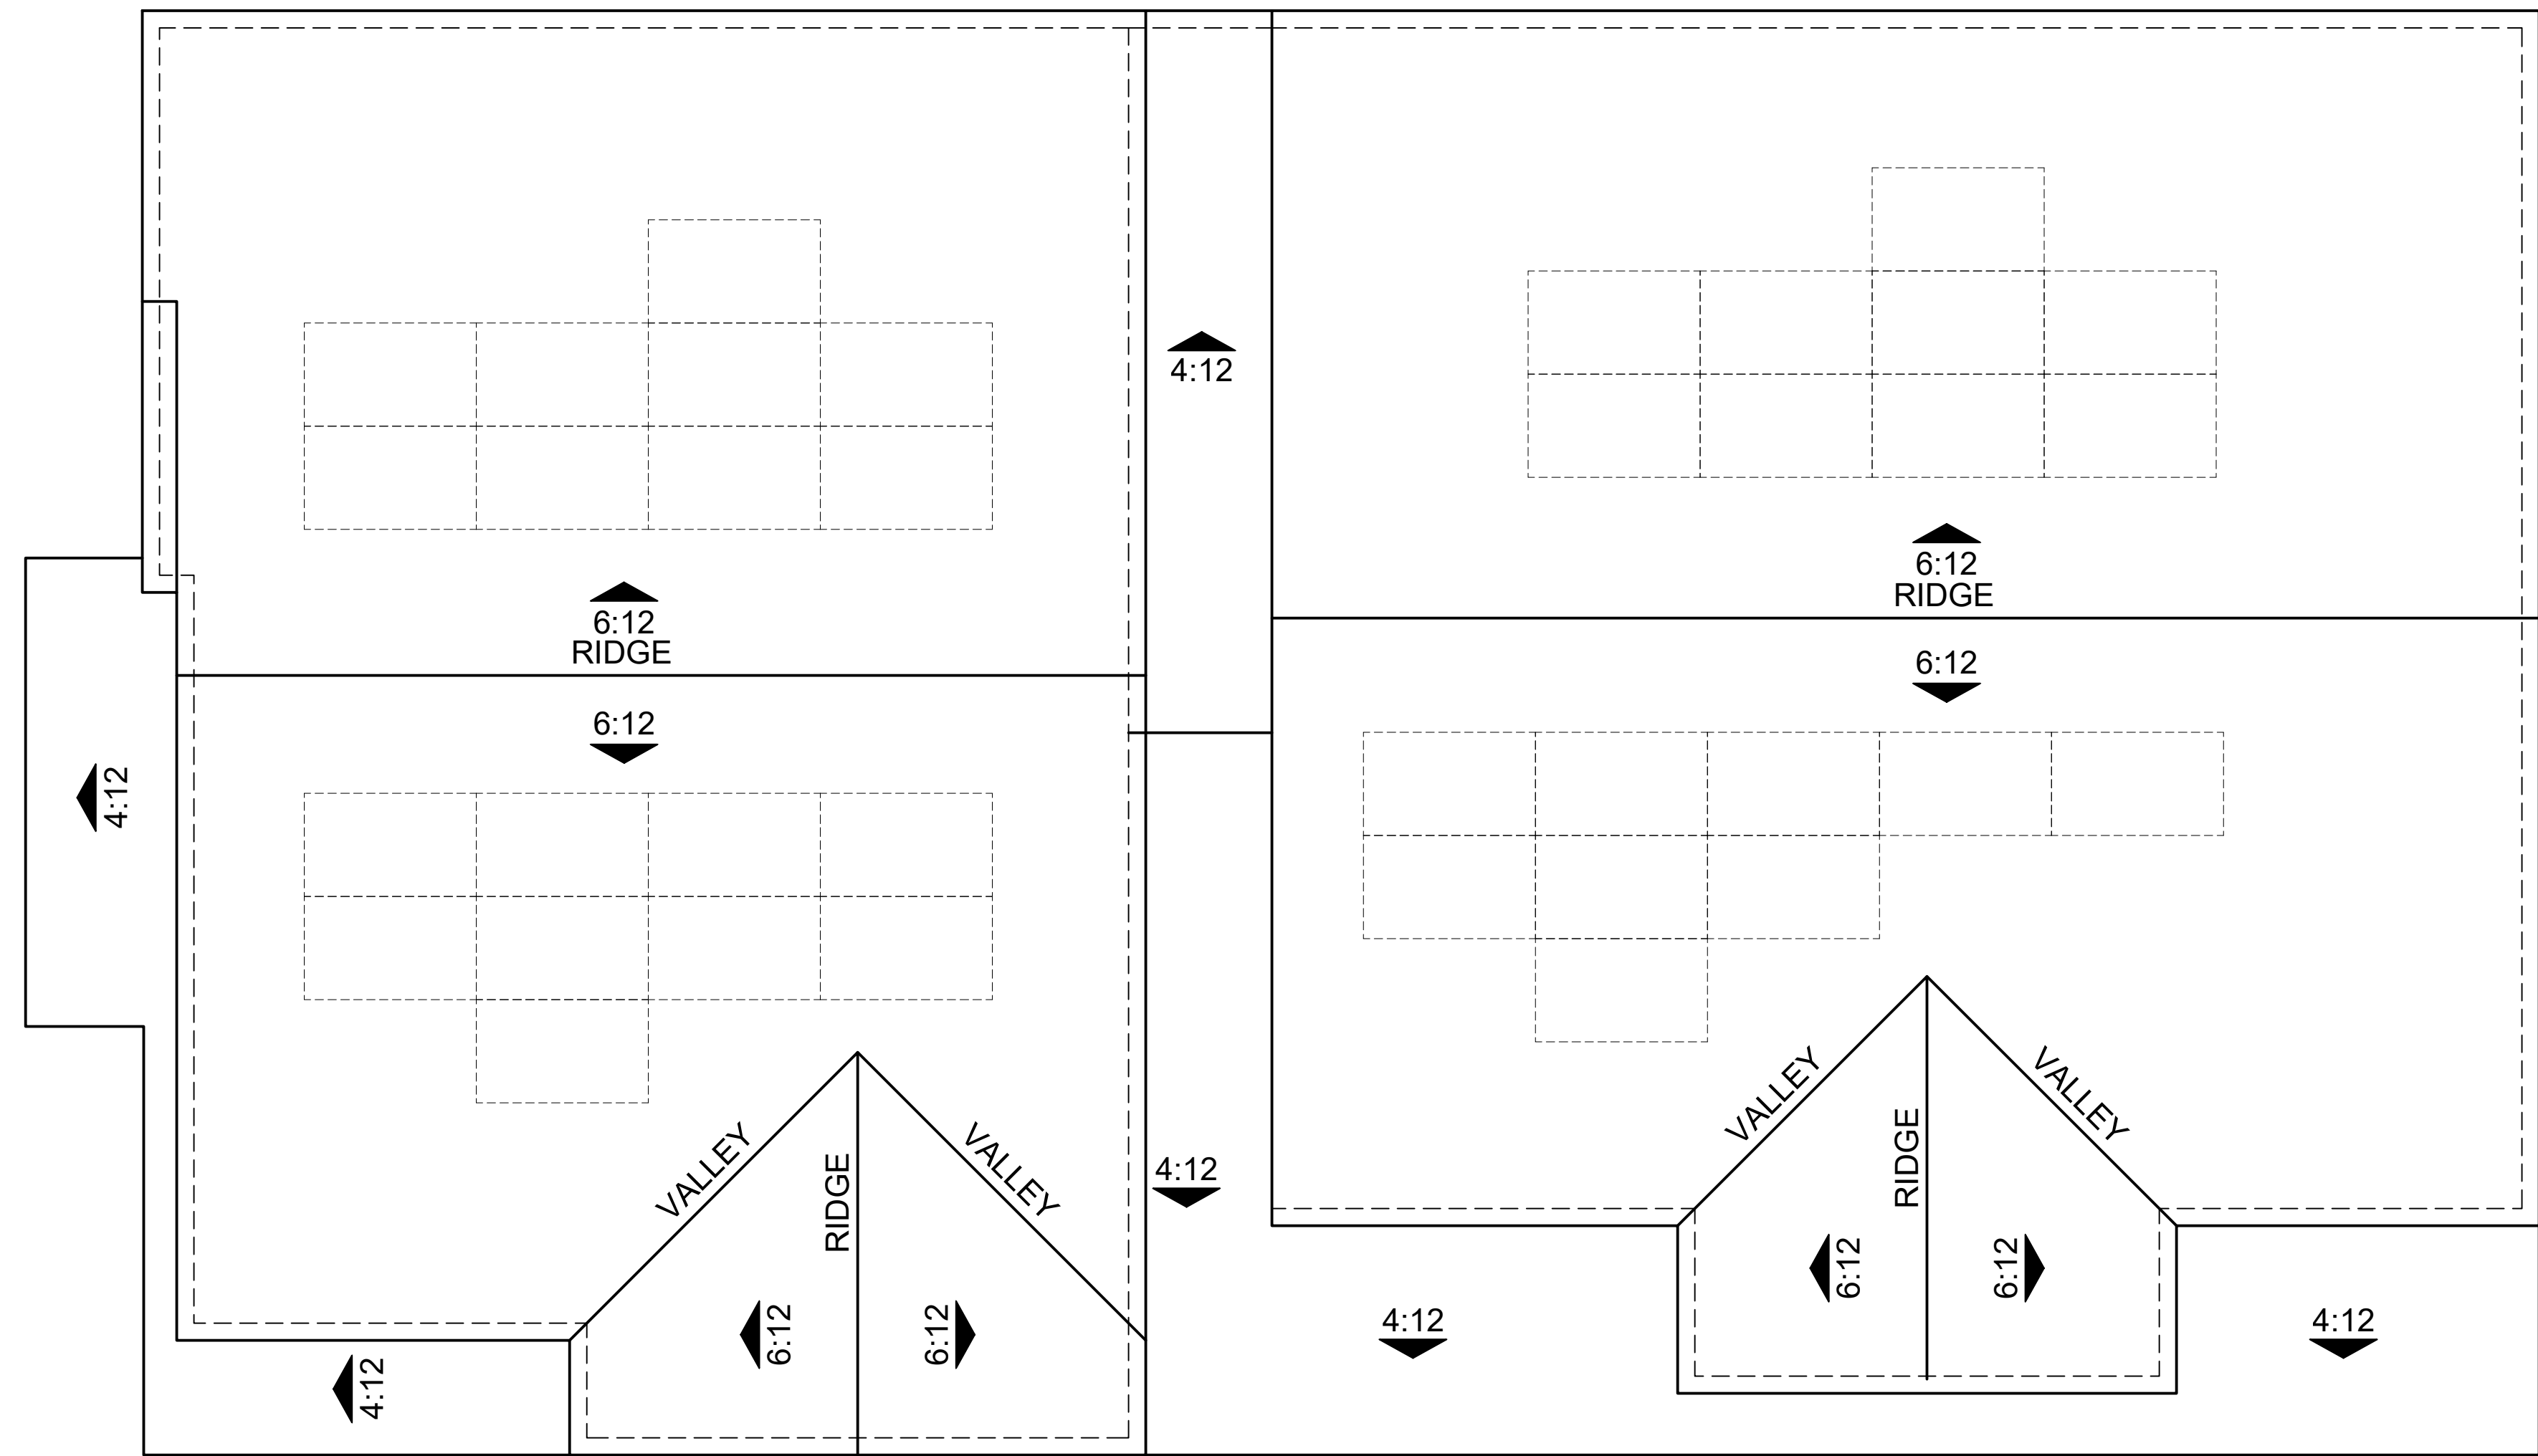

ROOF PLAN 3A
OVERHANG: 6"
RAKE: 6"
ROOF PITCH: 6:12 U.N.O

ROOF PLAN 4A
OVERHANG: 6"
RAKE: 6"
ROOF PITCH: 6:12 U.N.O

Note: Solar panels shown are for illustrative purposes. Solar will be confirmed with solar consultant during building submittal process. Location, quantity and orientation may change.




Architecture + Planning
888.456.5849
ktgy.com




N1 : DEVON AT THE TRIWAY
TRACY, CA # 2021-1312

CONCEPTUAL PLANNING
SEPTEMBER 13, 2024

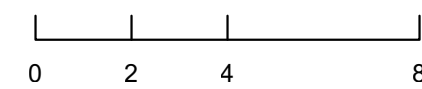

DUET 2A ROOF PLAN

N1-A2.4.0

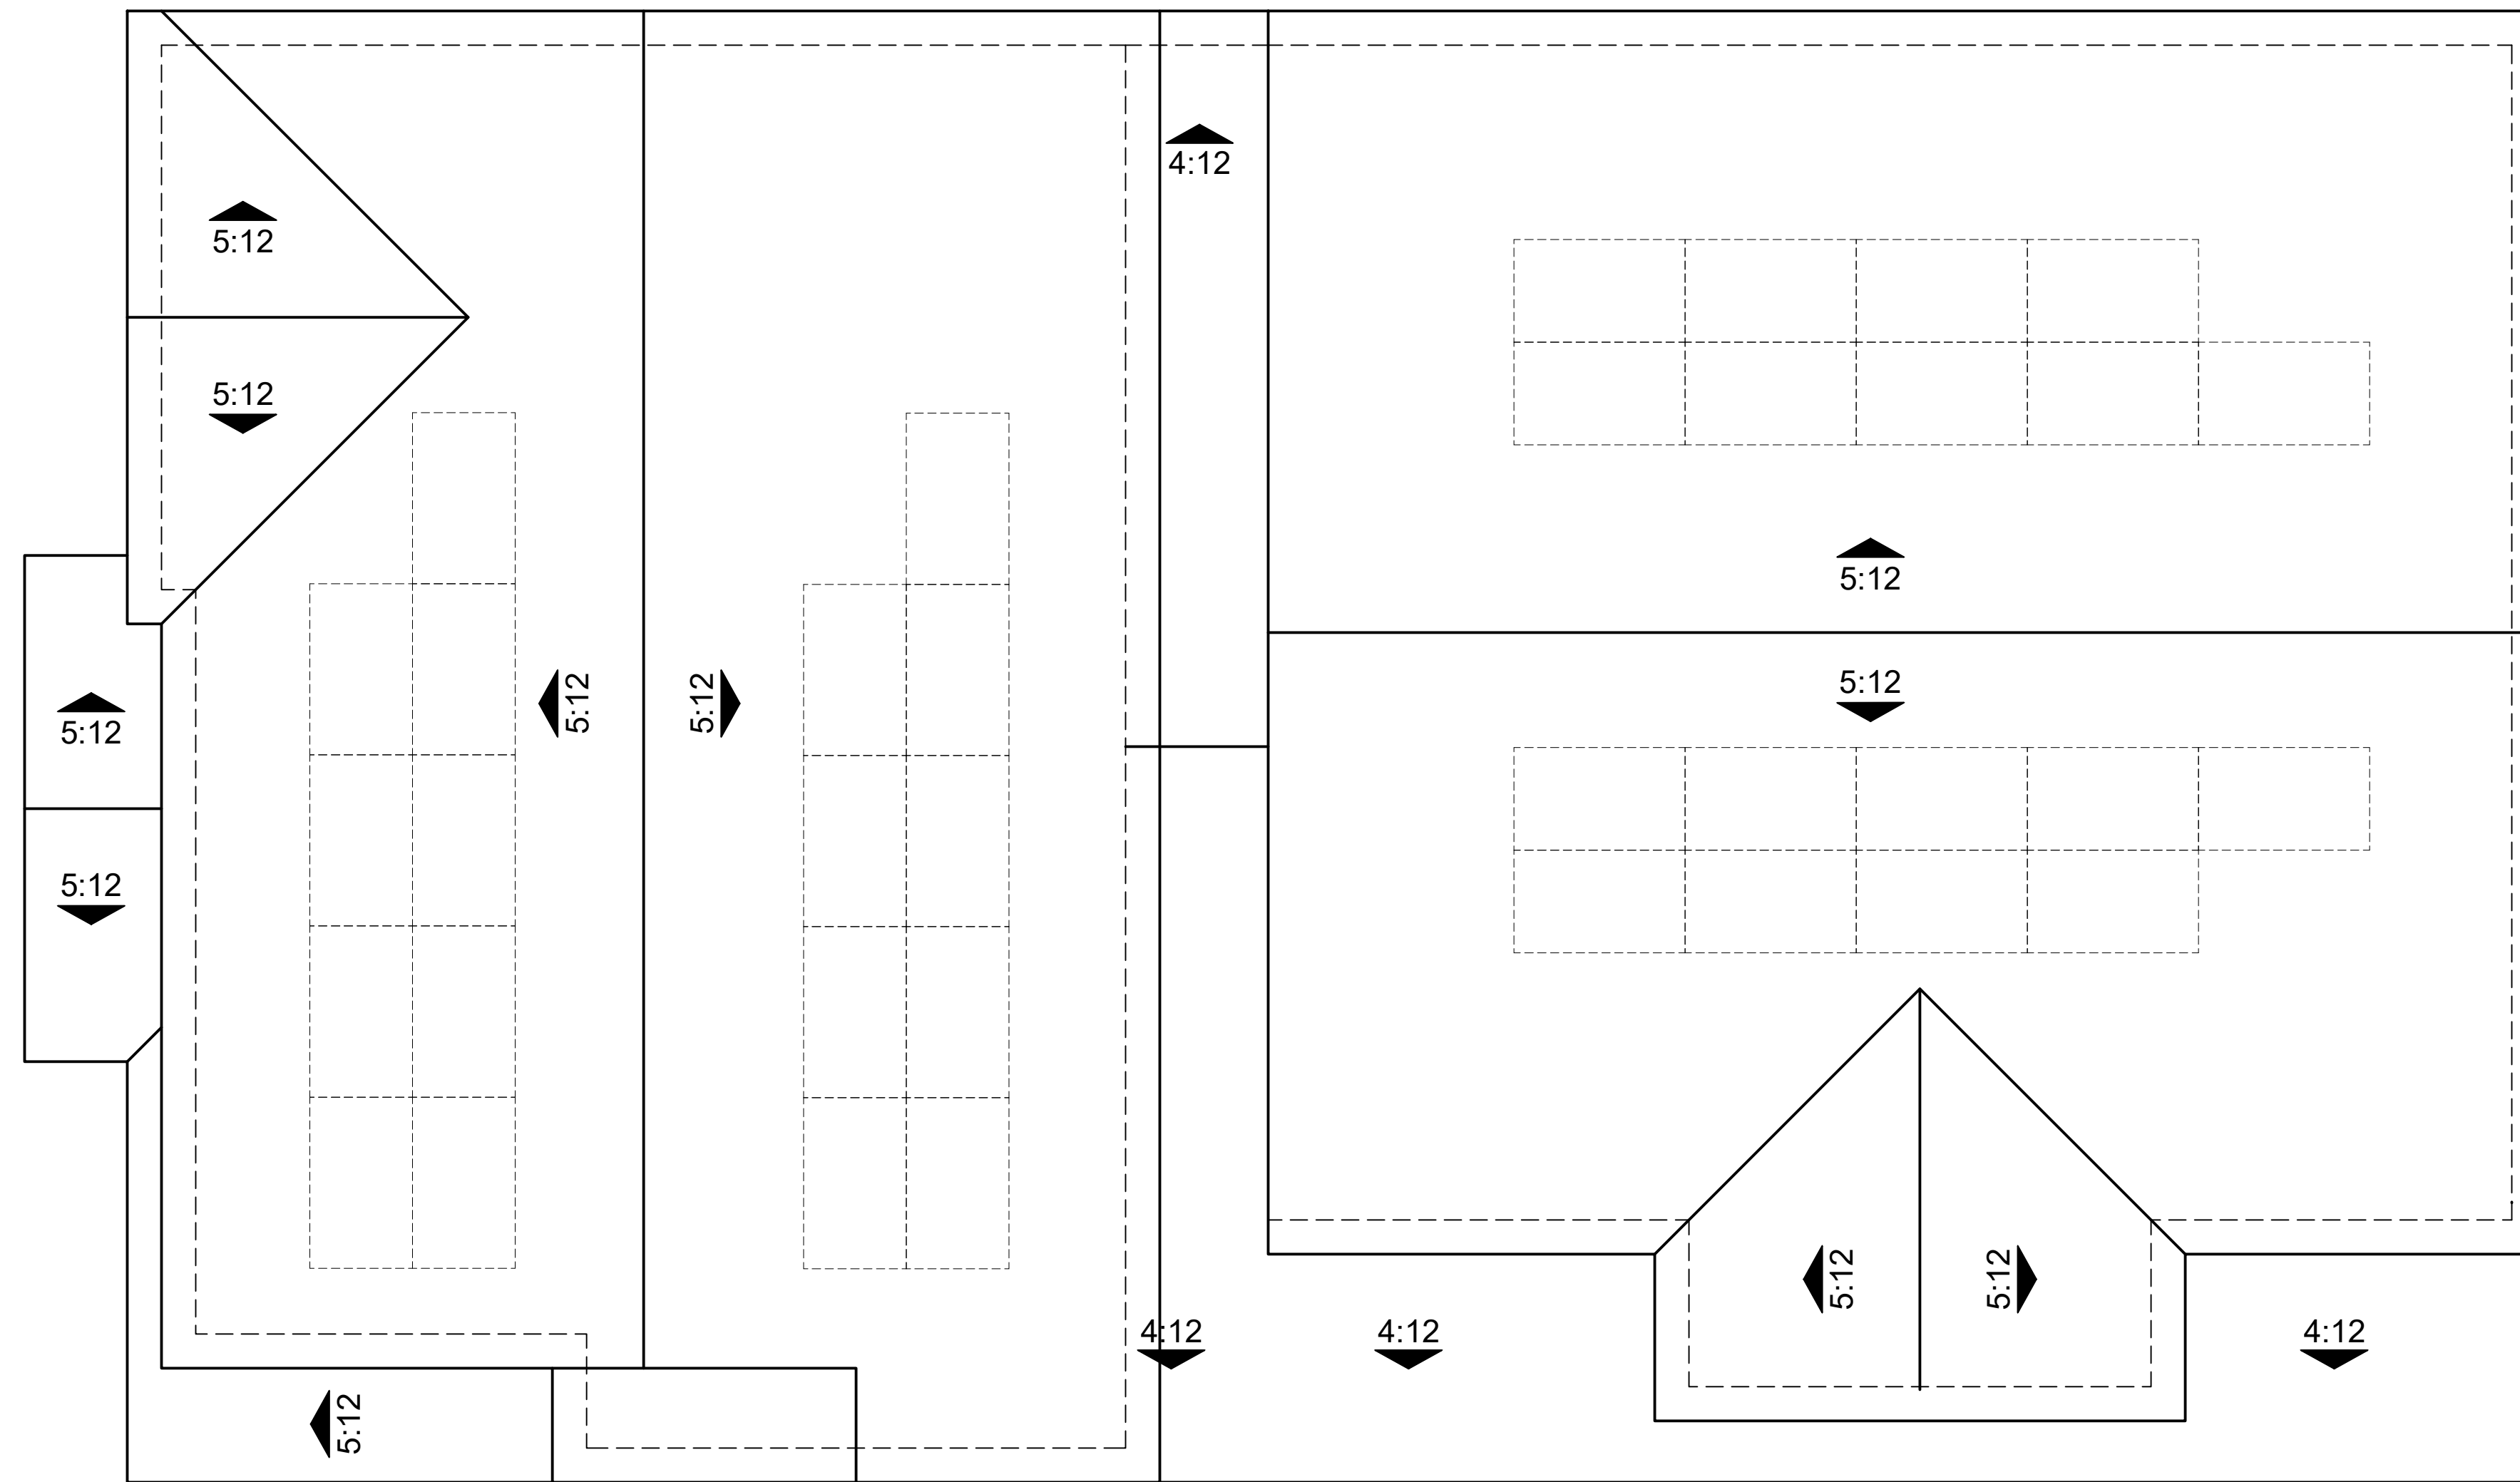

ROOF PLAN 3B
OVERHANG: 1'
RAKE: 1'
ROOF PITCH: 5:12 U.N.O

ROOF PLAN 4B
OVERHANG: 1'
RAKE: 1'
ROOF PITCH: 5:12 U.N.O

Note: Solar panels shown are for illustrative purposes. Solar will be confirmed with solar consultant during building submittal process. Location, quantity and orientation may change.




Architecture + Planning
888.456.5849
ktgy.com




N1 : DEVON AT THE TRIWAY
TRACY, CA # 2021-1312

CONCEPTUAL PLANNING
SEPTEMBER 13, 2024

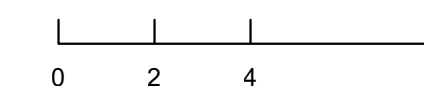

DUET 2B ROOF PLAN


N1-A2.4.1

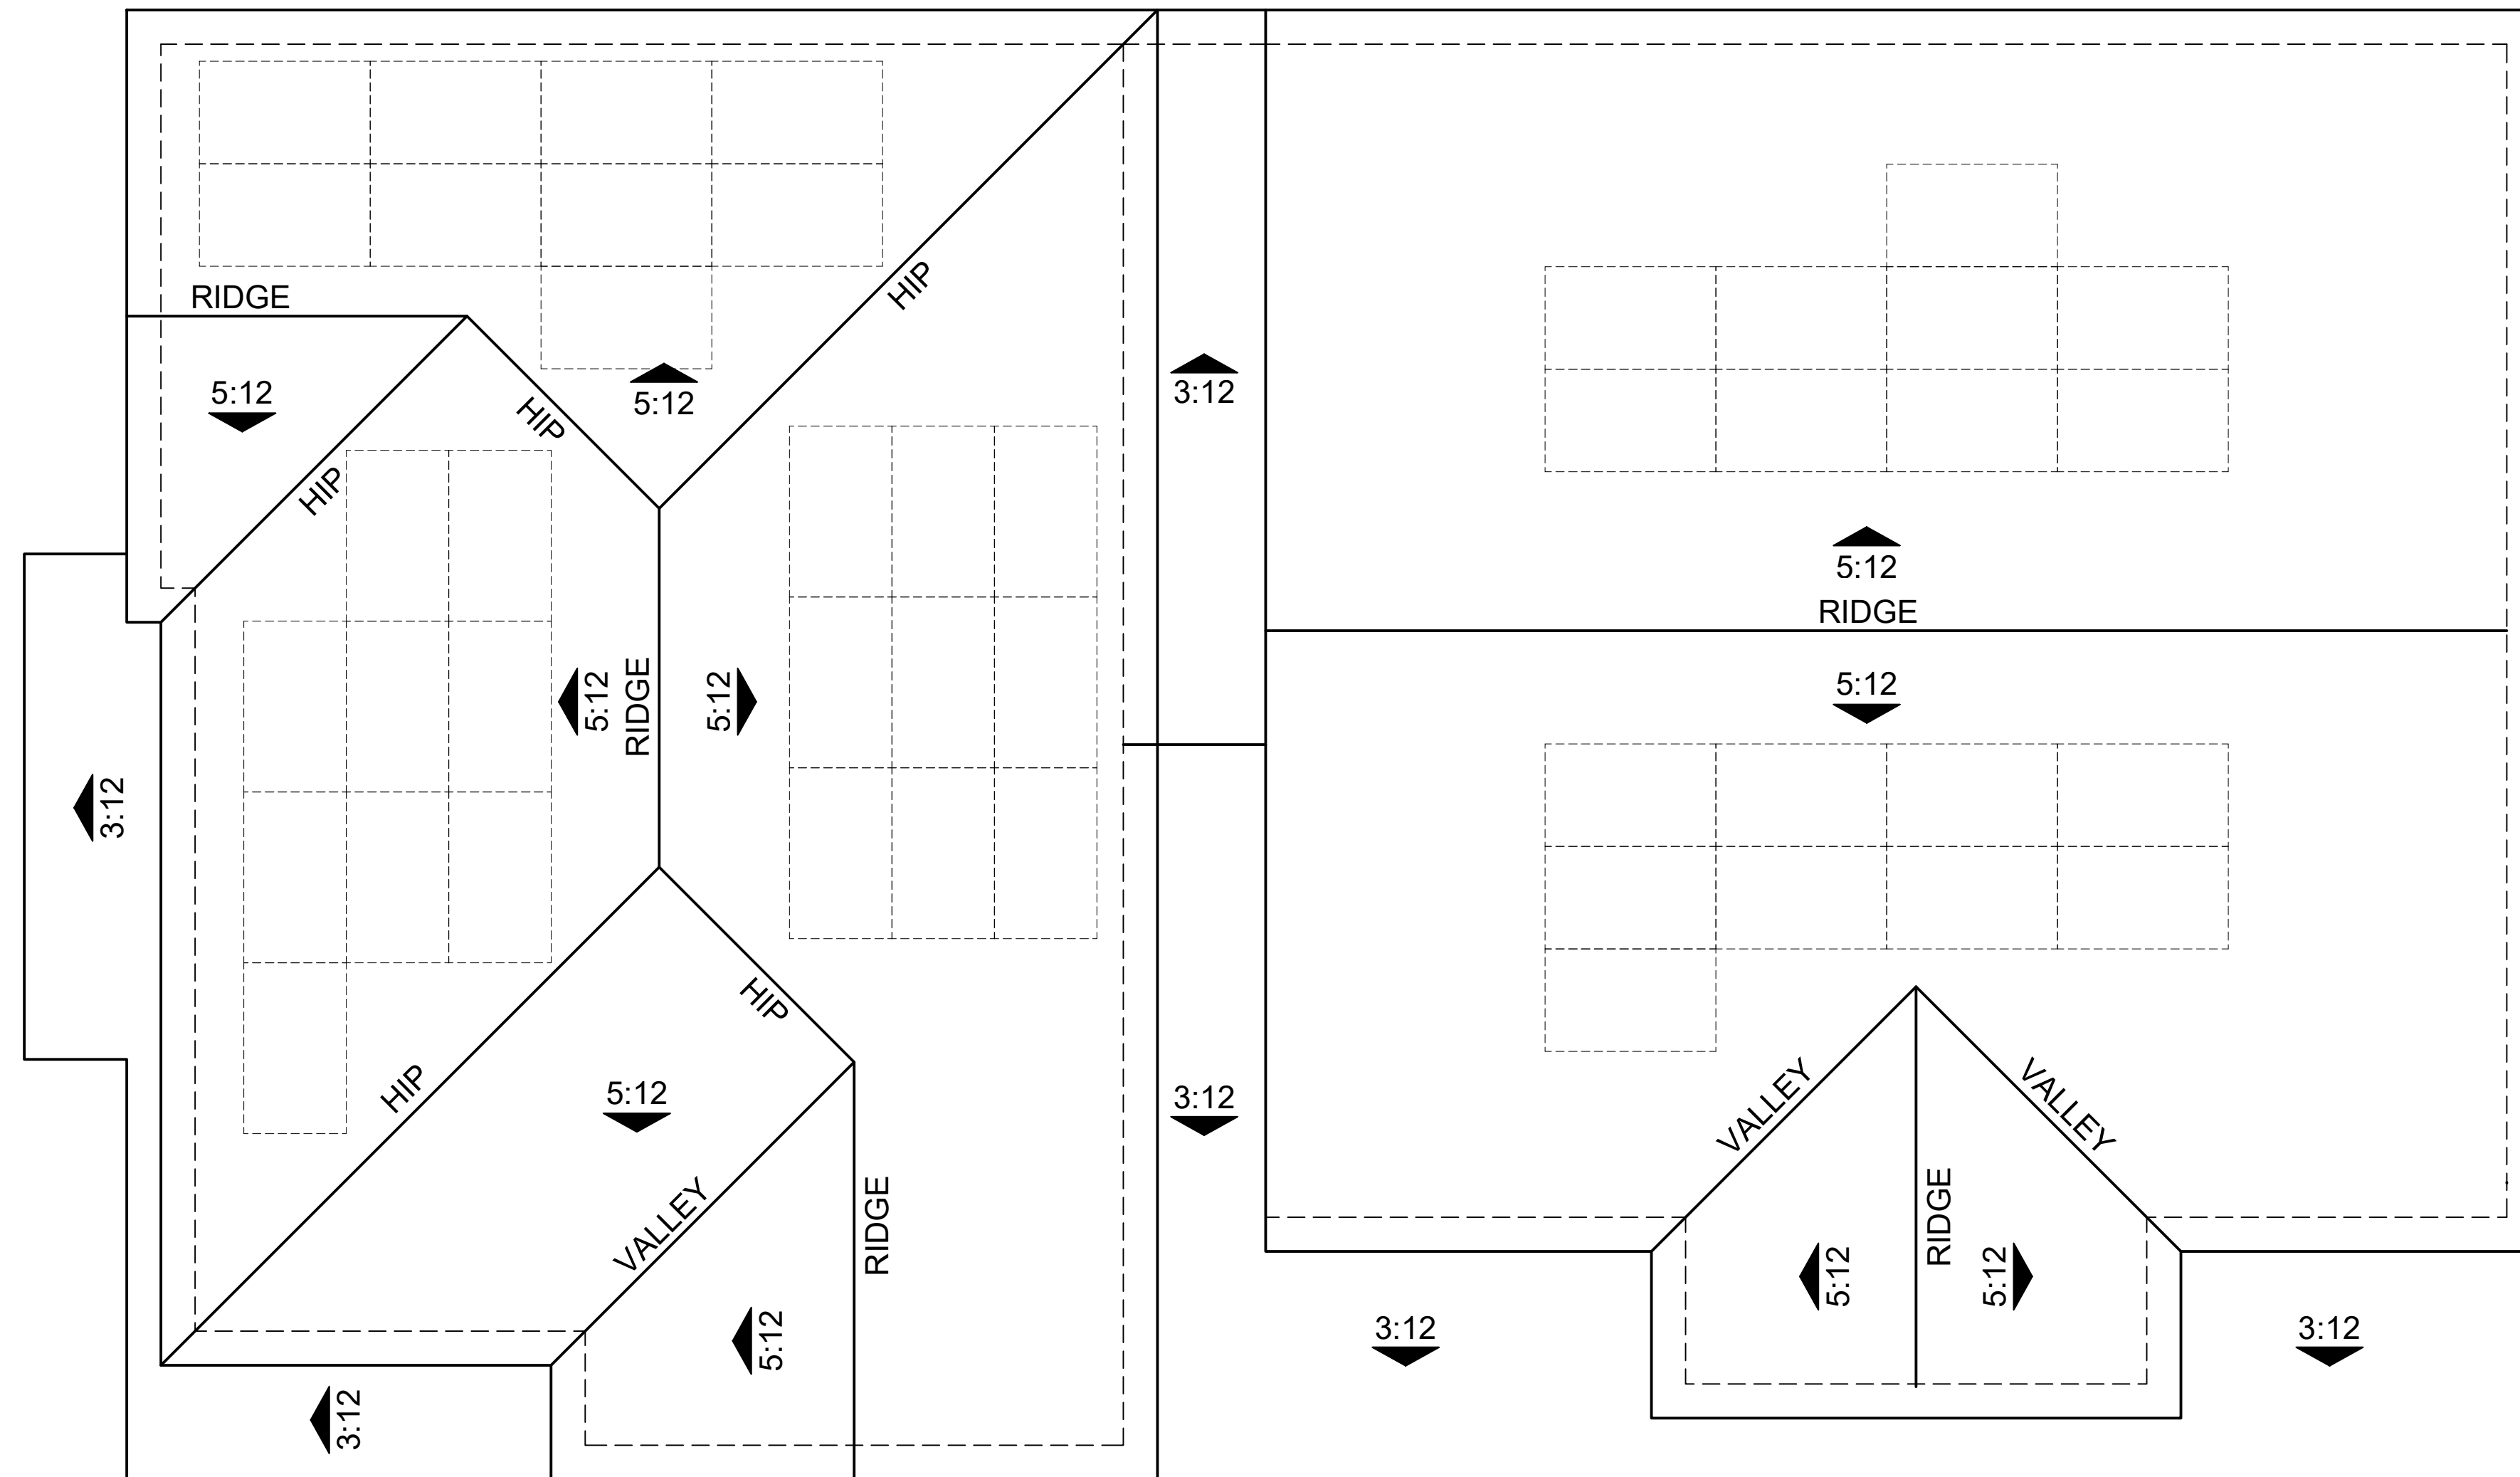

ROOF PLAN 3C
 OVERHANG: 1'
 RAKE: 1'
 ROOF PITCH: 5:12 U.N.O

ROOF PLAN 4C
 OVERHANG: 1'
 RAKE: 1'
 ROOF PITCH: 5:12 U.N.O

Note: Solar panels shown are for illustrative purposes. Solar will be confirmed with solar consultant during building submittal process. Location, quantity and orientation may change.

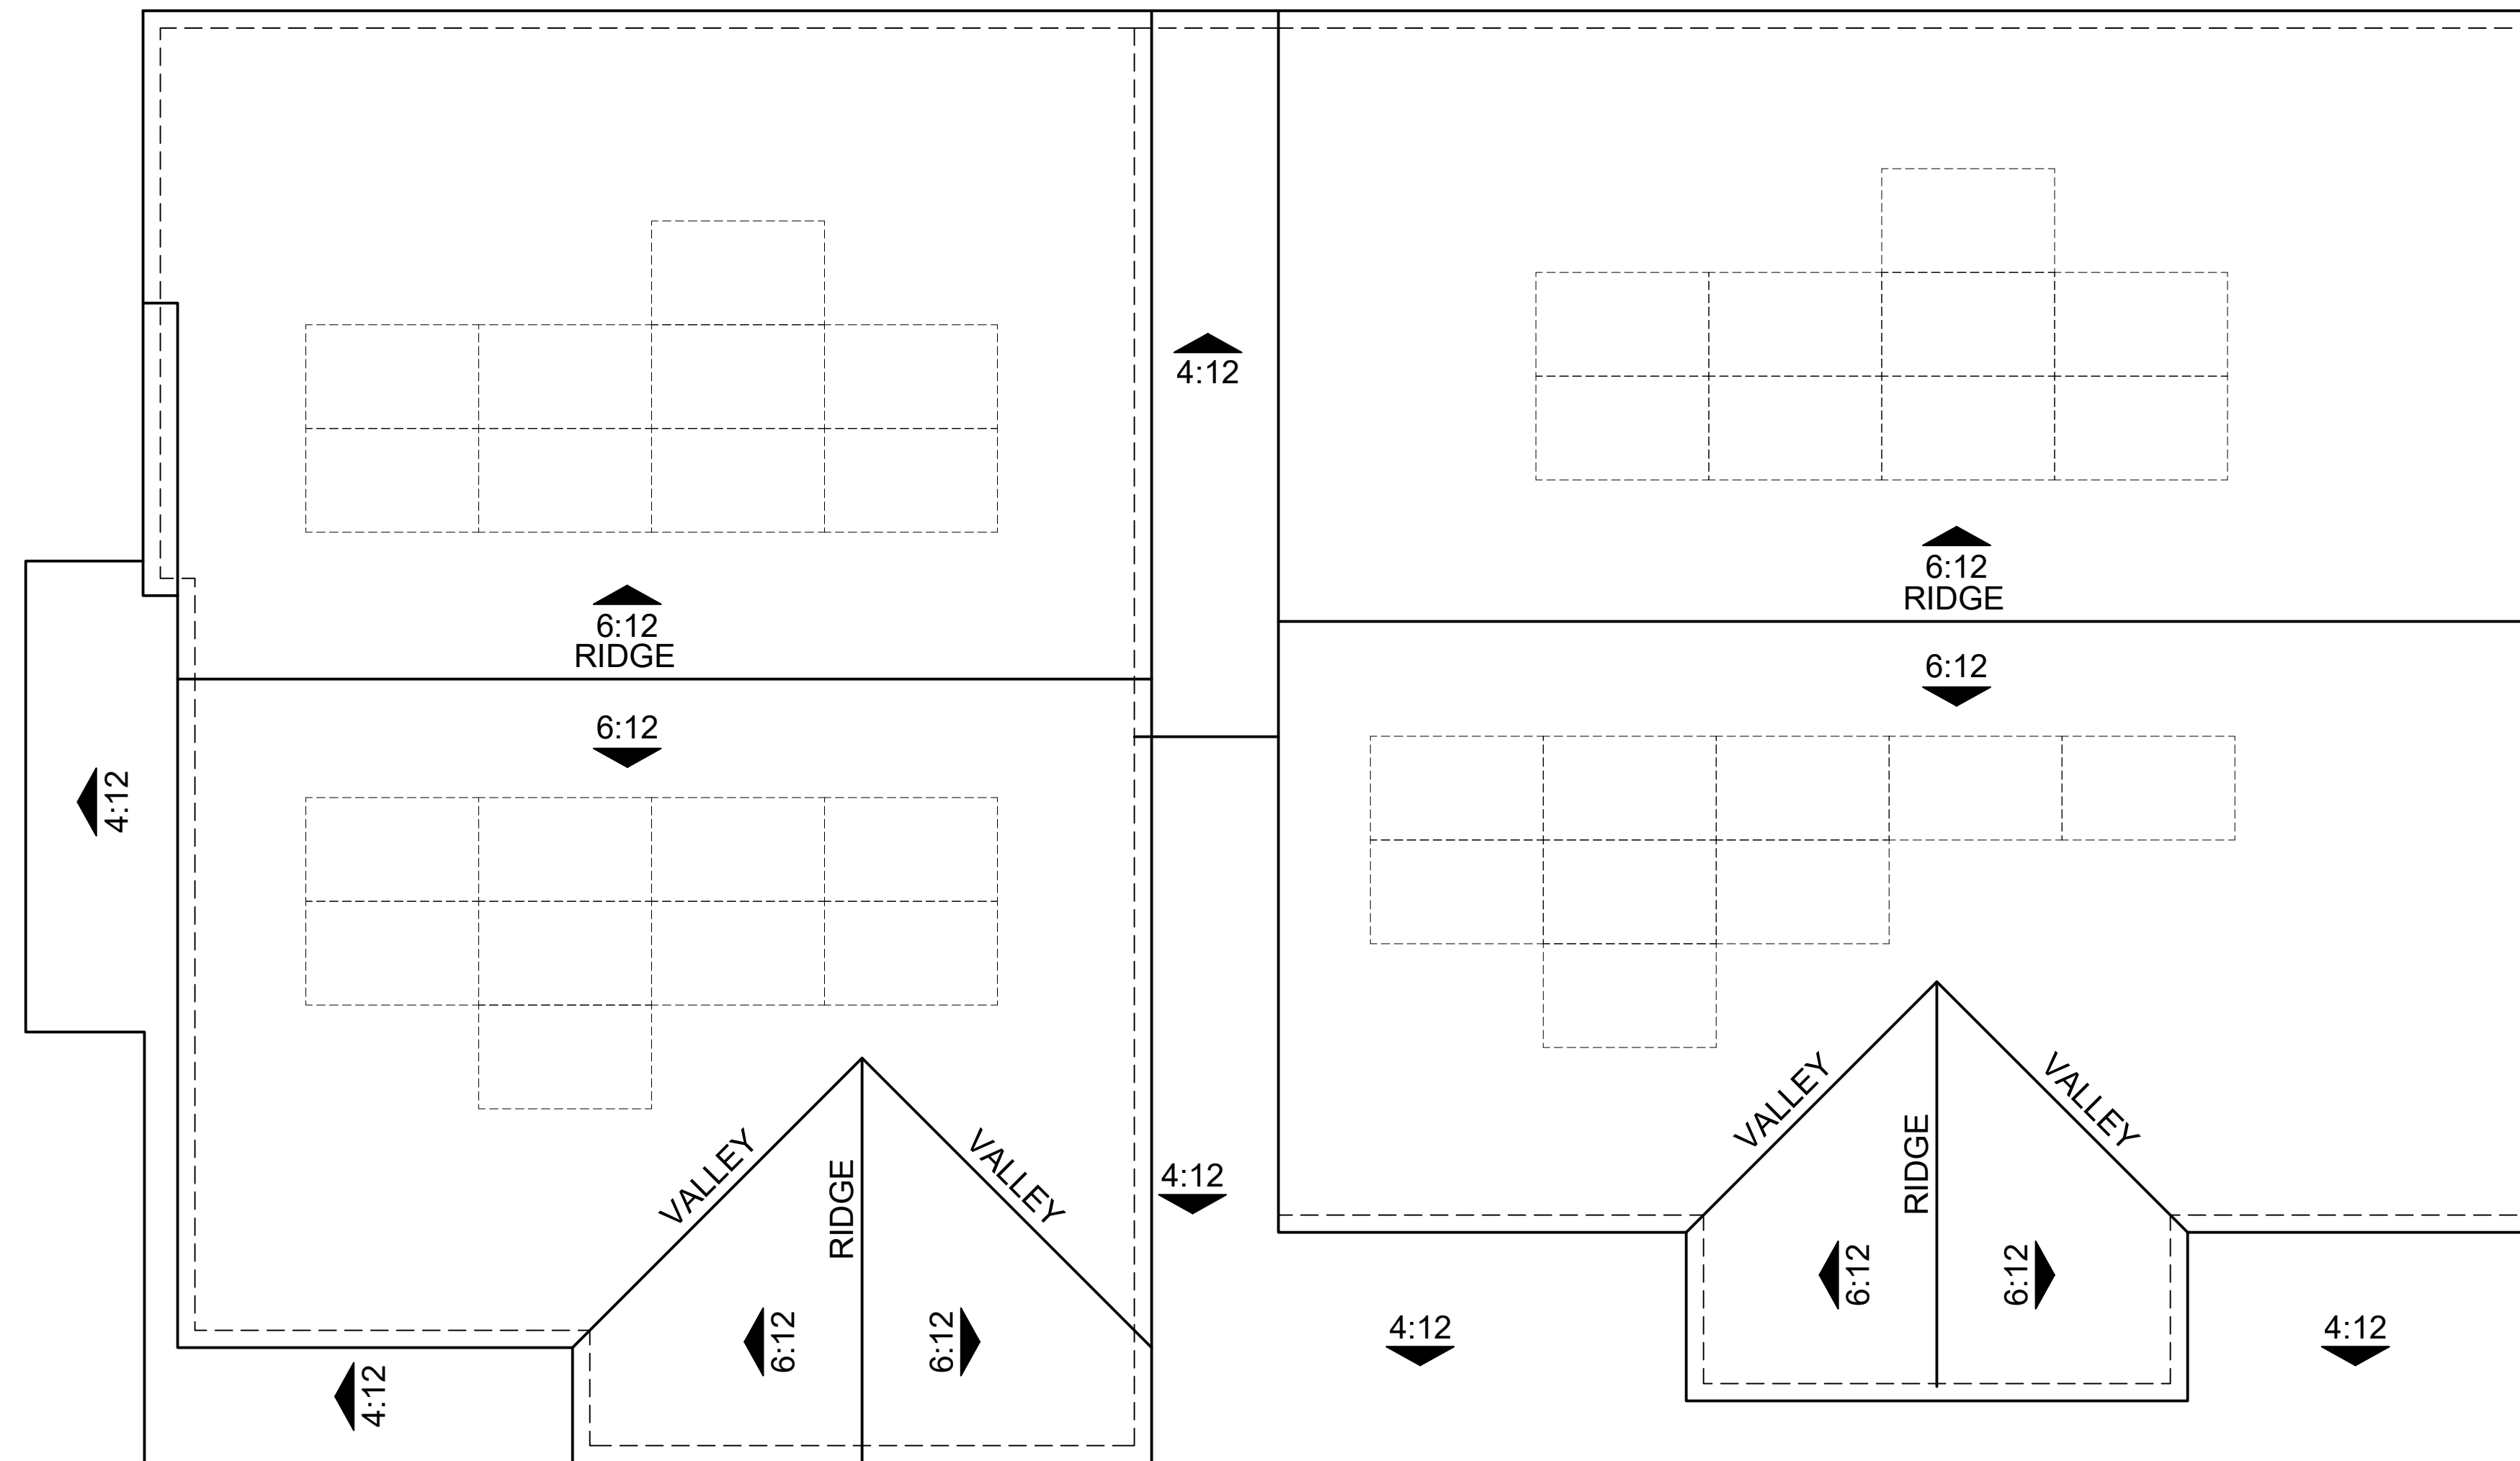

ROOF PLAN 2D
OVERHANG: 6"
RAKE: 6"
ROOF PITCH: 6:12 U.N.O

ROOF PLAN 4D
OVERHANG: 6"
RAKE: 6"
ROOF PITCH: 6:12 U.N.O

Note: Solar panels shown are for illustrative purposes. Solar will be confirmed with solar consultant during building submittal process. Location, quantity and orientation may change.




Architecture + Planning
888.456.5849
ktgy.com



N1 : DEVON AT THE TRIWAY
TRACY, CA # 2021-1312


CONCEPTUAL PLANNING
SEPTEMBER 13, 2024

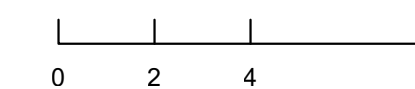


DUET 2D ROOF PLAN

N1-A2.4.3

'A' - FARMHOUSE ELEVATIONS - DUETS

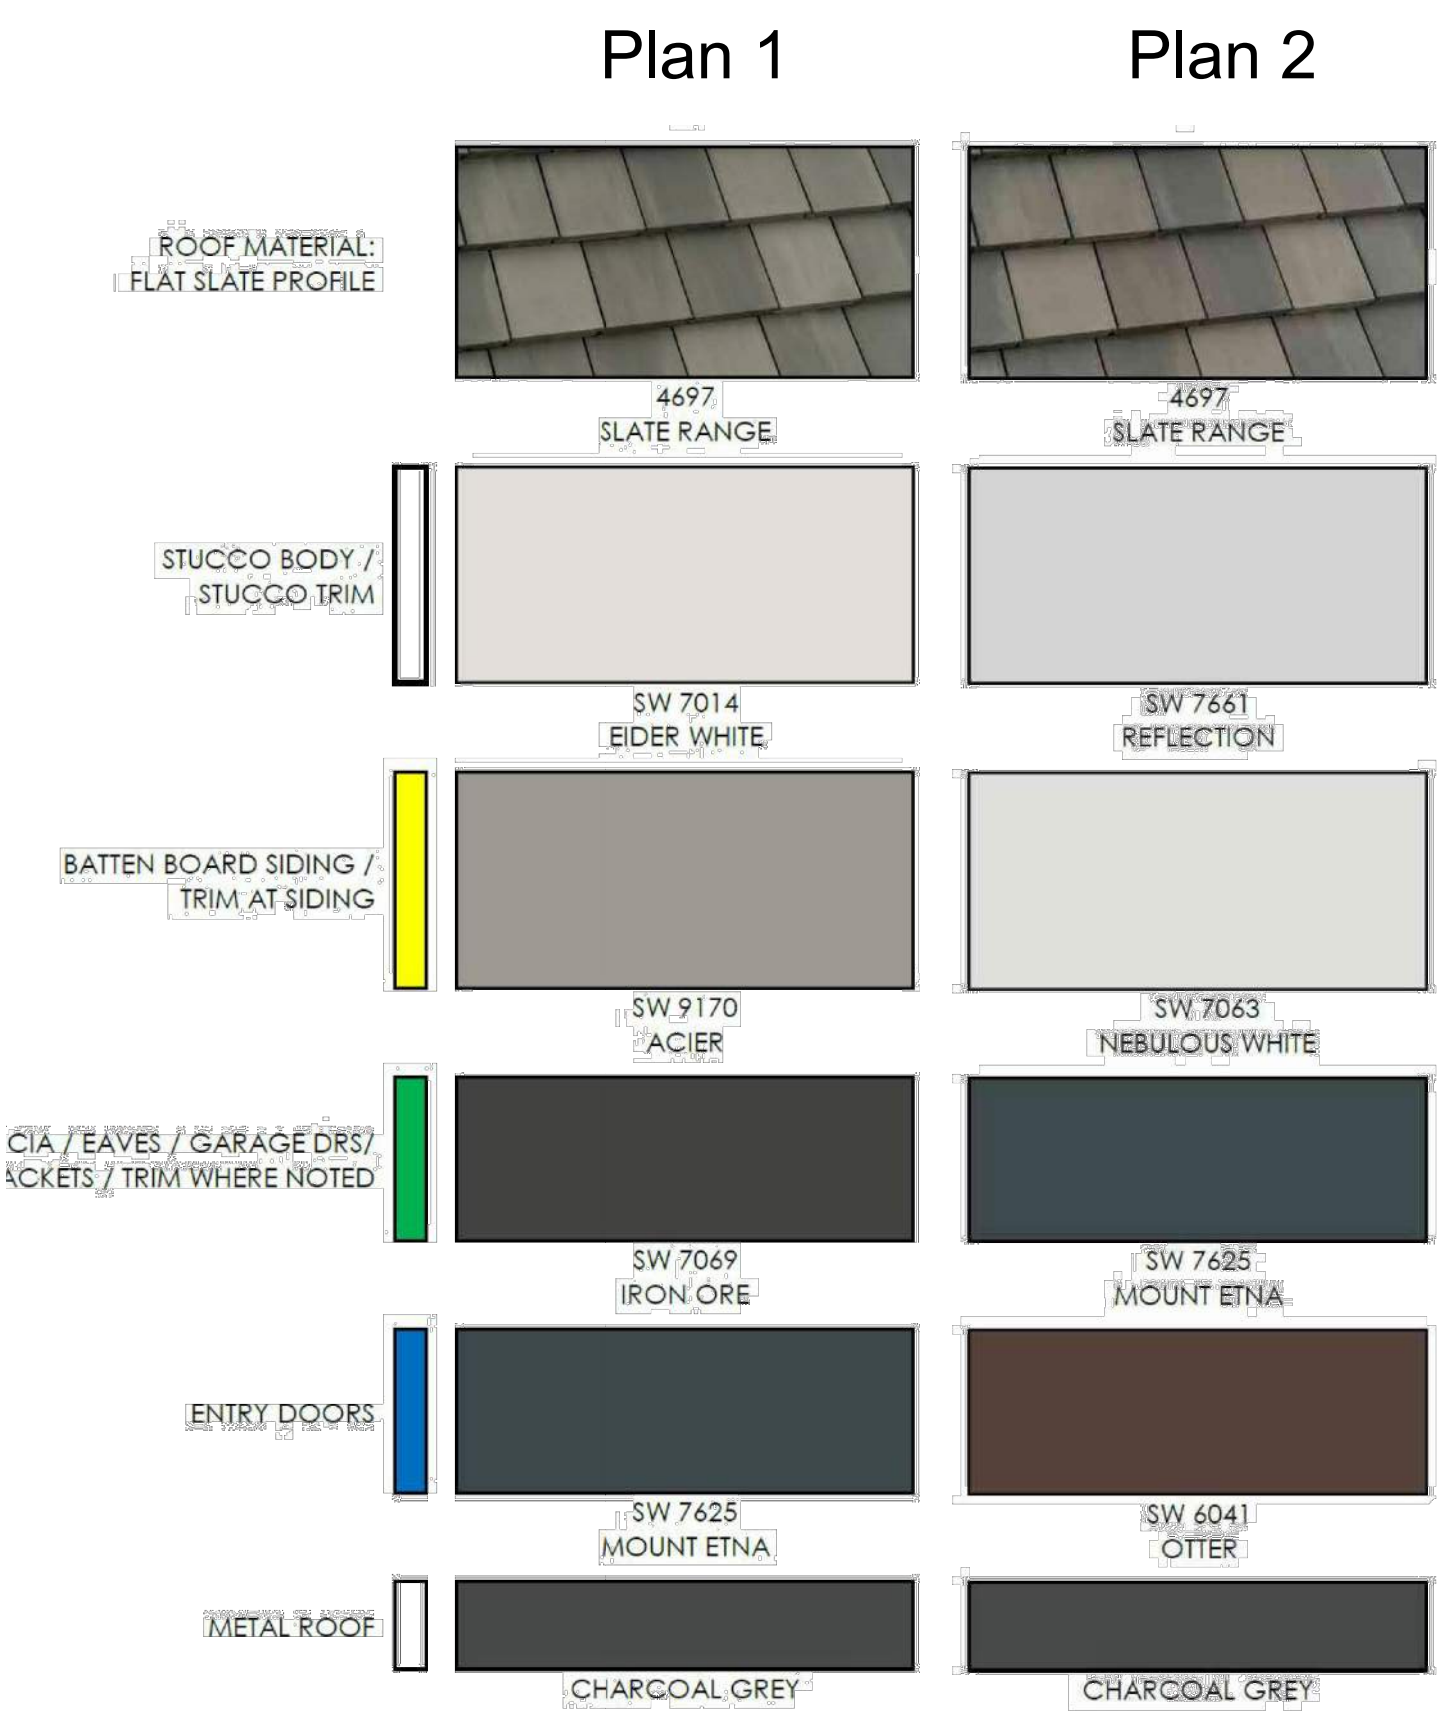


'B' - CRAFTSMAN ELEVATIONS - DUETS

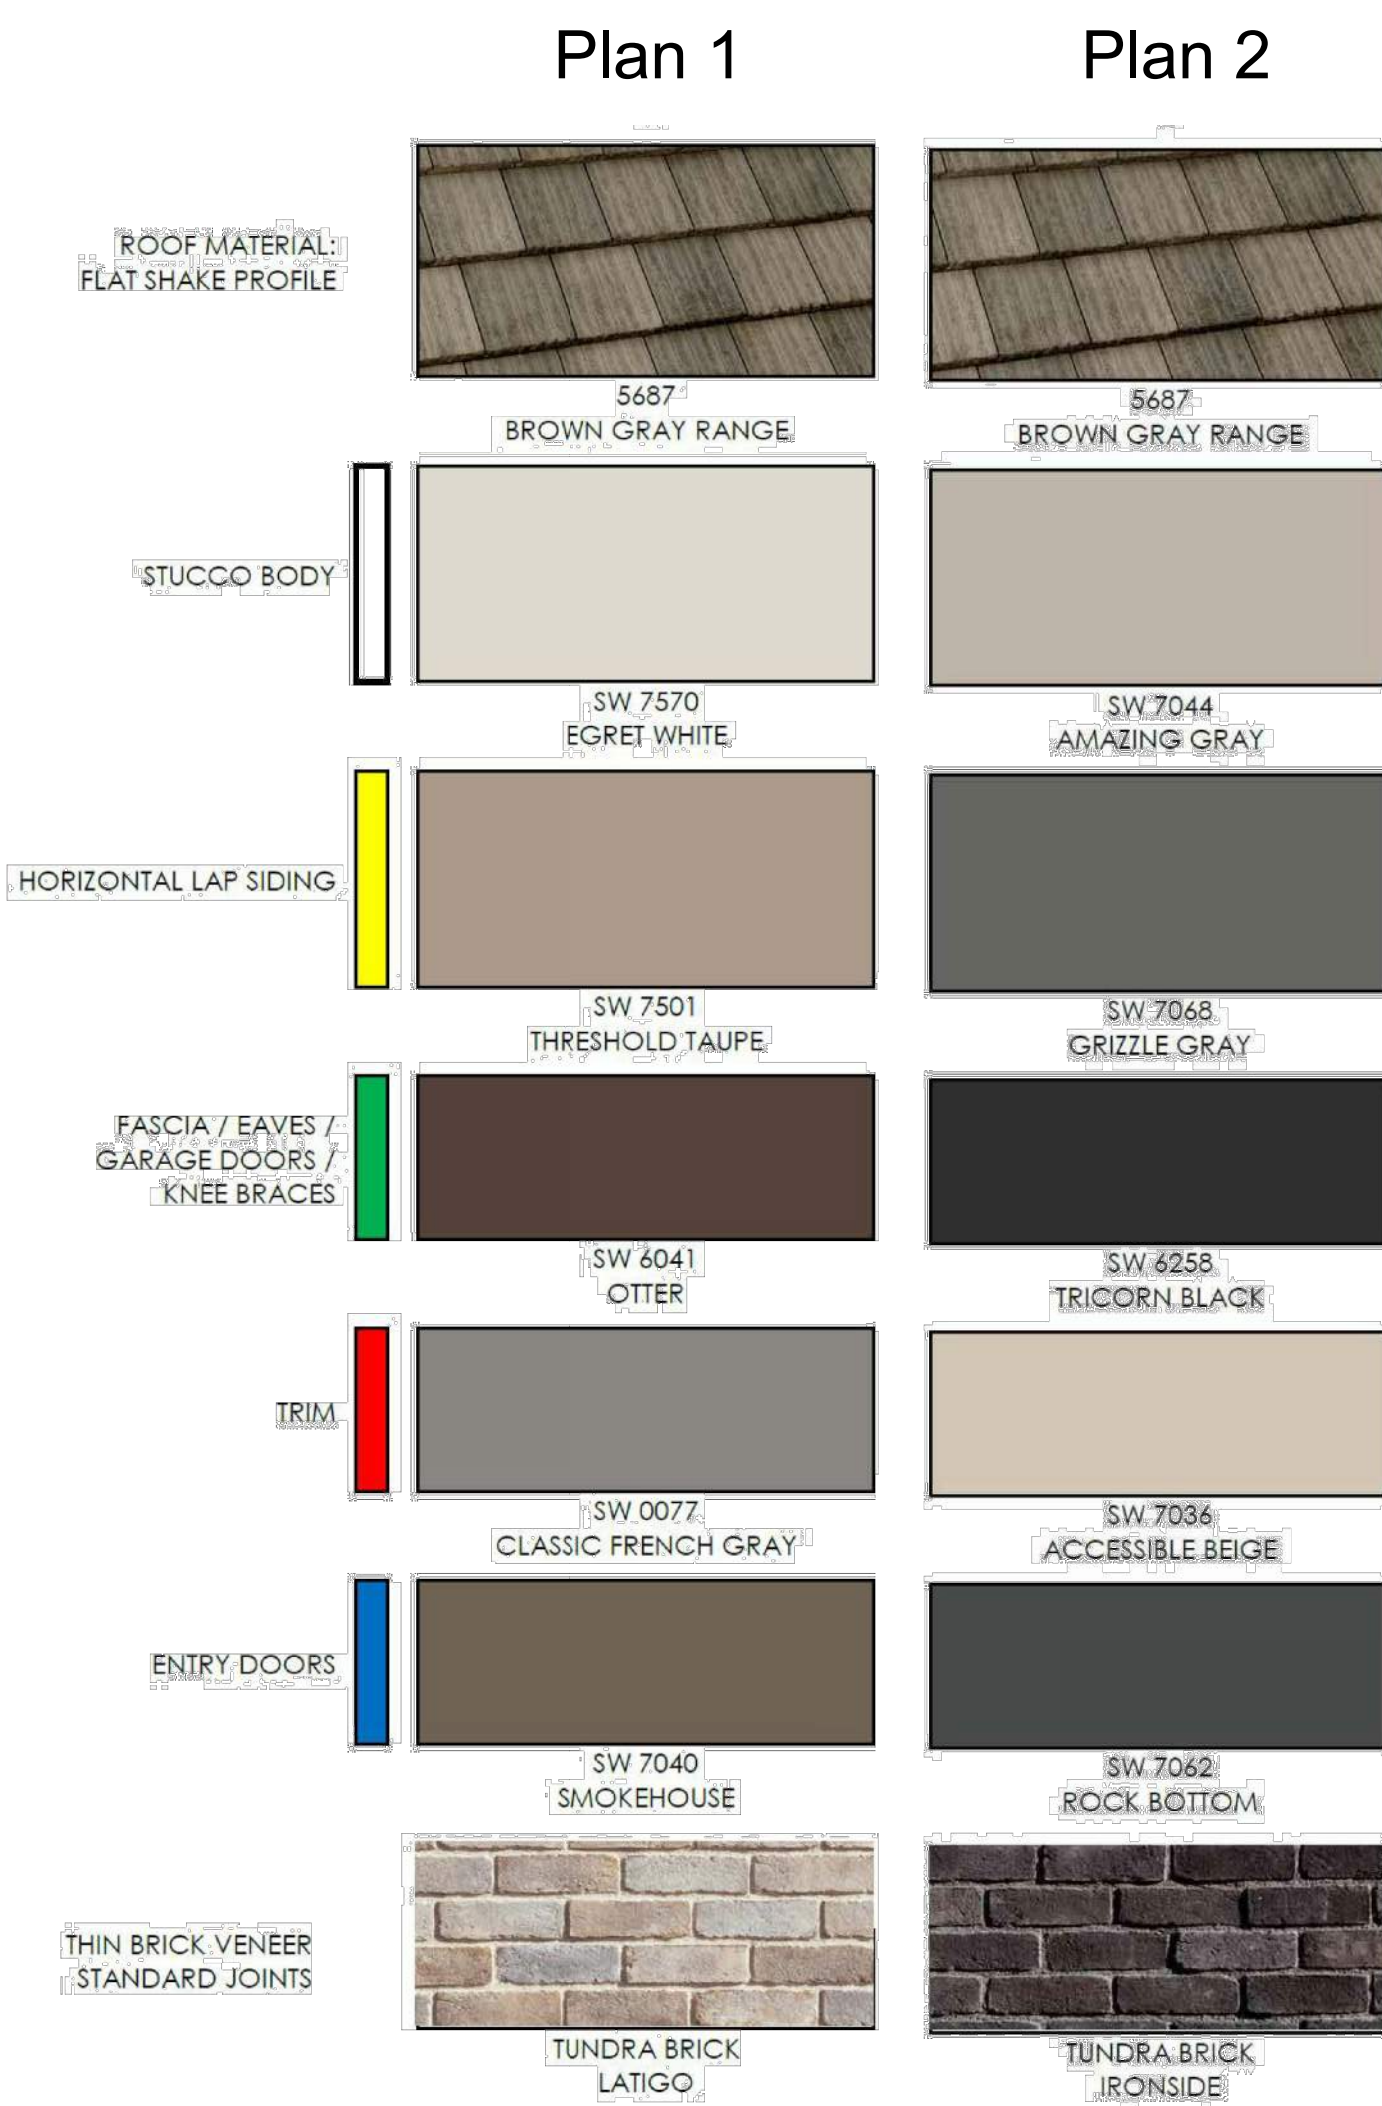

'C' - COUNTRY EUROPEAN - DUETS



'D' - MODERN FARMHOUSE - DUETS

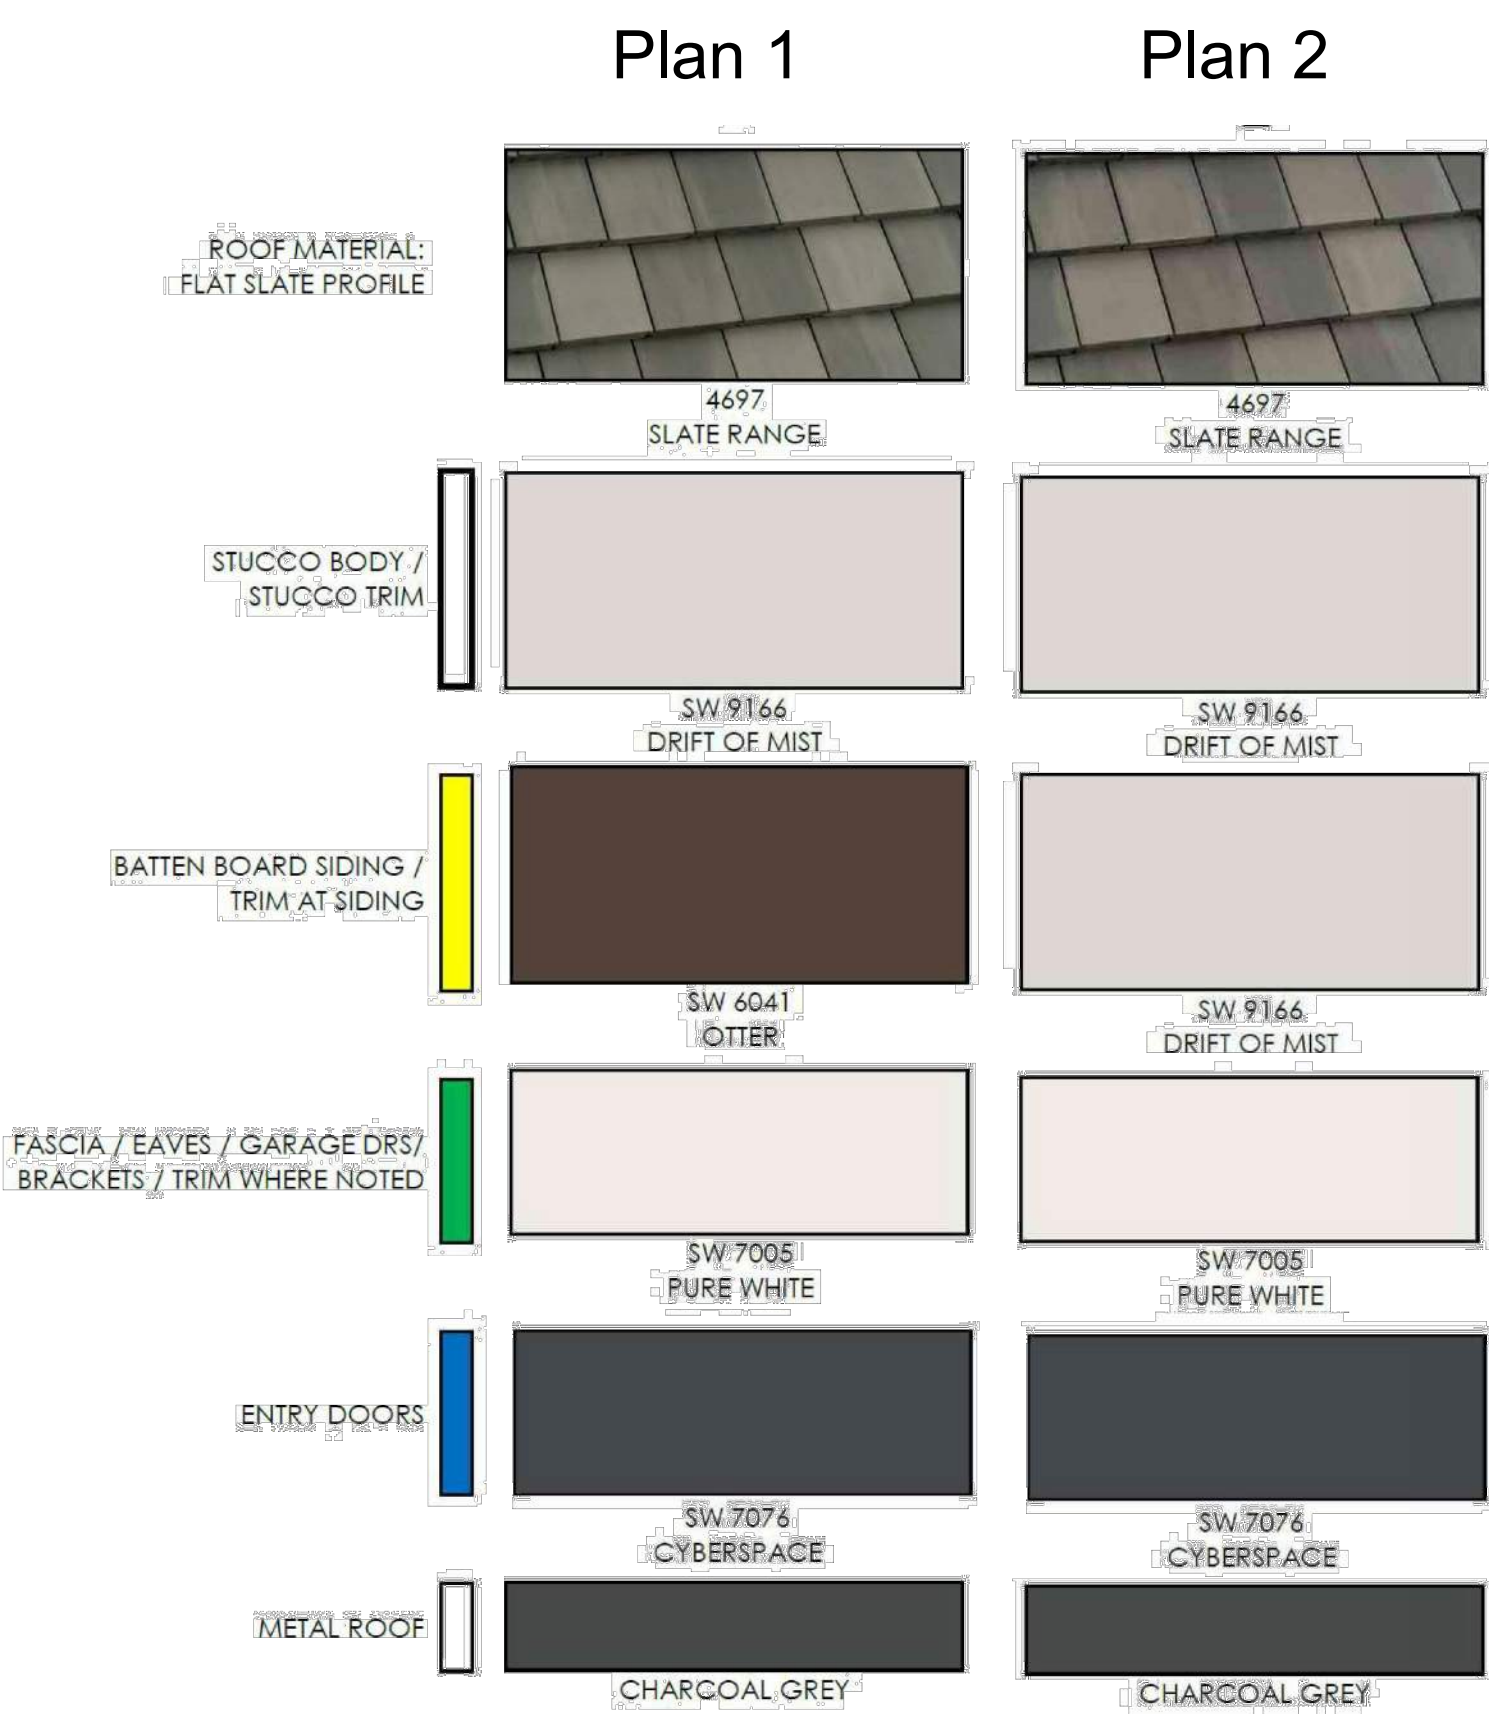

Note: Alternative and/or similar to meet design intent may be used.



Architecture + Planning
888.456.5849
ktgy.com



N1 : DEVON AT THE TRIWAY
TRACY, CA # 2021-1312

CONCEPTUAL PLANNING
SEPTEMBER 13, 2024

COLOR AND MATERIAL BOARD

N1-A0.5.0

VIEW



Landscape shown for illustrative purposes only. See landscape drawings for specific selections.
 Color and materials shown for illustrative purposes only. See color and material boards for specific selections.



Architecture + Planning
 888.456.5849
 ktgy.com

Brookfield
 Residential

N2 : KINSLEY AT THE TRIWAY
 TRACY, CA # 2021-1312

CONCEPTUAL PLANNING
 SEPTEMBER 13, 2024

VALPICO STREET SCENE

N2-A0.0.1




Plan 1A - Farmhouse




Plan 1B - Craftsman



Plan 1C - Country European

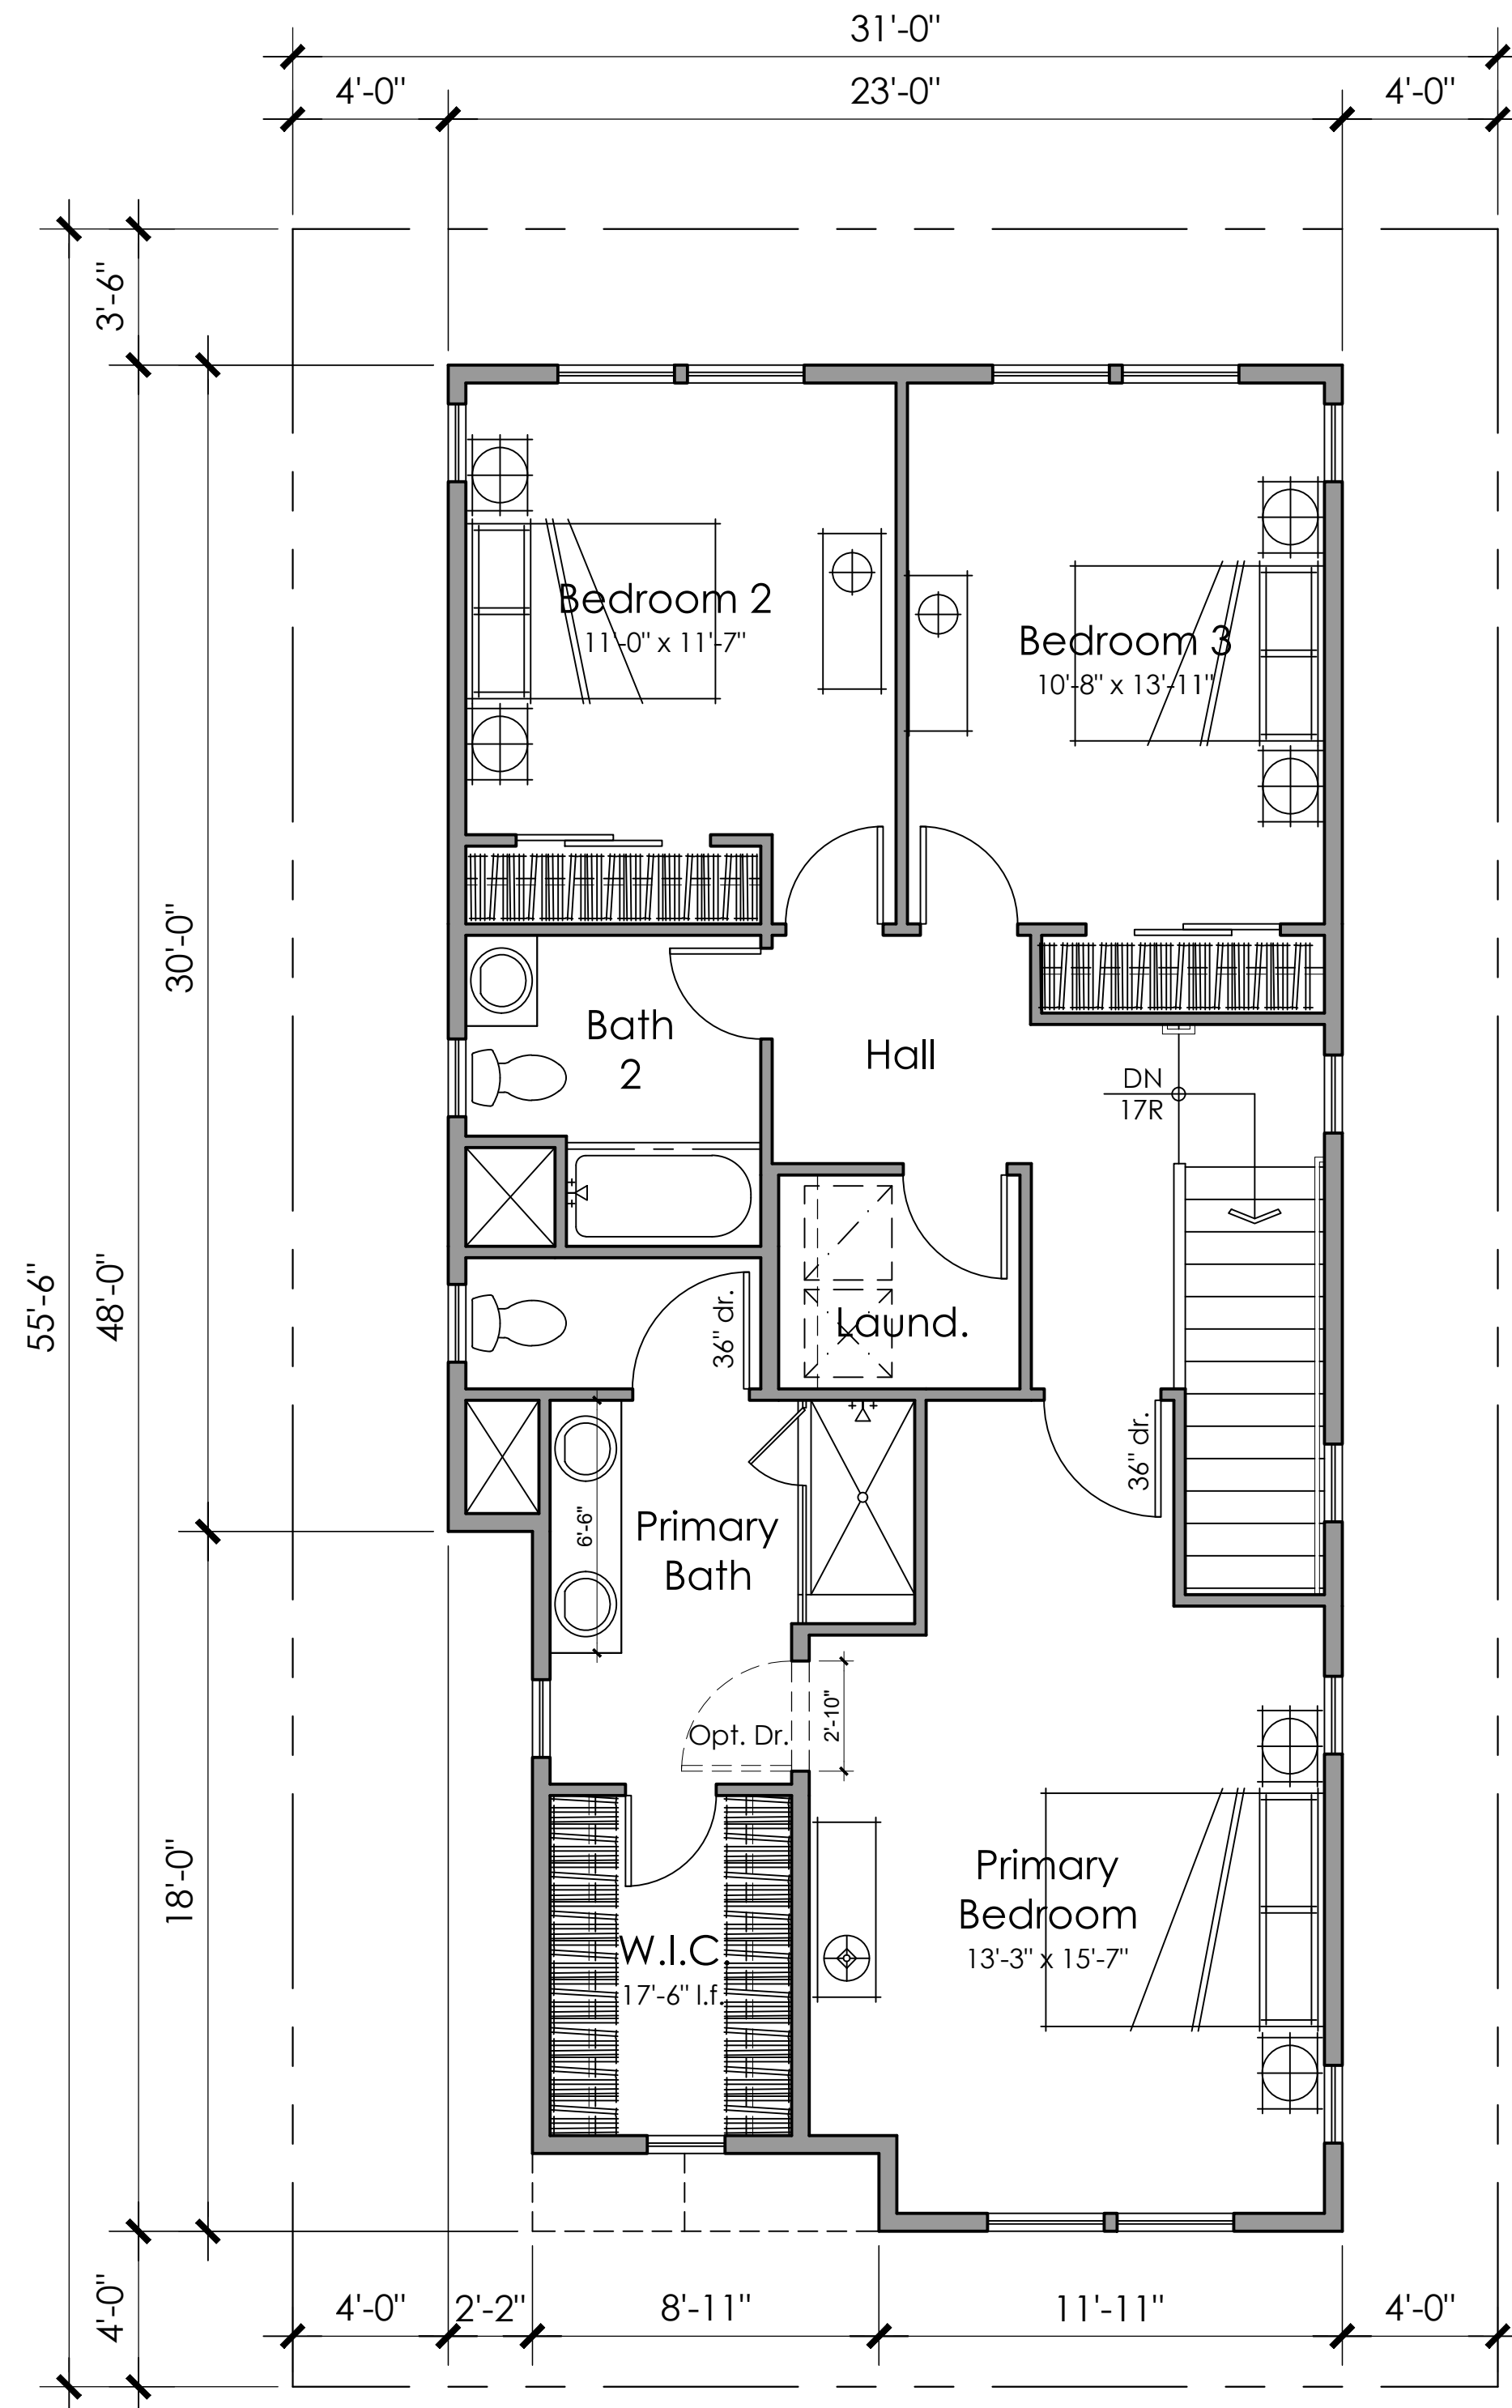

Second Floor
1019 SQ. FT.

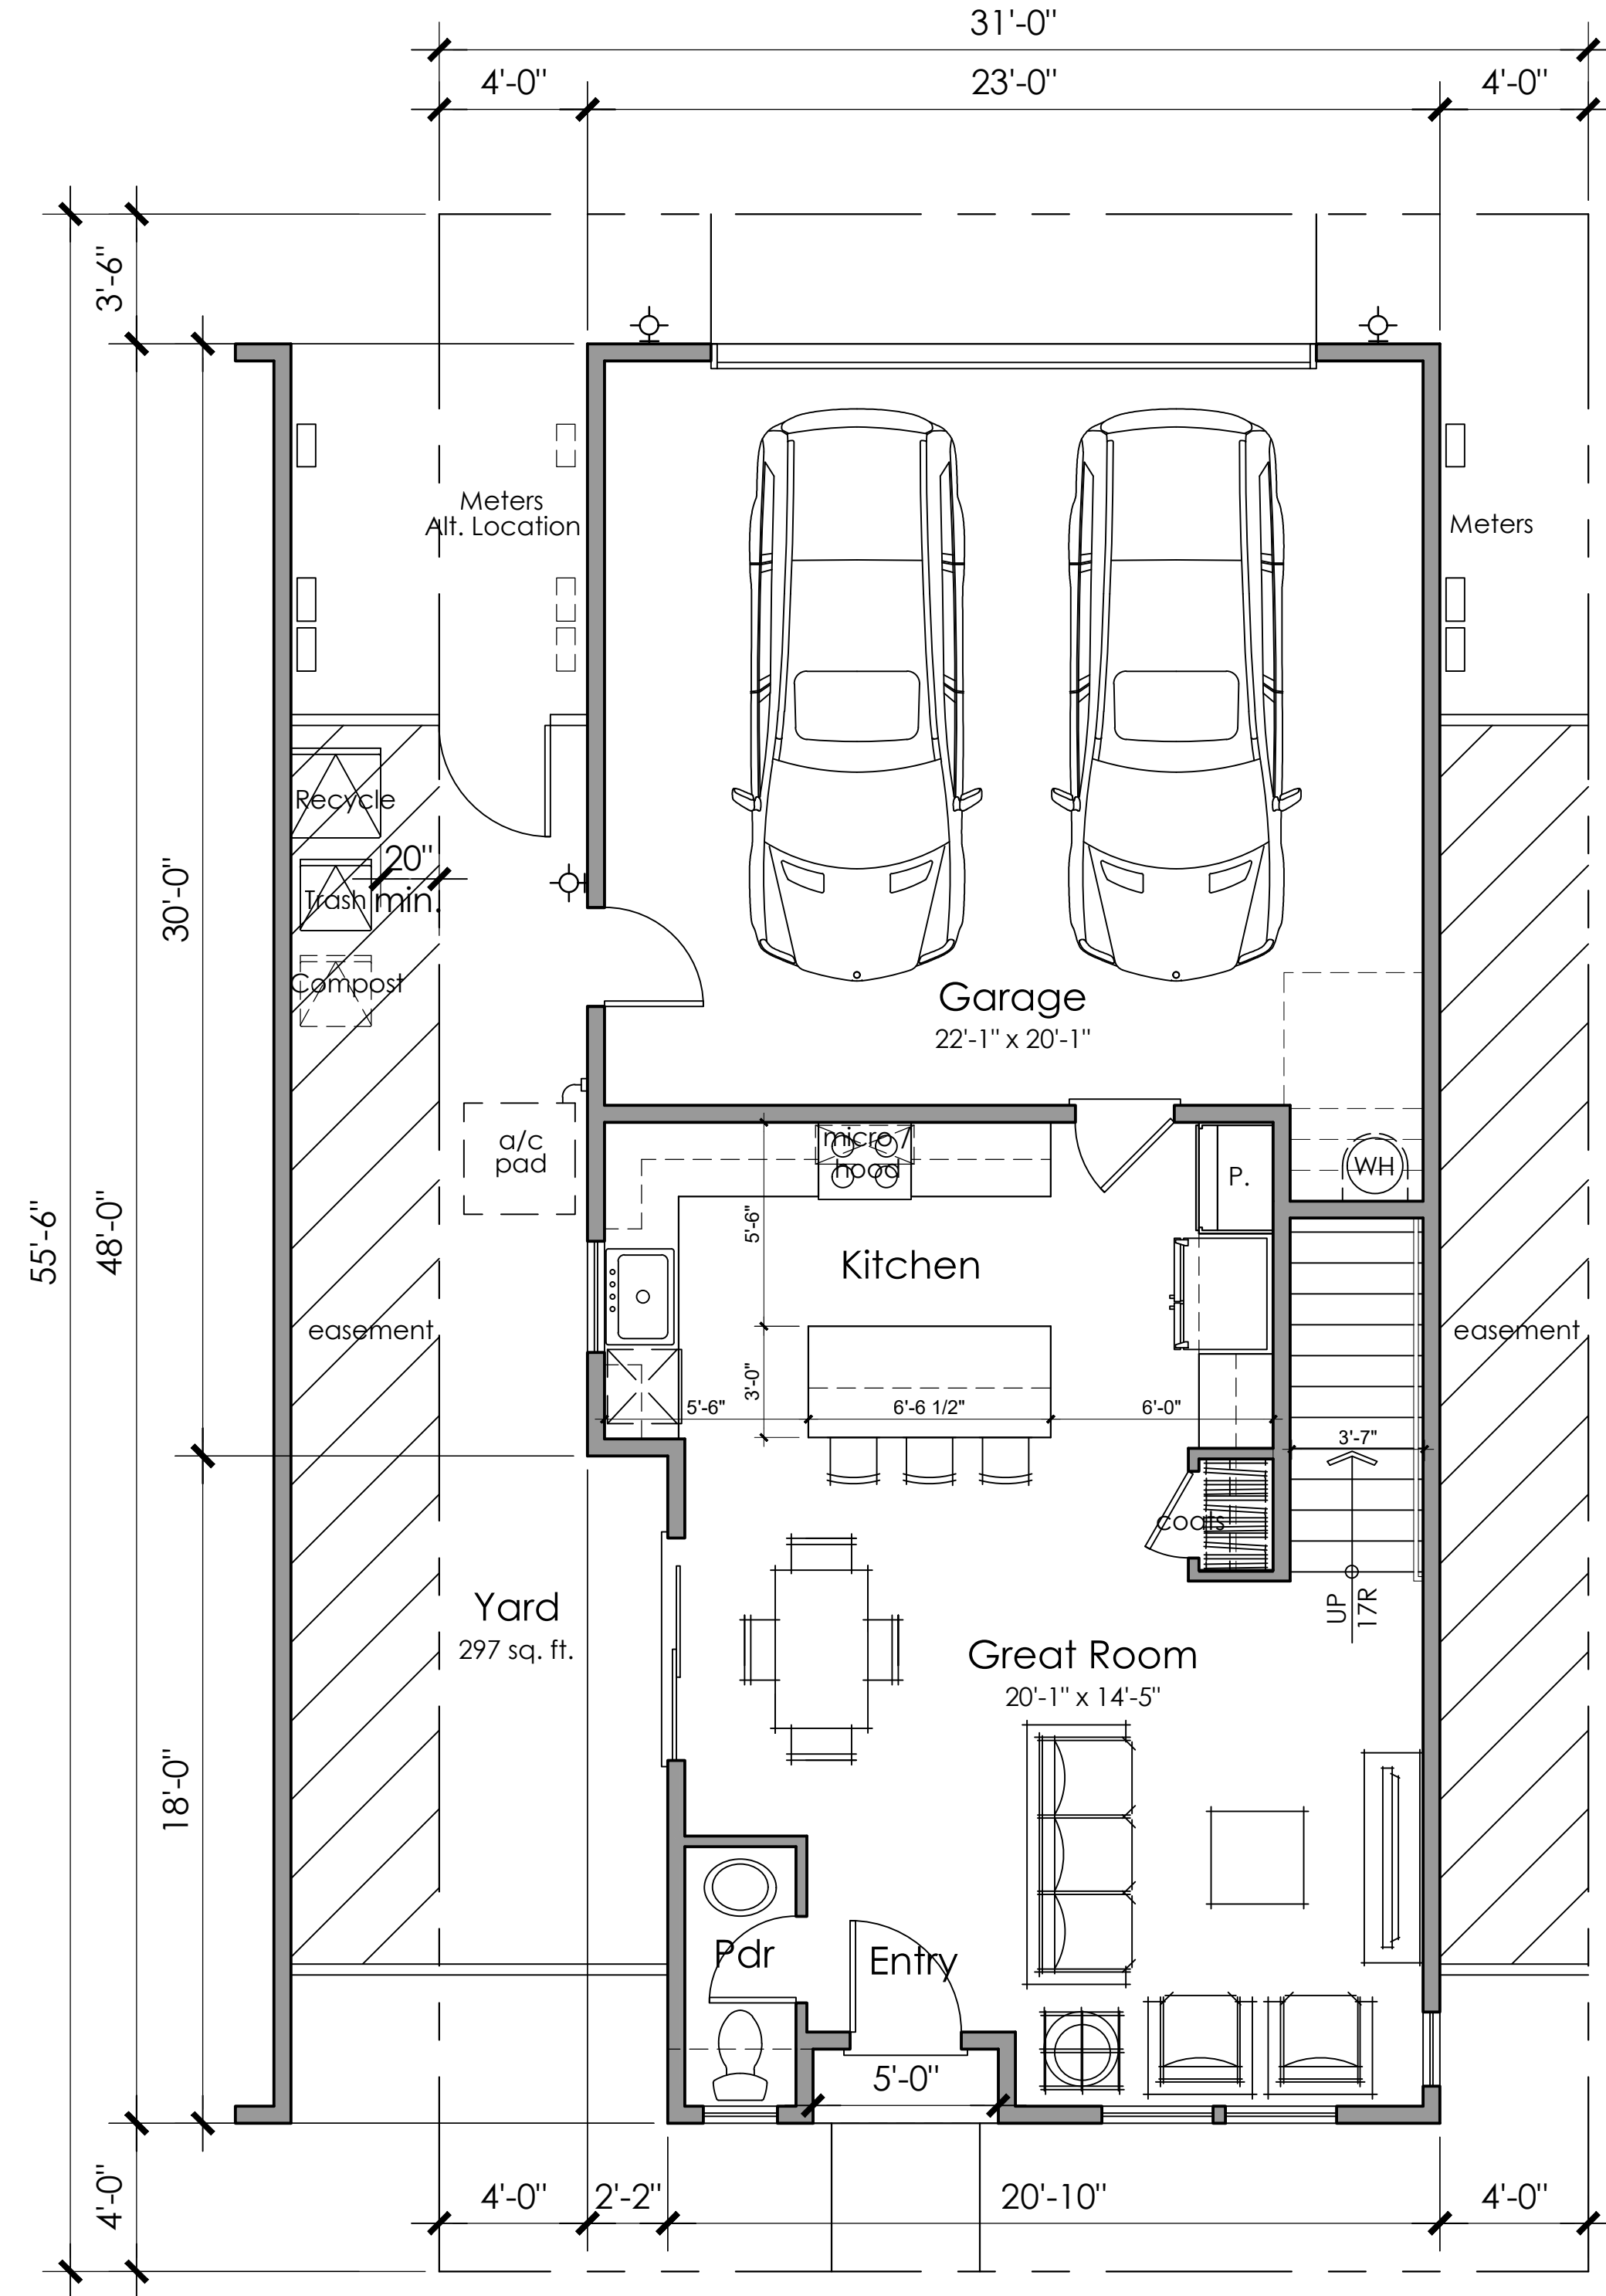

First Floor
572 SQ. FT.

⊕ Exterior Wall Light fixture
N2/Building 1 Entry Light at Porch Ceilings




Architecture + Planning
888.456.5849
ktgy.com

Brookfield
Residential

N2 : KINSLEY AT THE TRIWAY
TRACY, CA # 2021-1312

CONCEPTUAL PLANNING
SEPTEMBER 13, 2024

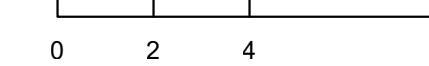

3 BEDROOMS
2.5 BATHS
1,591 S.F.

PLAN 1A
FLOOR PLANS

N2-A1.2.0



Right Elevation (Inactive Side)




Rear Elevation

- 1A: Farmhouse - Material Legend
1. Composition Shingle Roofing
 2. Standing Seam Roof
 3. Cementitious Board and Batten Siding
 4. Stucco finish
 5. Awning
 6. Decorative Post
 7. Enhanced Head and Sill Trim



Left Elevation (Active Side)

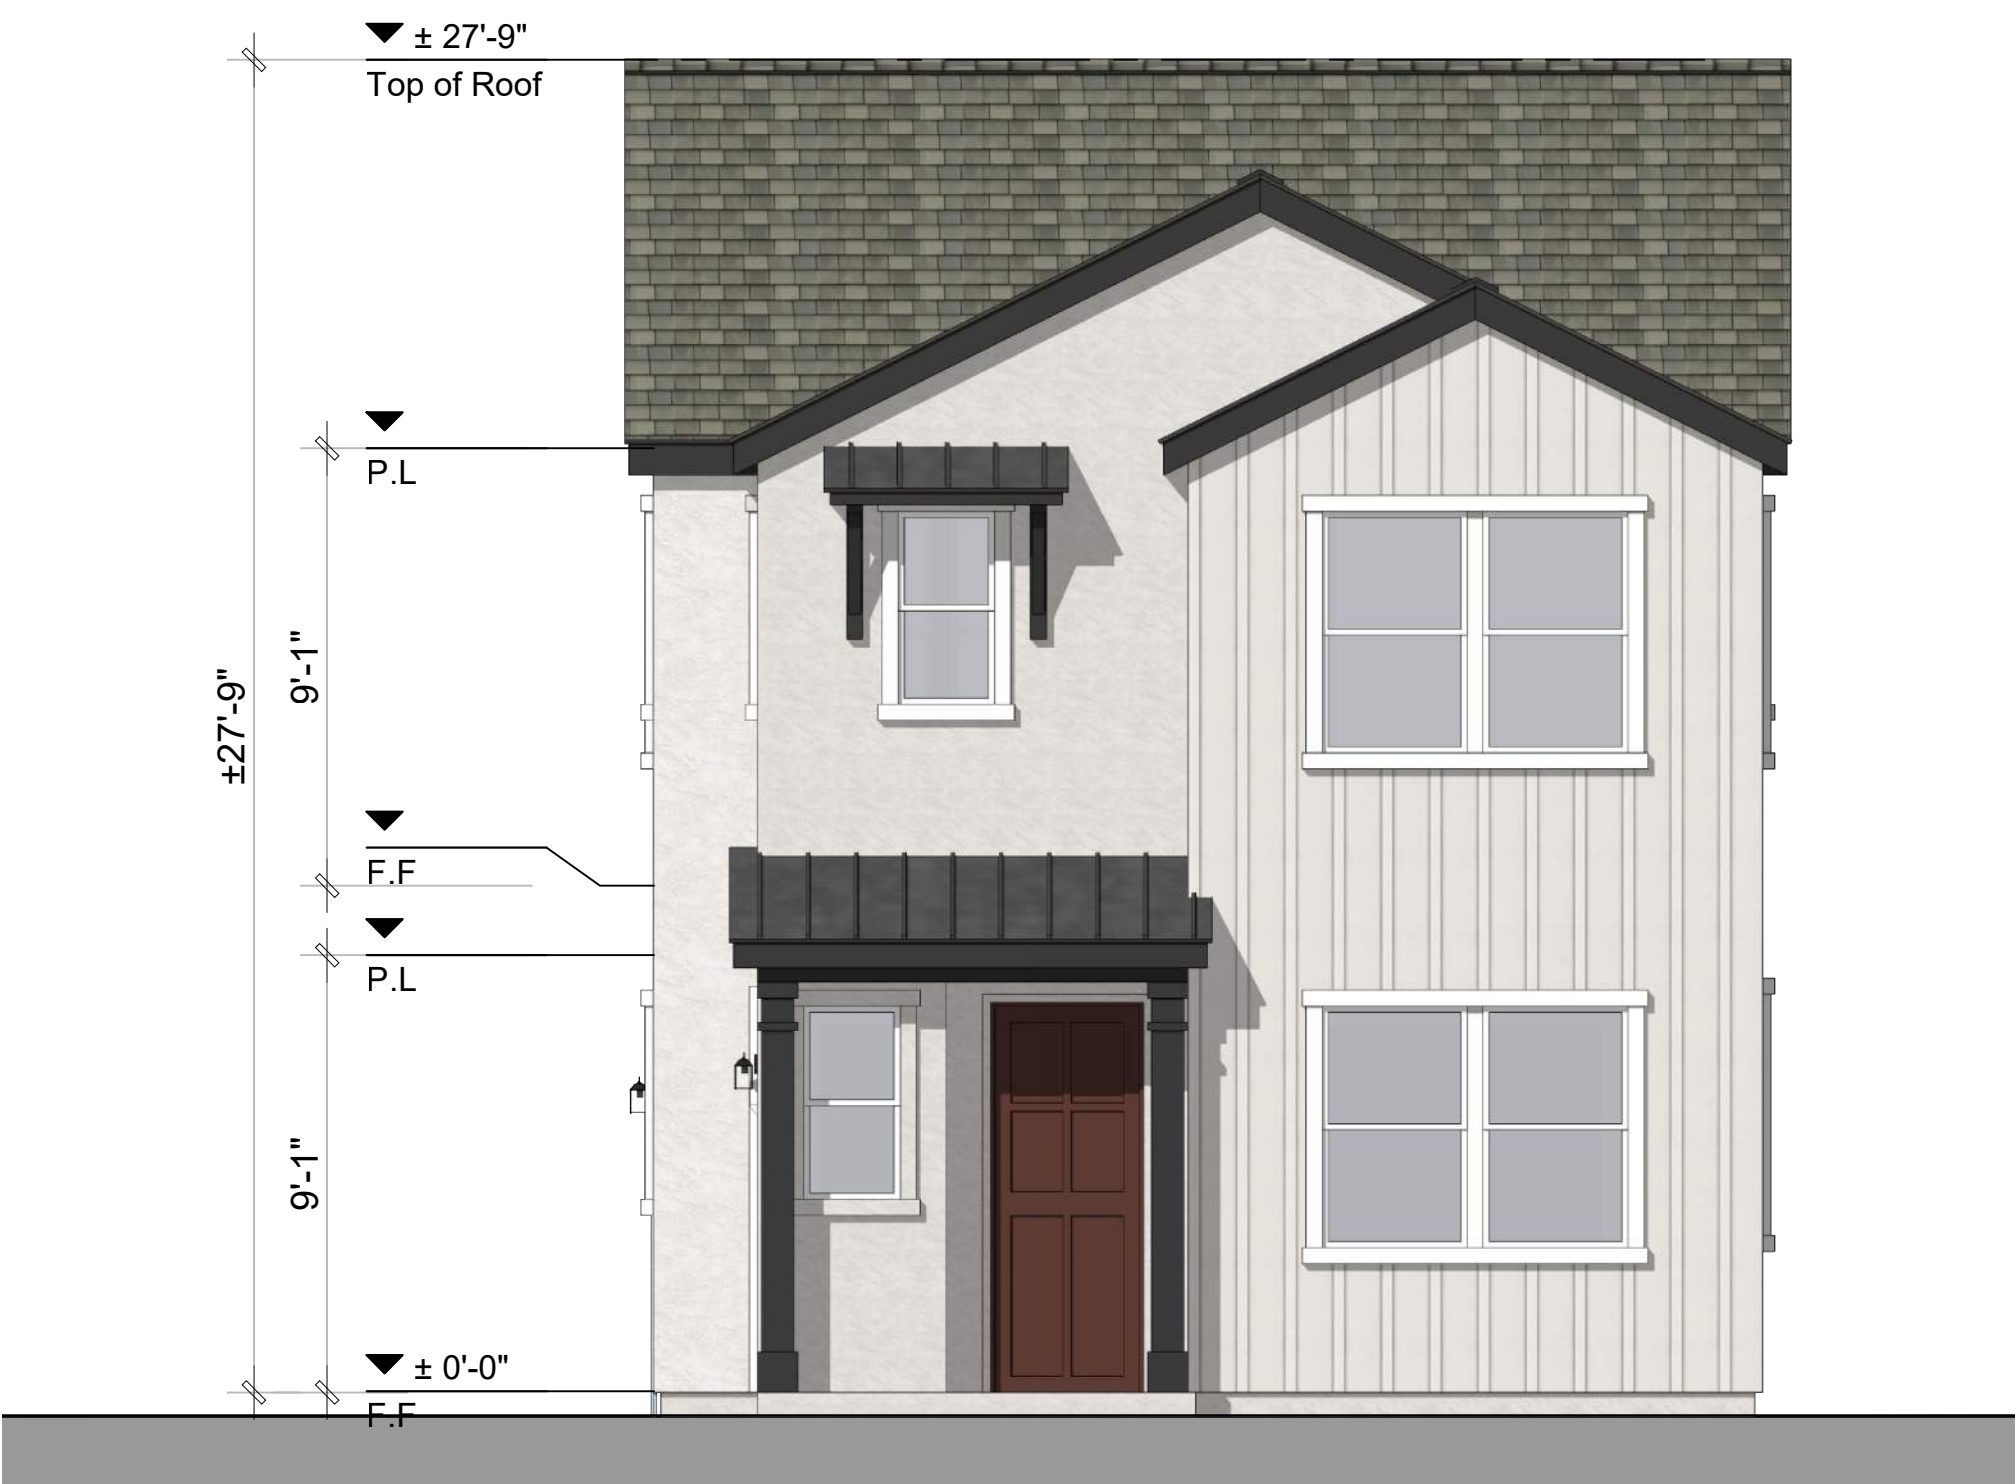

Front Elevation 1A - Farmhouse




Architecture + Planning
888.456.5849
ktgy.com

Brookfield
Residential

N2 : KINSLEY AT THE TRIWAY
TRACY, CA # 2021-1312

CONCEPTUAL PLANNING
SEPTEMBER 13, 2024

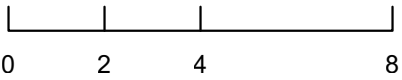

PLAN 1A
'A' EXTERIOR ELEVATIONS

N2-A1.3.0



Right Elevation (Inactive Side)




Rear Elevation

- 1B: Craftsman - Material Legend
1. Composition Shingle Roofing
 2. Cementitious Lap Siding
 3. Stucco finish
 4. Brick Veneer
 5. Window Shutters
 6. Decorative Post
 7. Decorative Gable end Detail
 8. Enhanced Head and Sill Trim



Left Elevation (Active Side)

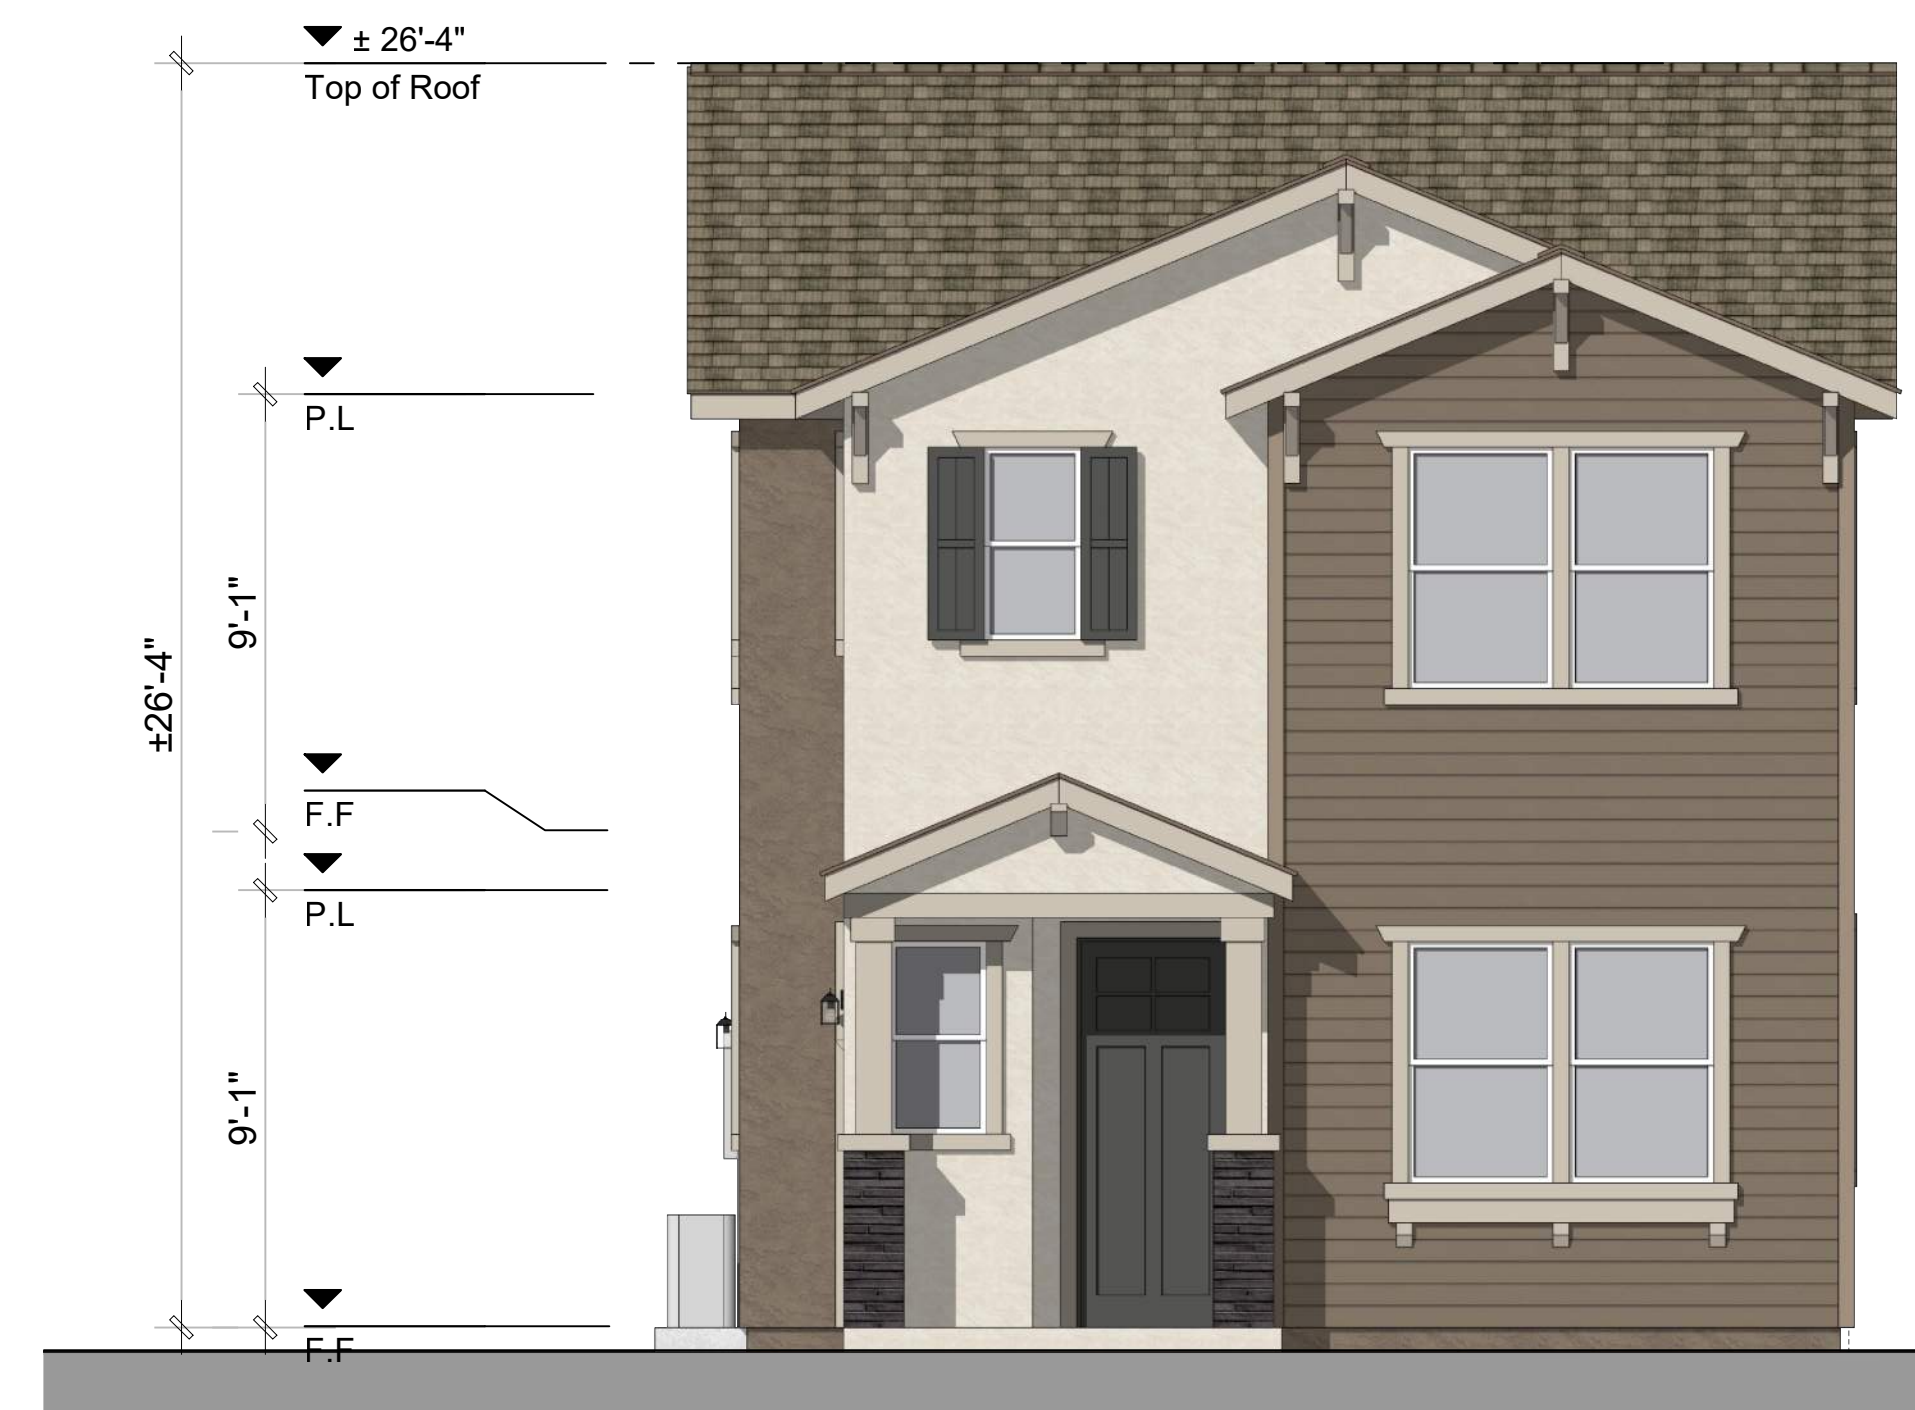

Front Elevation 1B - Craftsman



Right Elevation (Inactive Side)




Rear Elevation

- 1C: Country European - Material Legend
- 1. Composition Shingle Roofing
 - 3. Cementitious Board and Batten Siding
 - 4. Stucco finish
 - 5. Stone Veneer
 - 6. Window Shutters
 - 7. Decorative Post
 - 8. Decorative Gable end Detail
 - 9. Enhanced Head and Sill Trim



Left Elevation (Active Side)

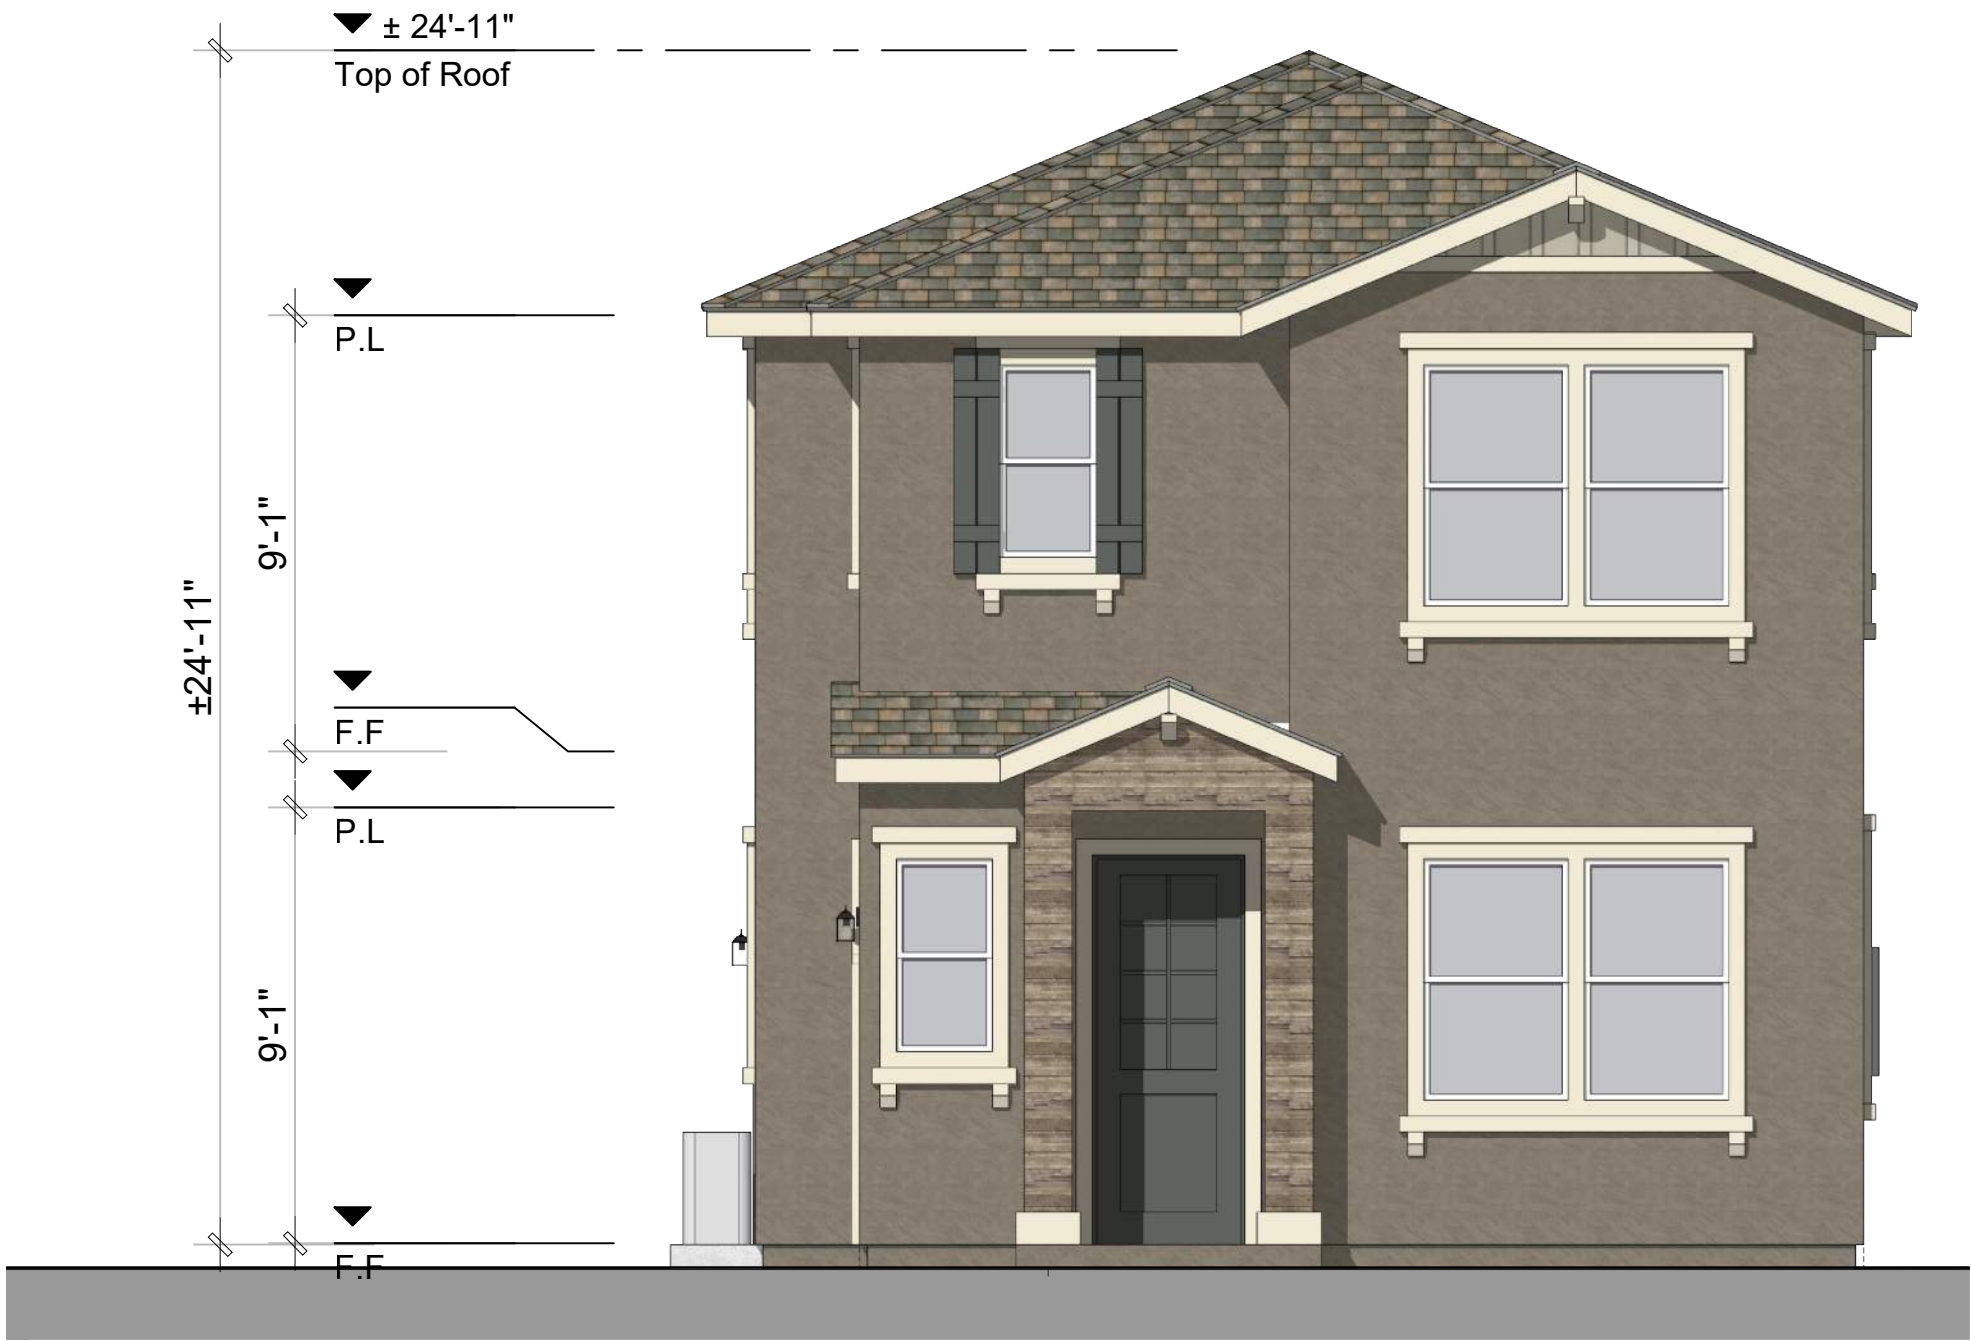

Front Elevation 1C - Country European




Architecture + Planning
888.456.5849
ktgy.com




N2 : KINSLEY AT THE TRIWAY
TRACY, CA # 2021-1312

CONCEPTUAL PLANNING
SEPTEMBER 13, 2024

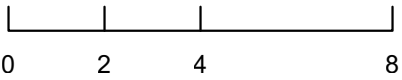


PLAN 1C
'C' EXTERIOR ELEVATIONS

N2-A1.3.2

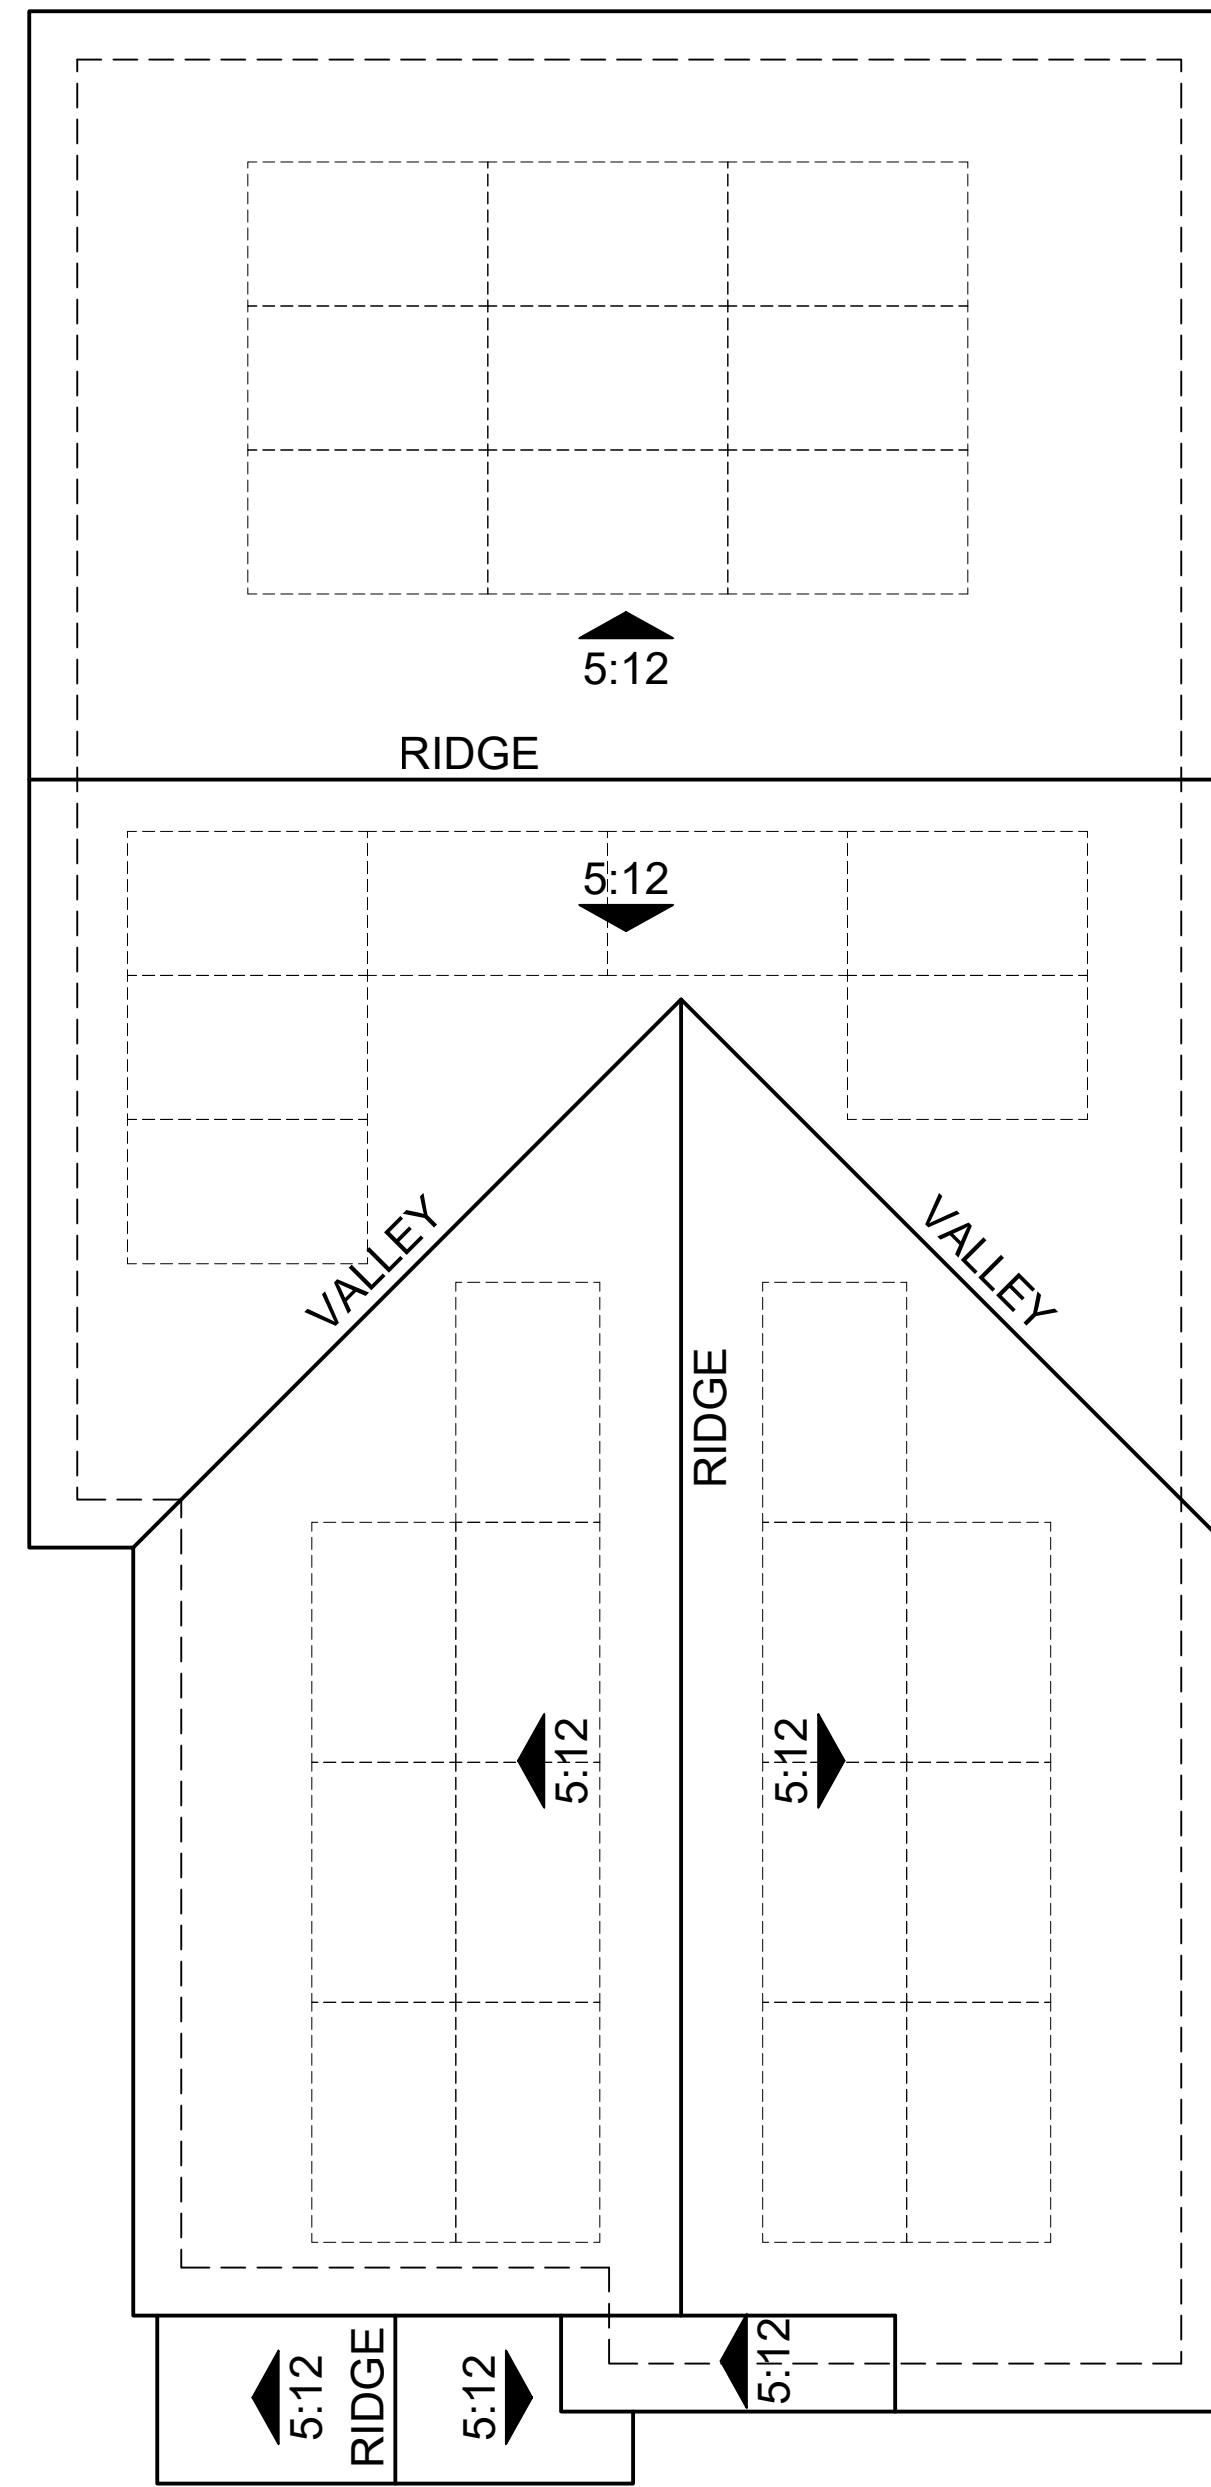


ROOF PLAN 1B
 OVERHANG: 1"
 RAKE: 1"
 ROOF PITCH: 5:12 U.N.O

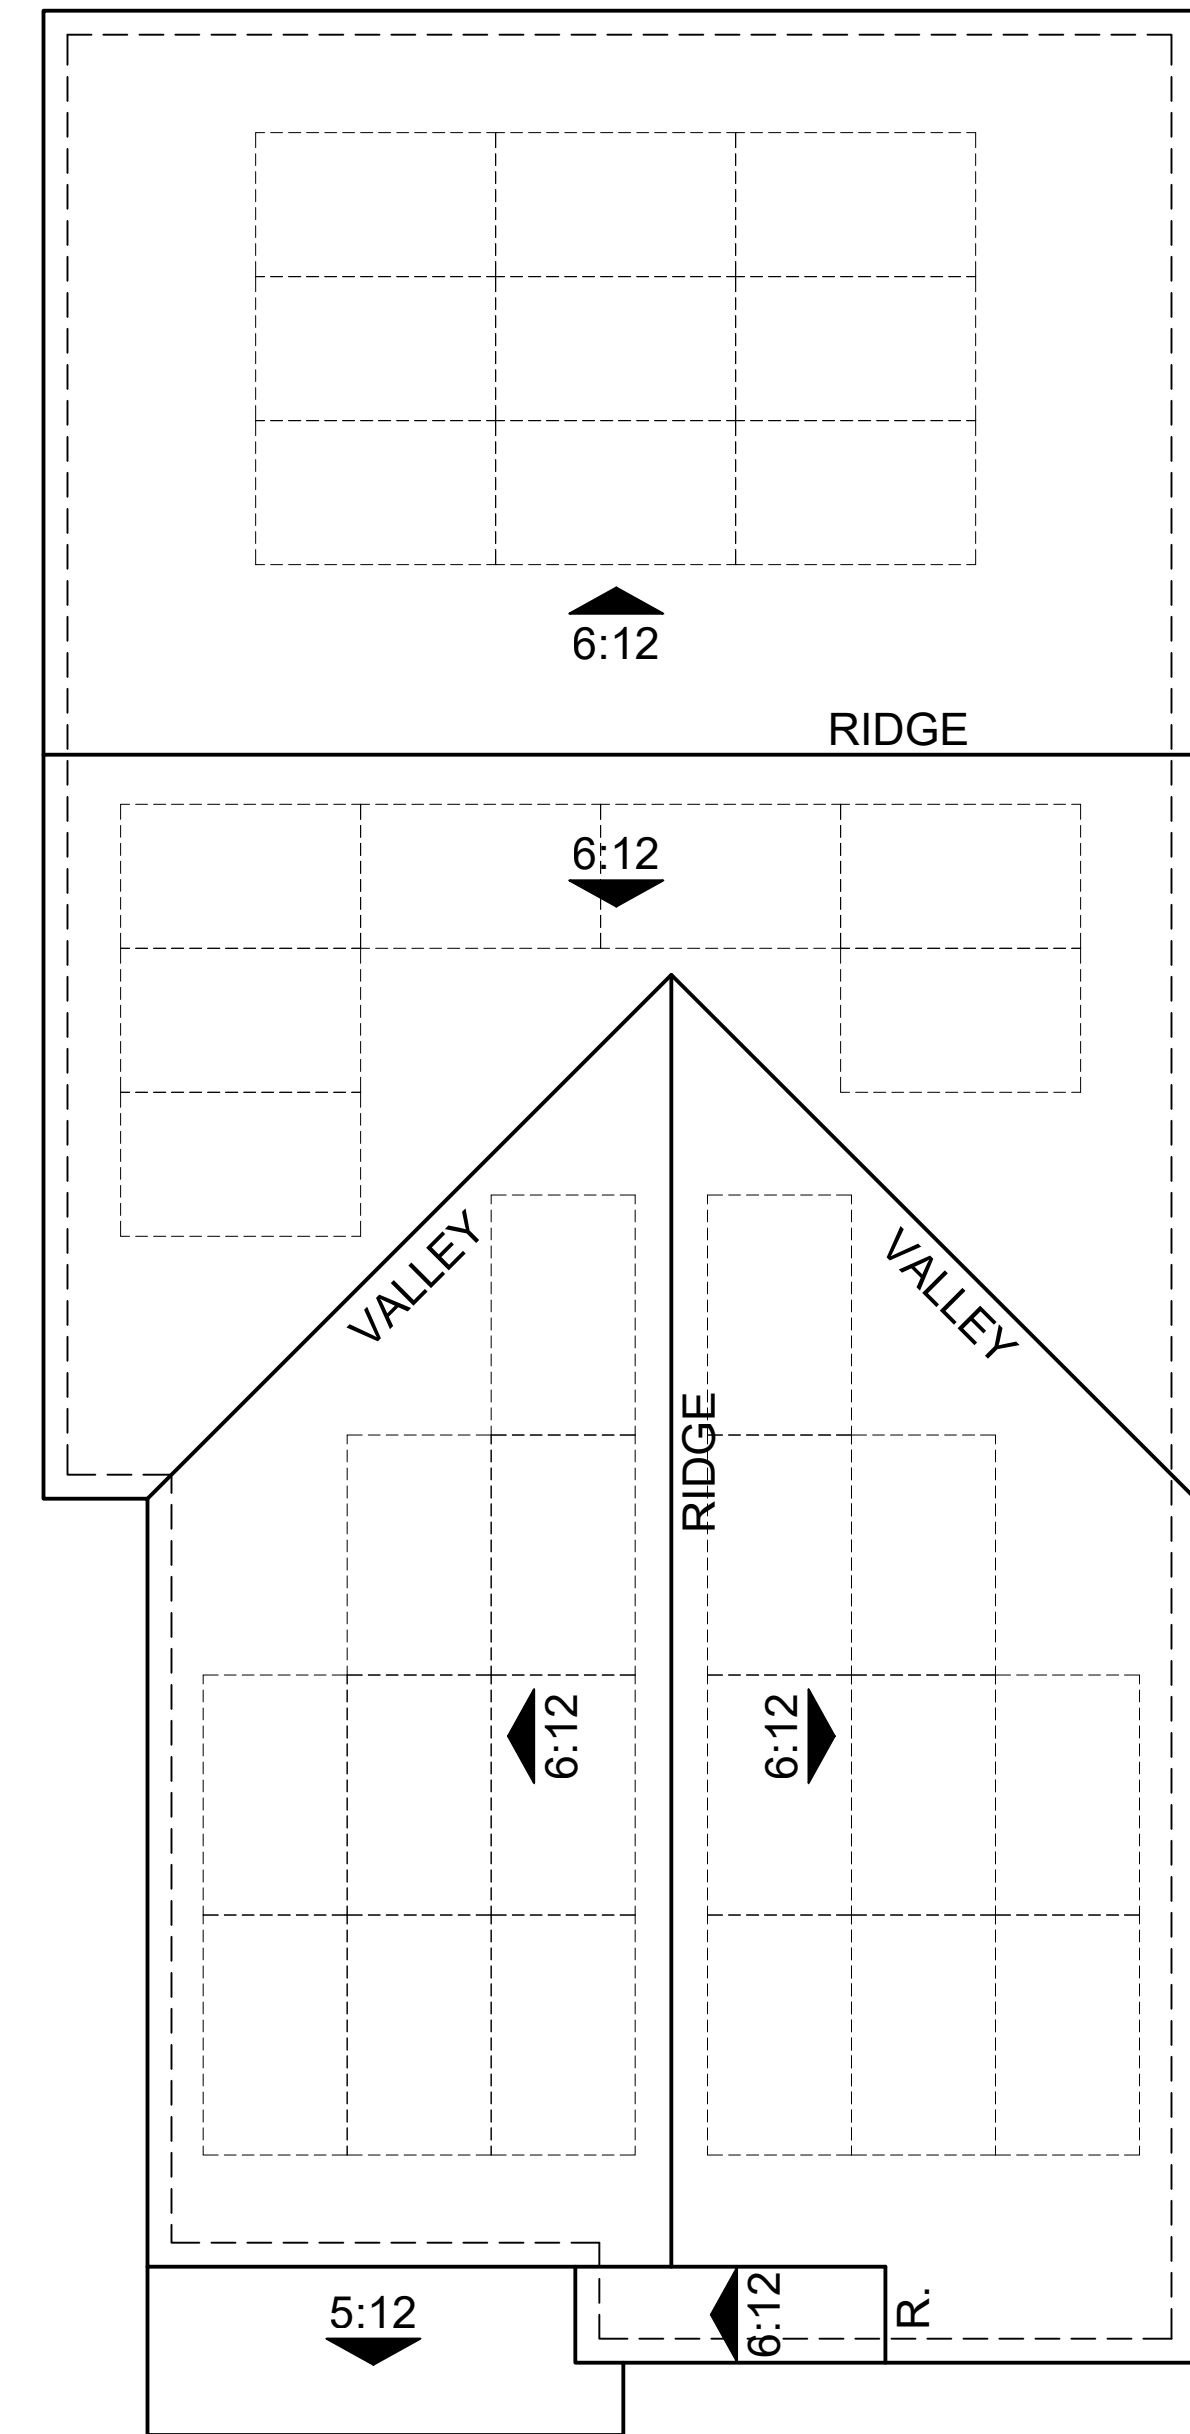

ROOF PLAN 1A
 OVERHANG: 6"
 RAKE: 6"
 ROOF PITCH: 6:12 U.N.O

Note: Solar panels shown are for illustrative purposes. Solar will be confirmed with solar consultant during building submittal process. Location, quantity and orientation may change.

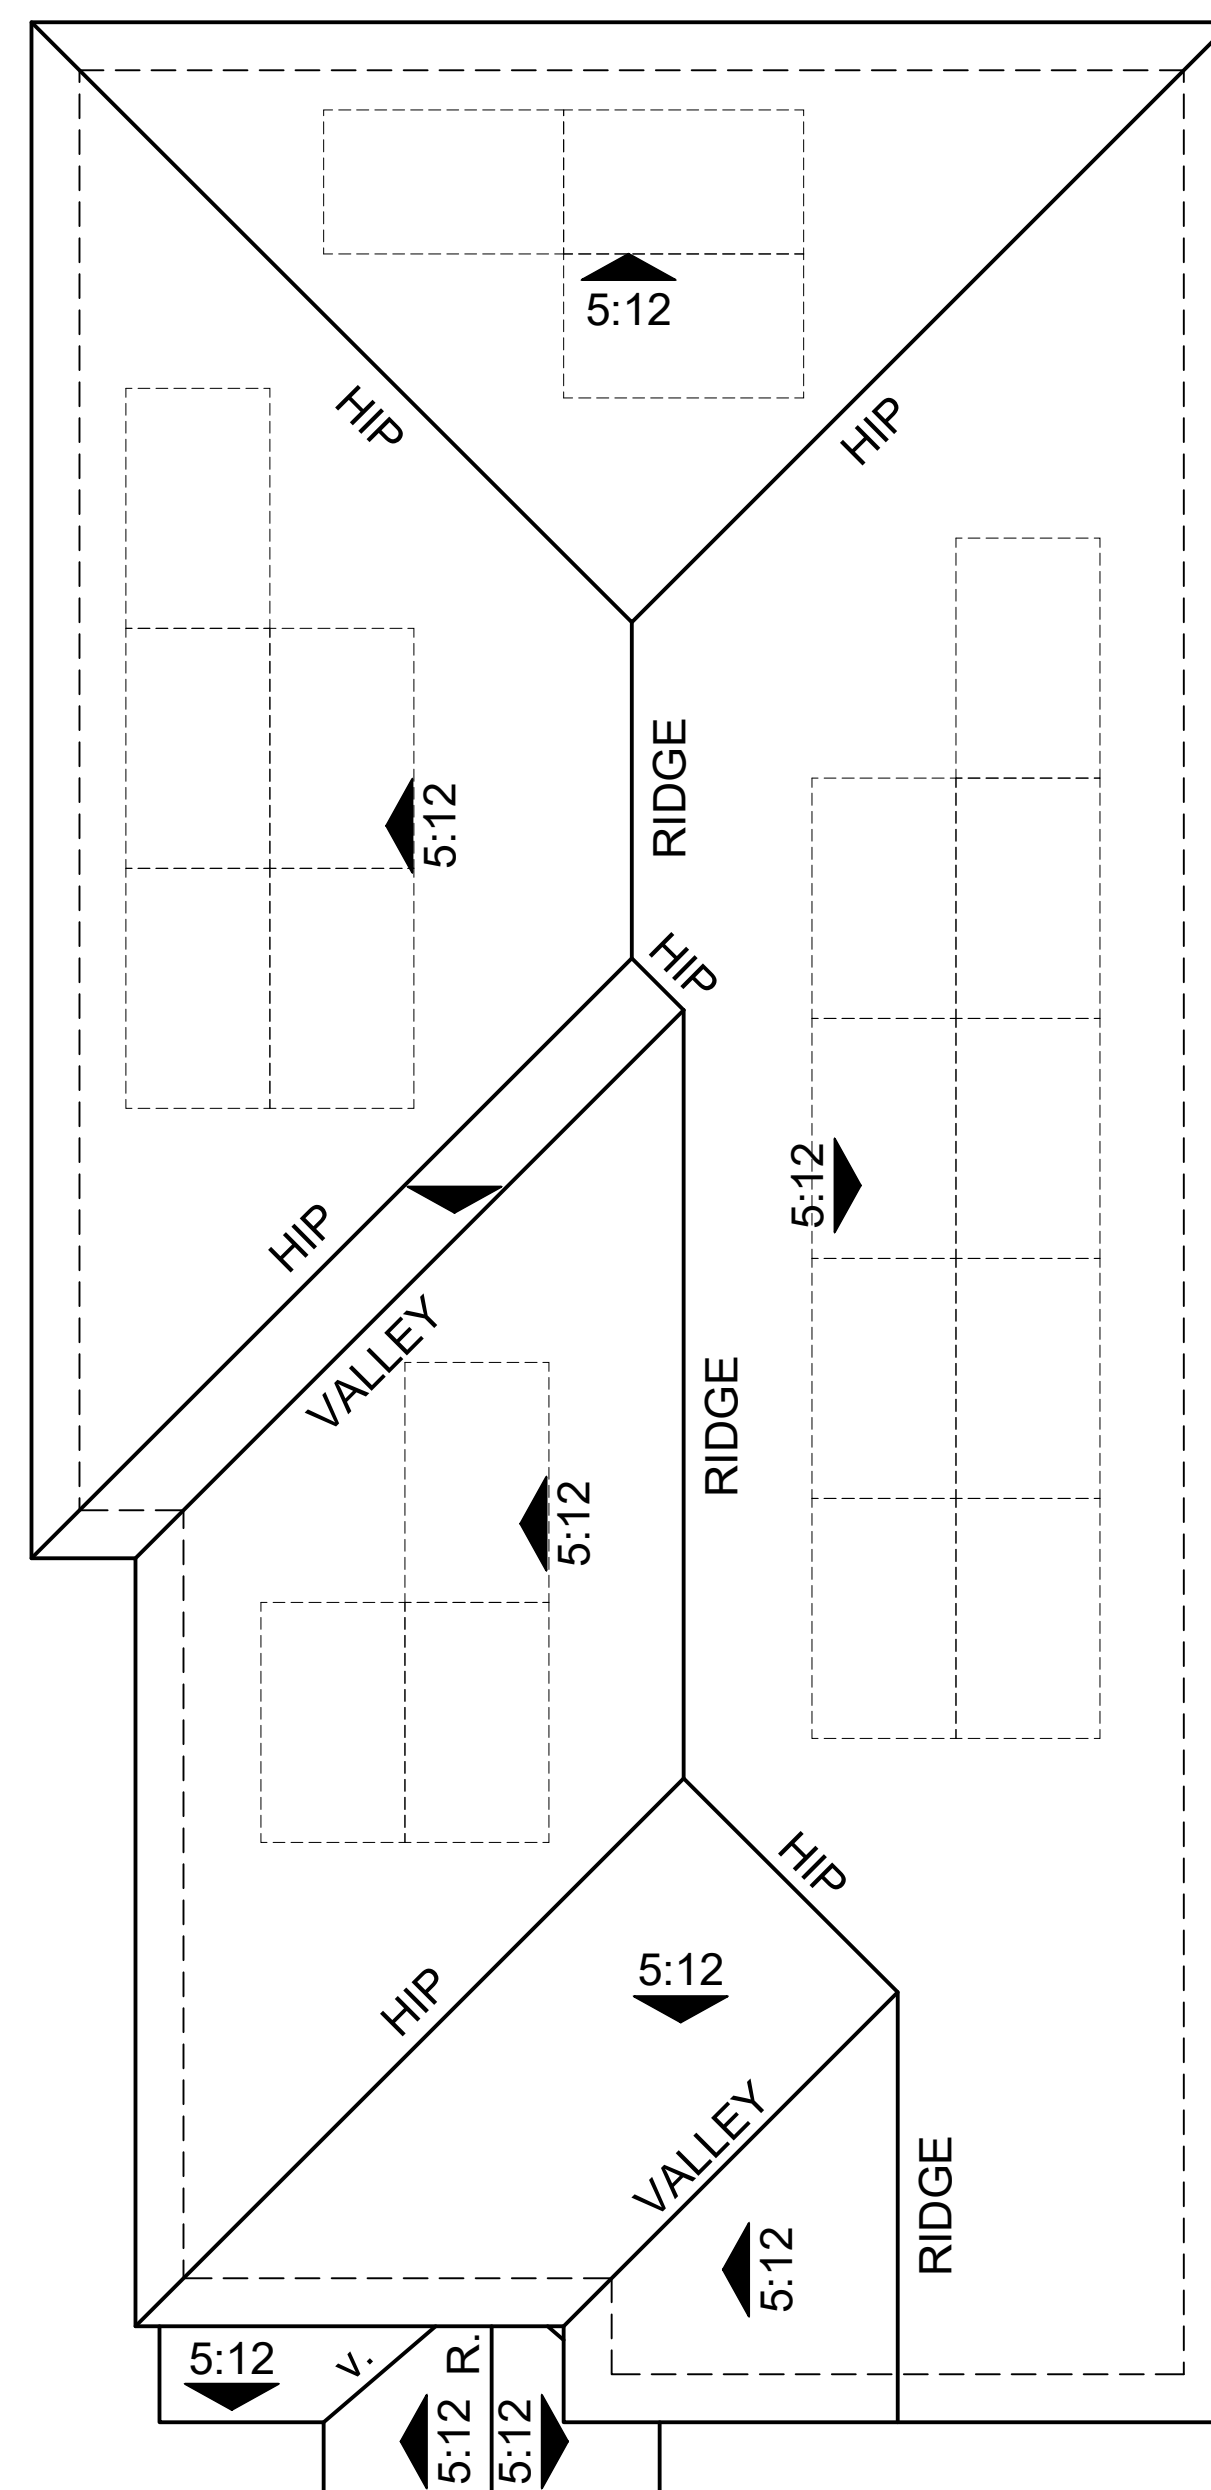

ROOF PLAN UNIT 1C
 OVERHANG: 1'
 RAKE: 1'
 ROOF PITCH: 5:12 U.N.O

Note: Solar panels shown are for illustrative purposes. Solar will be confirmed with solar consultant during building submittal process. Location, quantity and orientation may change.




Architecture + Planning
 888.456.5849
 ktgy.com



N2 : KINSLEY AT THE TRIWAY
 TRACY, CA # 2021-1312

CONCEPTUAL PLANNING
 SEPTEMBER 13, 2024

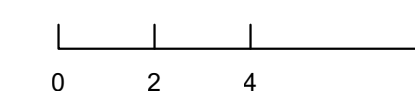

PLAN 1 ROOF PLAN

N2-A1.4.1




Plan 2A - Farmhouse




Plan 2B - Craftsman



Plan 2C - Country European

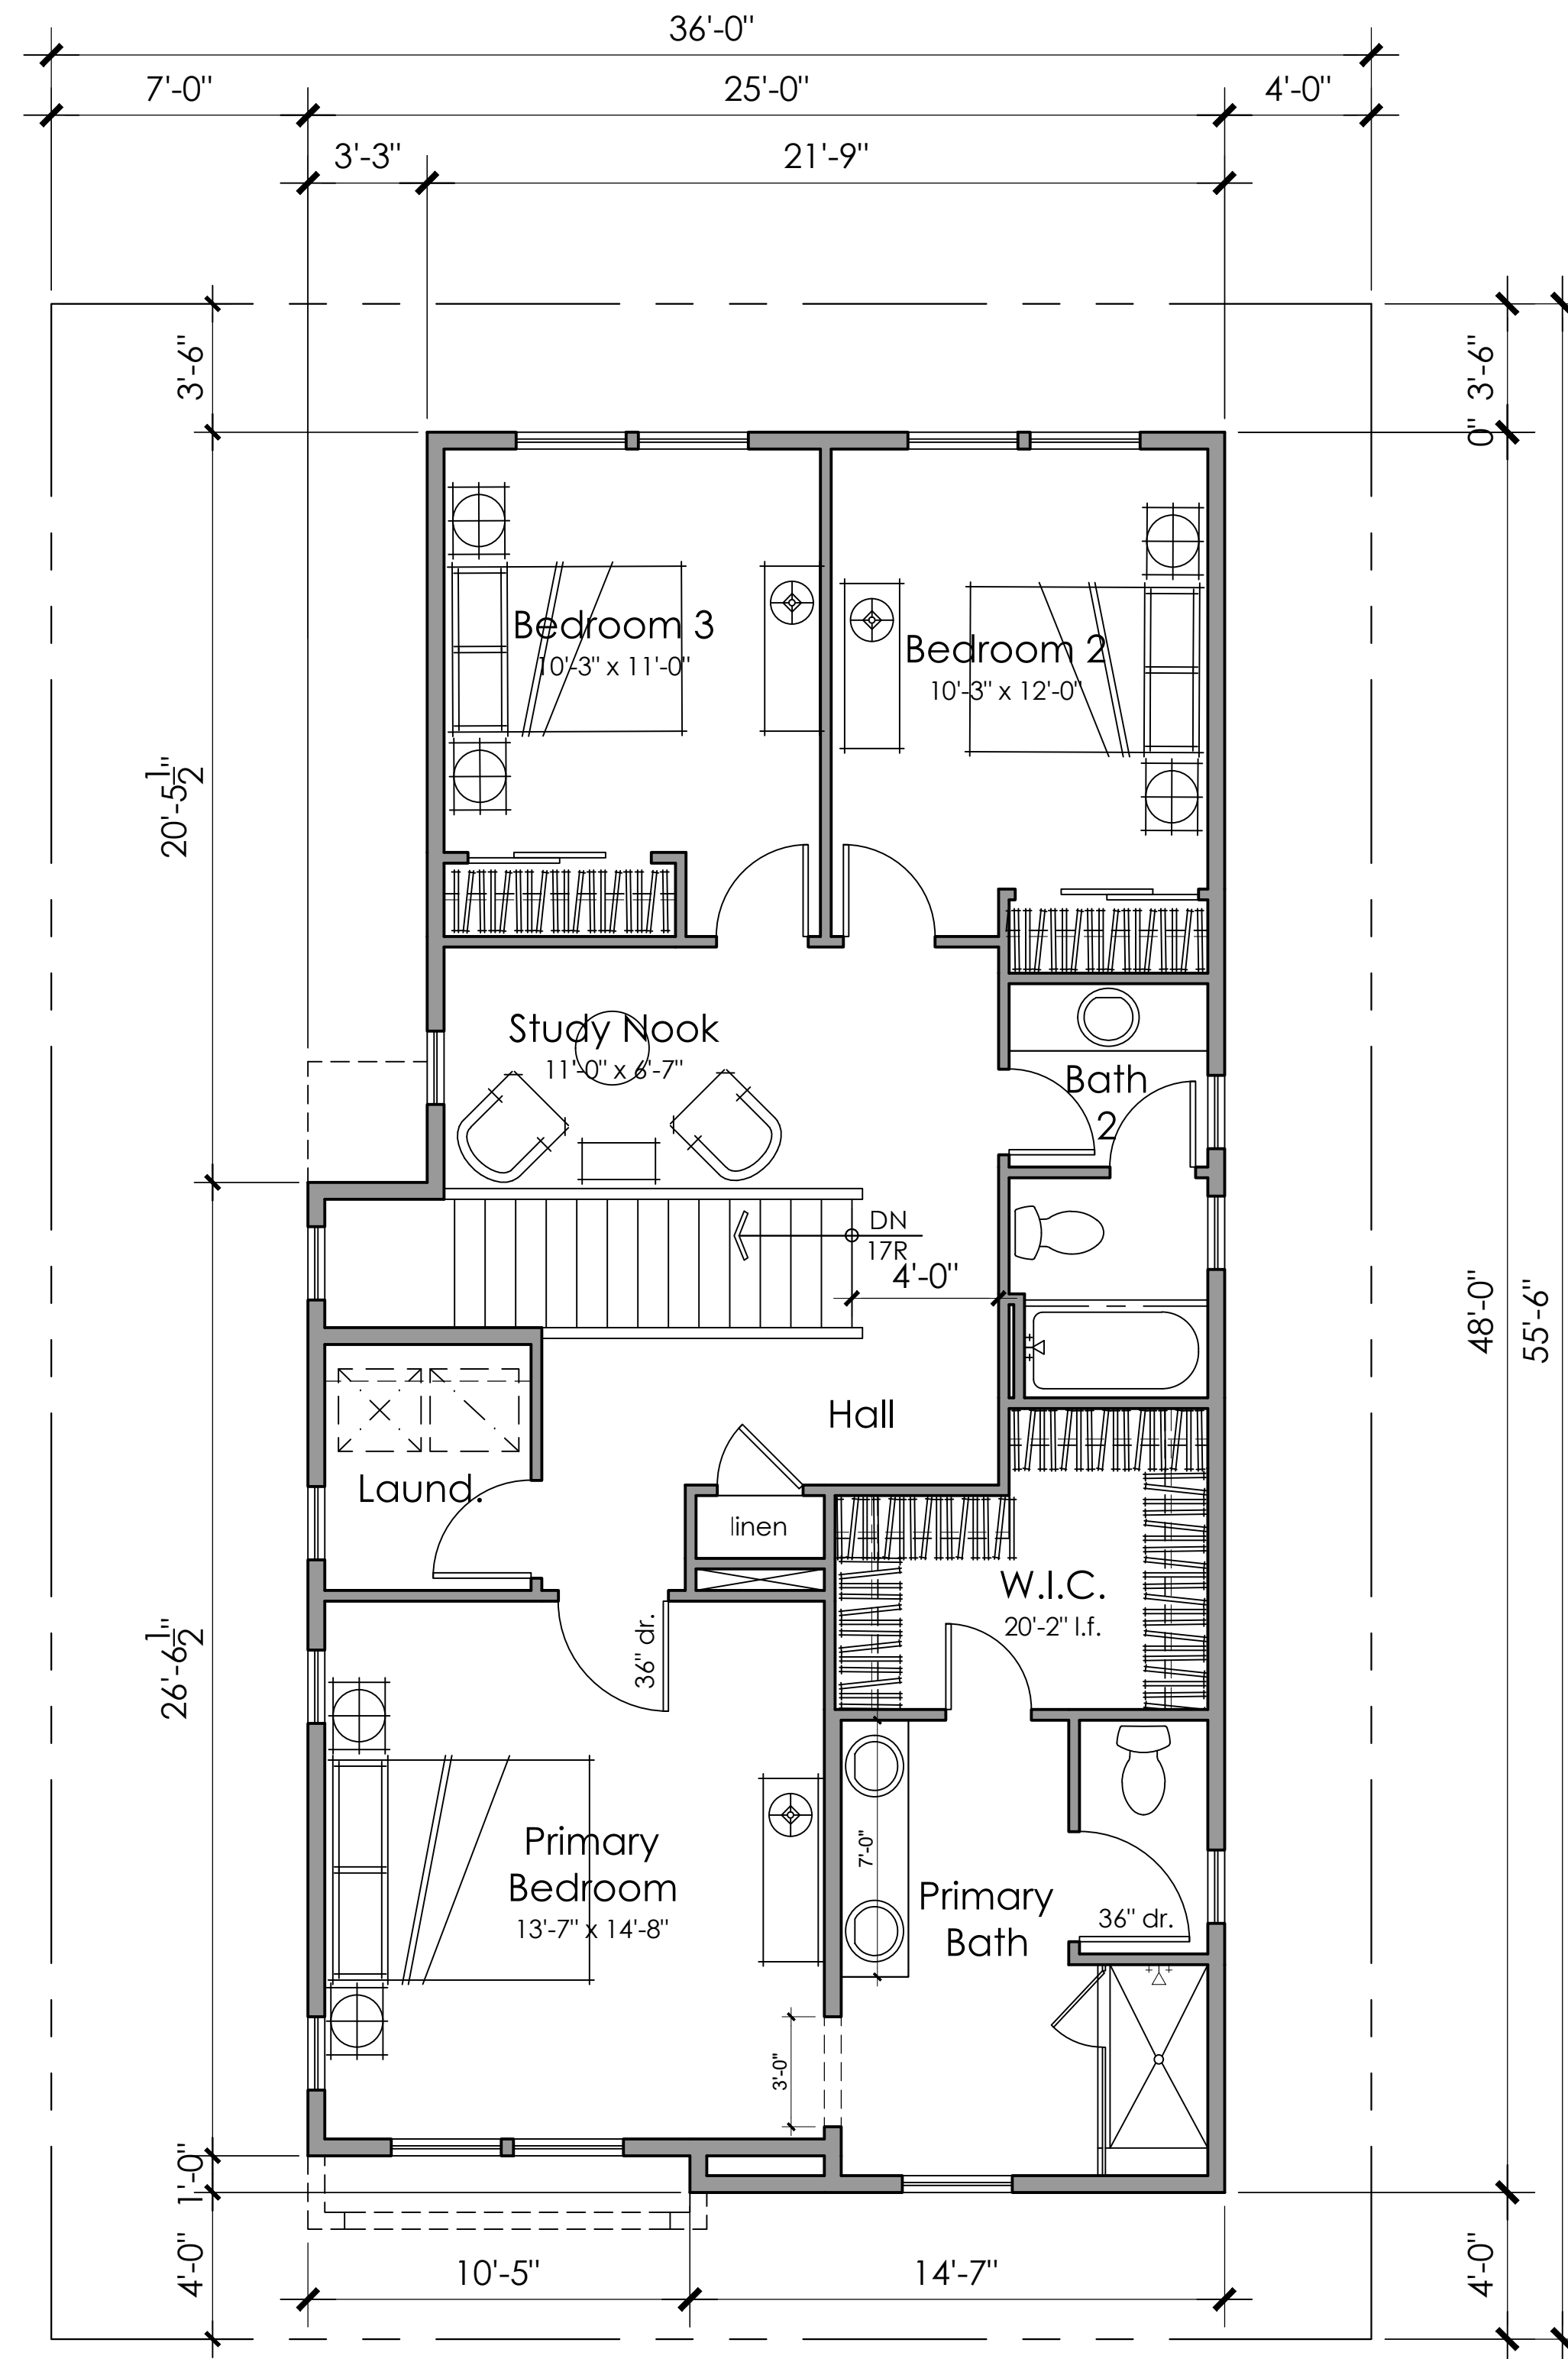

Second Floor
1087 SQ. FT.

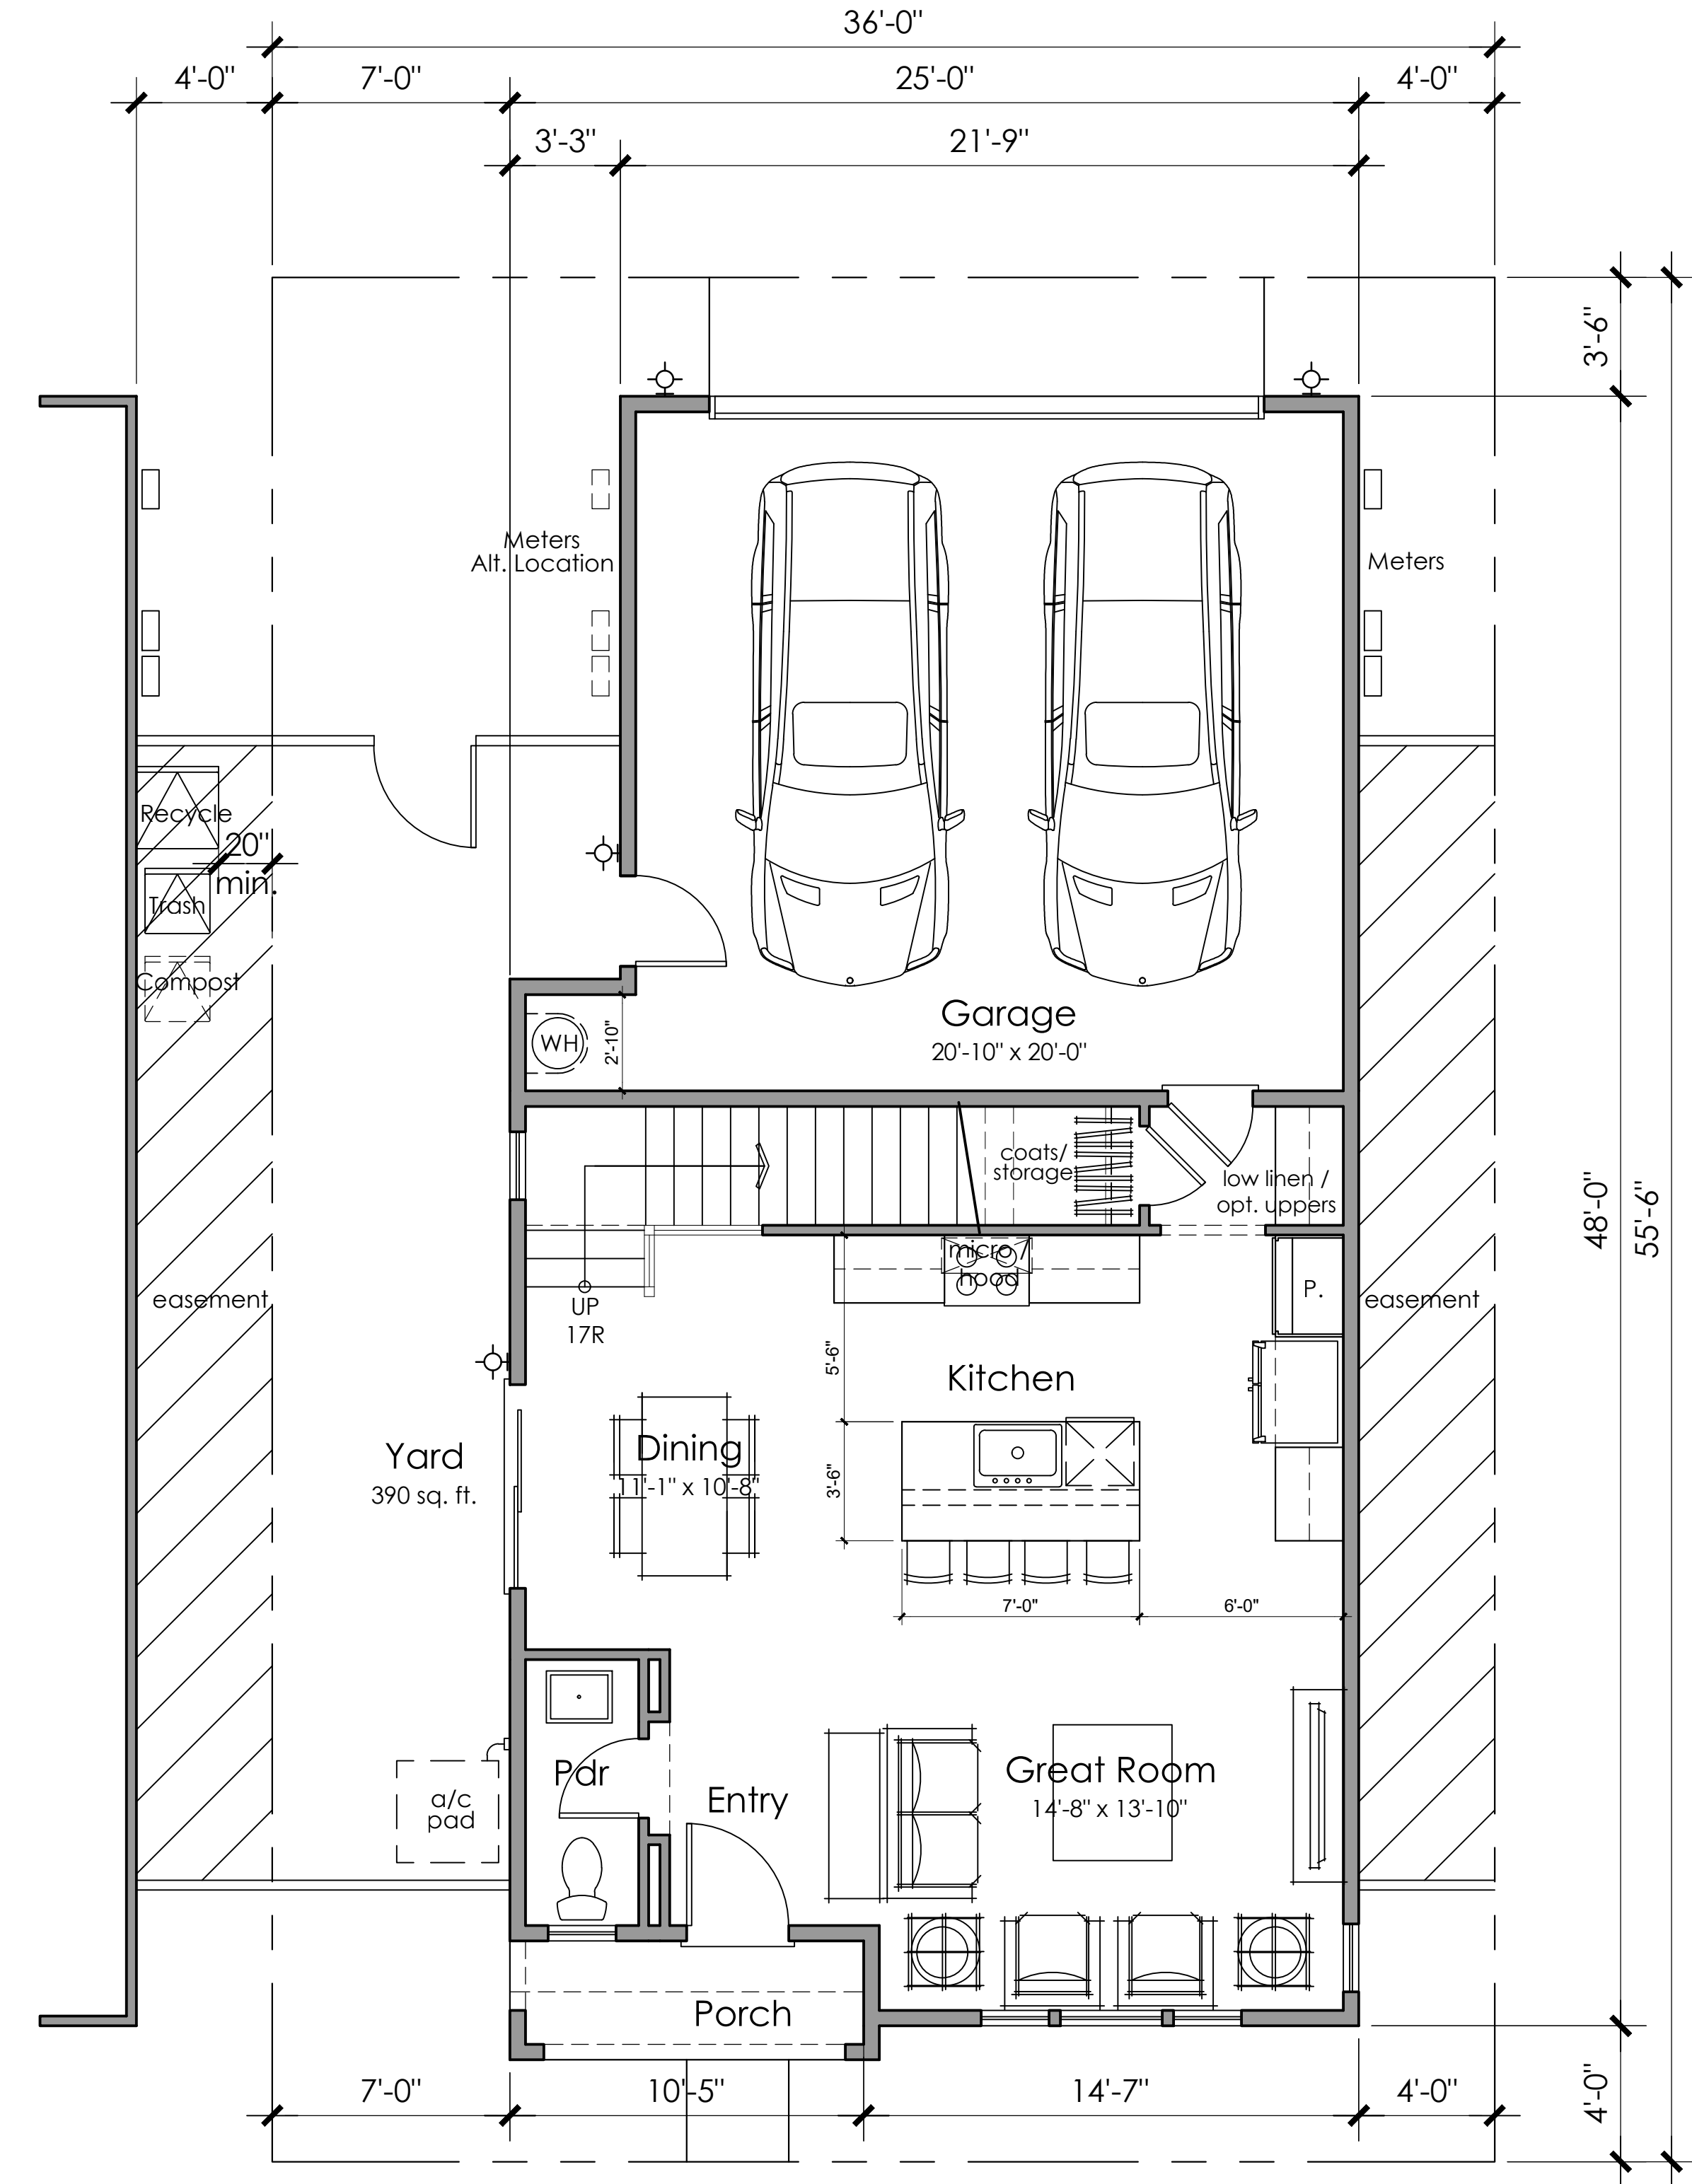

First Floor
662 SQ. FT.

⊕ Exterior Wall Light fixture
N2/Building 2 Entry Light at Porch Ceilings




Architecture + Planning
888.456.5849
ktgy.com

Brookfield
Residential

N2 : KINSLEY AT THE TRIWAY
TRACY, CA # 2021-1312

CONCEPTUAL PLANNING
SEPTEMBER 13, 2024

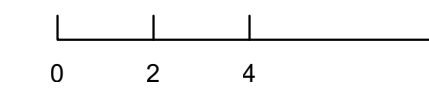

3 BEDROOMS
2.5 BATHS
1,749 S.F.

PLAN 2A
FLOOR PLANS

N2-A2.2.0



Right Elevation (Inactive Side)



Rear Elevation

- 2A: Farmhouse - Material Legend
1. Composition Shingle Roofing
 2. Standing Seam Roof
 3. Cementitious Board and Batten Siding
 4. Stucco finish
 5. Awning
 6. Decorative Post
 7. Enhanced Head and Sill Trim



Left Elevation (Active Side)



Front Elevation 2A - Farmhouse




Architecture + Planning
888.456.5849
ktgy.com



N2 : KINSLEY AT THE TRIWAY
TRACY, CA # 2021-1312

CONCEPTUAL PLANNING
SEPTEMBER 13, 2024

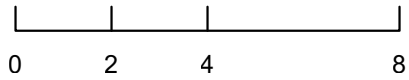

PLAN 2A
'A' EXTERIOR ELEVATIONS

N2-A2.3.0



Right Elevation (Inactive Side)




Rear Elevation

- 2B: Craftsman - Material Legend
1. Composition Shingle Roofing
 2. Cementitious Lap Siding
 3. Stucco finish
 4. Brick Veneer
 5. Window Shutters
 6. Decorative Post
 7. Decorative Gable end Detail
 8. Enhanced Head and Sill Trim



Left Elevation (Active Side)

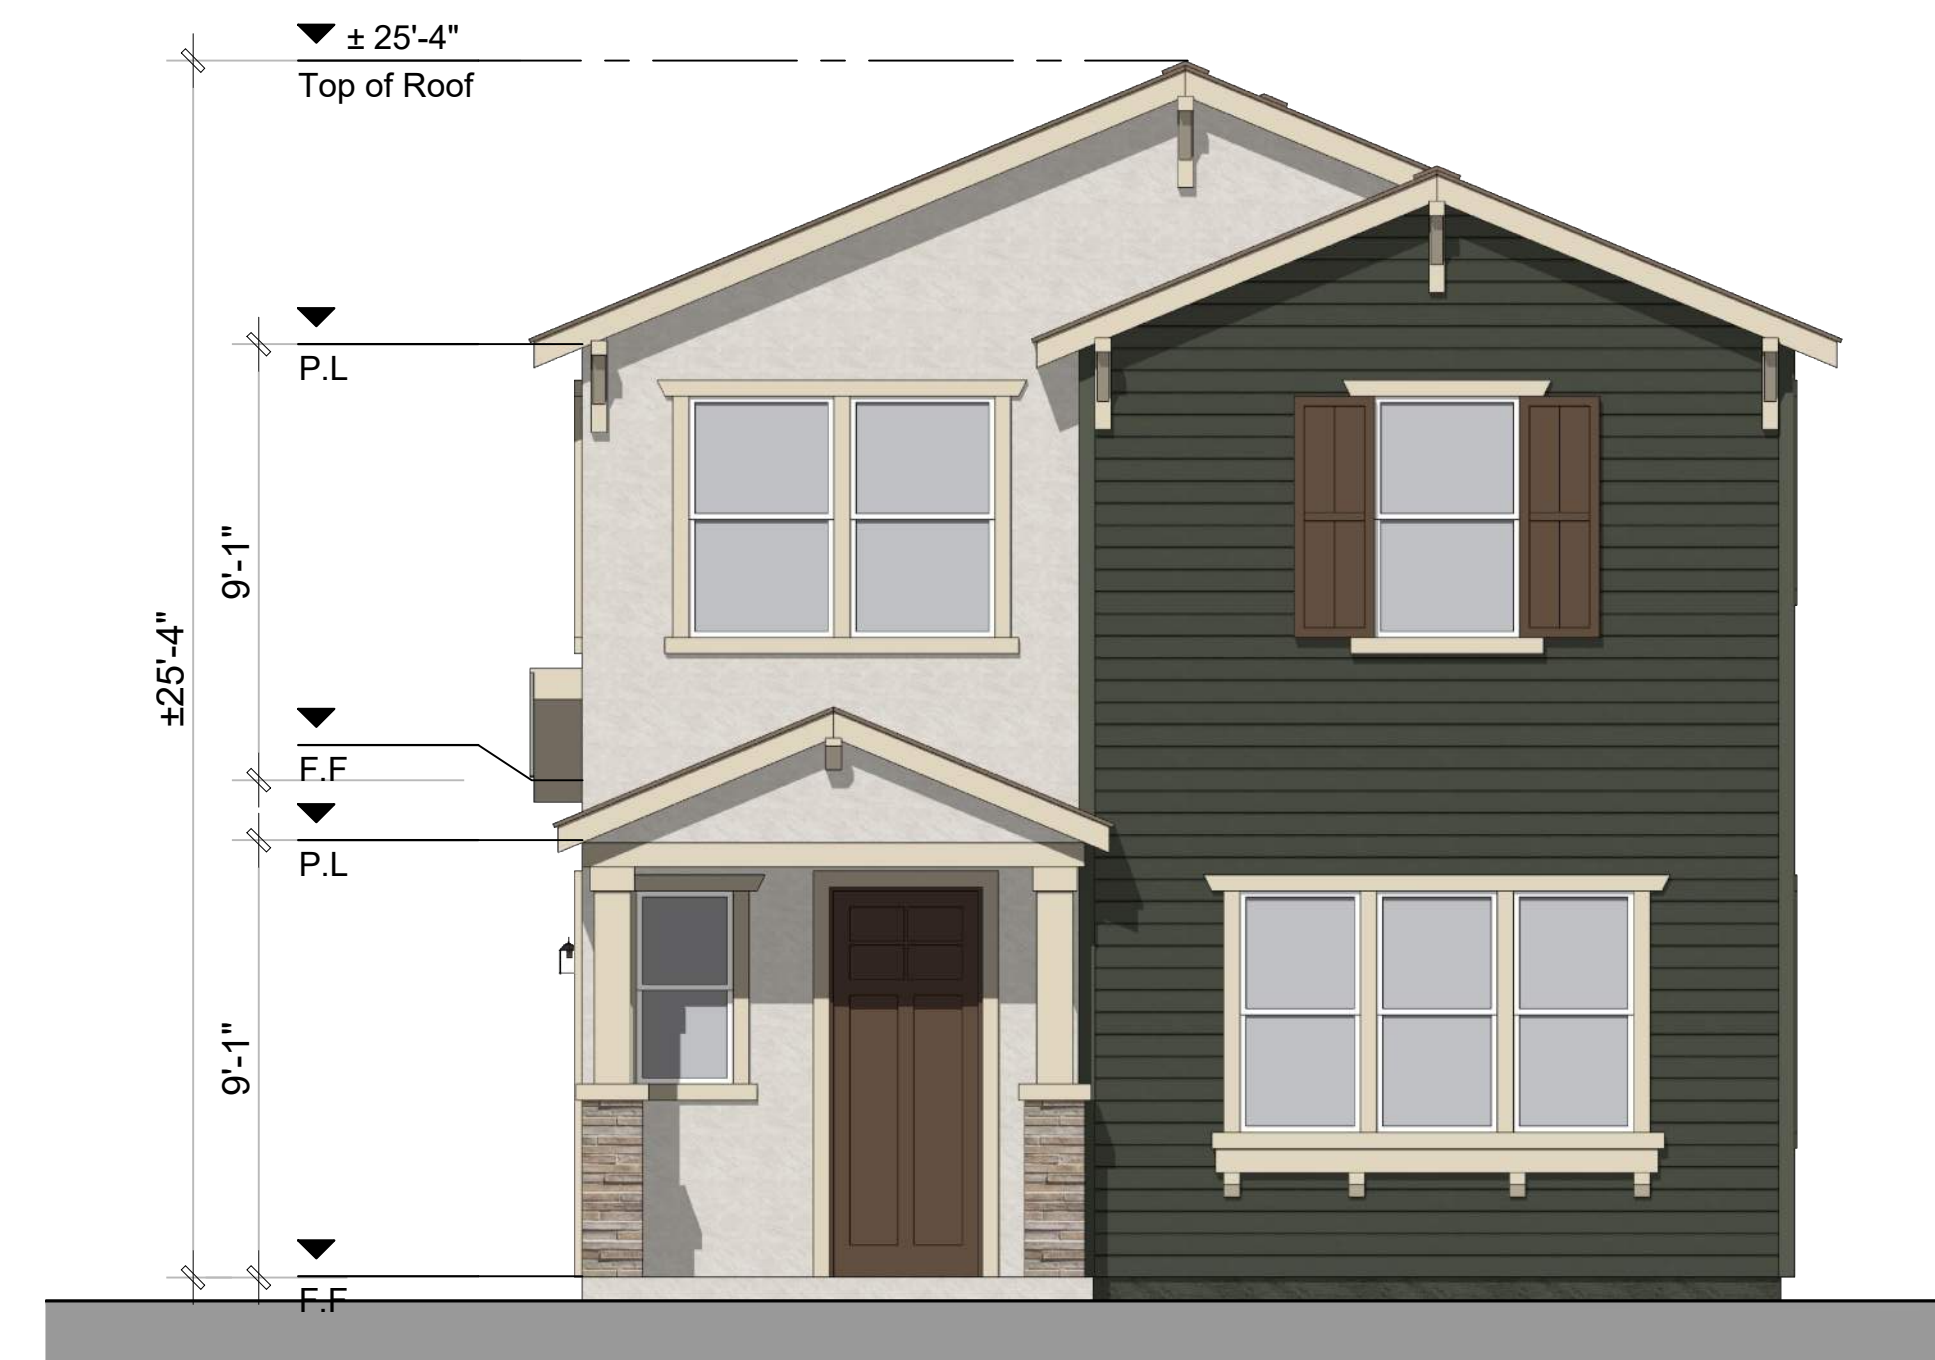

Front Elevation 2B - Craftsman



Right Elevation (Inactive Side)




Rear Elevation


- 2C: Country European - Material Legend
1. Composition Shingle Roofing
 3. Cementitious Board and Batten Siding
 4. Stucco finish
 5. Stone Veneer
 6. Window Shutters
 7. Decorative Post
 8. Decorative Gable end Detail
 9. Enhanced Head and Sill Trim




Left Elevation (Active Side)

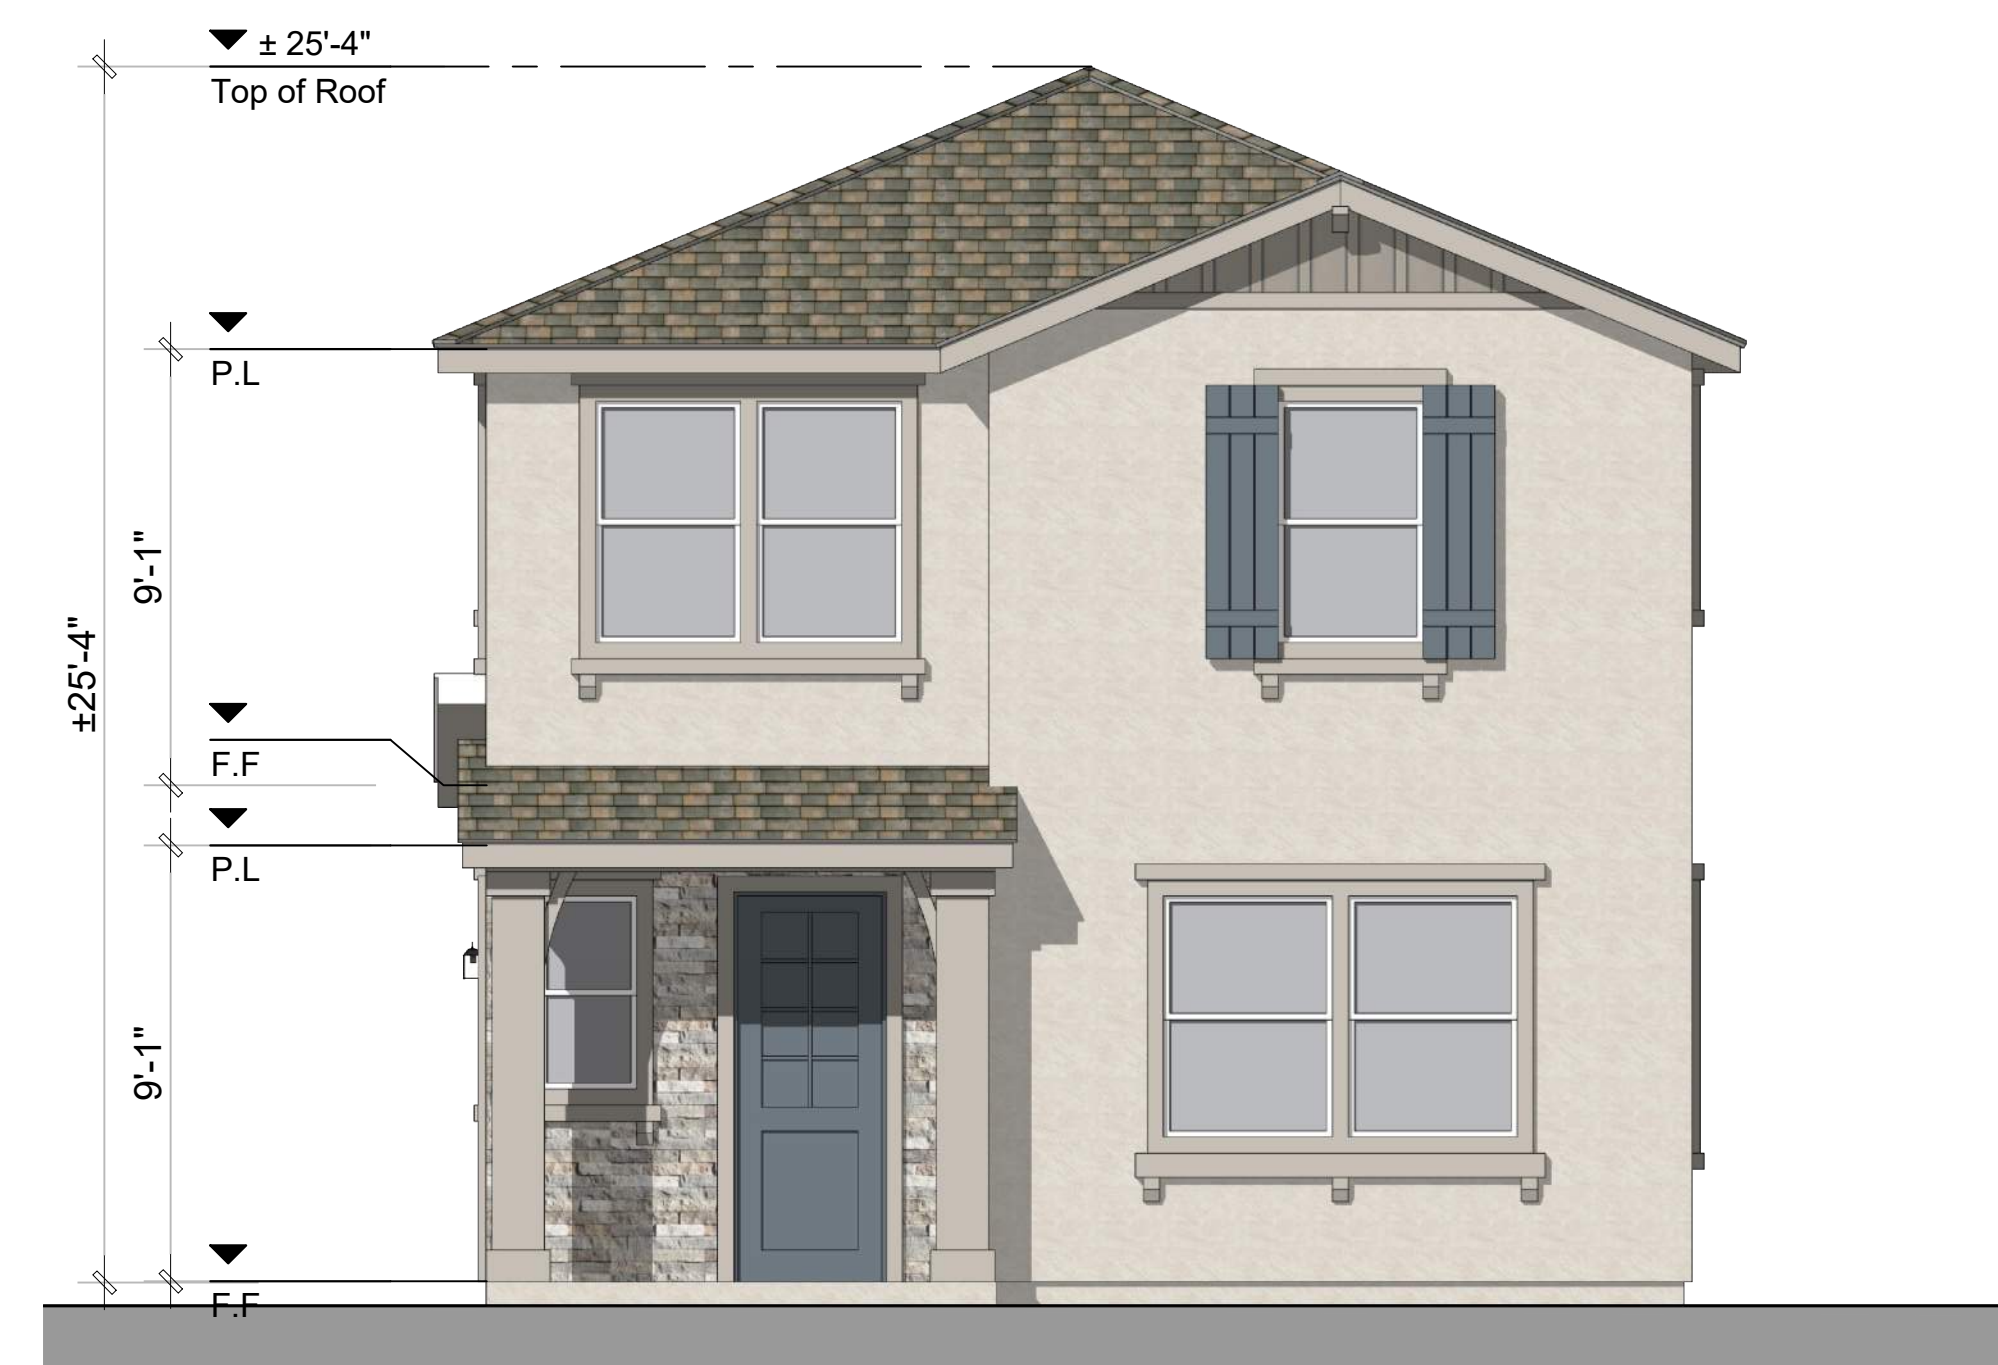

Front Elevation 2C - Country European

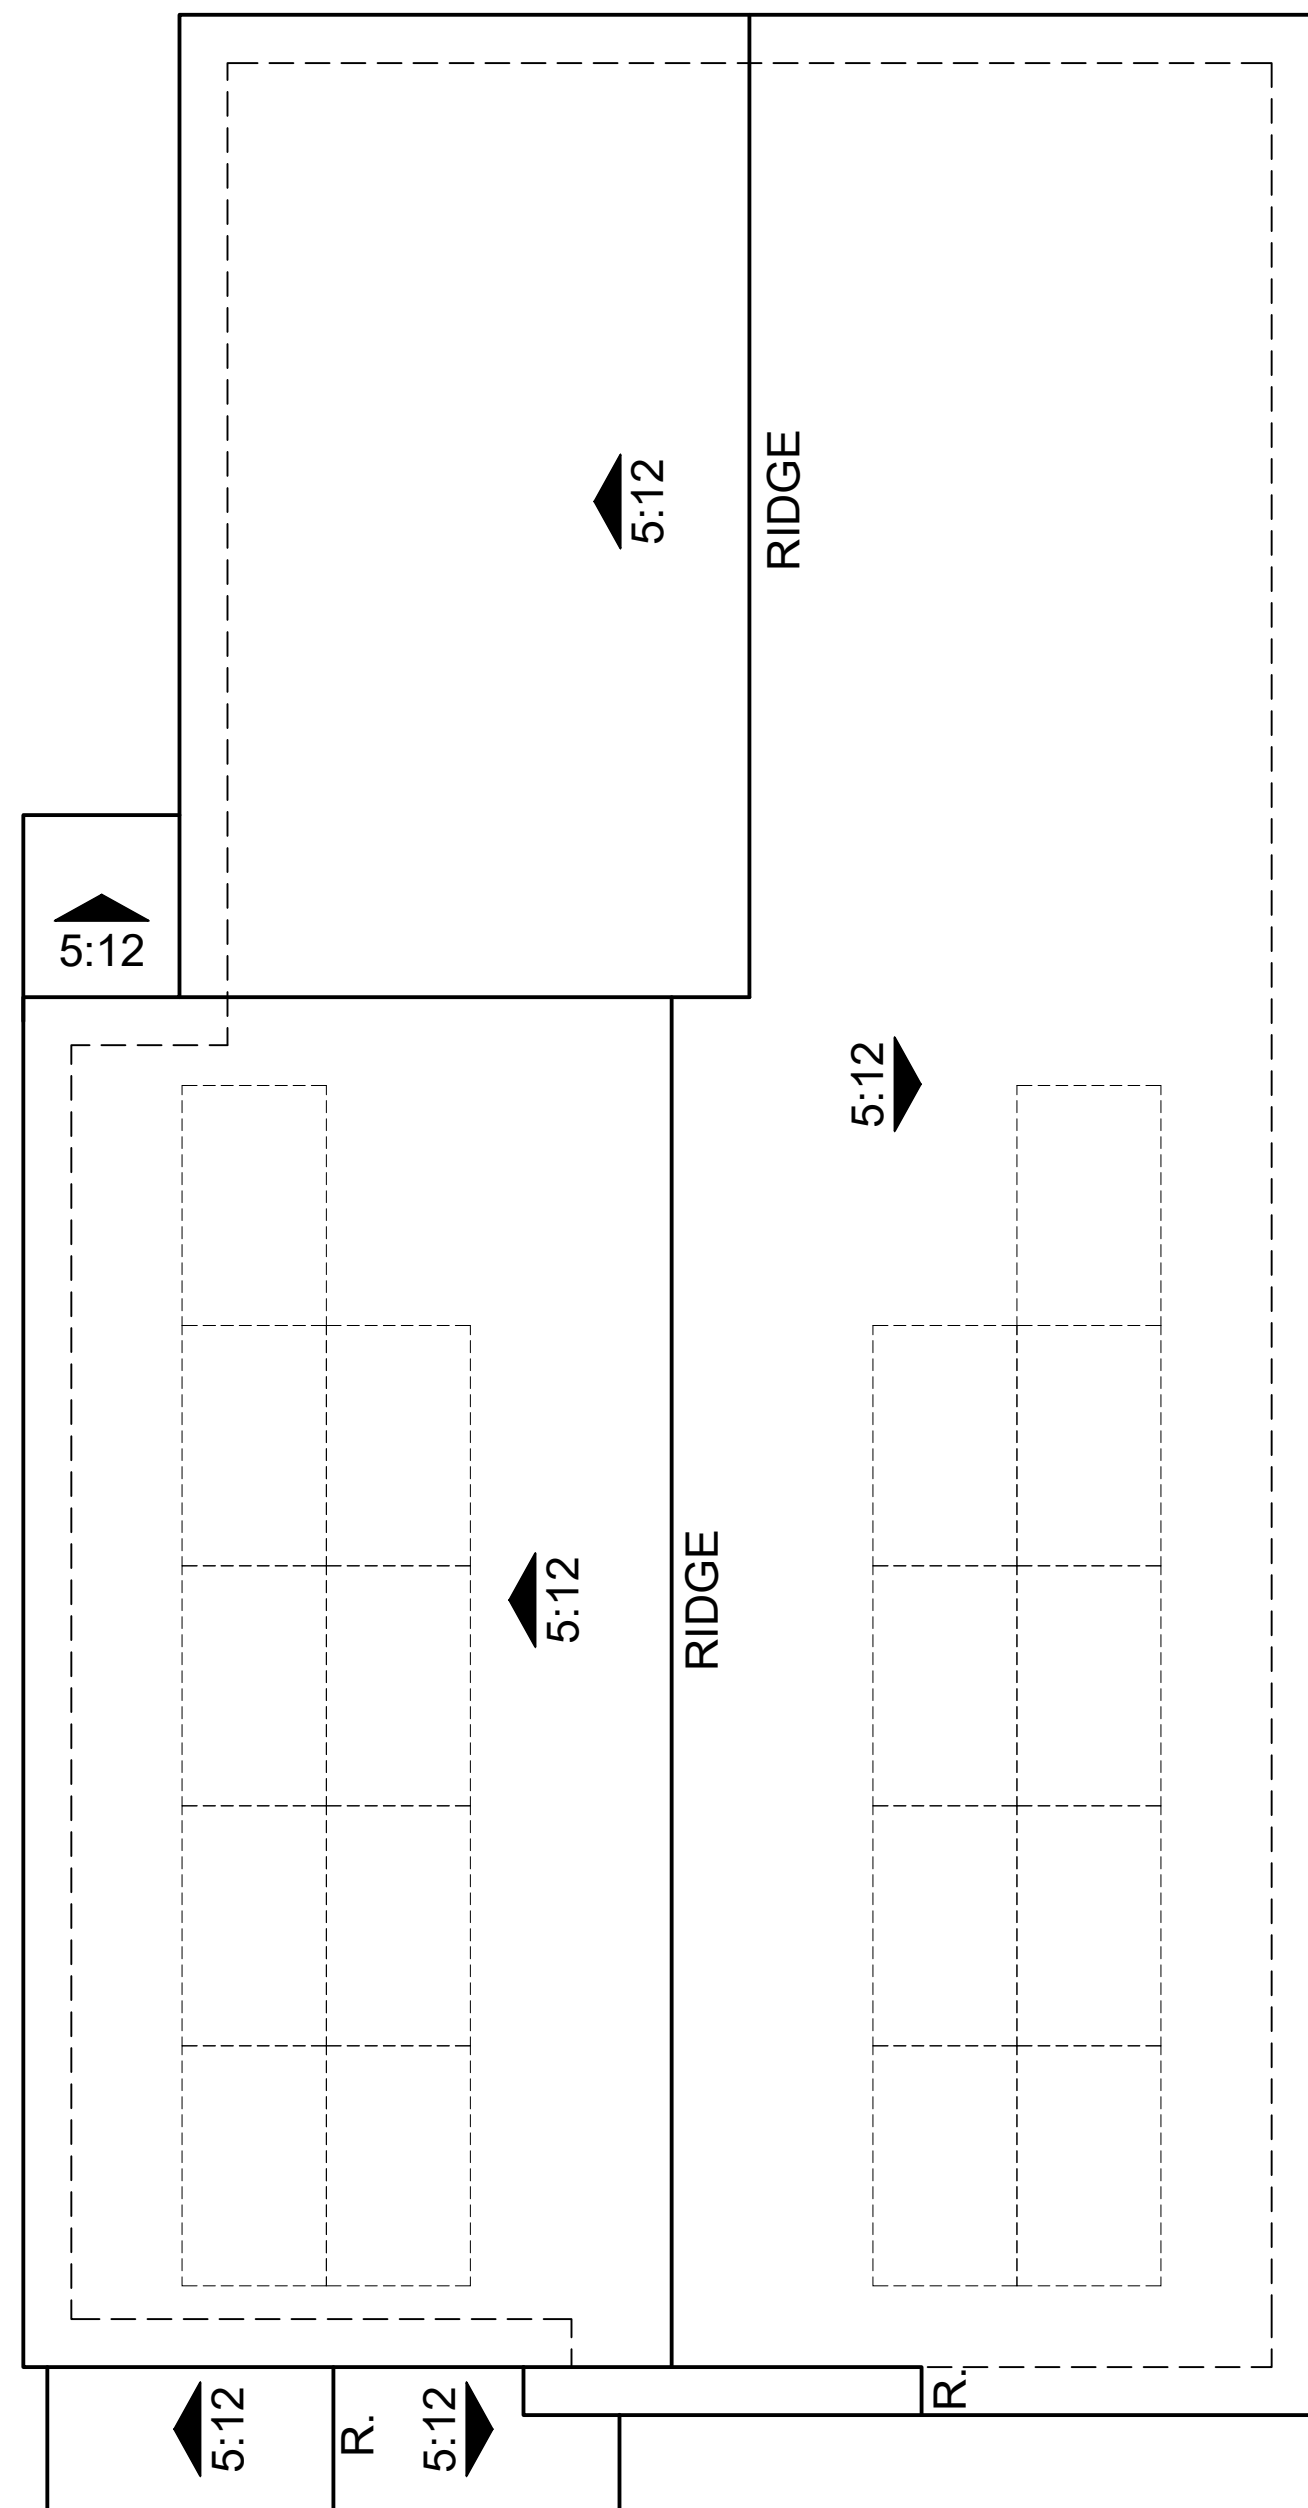


ROOF PLAN 2B
OVERHANG: 1'
RAKE: 1'
ROOF PITCH: 5:12 U.N.O

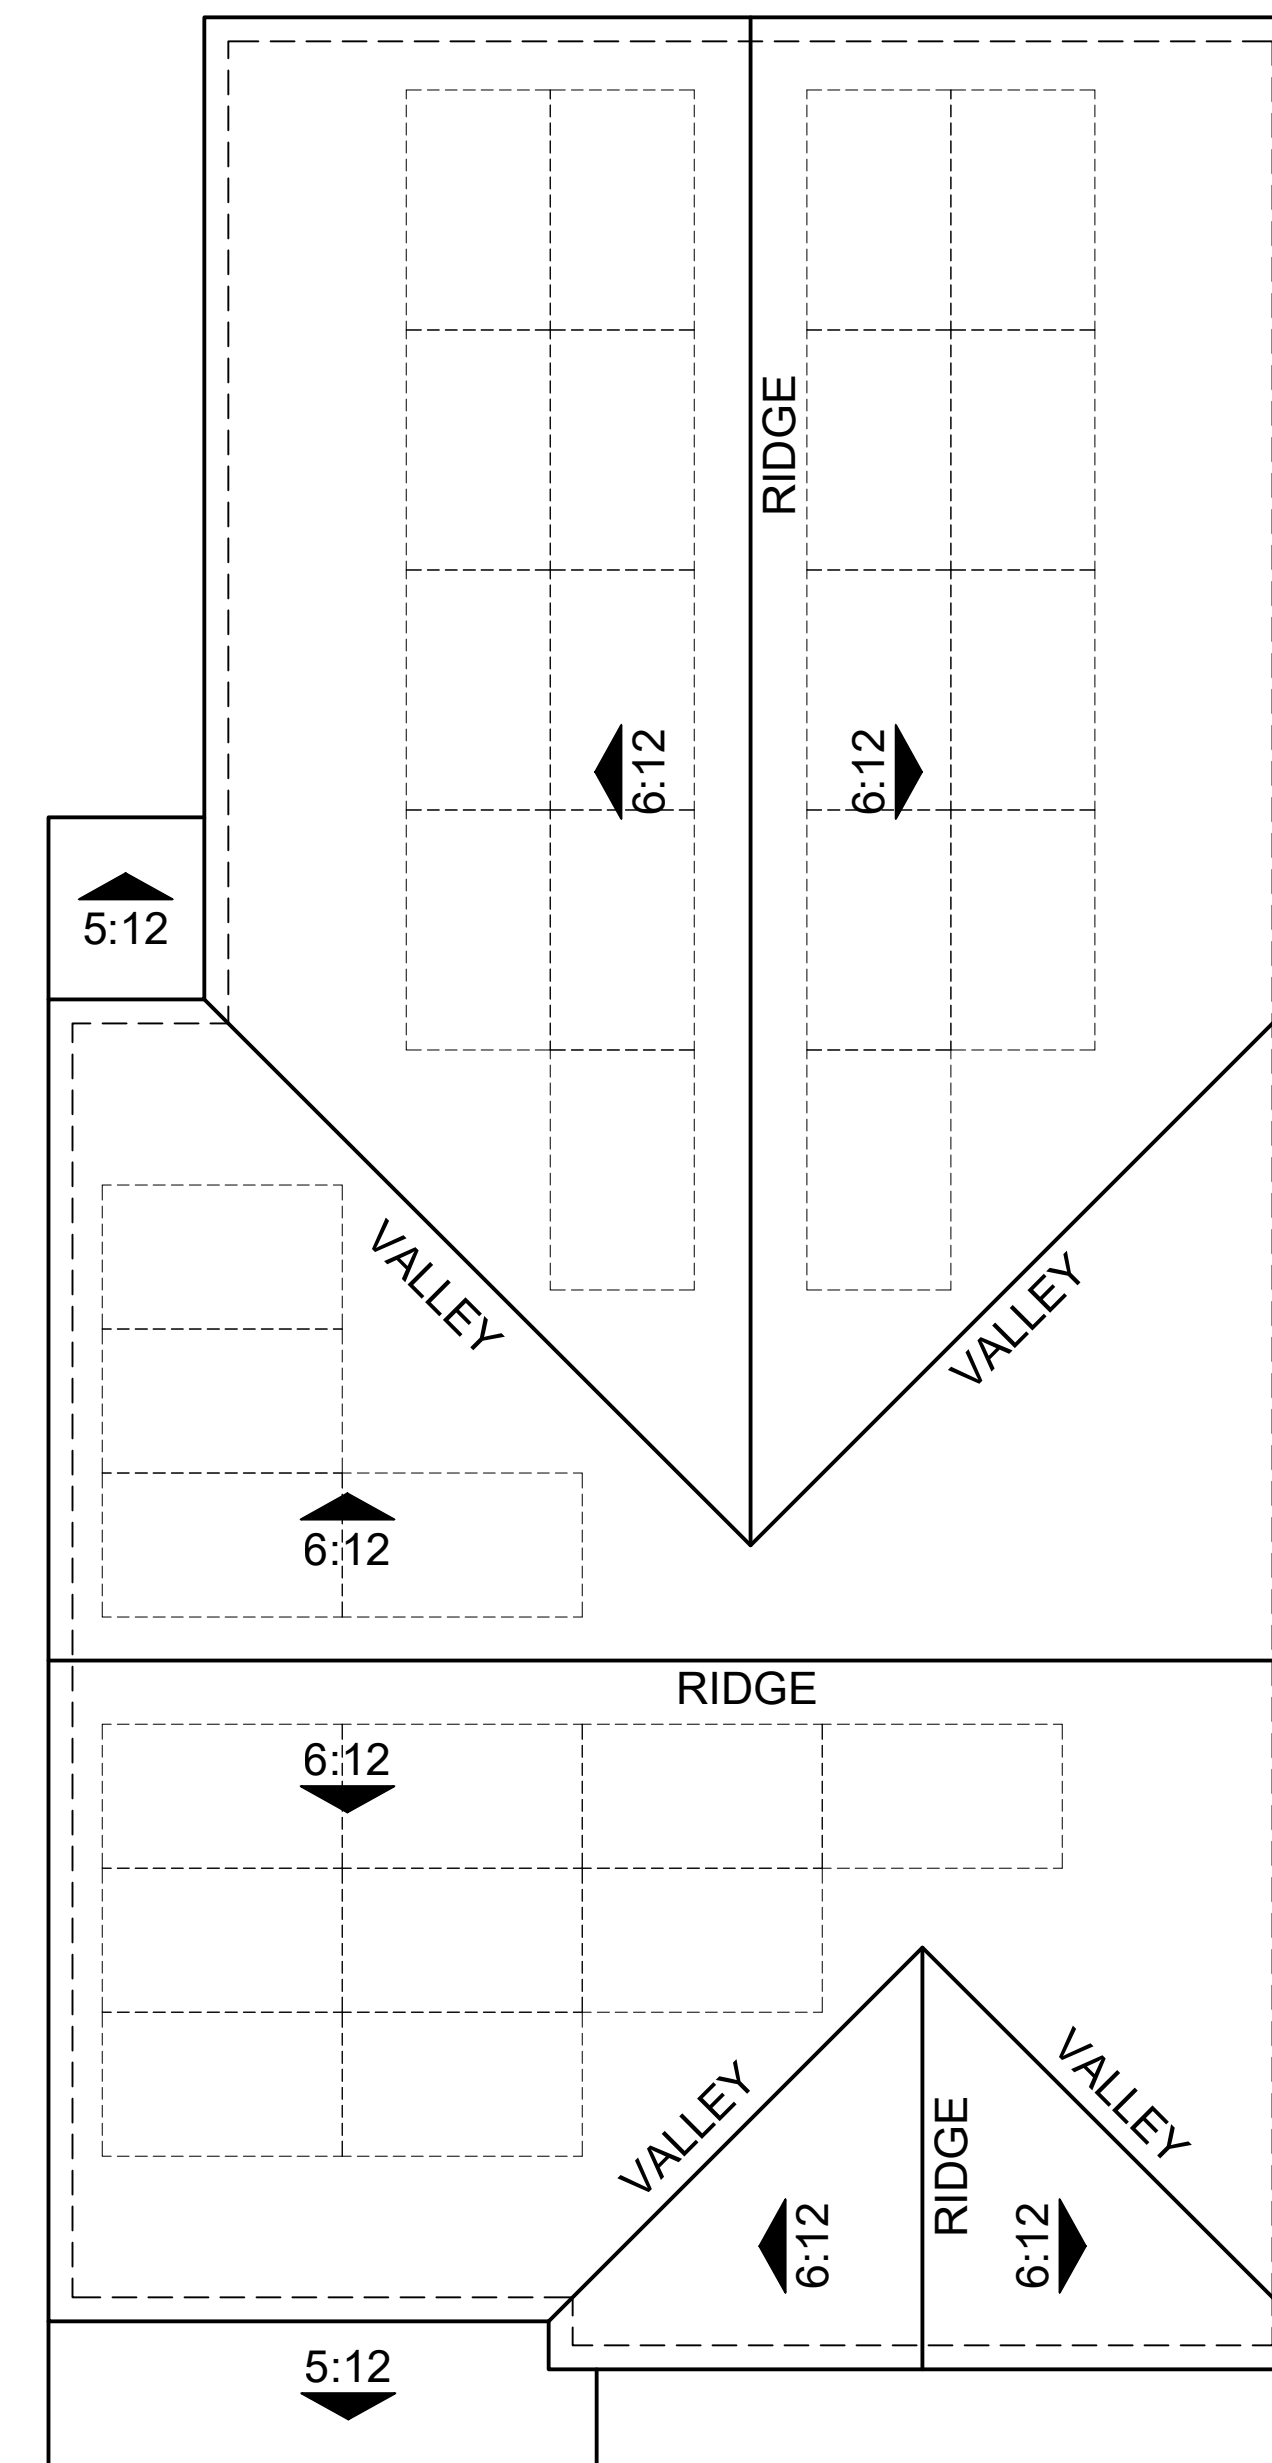

ROOF PLAN 2A
OVERHANG: 6"
RAKE: 6"
ROOF PITCH: 6:12 U.N.O

Note: Solar panels shown are for illustrative purposes. Solar will be confirmed with solar consultant during building submittal process. Location, quantity and orientation may change.

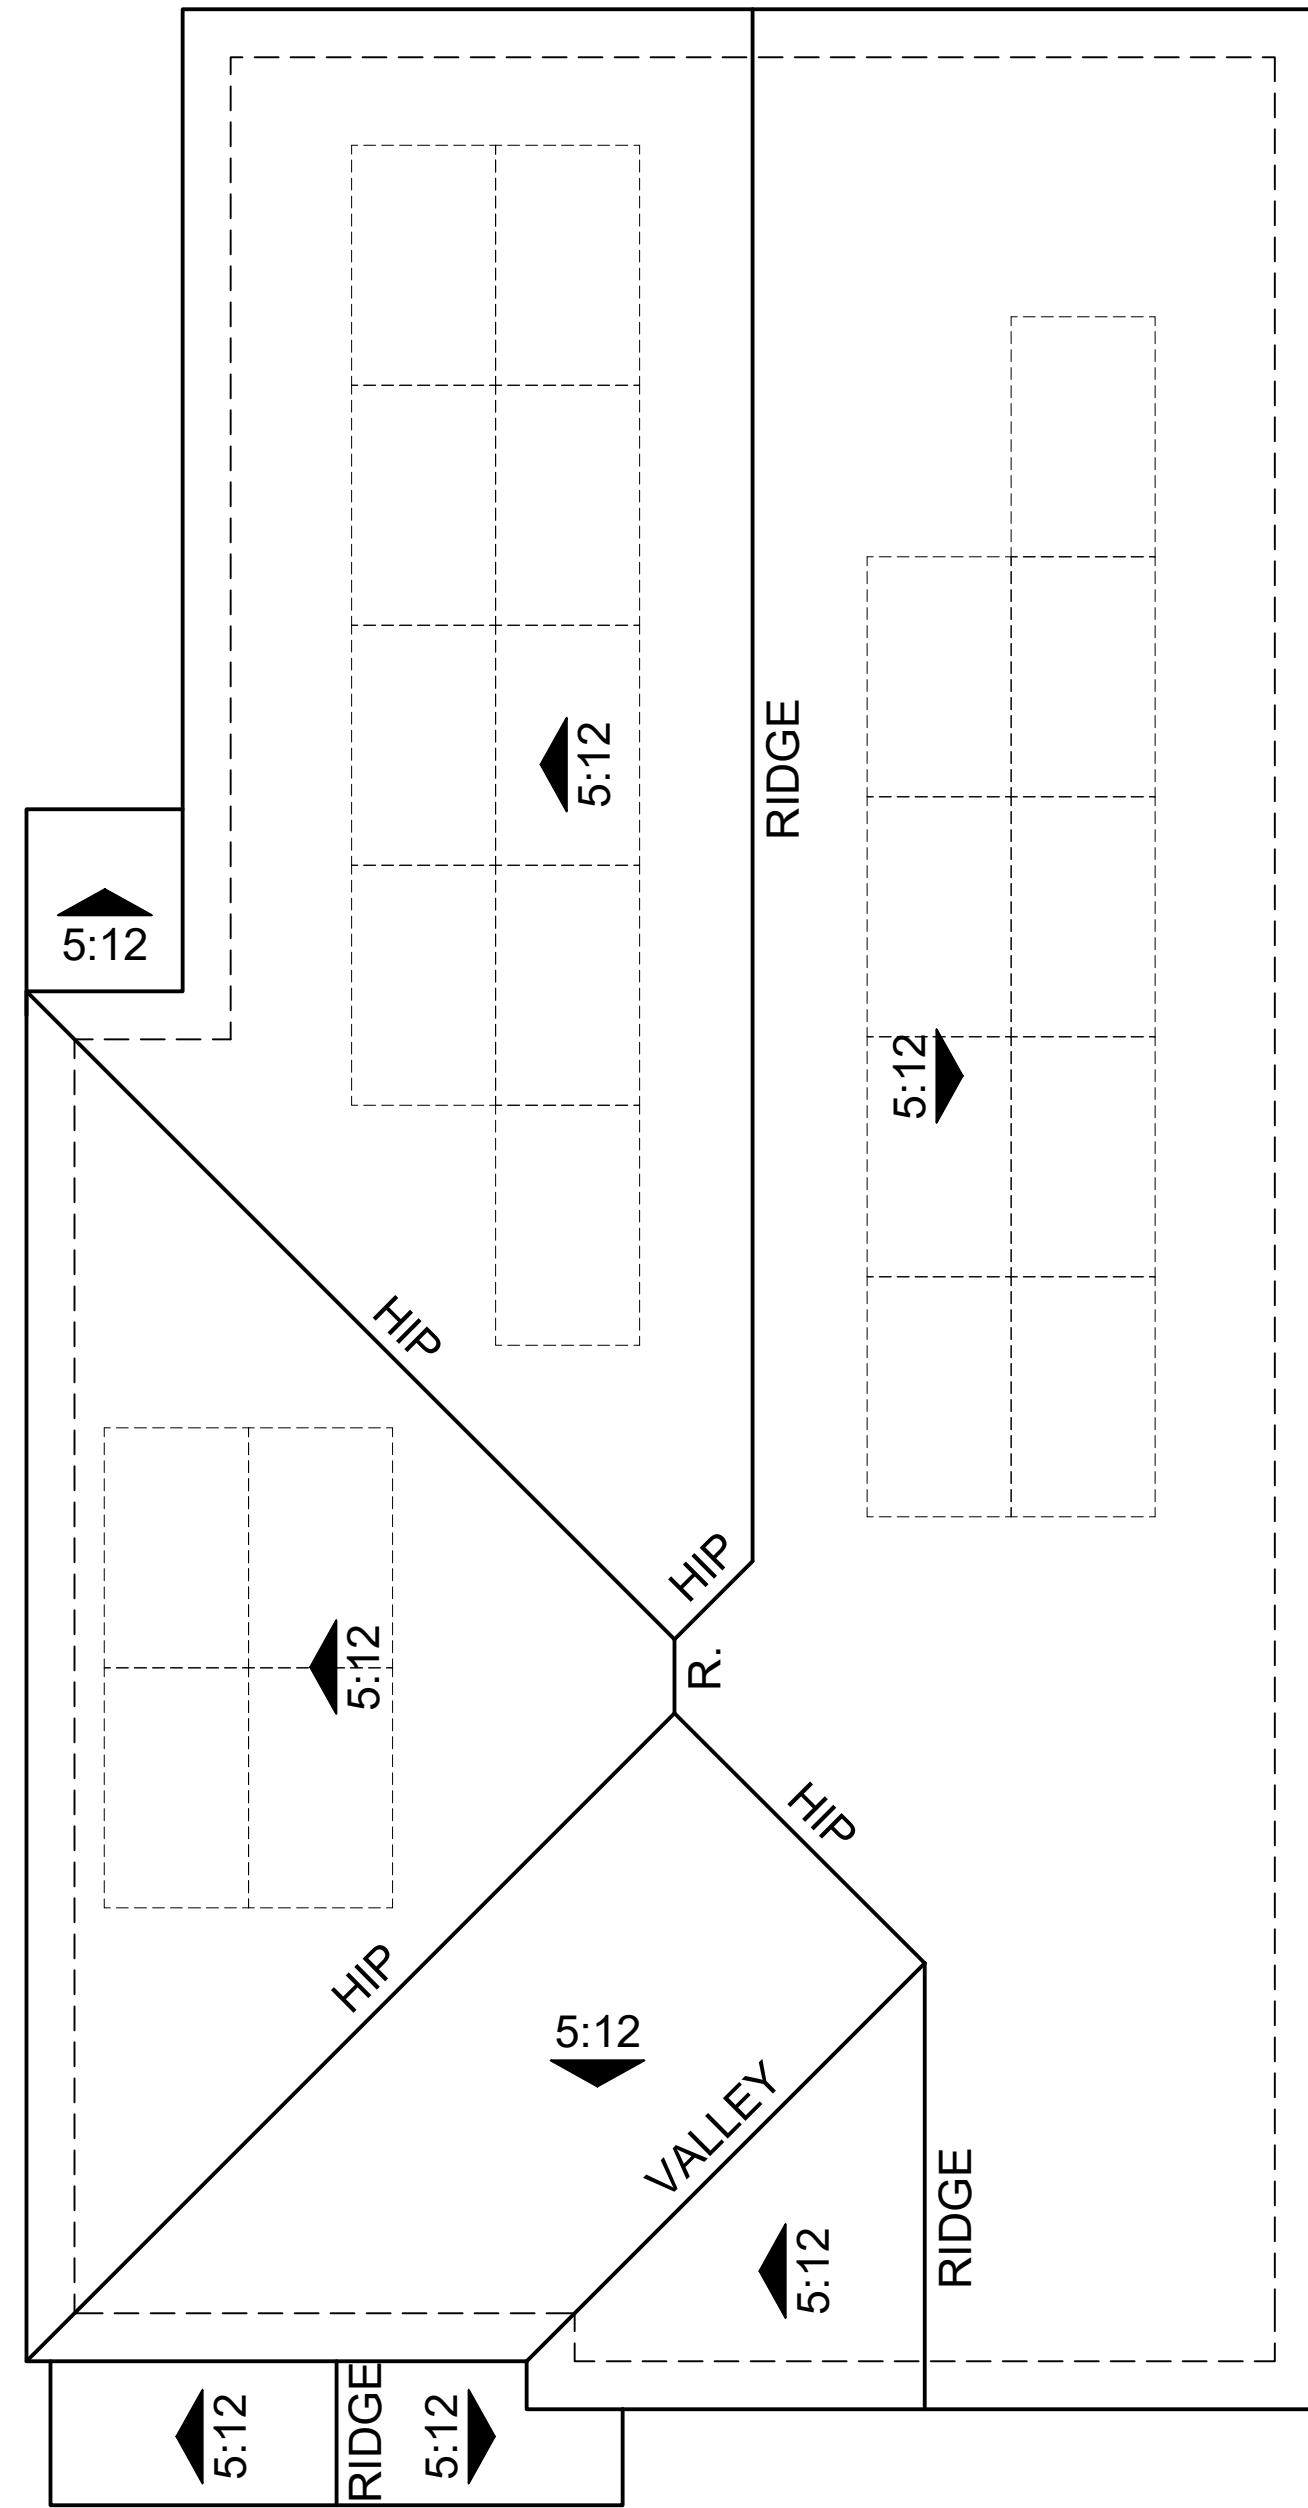

ROOF PLAN 2C
 OVERHANG: 1"
 RAKE: 1"
 ROOF PITCH: 5:12 U.N.O

Note: Solar panels shown are for illustrative purposes. Solar will be confirmed with solar consultant during building submittal process. Location, quantity and orientation may change.




Architecture + Planning
 888.456.5849
 ktgy.com



N2 : KINSLEY AT THE TRIWAY
 TRACY, CA # 2021-1312

CONCEPTUAL PLANNING
 SEPTEMBER 13, 2024

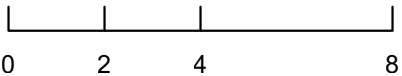

PLAN 2 ROOF PLAN

N2-A2.4.1




Plan 3A - Farmhouse




Plan 3B - Craftsman



Plan 3C - Country European

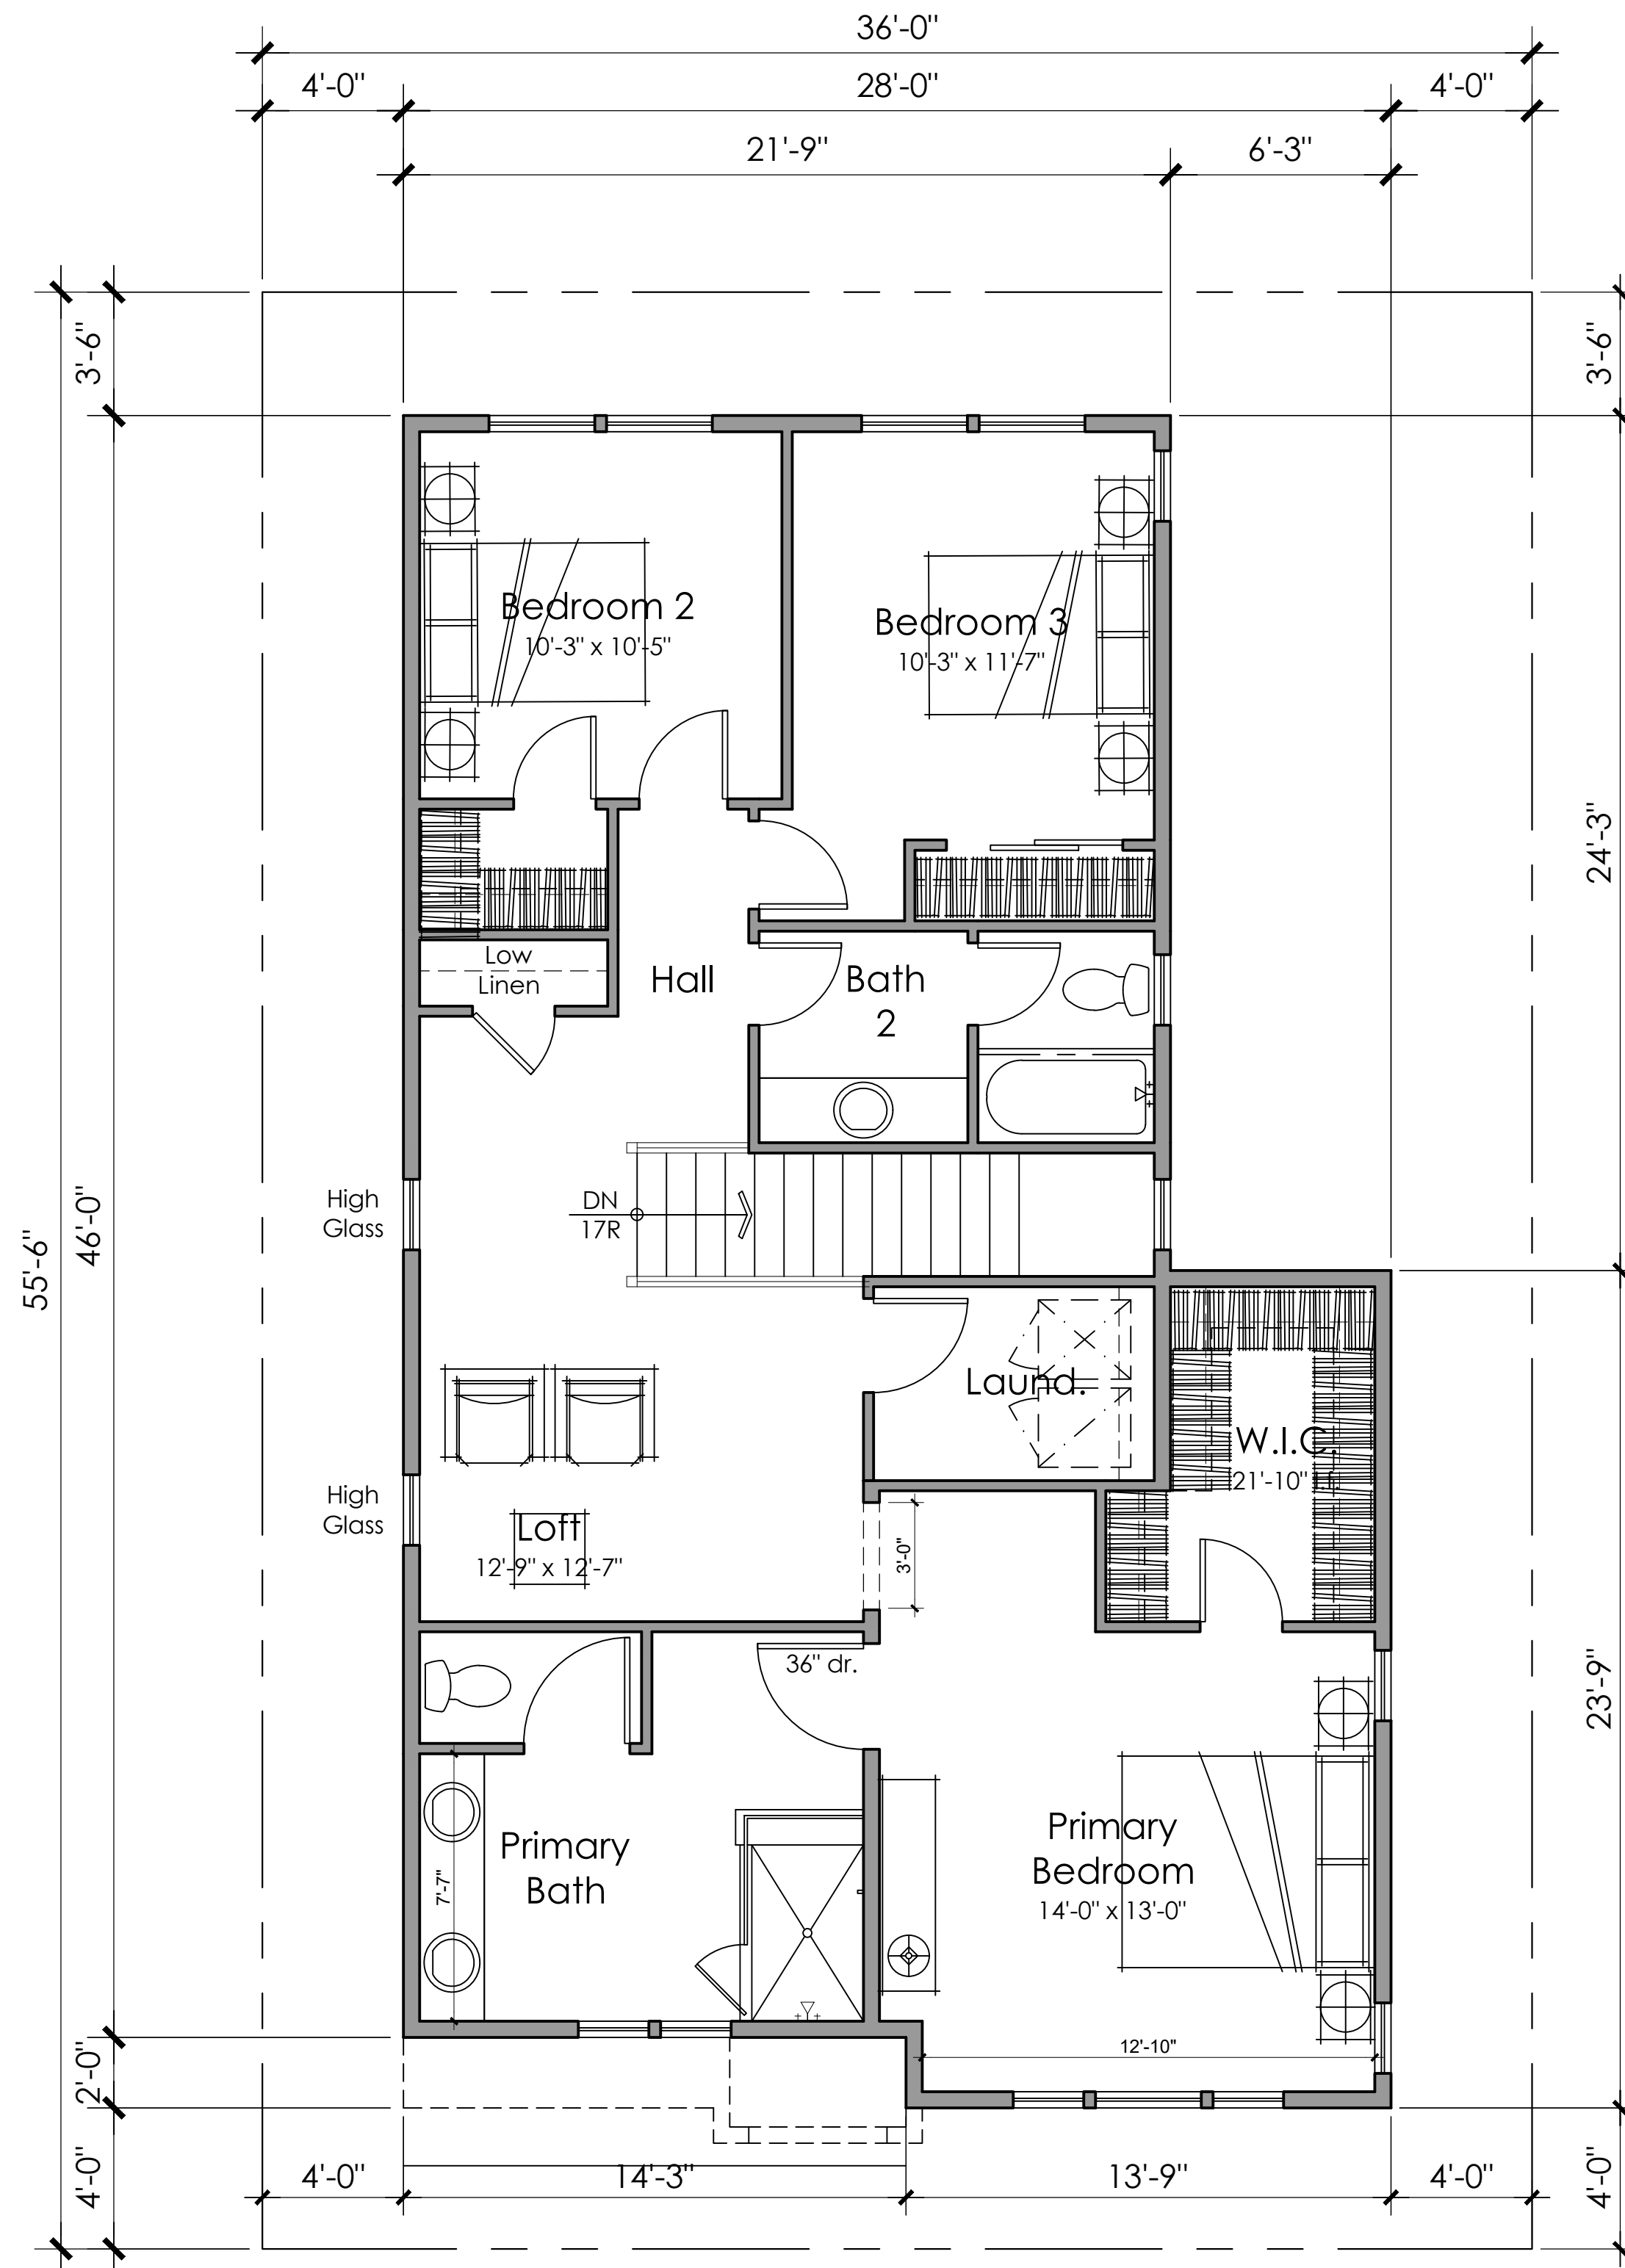

Second Floor
1129 SQ. FT.

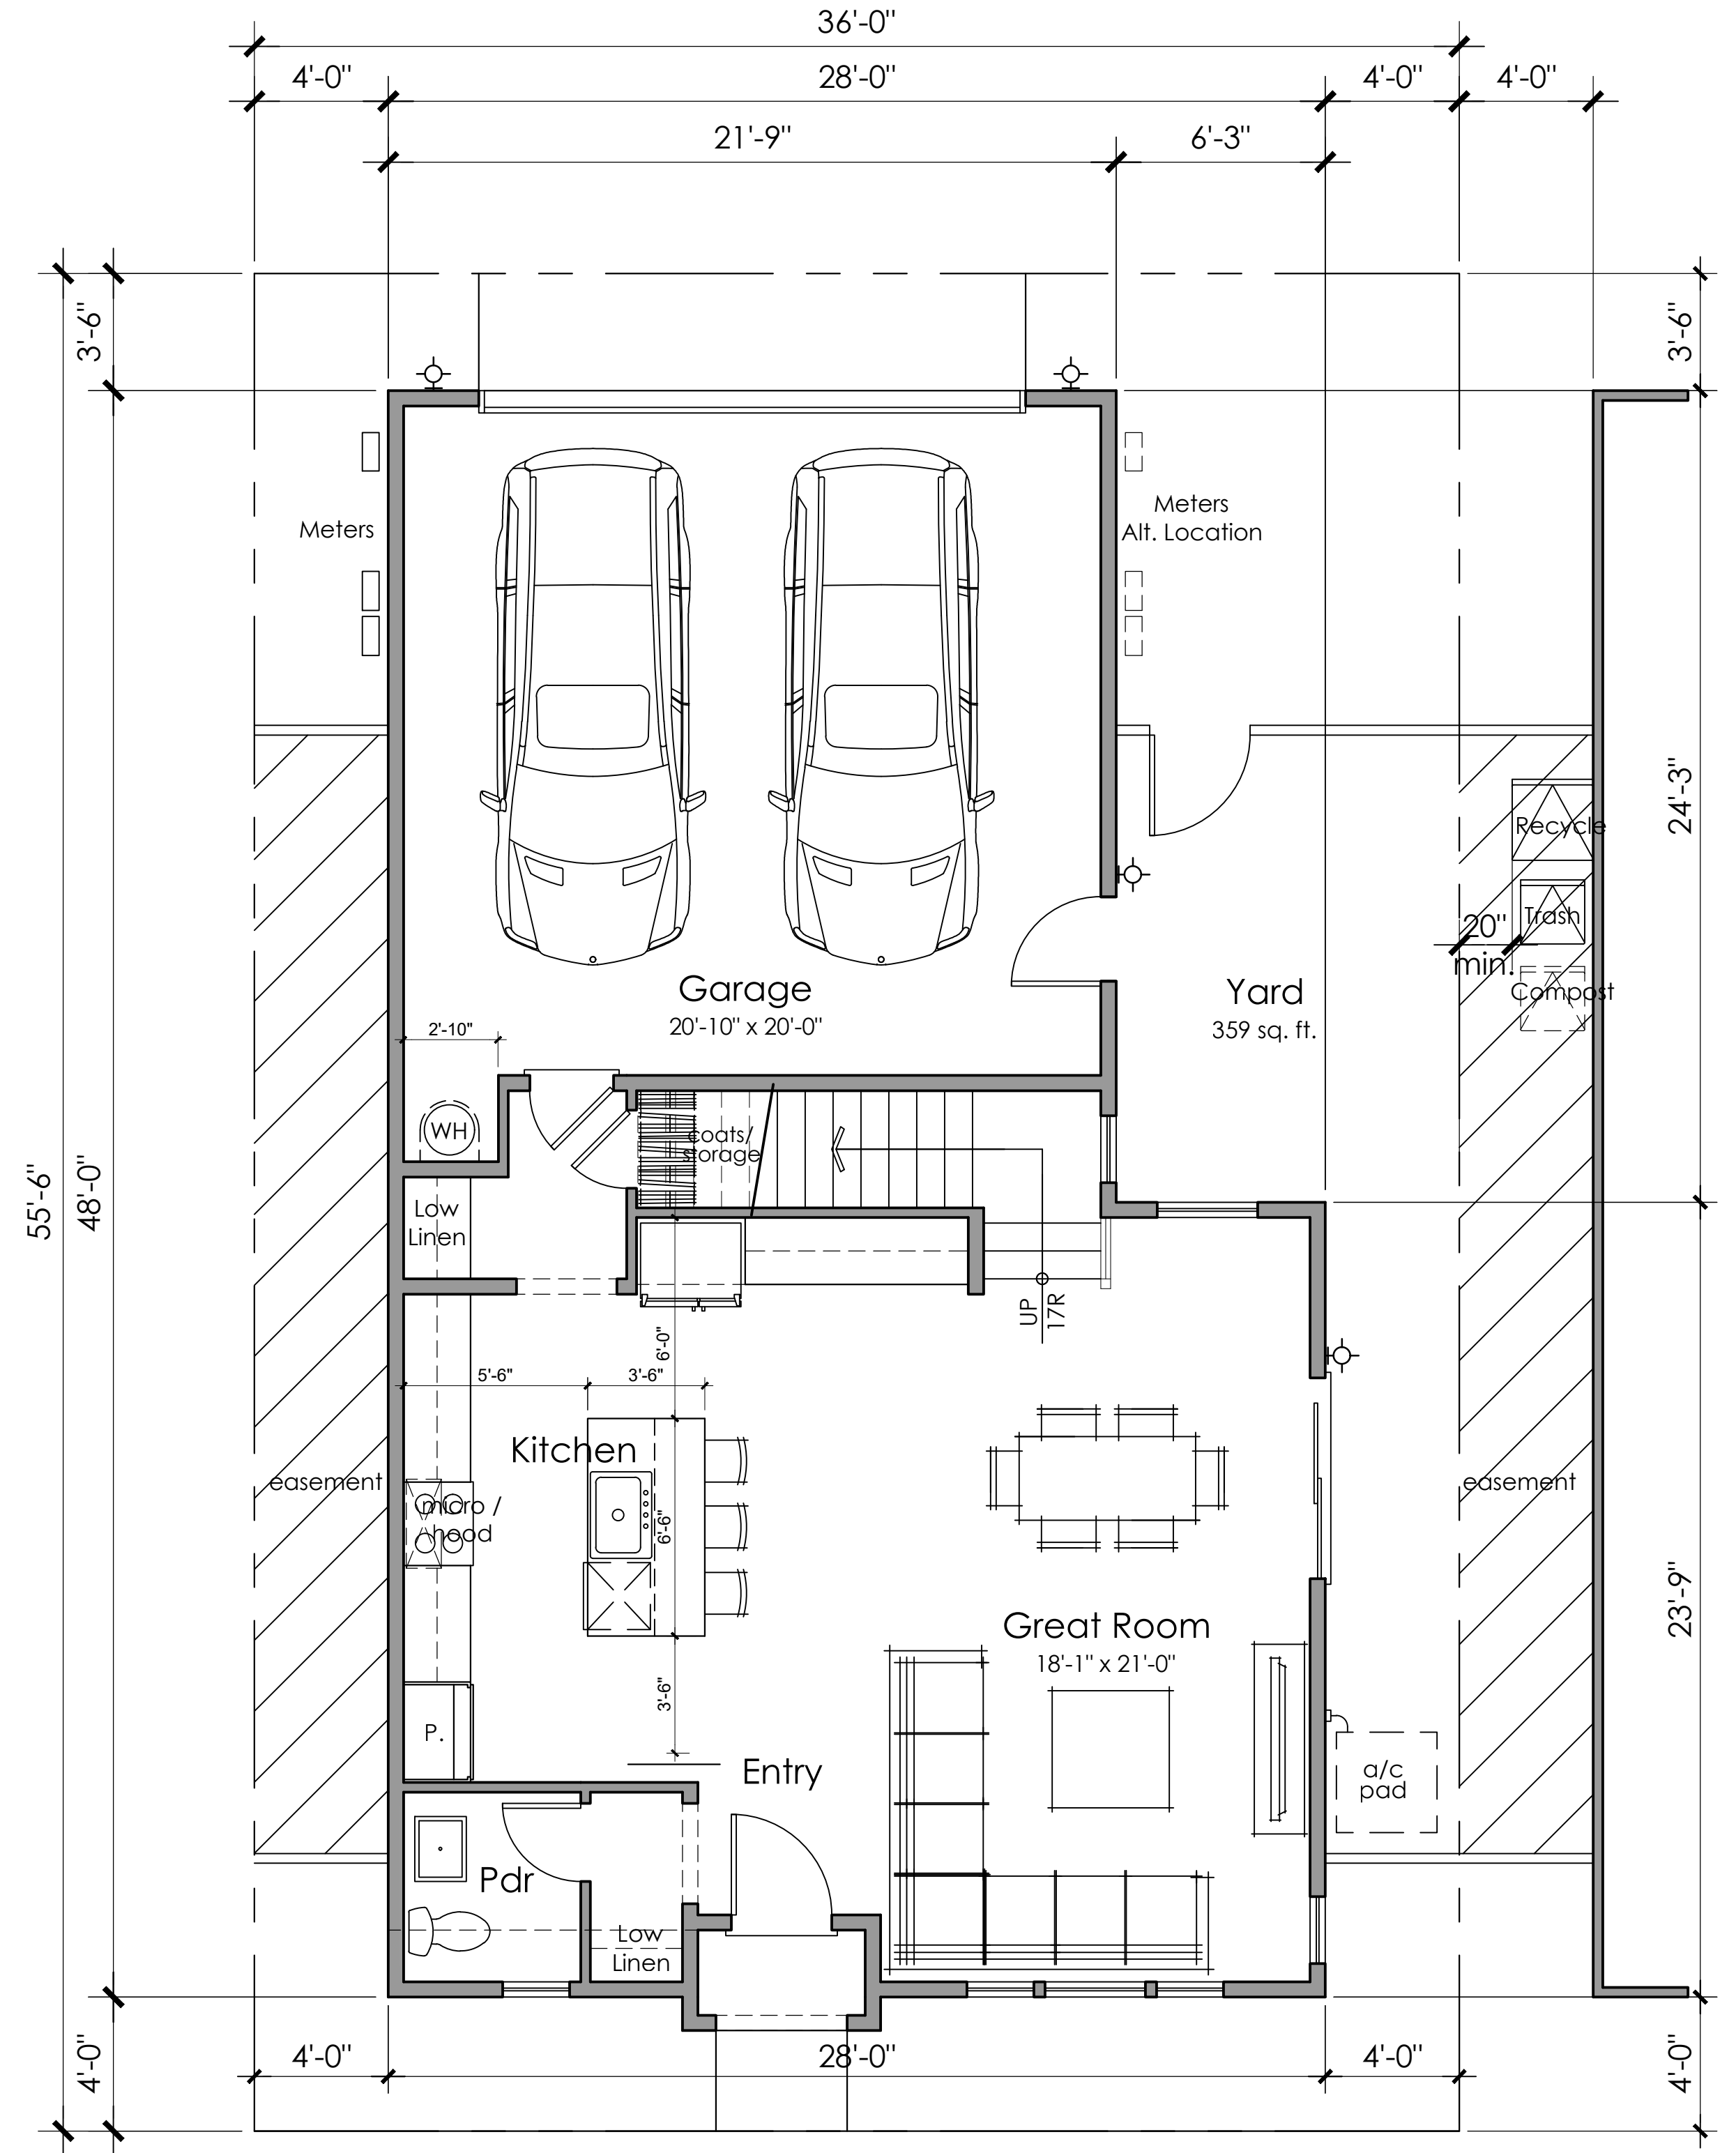

First Floor
729 SQ. FT.

⊕ Exterior Wall Light fixture
N2/Building 3 Entry Light at Porch Ceilings




Architecture + Planning
888.456.5849
ktgy.com



N2 : KINSLEY AT THE TRIWAY
TRACY, CA # 2021-1312

CONCEPTUAL PLANNING
SEPTEMBER 13, 2024

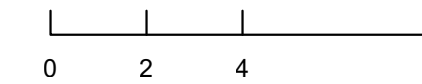

3 BEDROOMS
2.5 BATHS
1,842 S.F.

PLAN 3A
FLOOR PLANS

N2-A3.2.0



Right Elevation (Active Side)



Rear Elevation

- 3A: Farmhouse - Material Legend
1. Composition Shingle Roofing
 2. Standing Seam Roof
 3. Cementitious Board and Batten Siding
 4. Stucco finish
 5. Awning
 6. Decorative Post
 7. Enhanced Head and Sill Trim



Left Elevation (Inactive Side)



Front Elevation 3A - Farmhouse




Architecture + Planning
888.456.5849
ktgy.com



N2 : KINSLEY AT THE TRIWAY
TRACY, CA # 2021-1312

CONCEPTUAL PLANNING
SEPTEMBER 13, 2024

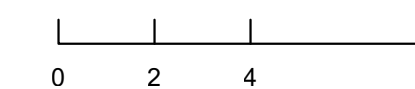

PLAN 3A
'A' EXTERIOR ELEVATIONS

N2-A3.3.0



Right Elevation (Active Side)




Rear Elevation

- 3B: Craftsman - Material Legend**
1. Composition Shingle Roofing
 2. Cementitious Lap Siding
 3. Stucco finish
 4. Brick Veneer
 5. Window Shutters
 6. Decorative Post
 7. Decorative Gable end Detail
 8. Enhanced Head and Sill Trim



Left Elevation (Inactive Side)

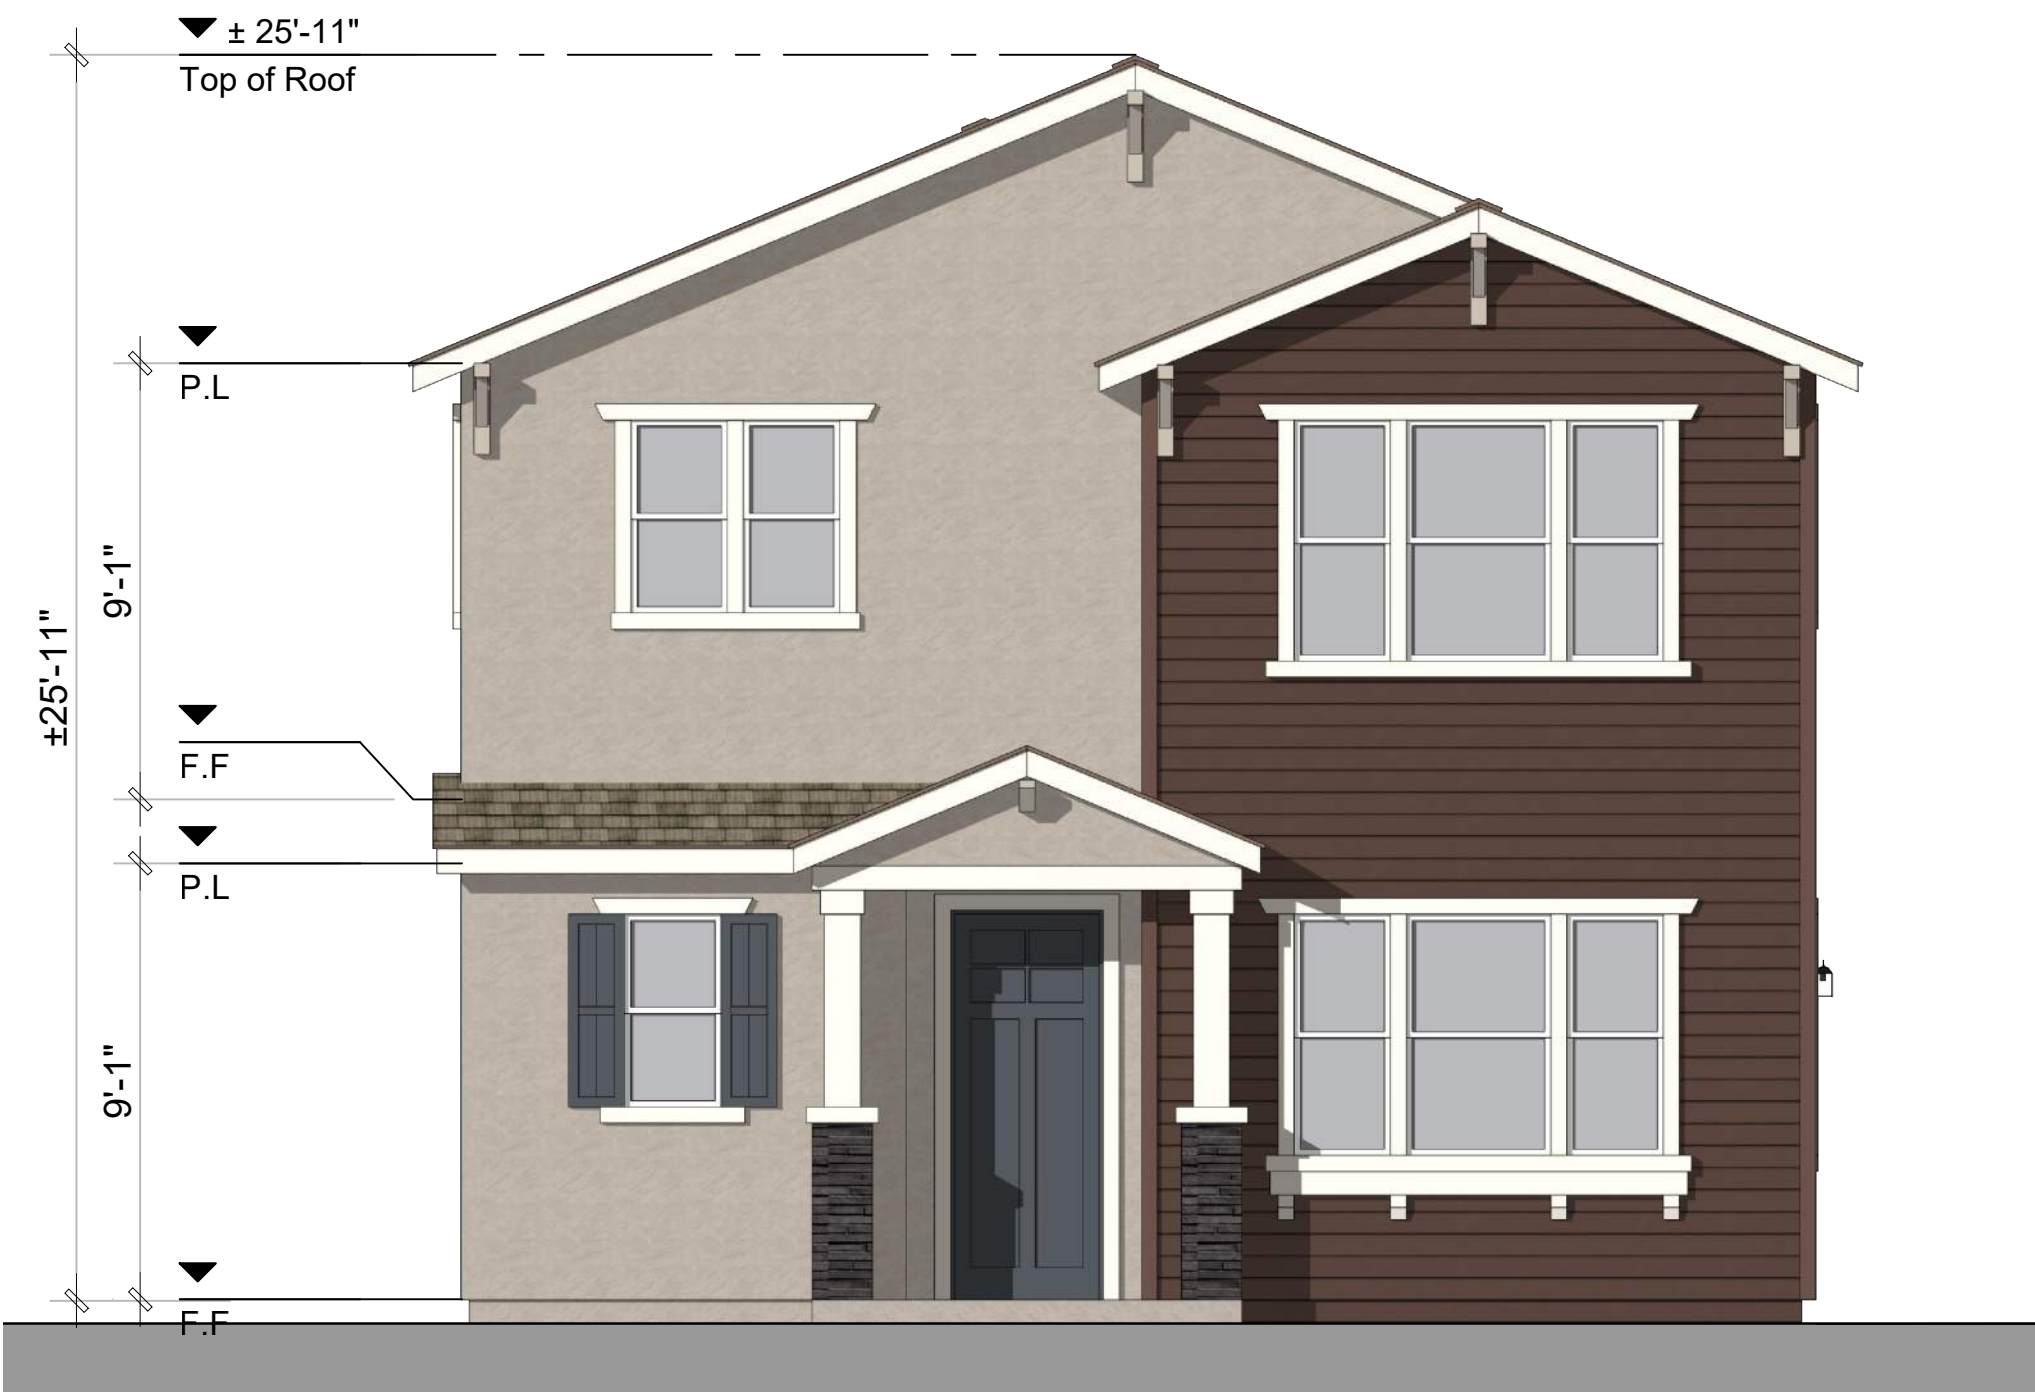

Front Elevation 3B - Craftsman



Right Elevation (Active Side)




Rear Elevation


- 3C: Country European - Material Legend
1. Composition Shingle Roofing
 3. Cementitious Board and Batten Siding
 4. Stucco finish
 5. Stone Veneer
 6. Window Shutters
 7. Decorative Post
 8. Decorative Gable end Detail
 9. Enhanced Head and Sill Trim




Left Elevation (Inactive Side)

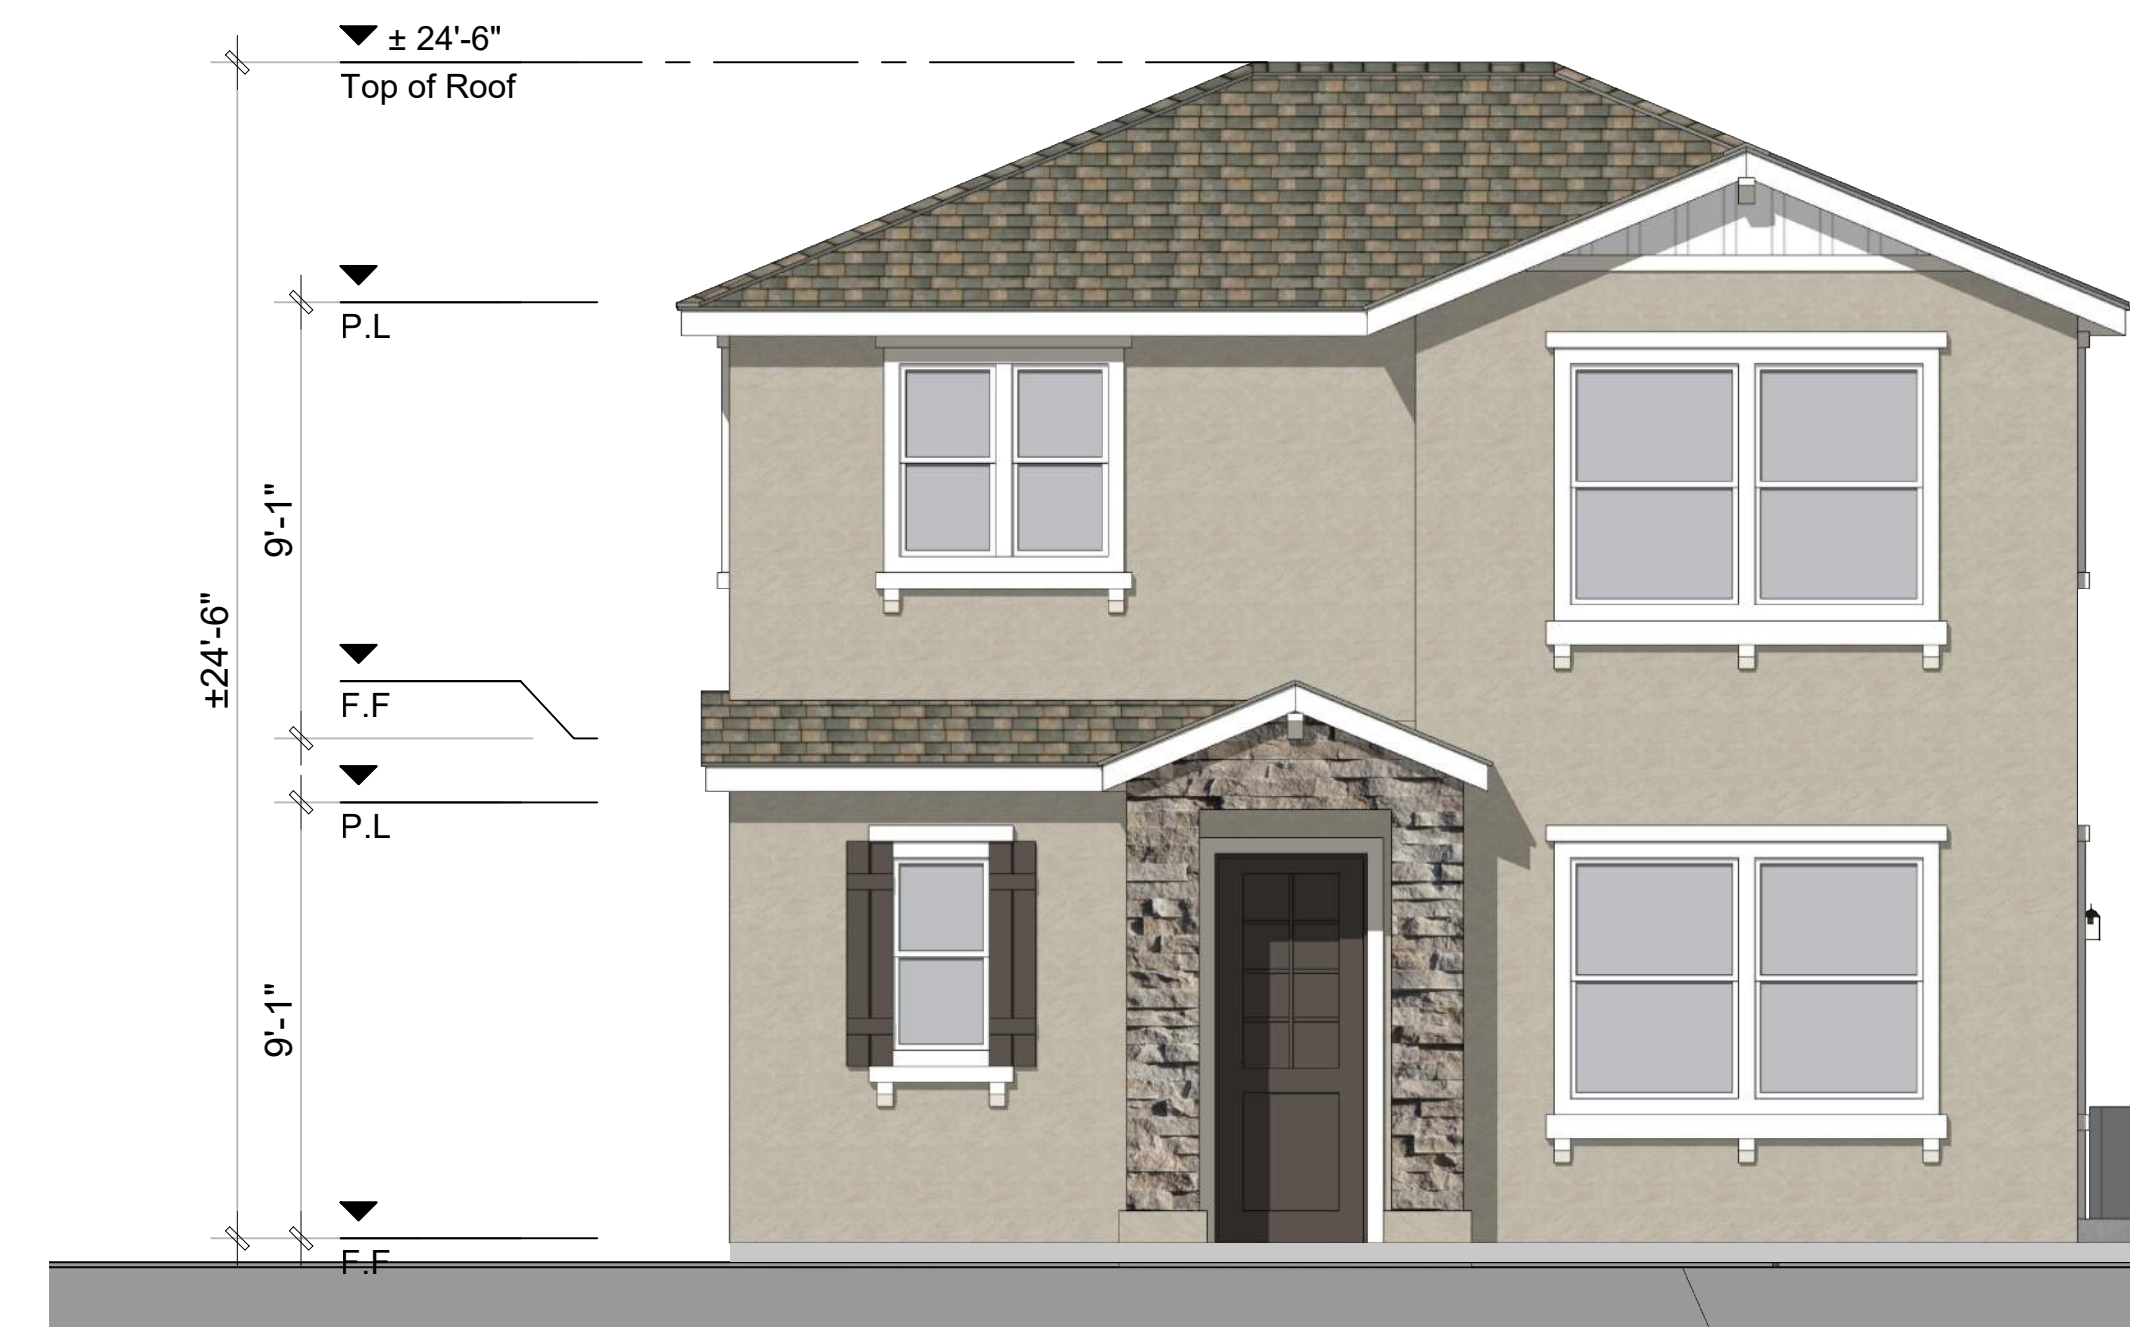

Front Elevation 3C - Country European

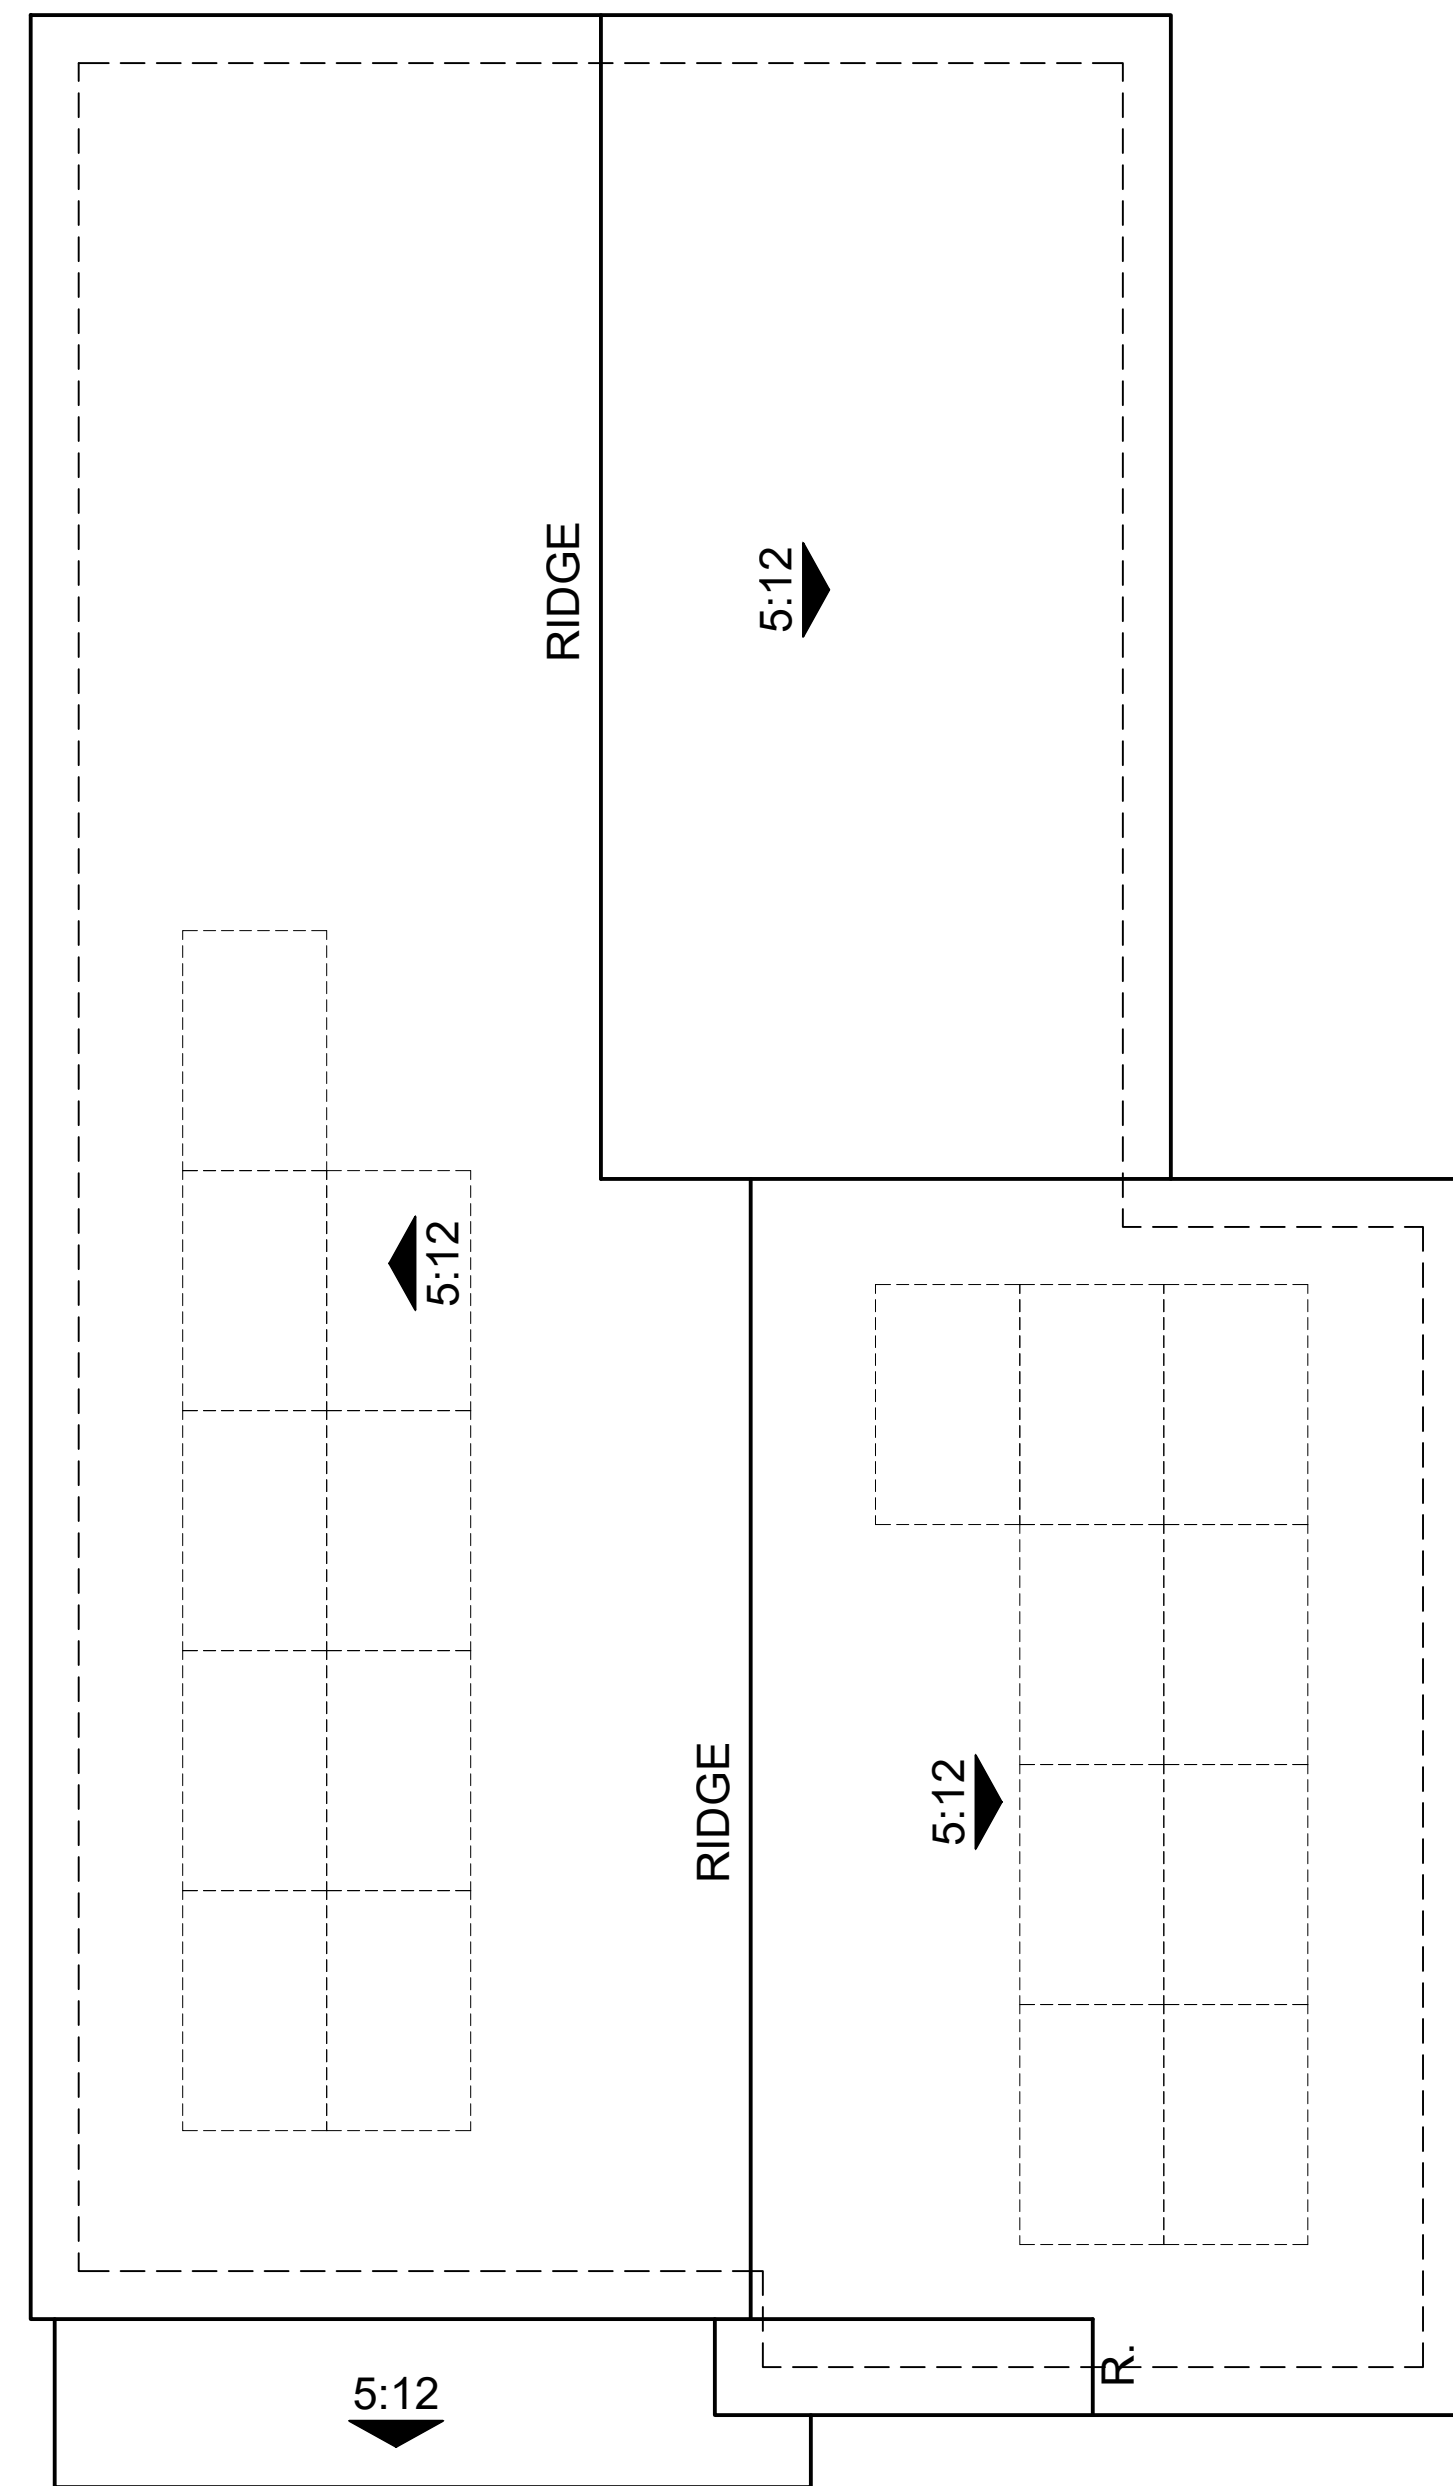


ROOF PLAN 3B
OVERHANG: 1'
RAKE: 1'
ROOF PITCH: 5:12 U.N.O

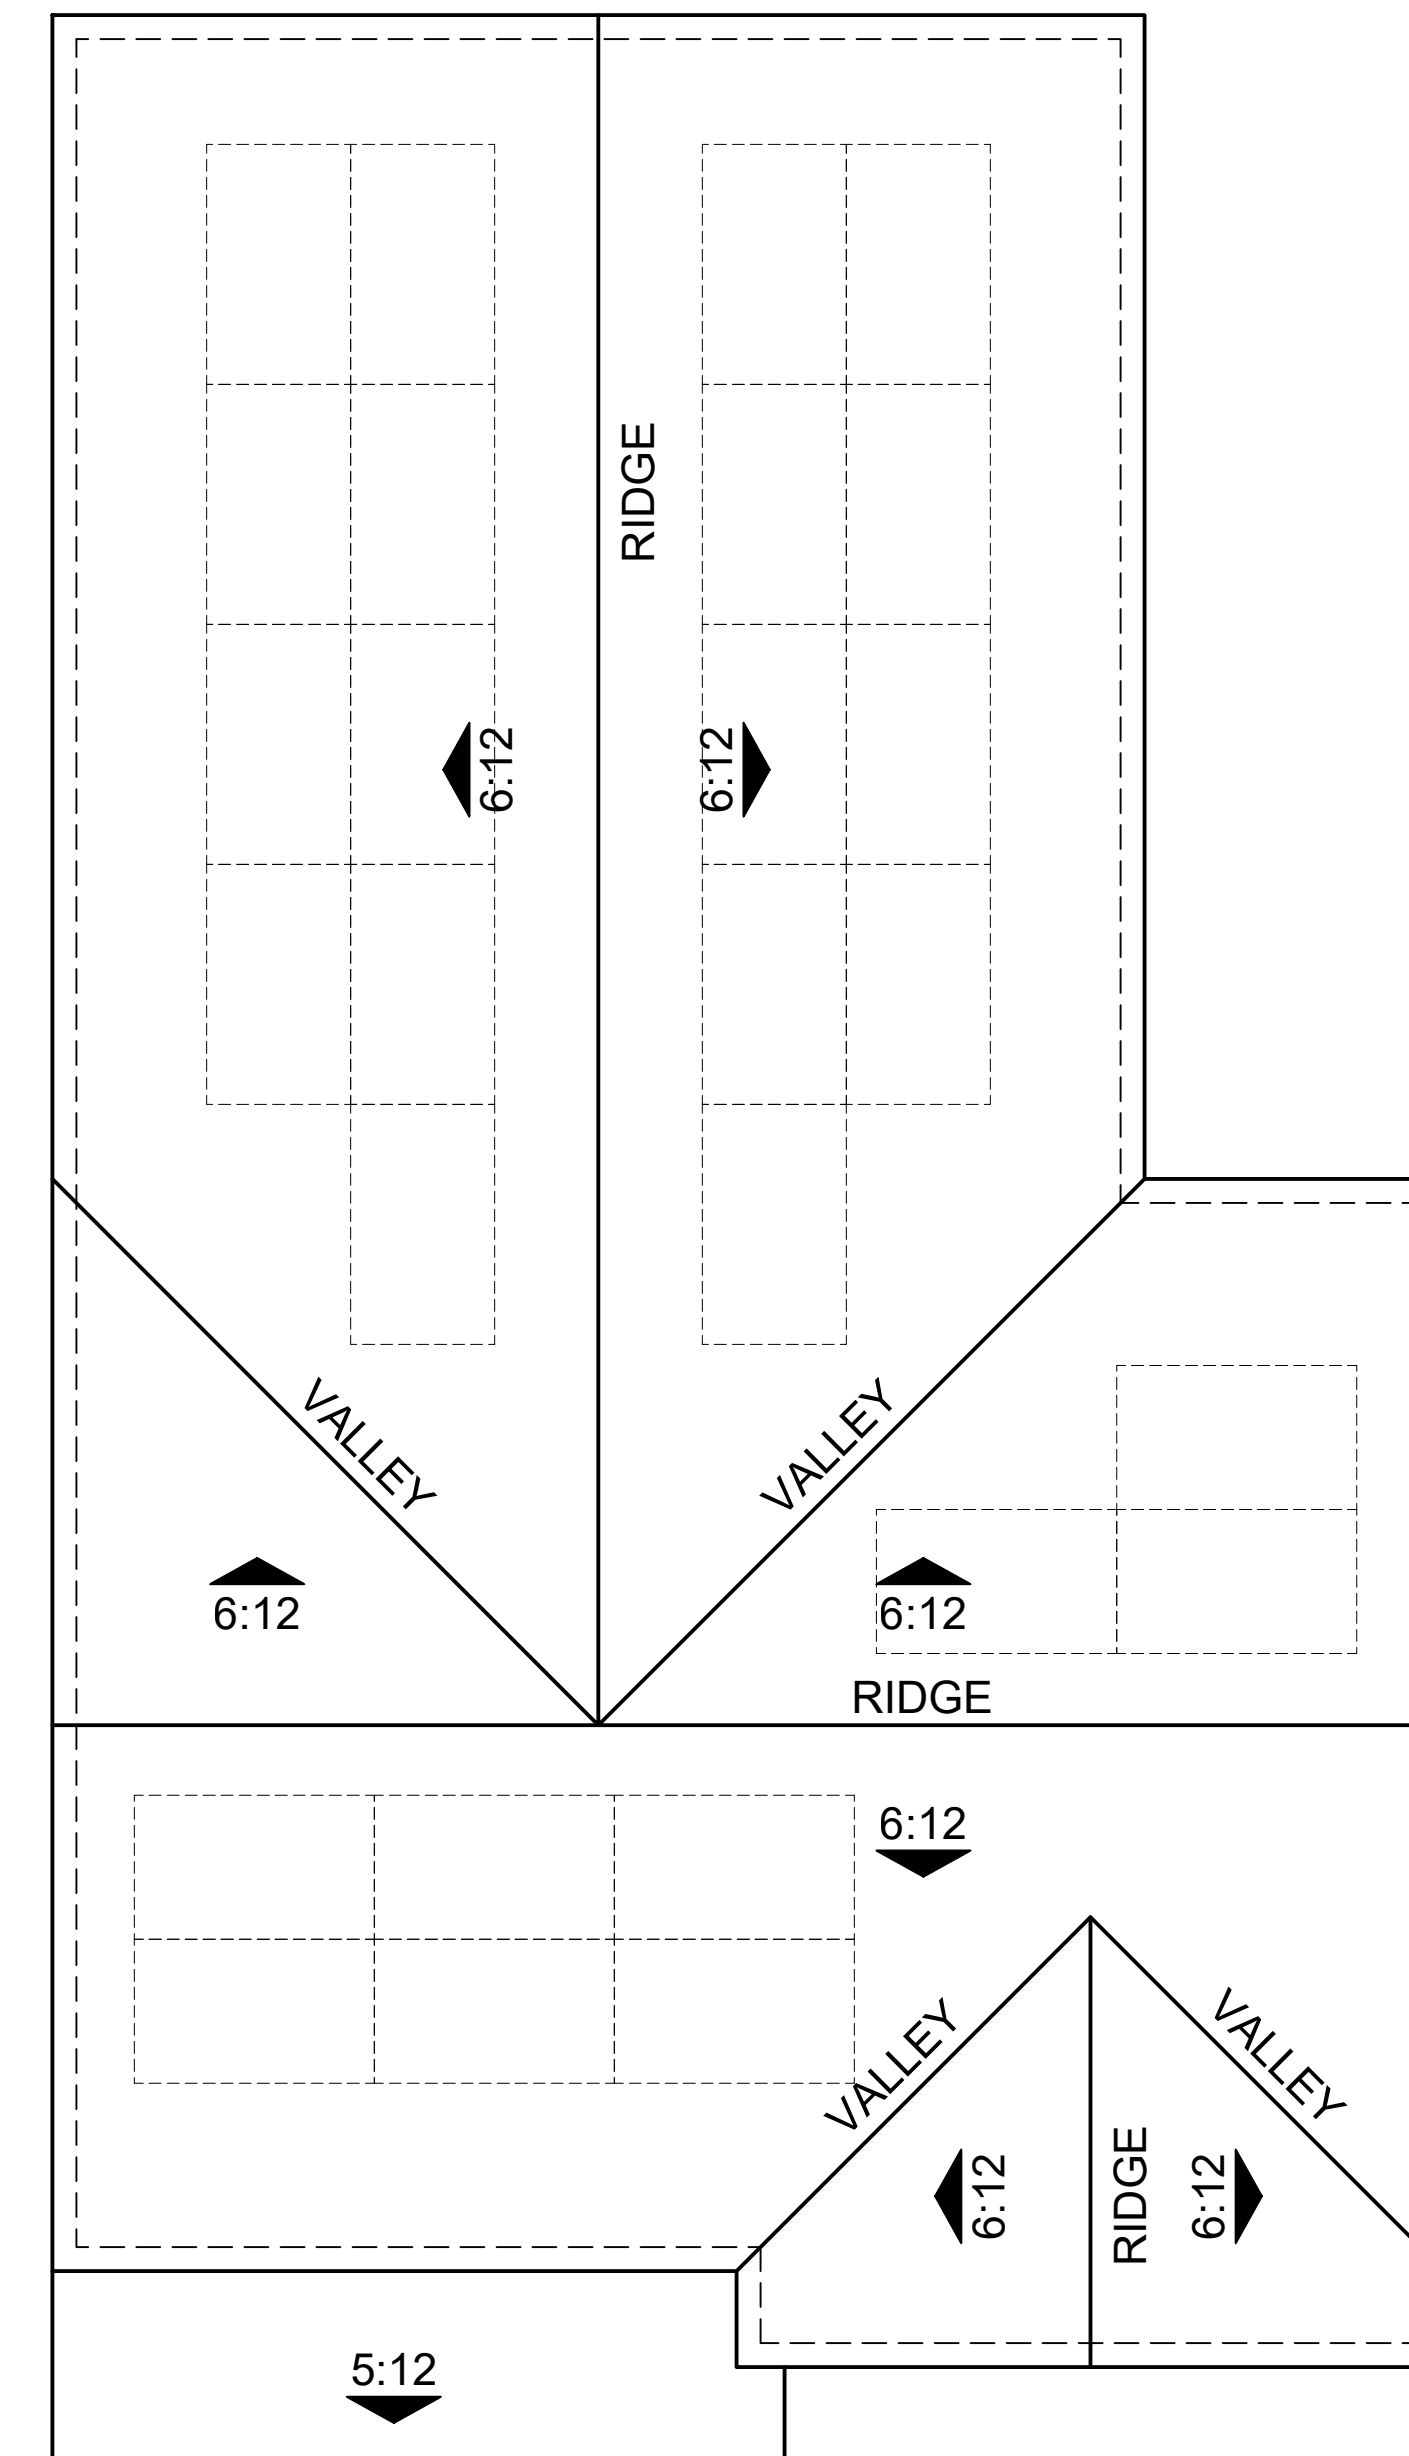

ROOF PLAN 3A
OVERHANG: 6"
RAKE: 6"
ROOF PITCH: 6:12 U.N.O

Note: Solar panels shown are for illustrative purposes. Solar will be confirmed with solar consultant during building submittal process. Location, quantity and orientation may change.

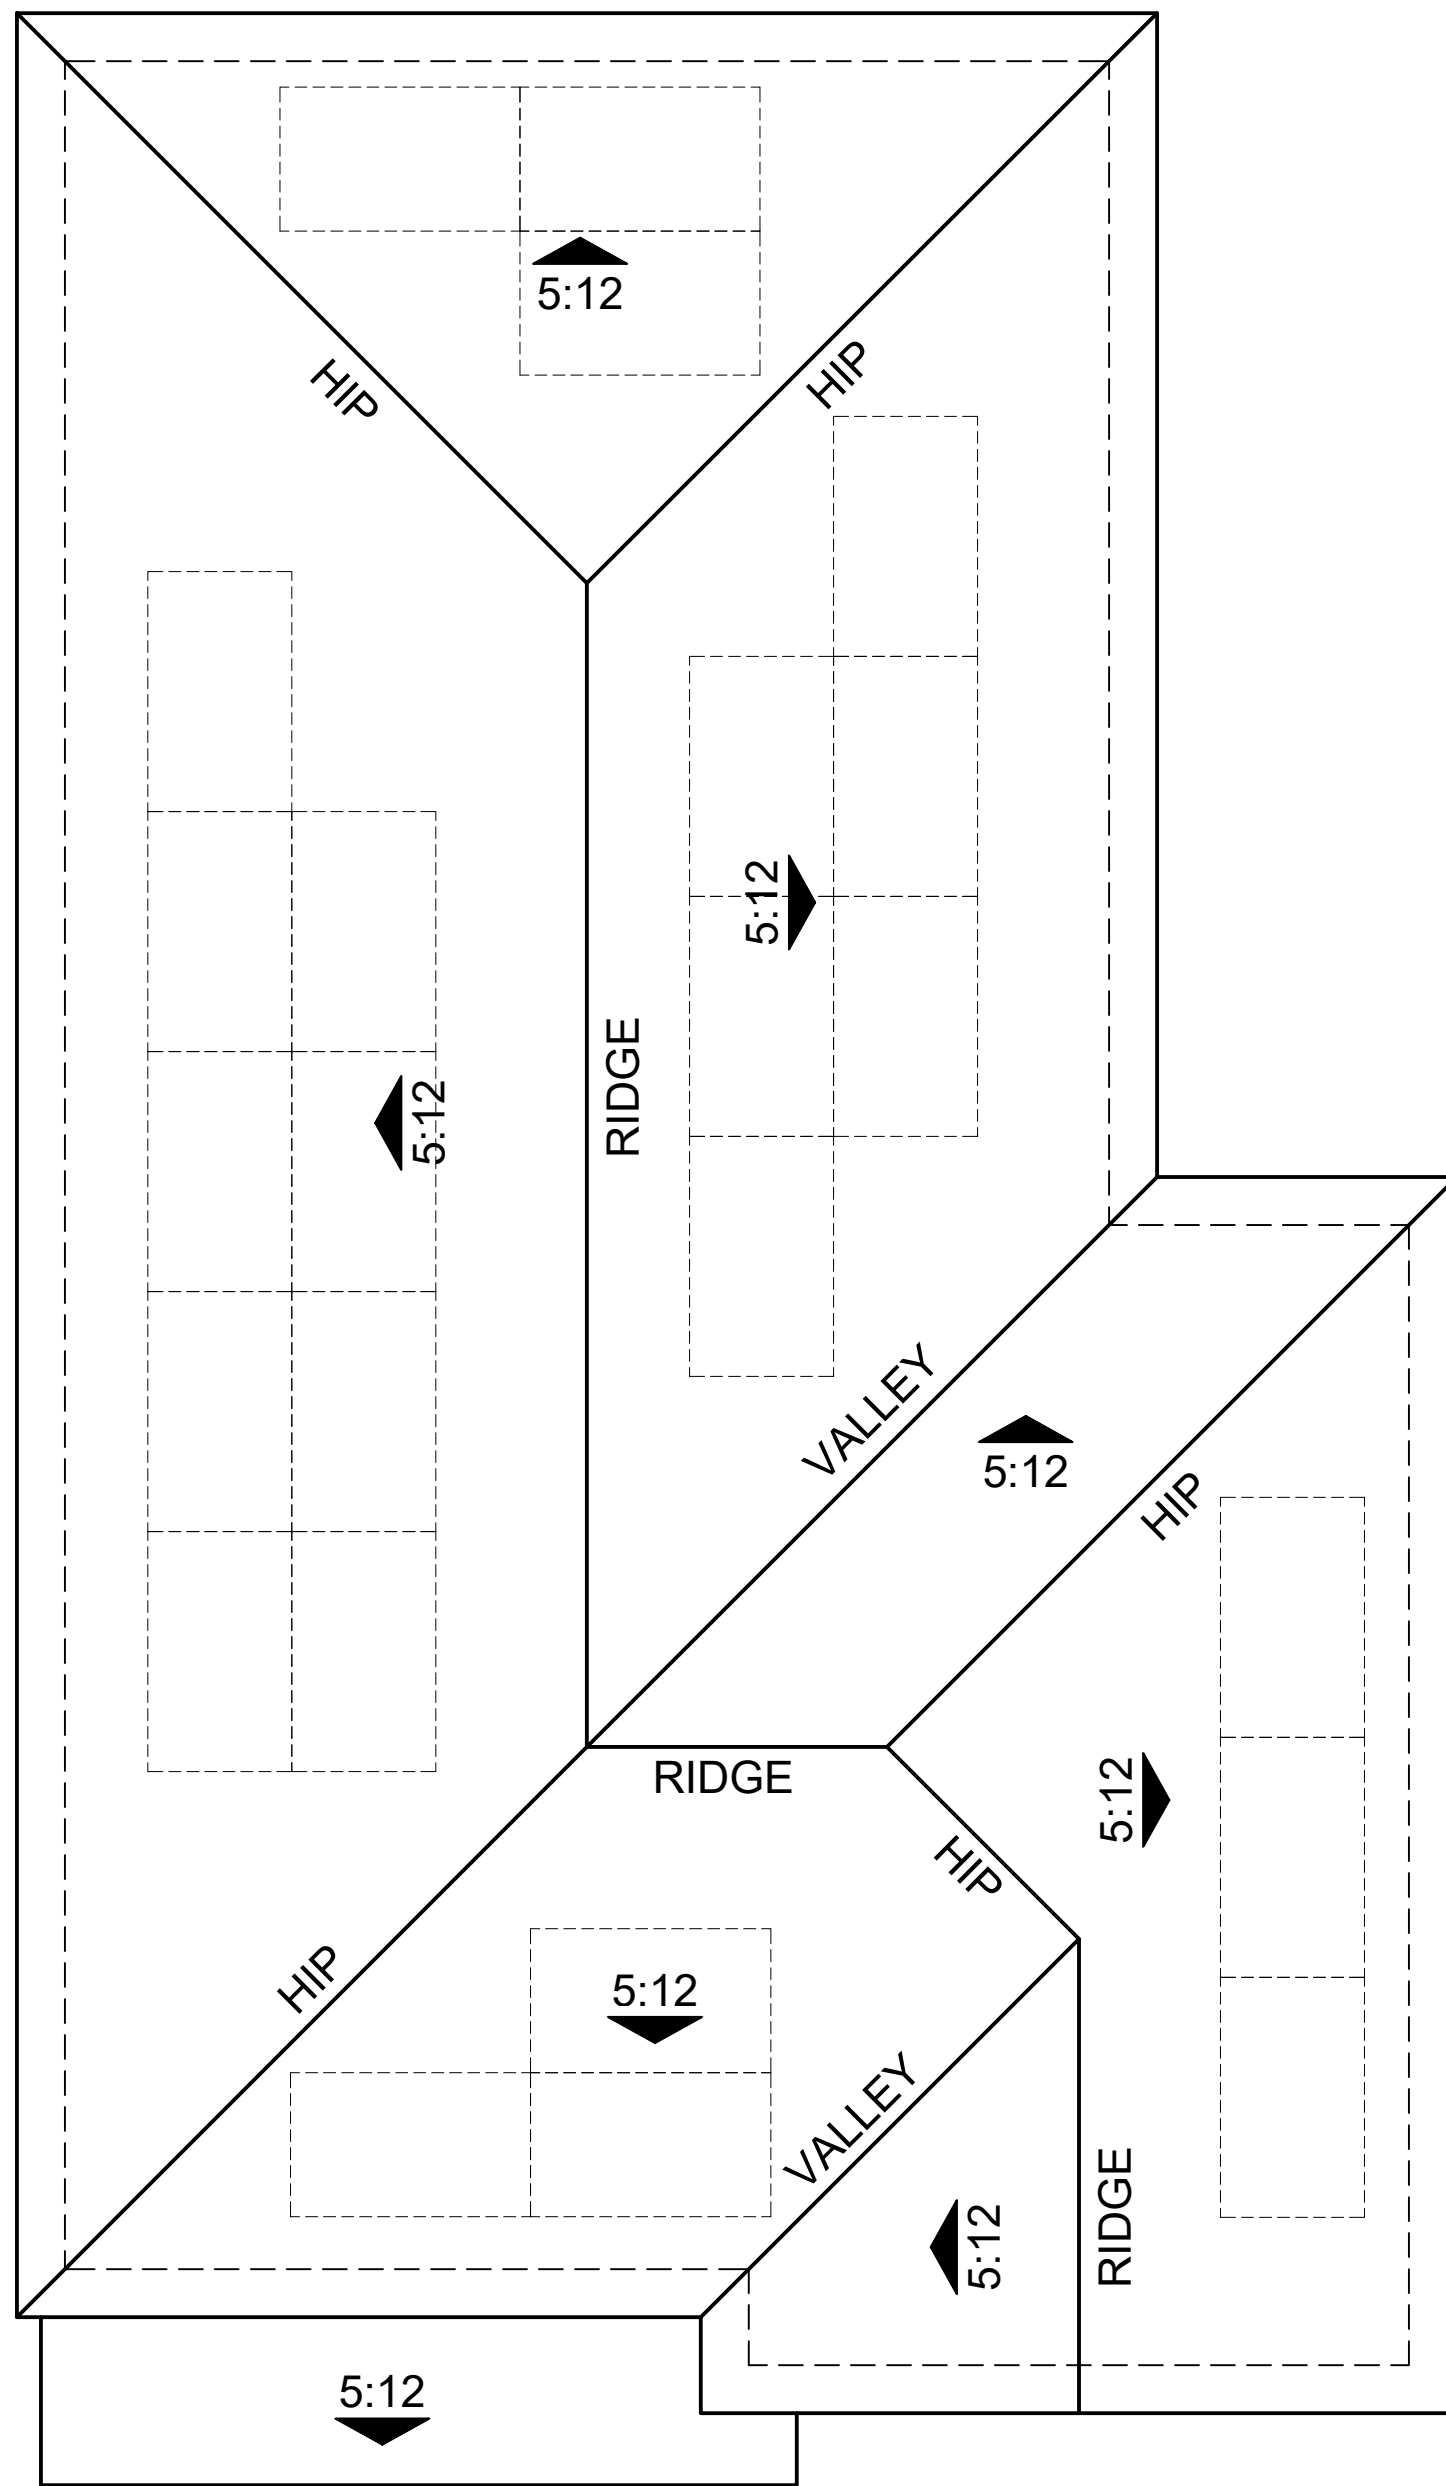

ROOF PLAN 3C
 OVERHANG: 1'
 RAKE: 1'
 ROOF PITCH: 5:12 U.N.O

Note: Solar panels shown are for illustrative purposes. Solar will be confirmed with solar consultant during building submittal process. Location, quantity and orientation may change.




Architecture + Planning
 888.456.5849
 ktgy.com



N2 : KINSLEY AT THE TRIWAY
 TRACY, CA # 2021-1312

CONCEPTUAL PLANNING
 SEPTEMBER 13, 2024

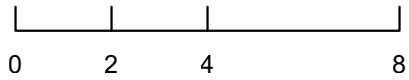

PLAN 3 ROOF PLAN

N2-A3.4.1




Plan 4A - Farmhouse




Plan 4B - Craftsman




Plan 4C - Country European

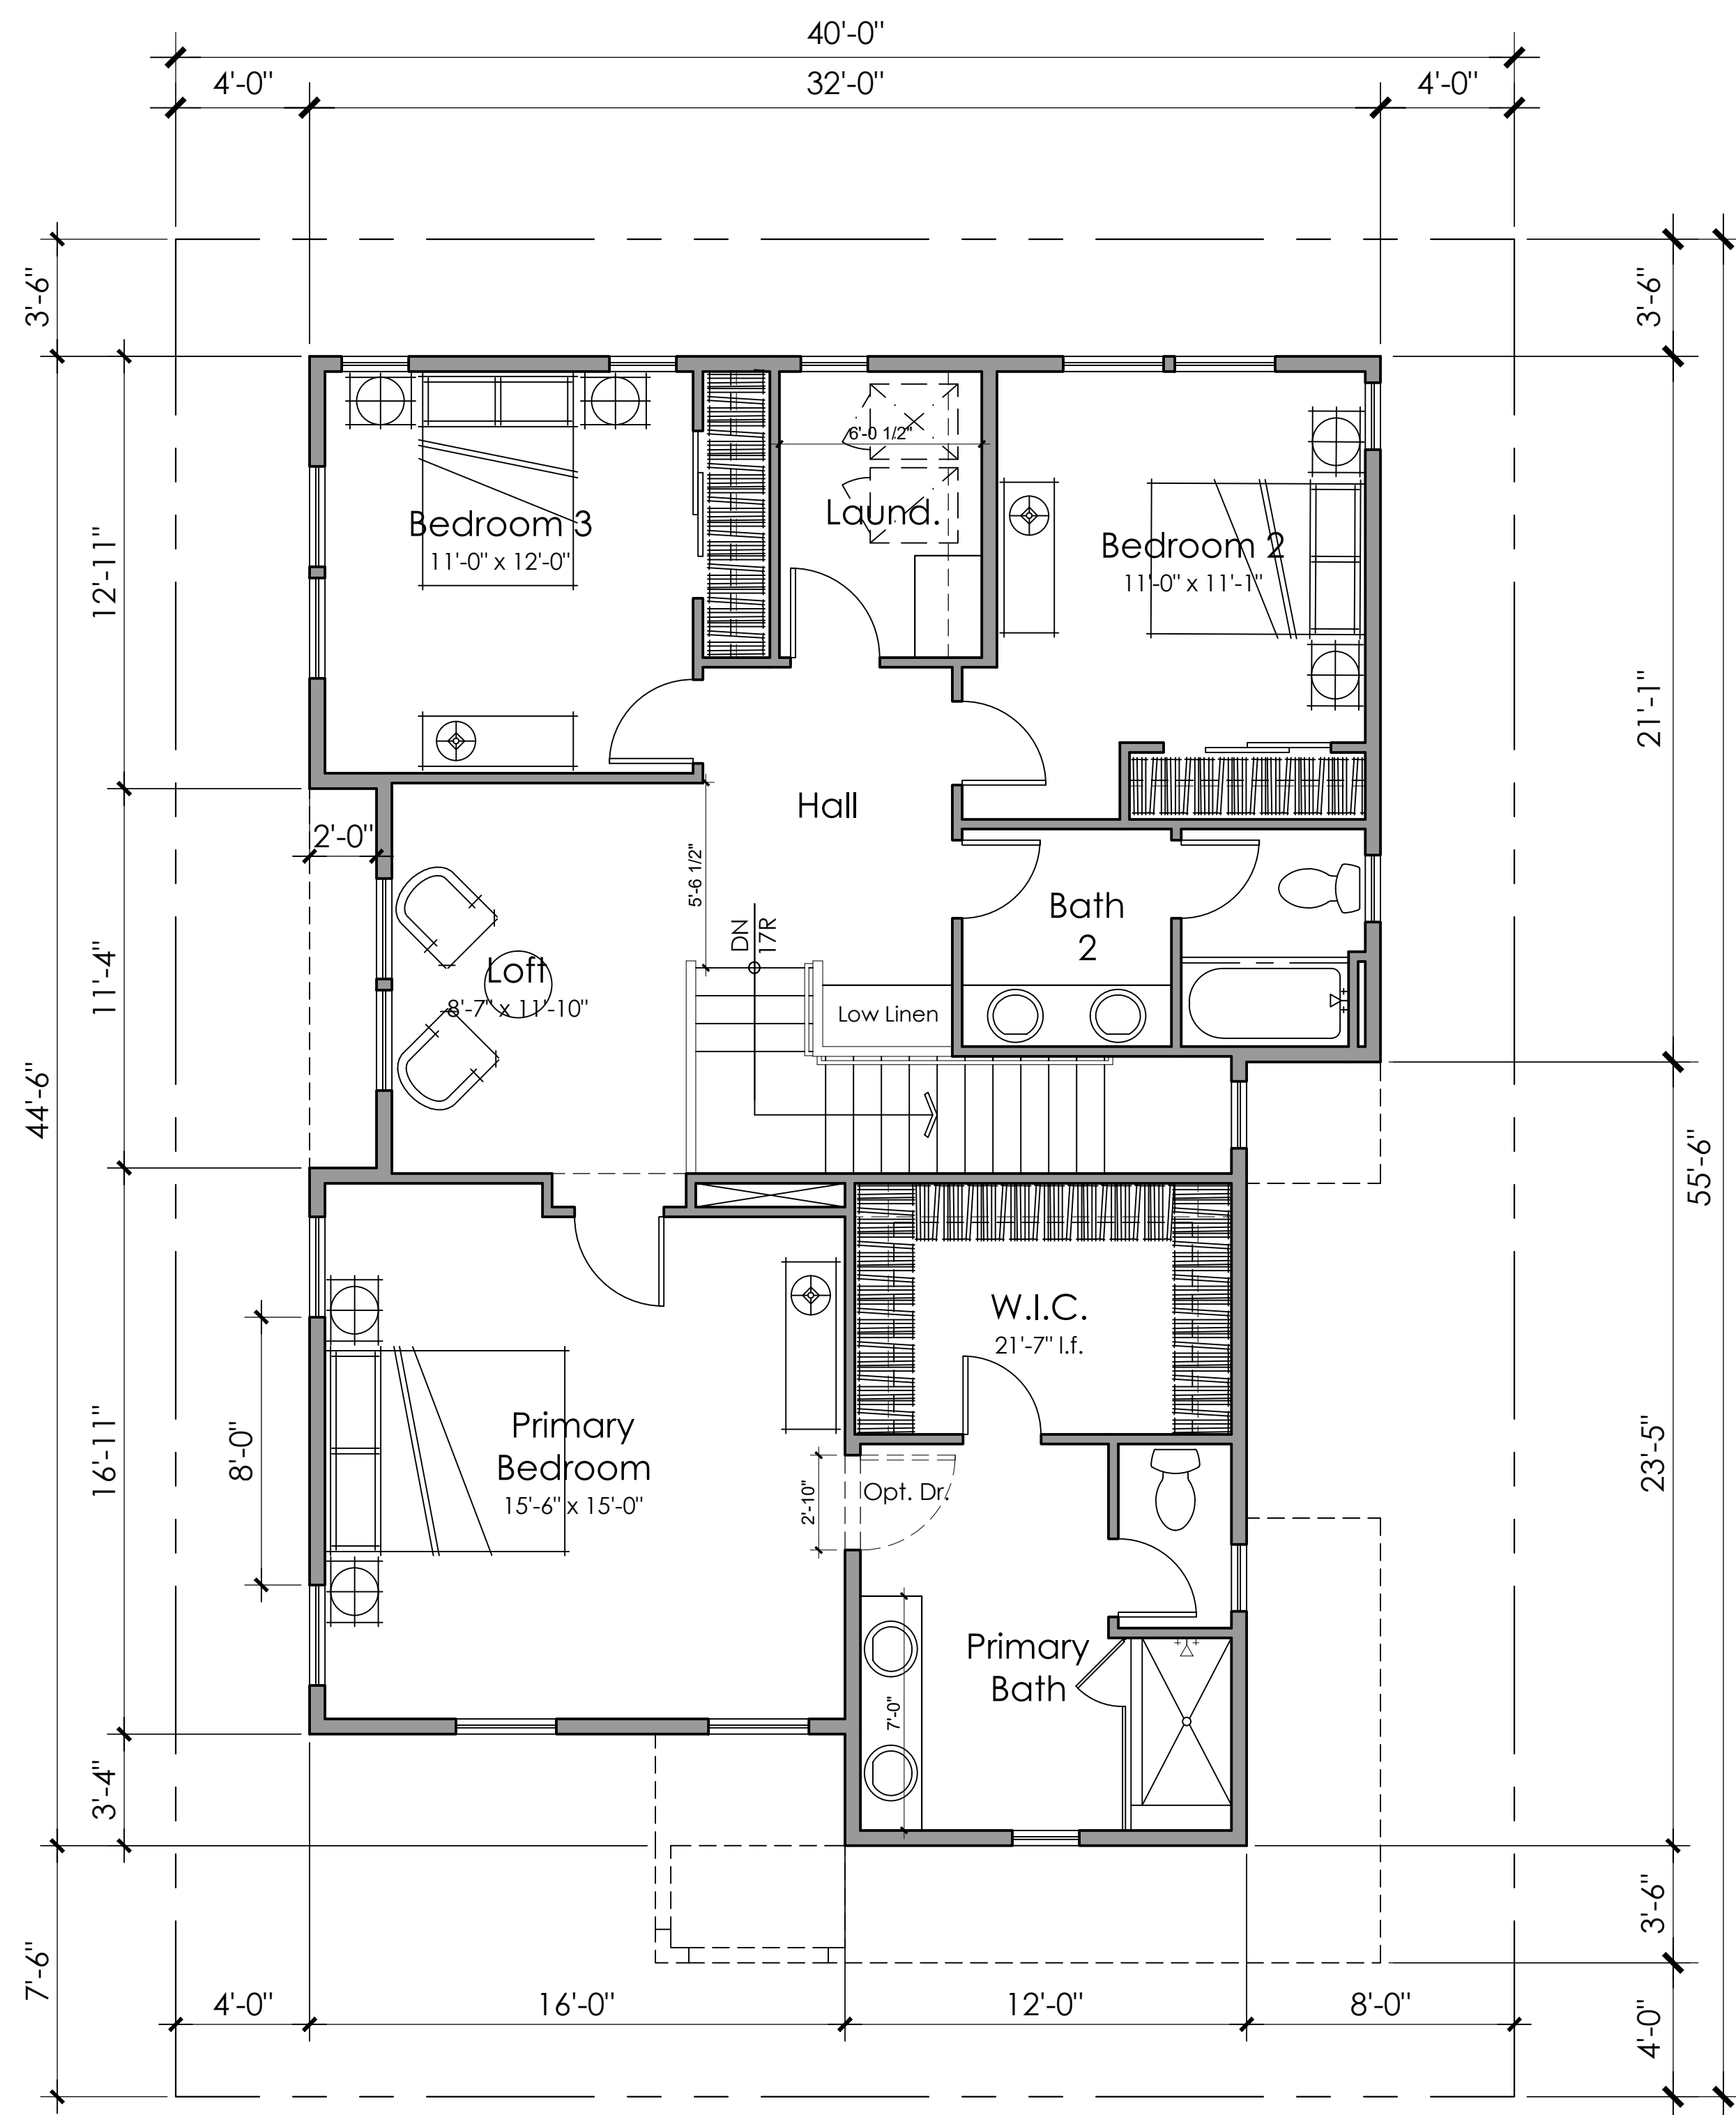

Second Floor
1216 SQ. FT.

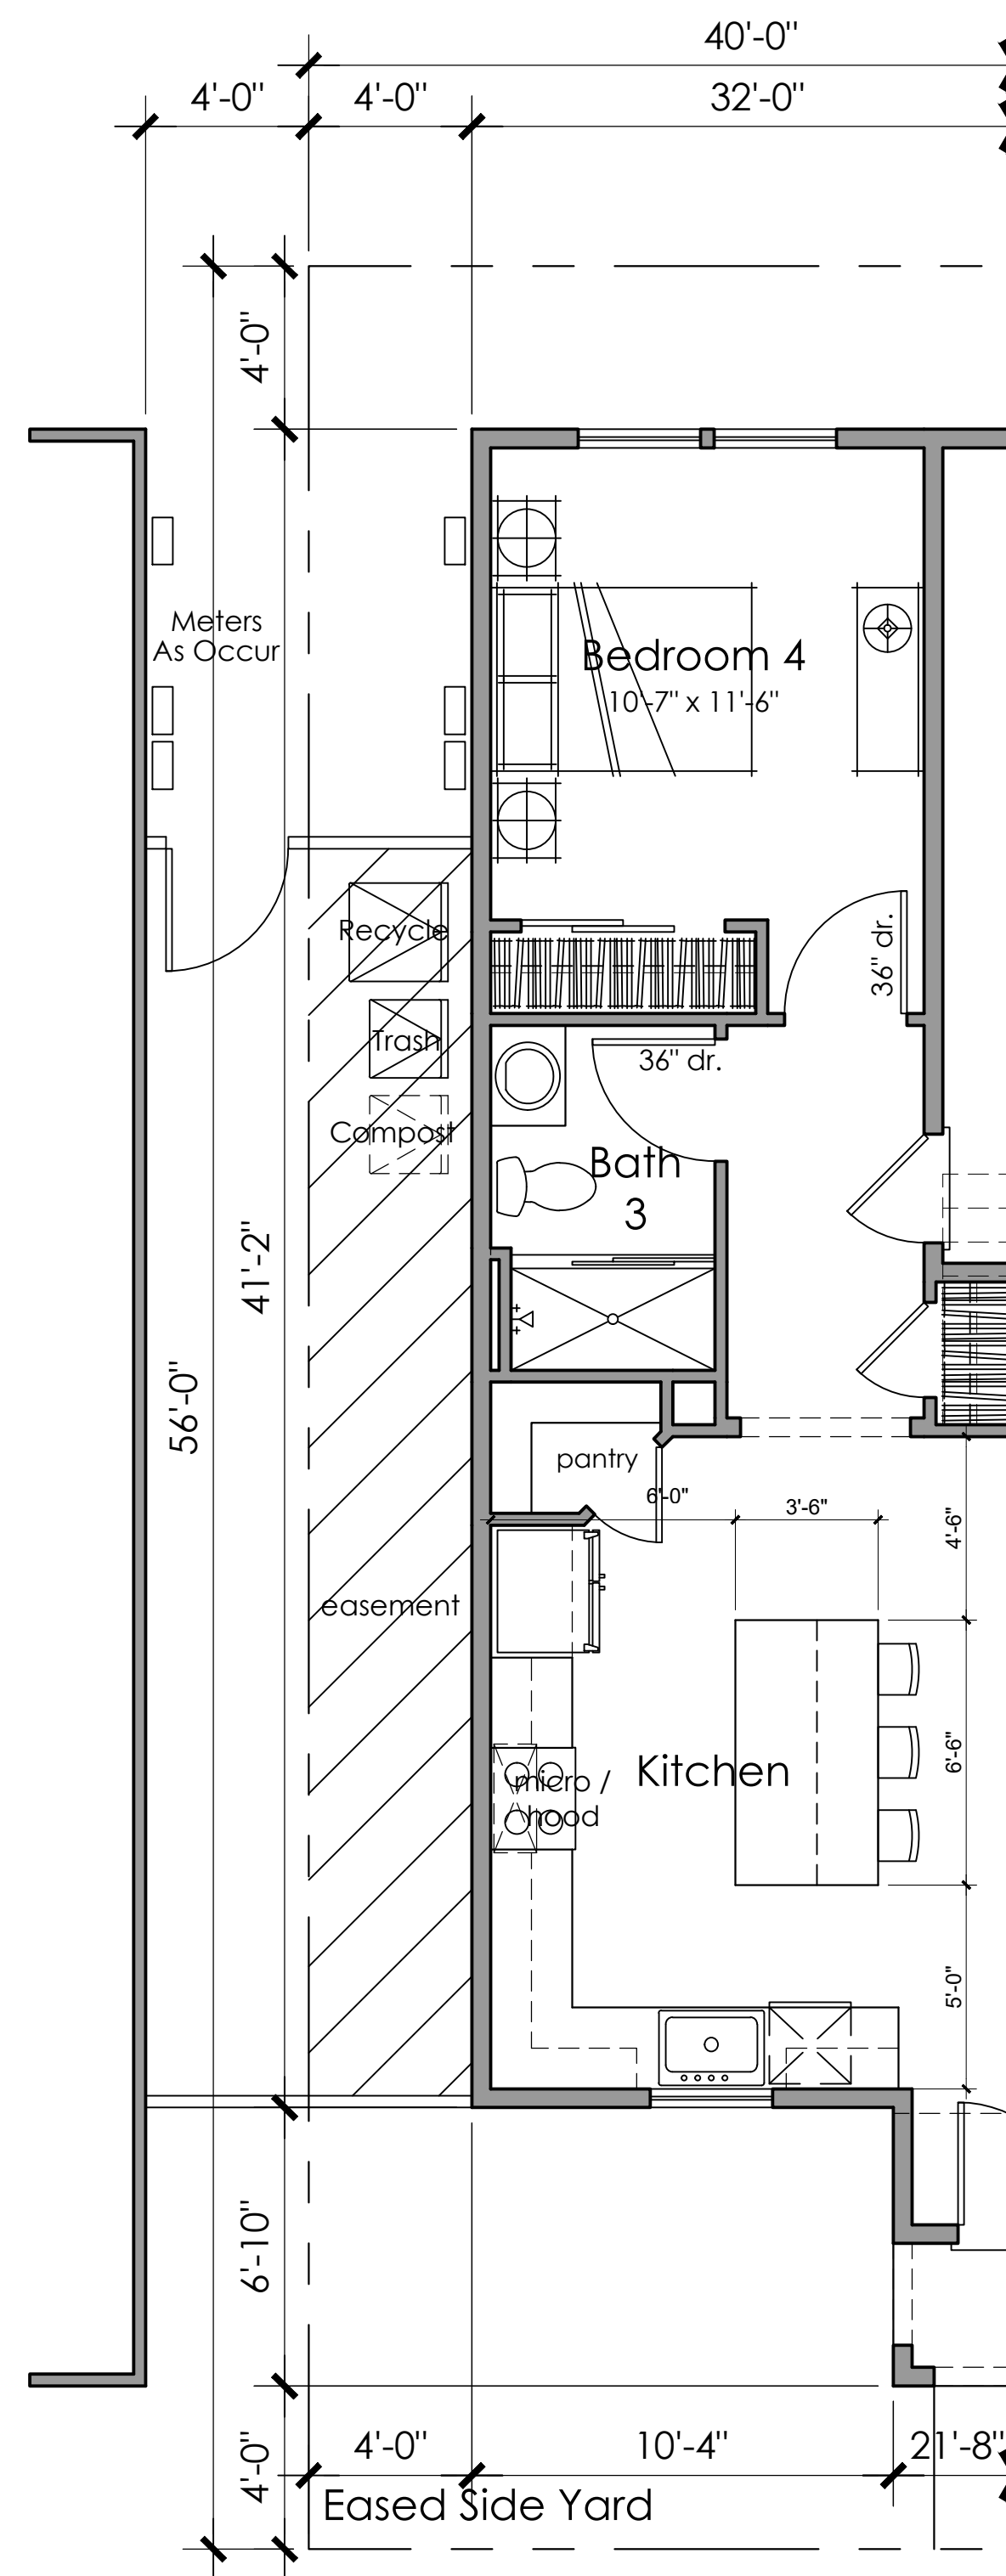

First Floor
970 SQ. FT.

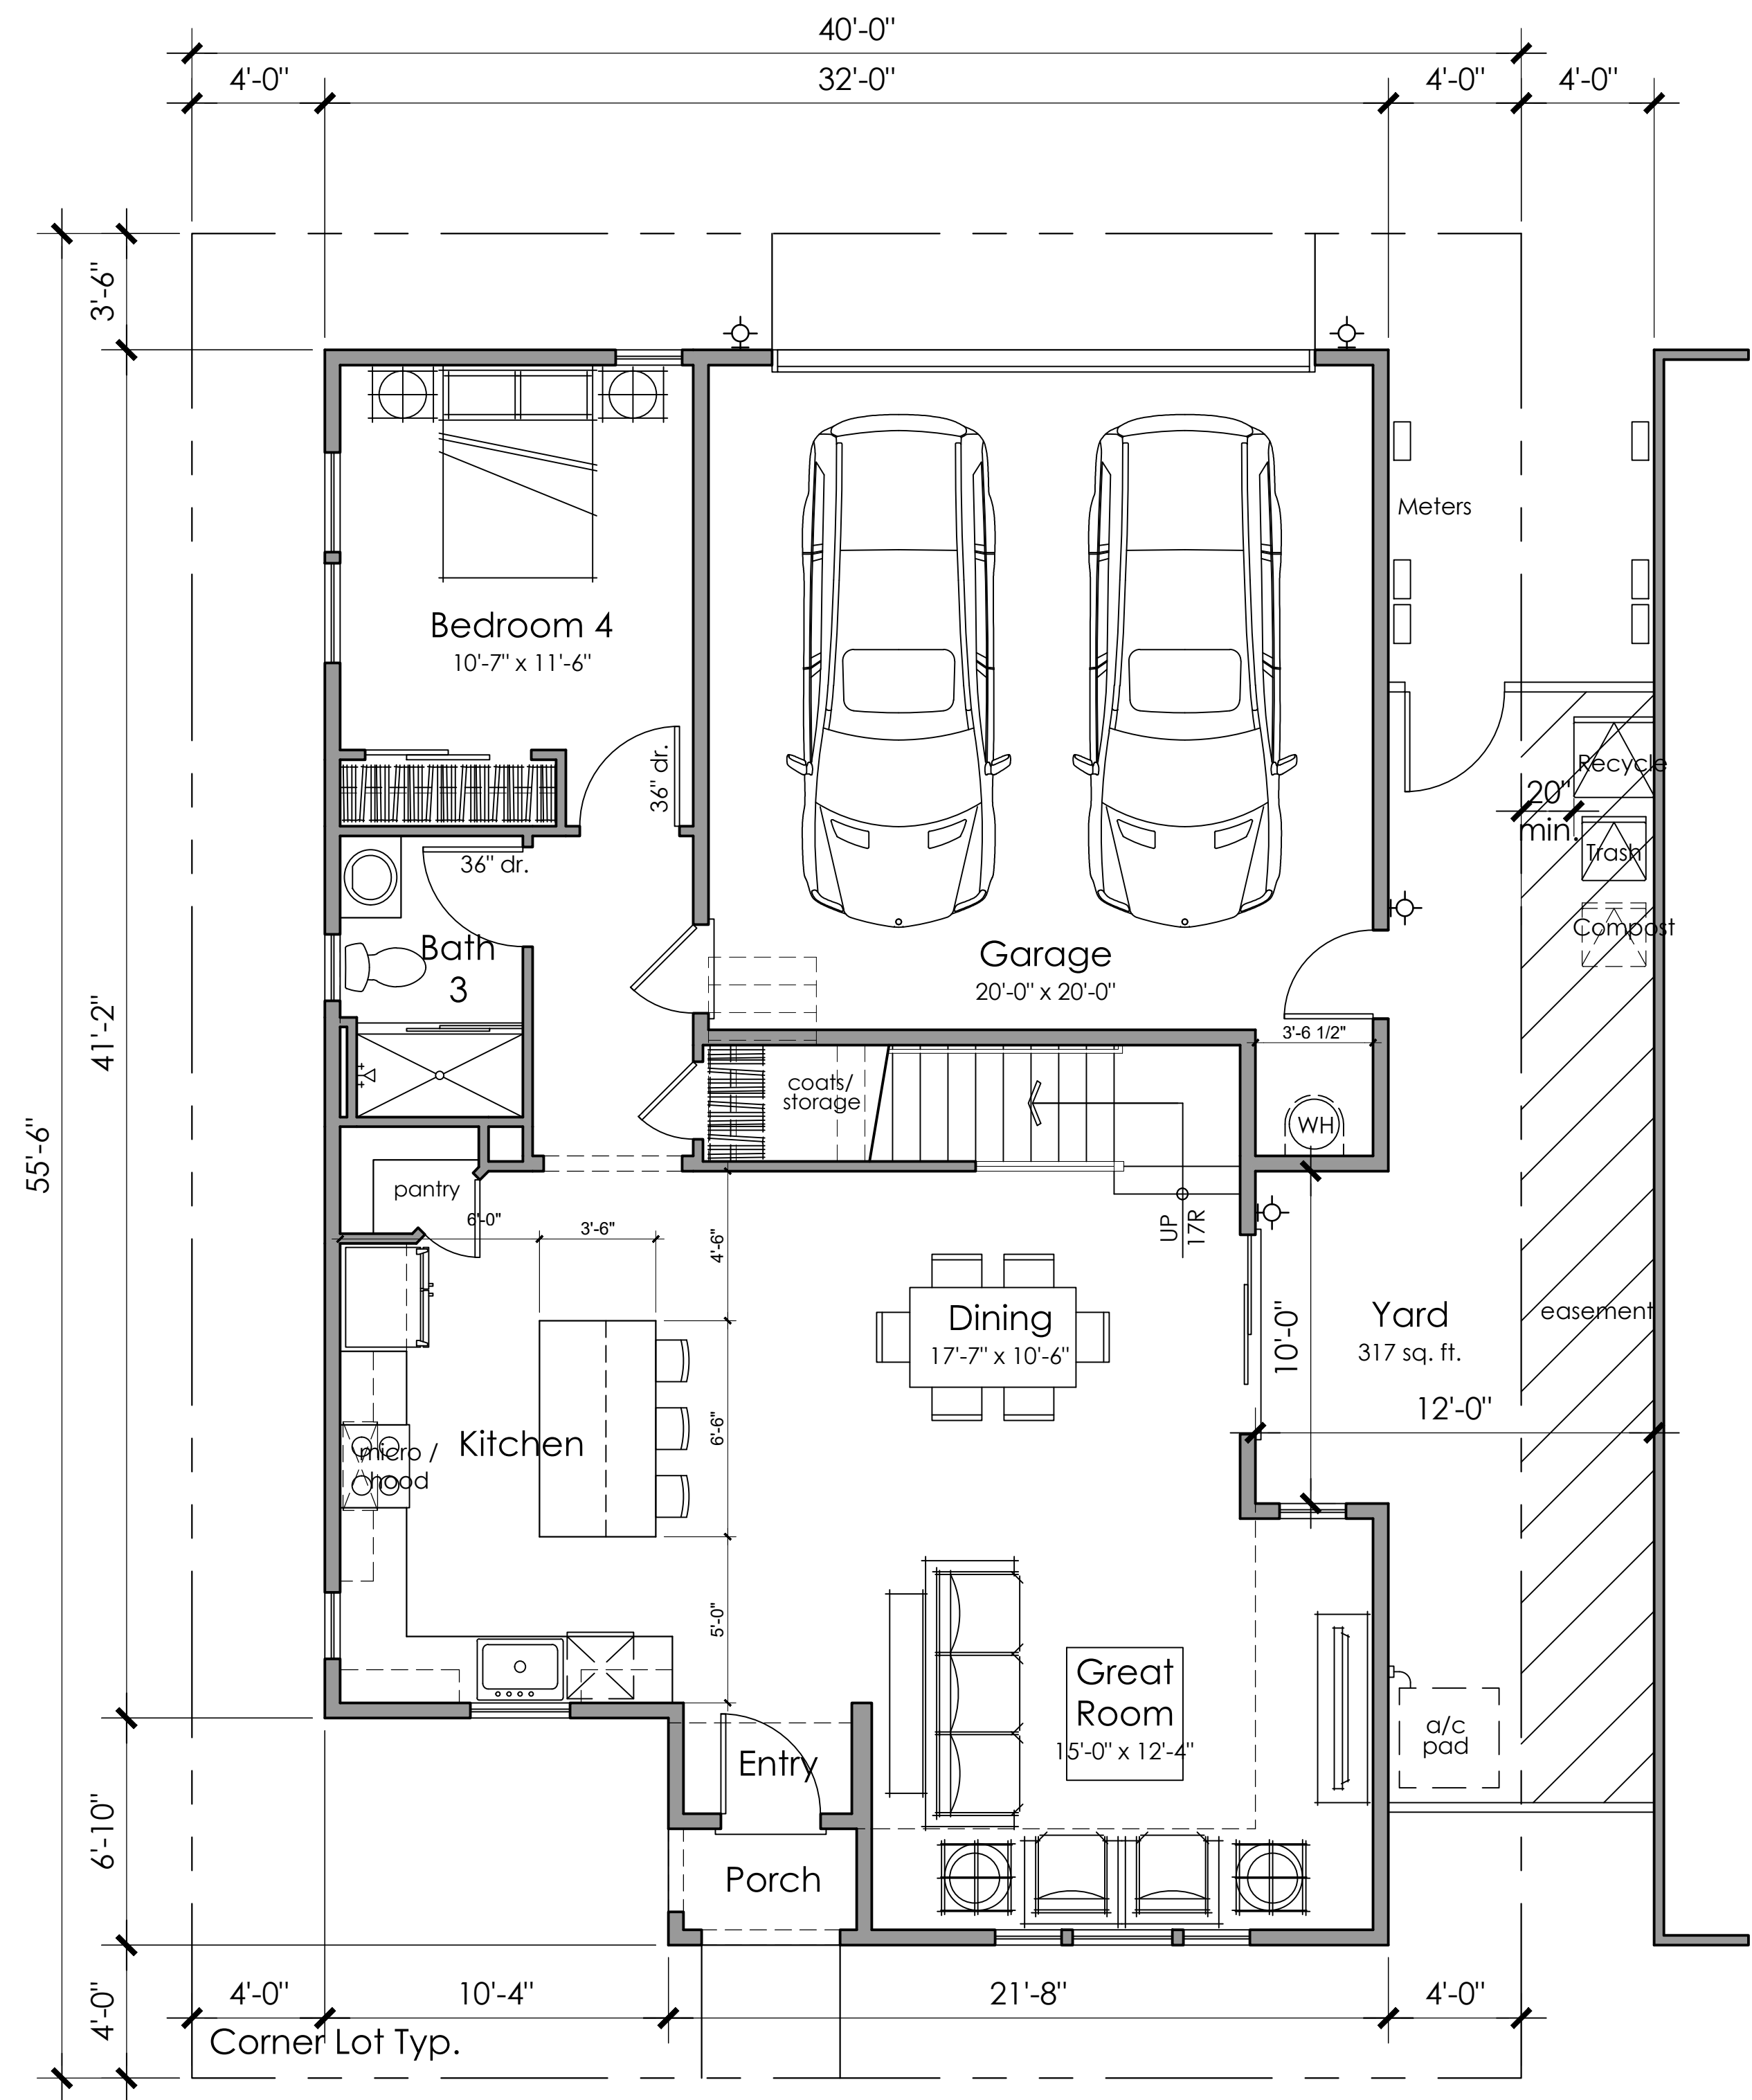

First Floor
970 SQ. FT.

⊕ Exterior Wall Light fixture
N2/Building 4 Entry Light at Porch Ceilings




Architecture + Planning
888.456.5849
ktgy.com

Brookfield
Residential

N2 : KINSLEY AT THE TRIWAY
TRACY, CA # 2021-1312

CONCEPTUAL PLANNING
SEPTEMBER 13, 2024

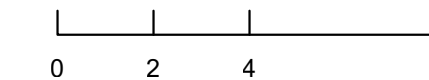

4 BEDROOMS + LOFT
3 BATHS
2,188 S.F.

PLAN 4A
FLOOR PLANS

N2-A4.2.0



Right Elevation (Active Side)



Rear Elevation

- 4A: Farmhouse - Material Legend
1. Composition Shingle Roofing
 2. Standing Seam Roof
 3. Cementitious Board and Batten Siding
 4. Stucco finish
 5. Awning
 6. Decorative Post
 7. Enhanced Head and Sill Trim



Left Elevation (Inactive Side)



Front Elevation 4A - Farmhouse




Architecture + Planning
888.456.5849
ktgy.com



N2 : KINSLEY AT THE TRIWAY
TRACY, CA # 2021-1312

CONCEPTUAL PLANNING
SEPTEMBER 13, 2024

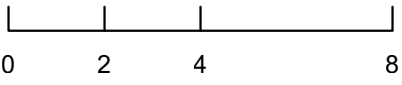

PLAN 4A
'A' EXTERIOR ELEVATIONS

N2-A4.3.0



Right Elevation (Active Side)



Rear Elevation

- 4B: Craftsman - Material Legend
1. Composition Shingle Roofing
 2. Cementitious Lap Siding
 3. Stucco finish
 4. Brick Veneer
 5. Window Shutters
 6. Decorative Post
 7. Decorative Gable end Detail
 8. Enhanced Head and Sill Trim



Left Elevation (Inactive Side)



Front Elevation 4B - Craftsman



Right Elevation (Active Side)



Rear Elevation

- 4C: Country European - Material Legend**
1. Composition Shingle Roofing
 2. Cementitious Board and Batten Siding
 3. Stucco finish
 4. Stone Veneer
 5. Window Shutters
 6. Decorative Post
 7. Decorative Gable end Detail
 8. Enhanced Head and Sill Trim



Left Elevation (Inactive Side)



Front Elevation 4C - Country European




Architecture + Planning
888.456.5849
ktgy.com

Brookfield
Residential


N2 : KINSLEY AT THE TRIWAY
TRACY, CA # 2021-1312

CONCEPTUAL PLANNING
SEPTEMBER 13, 2024

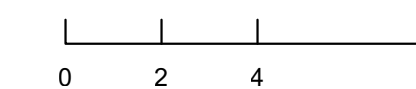


PLAN 4C
'C' EXTERIOR ELEVATIONS

N2-A4.3.2

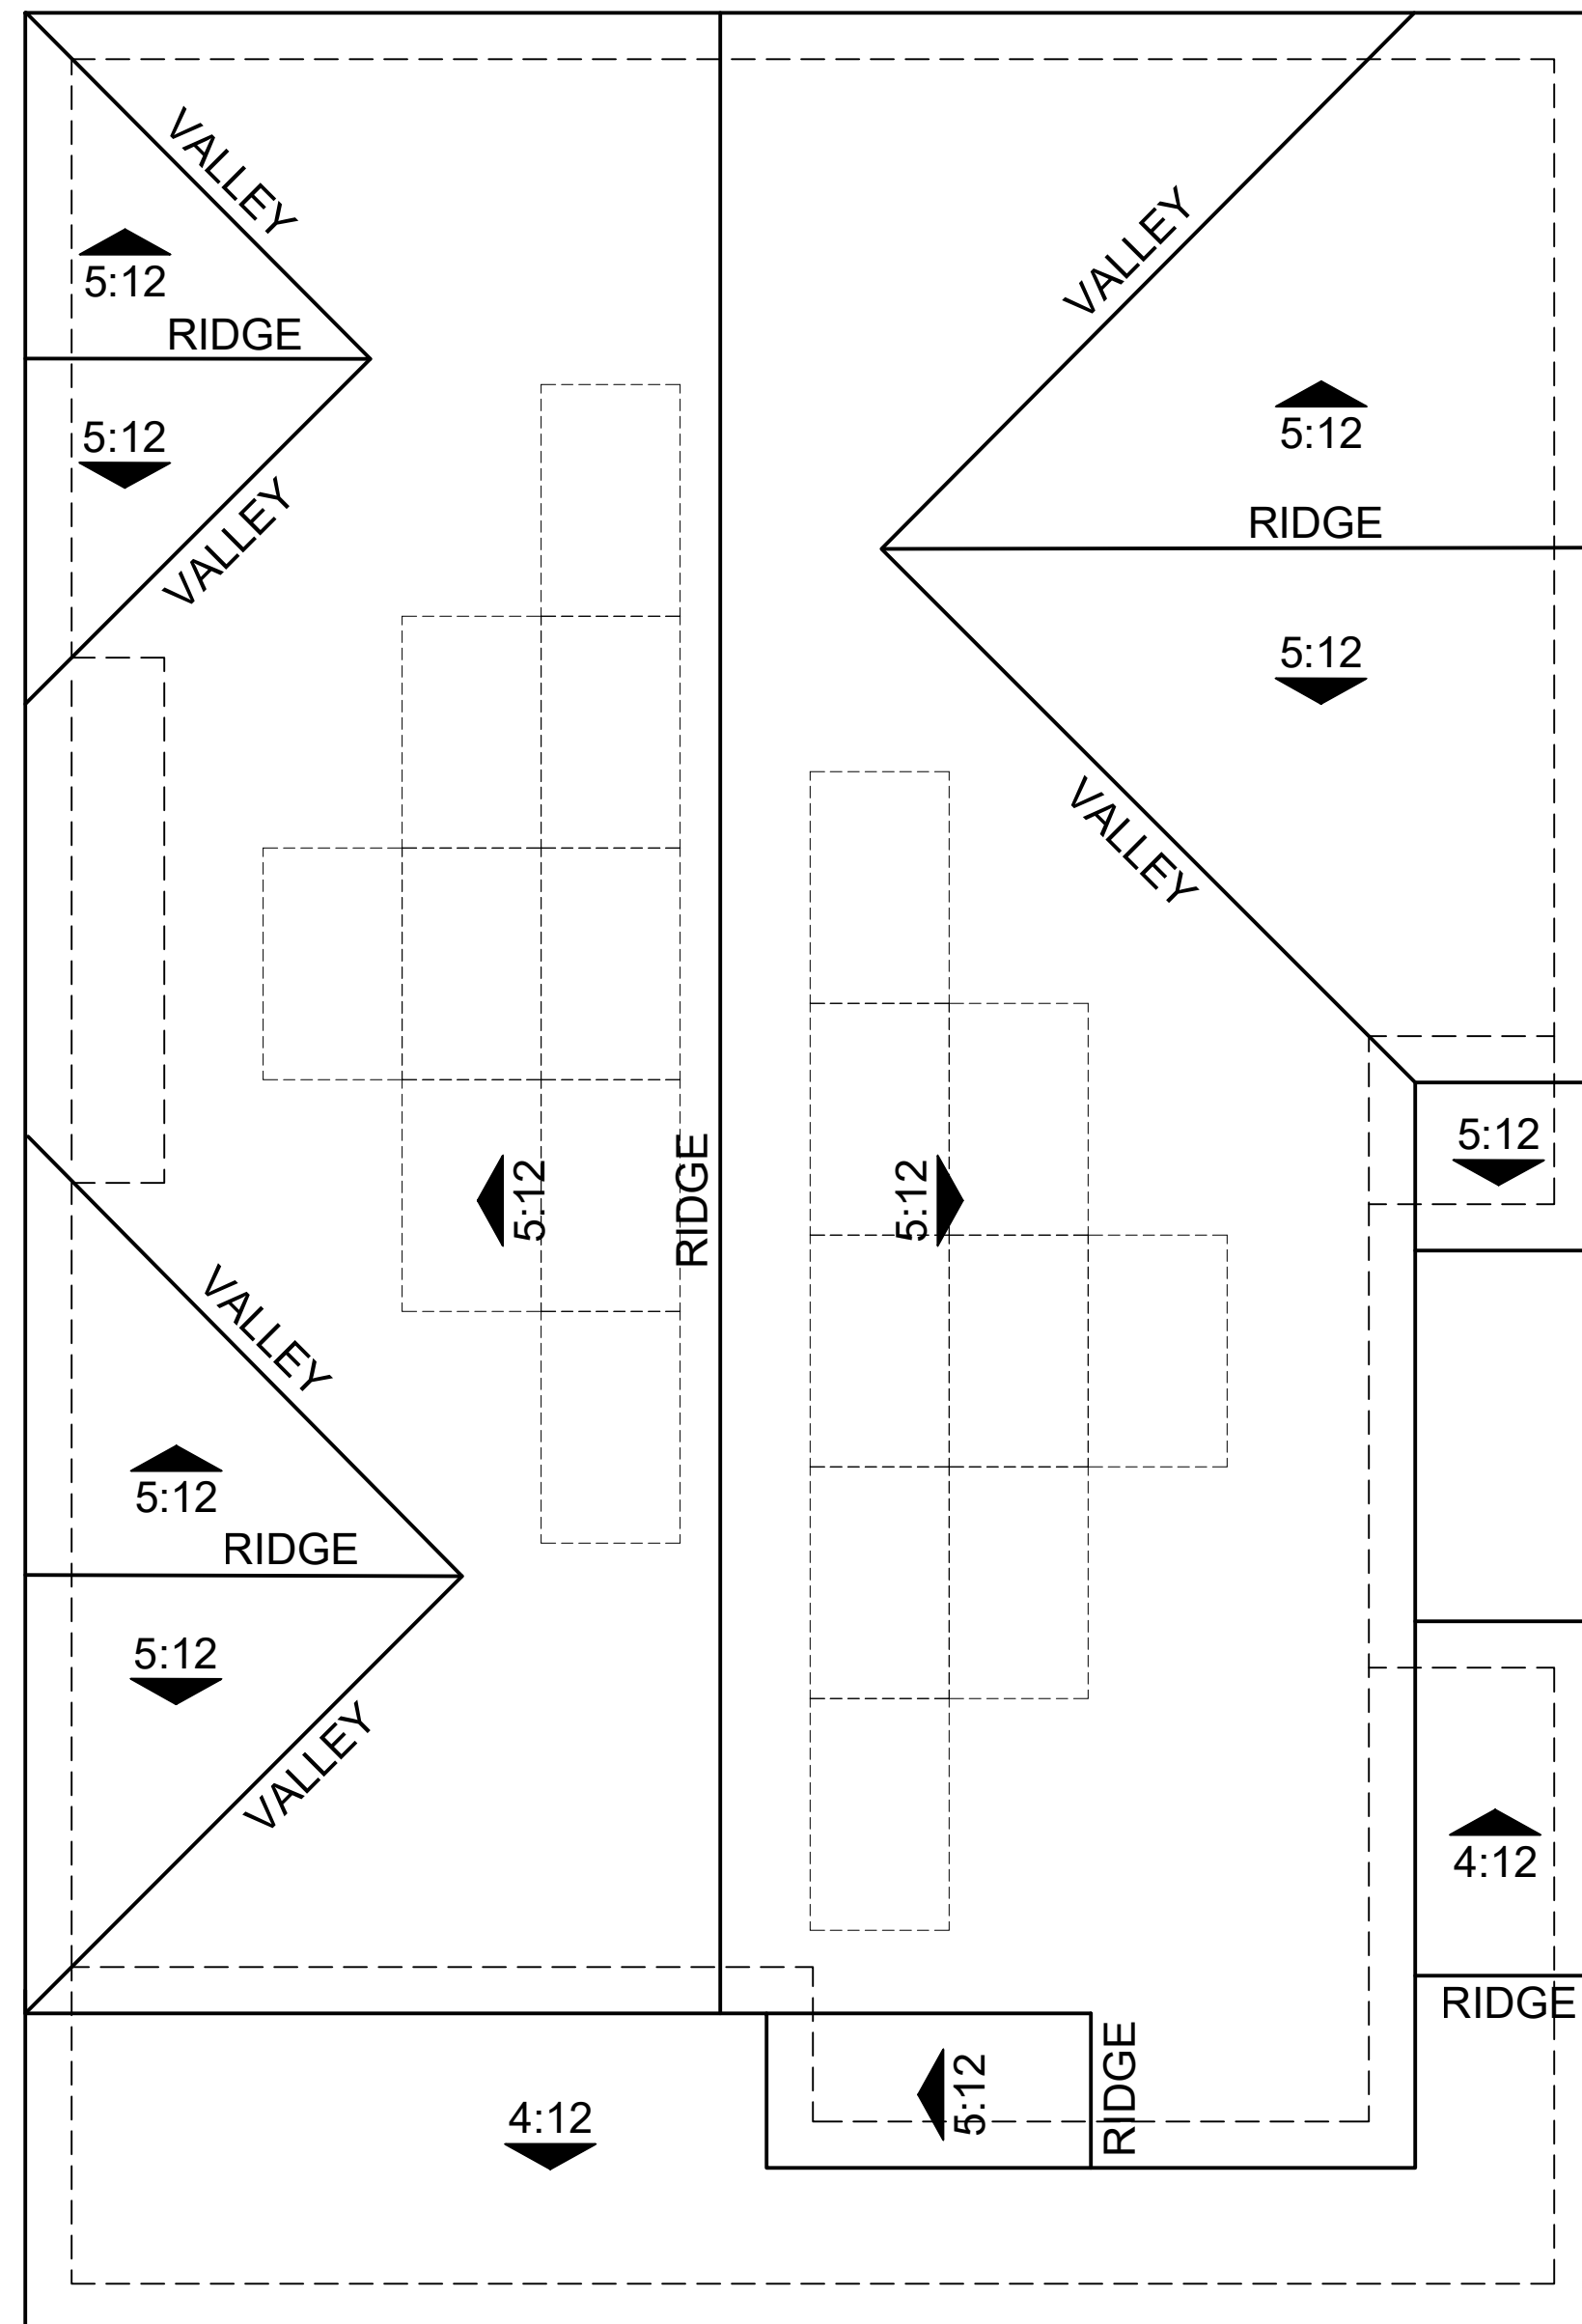


ROOF PLAN 4B
OVERHANG: 1'
RAKE: 1'
ROOF PITCH: 5:12 U.N.O

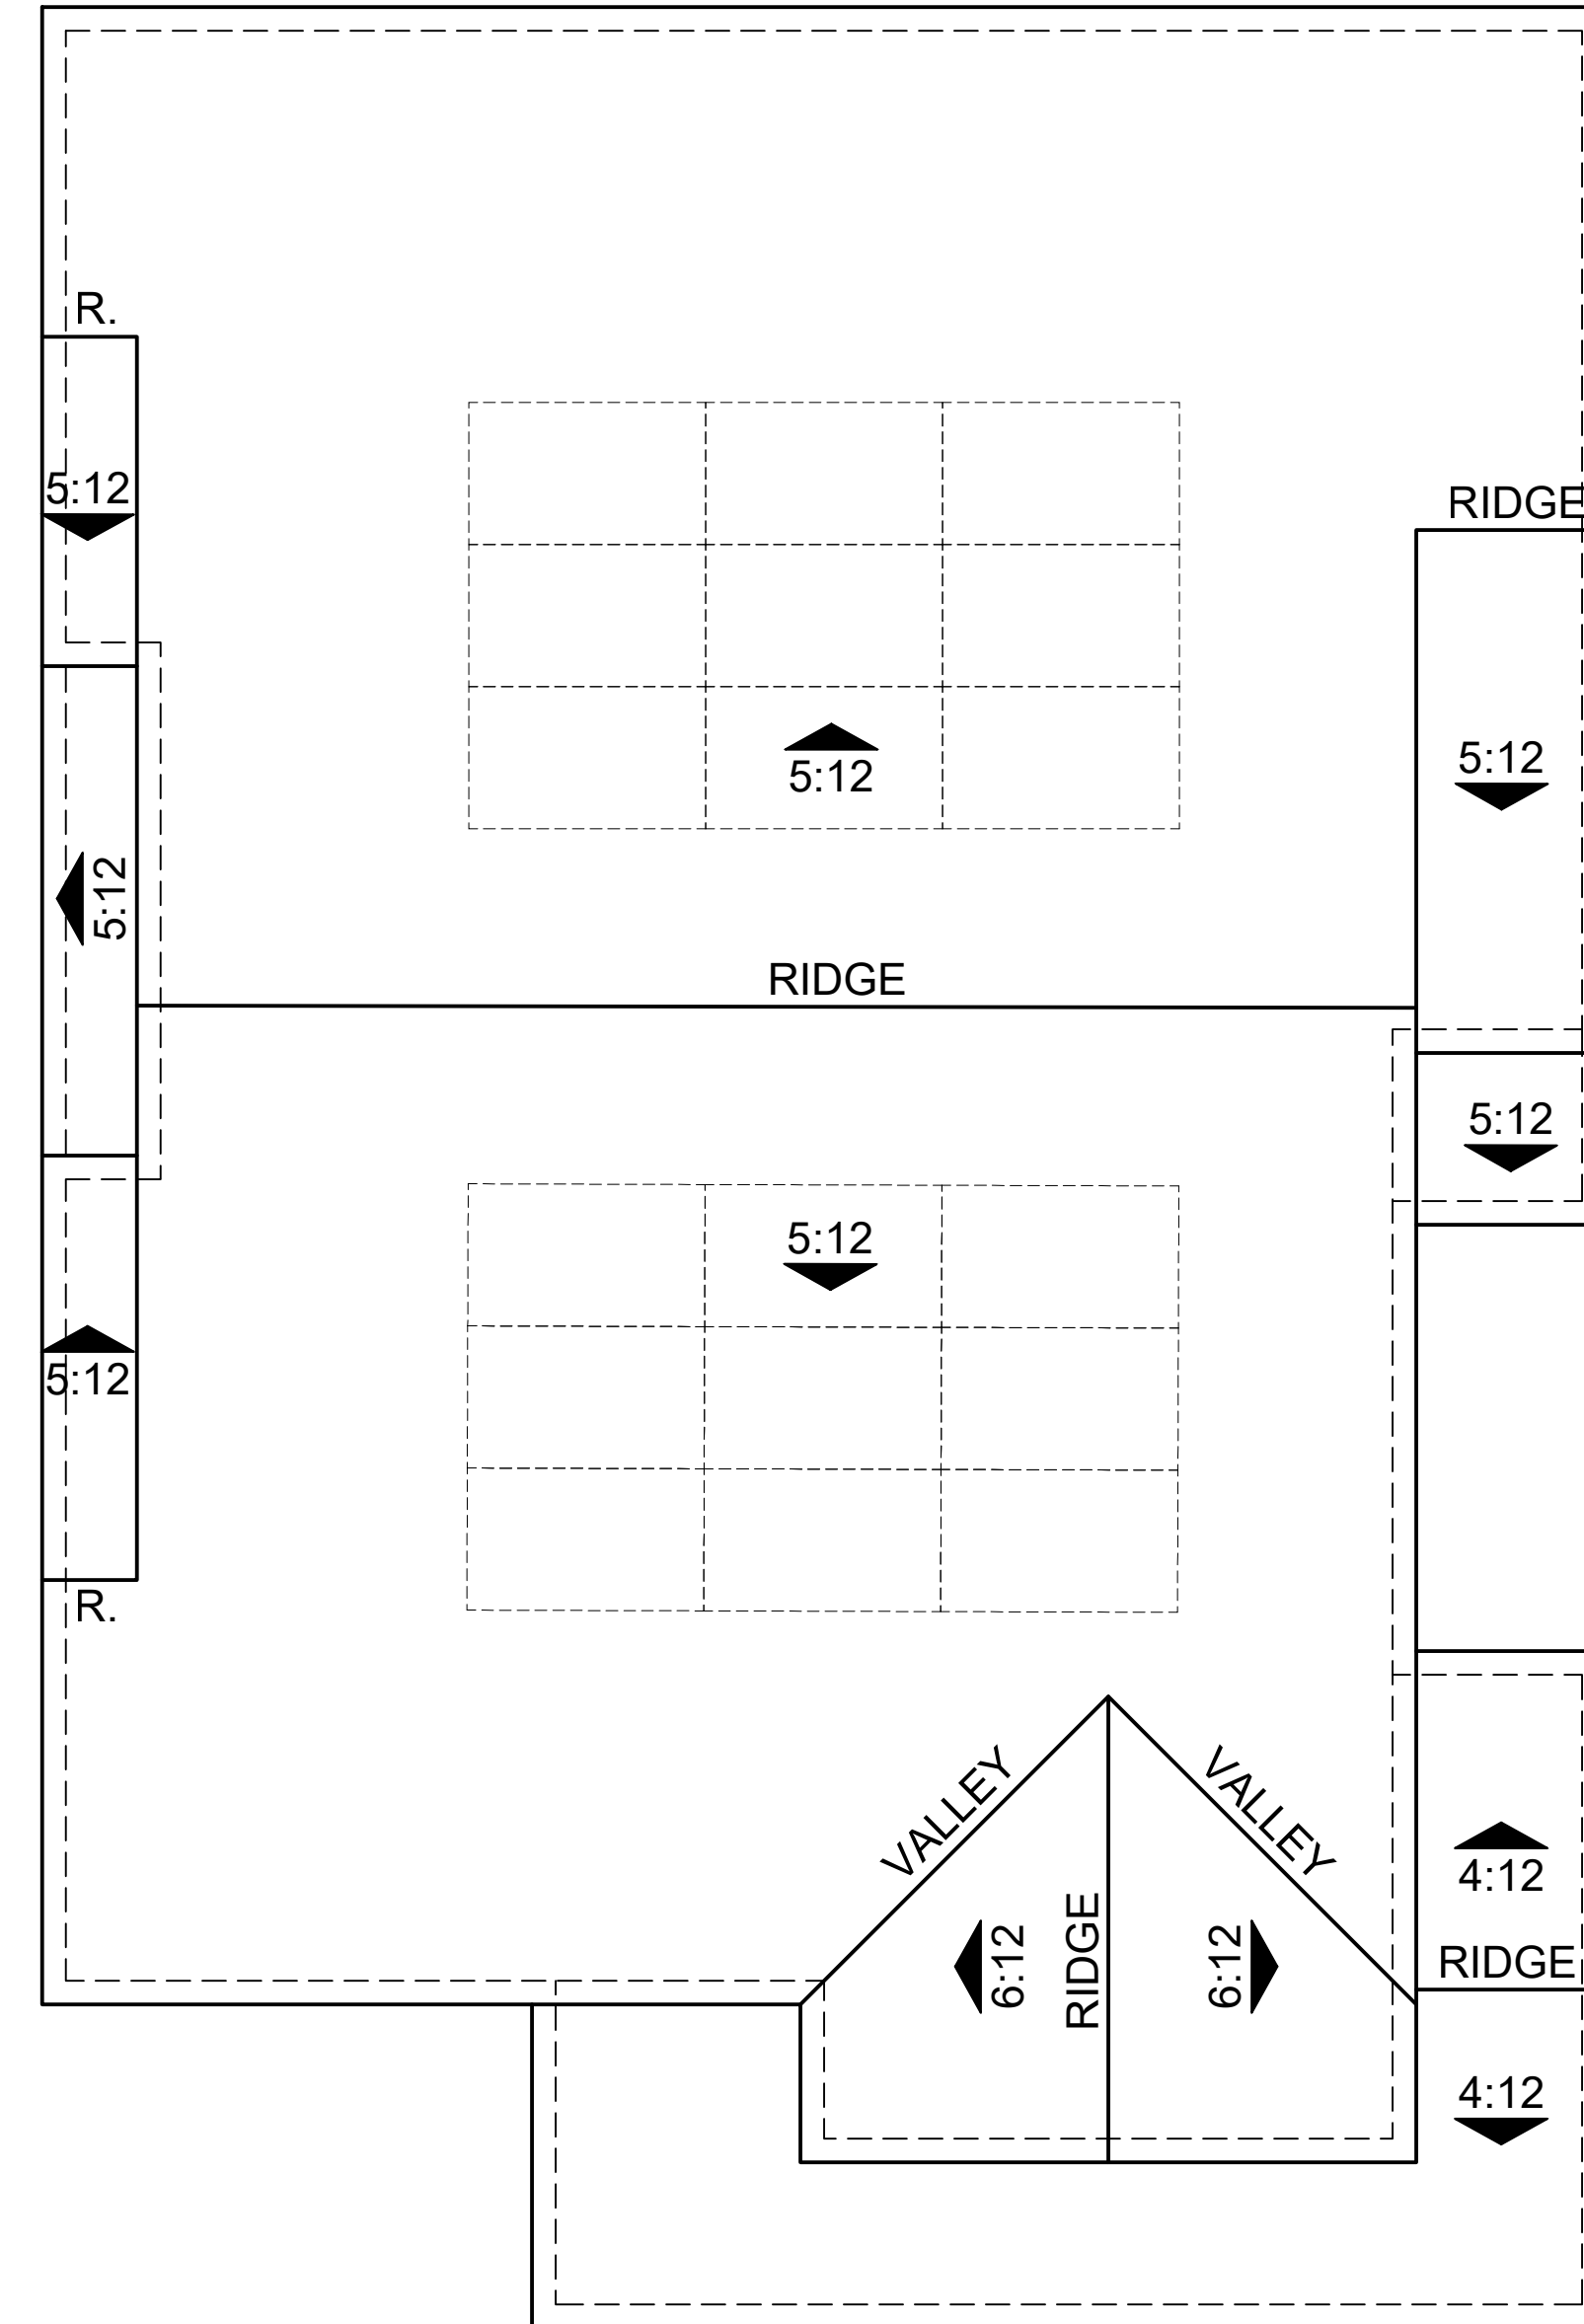

ROOF PLAN 4A
OVERHANG: 6"
RAKE: 6"
ROOF PITCH: 6:12 U.N.O

Note: Solar panels shown are for illustrative purposes. Solar will be confirmed with solar consultant during building submittal process. Location, quantity and orientation may change.

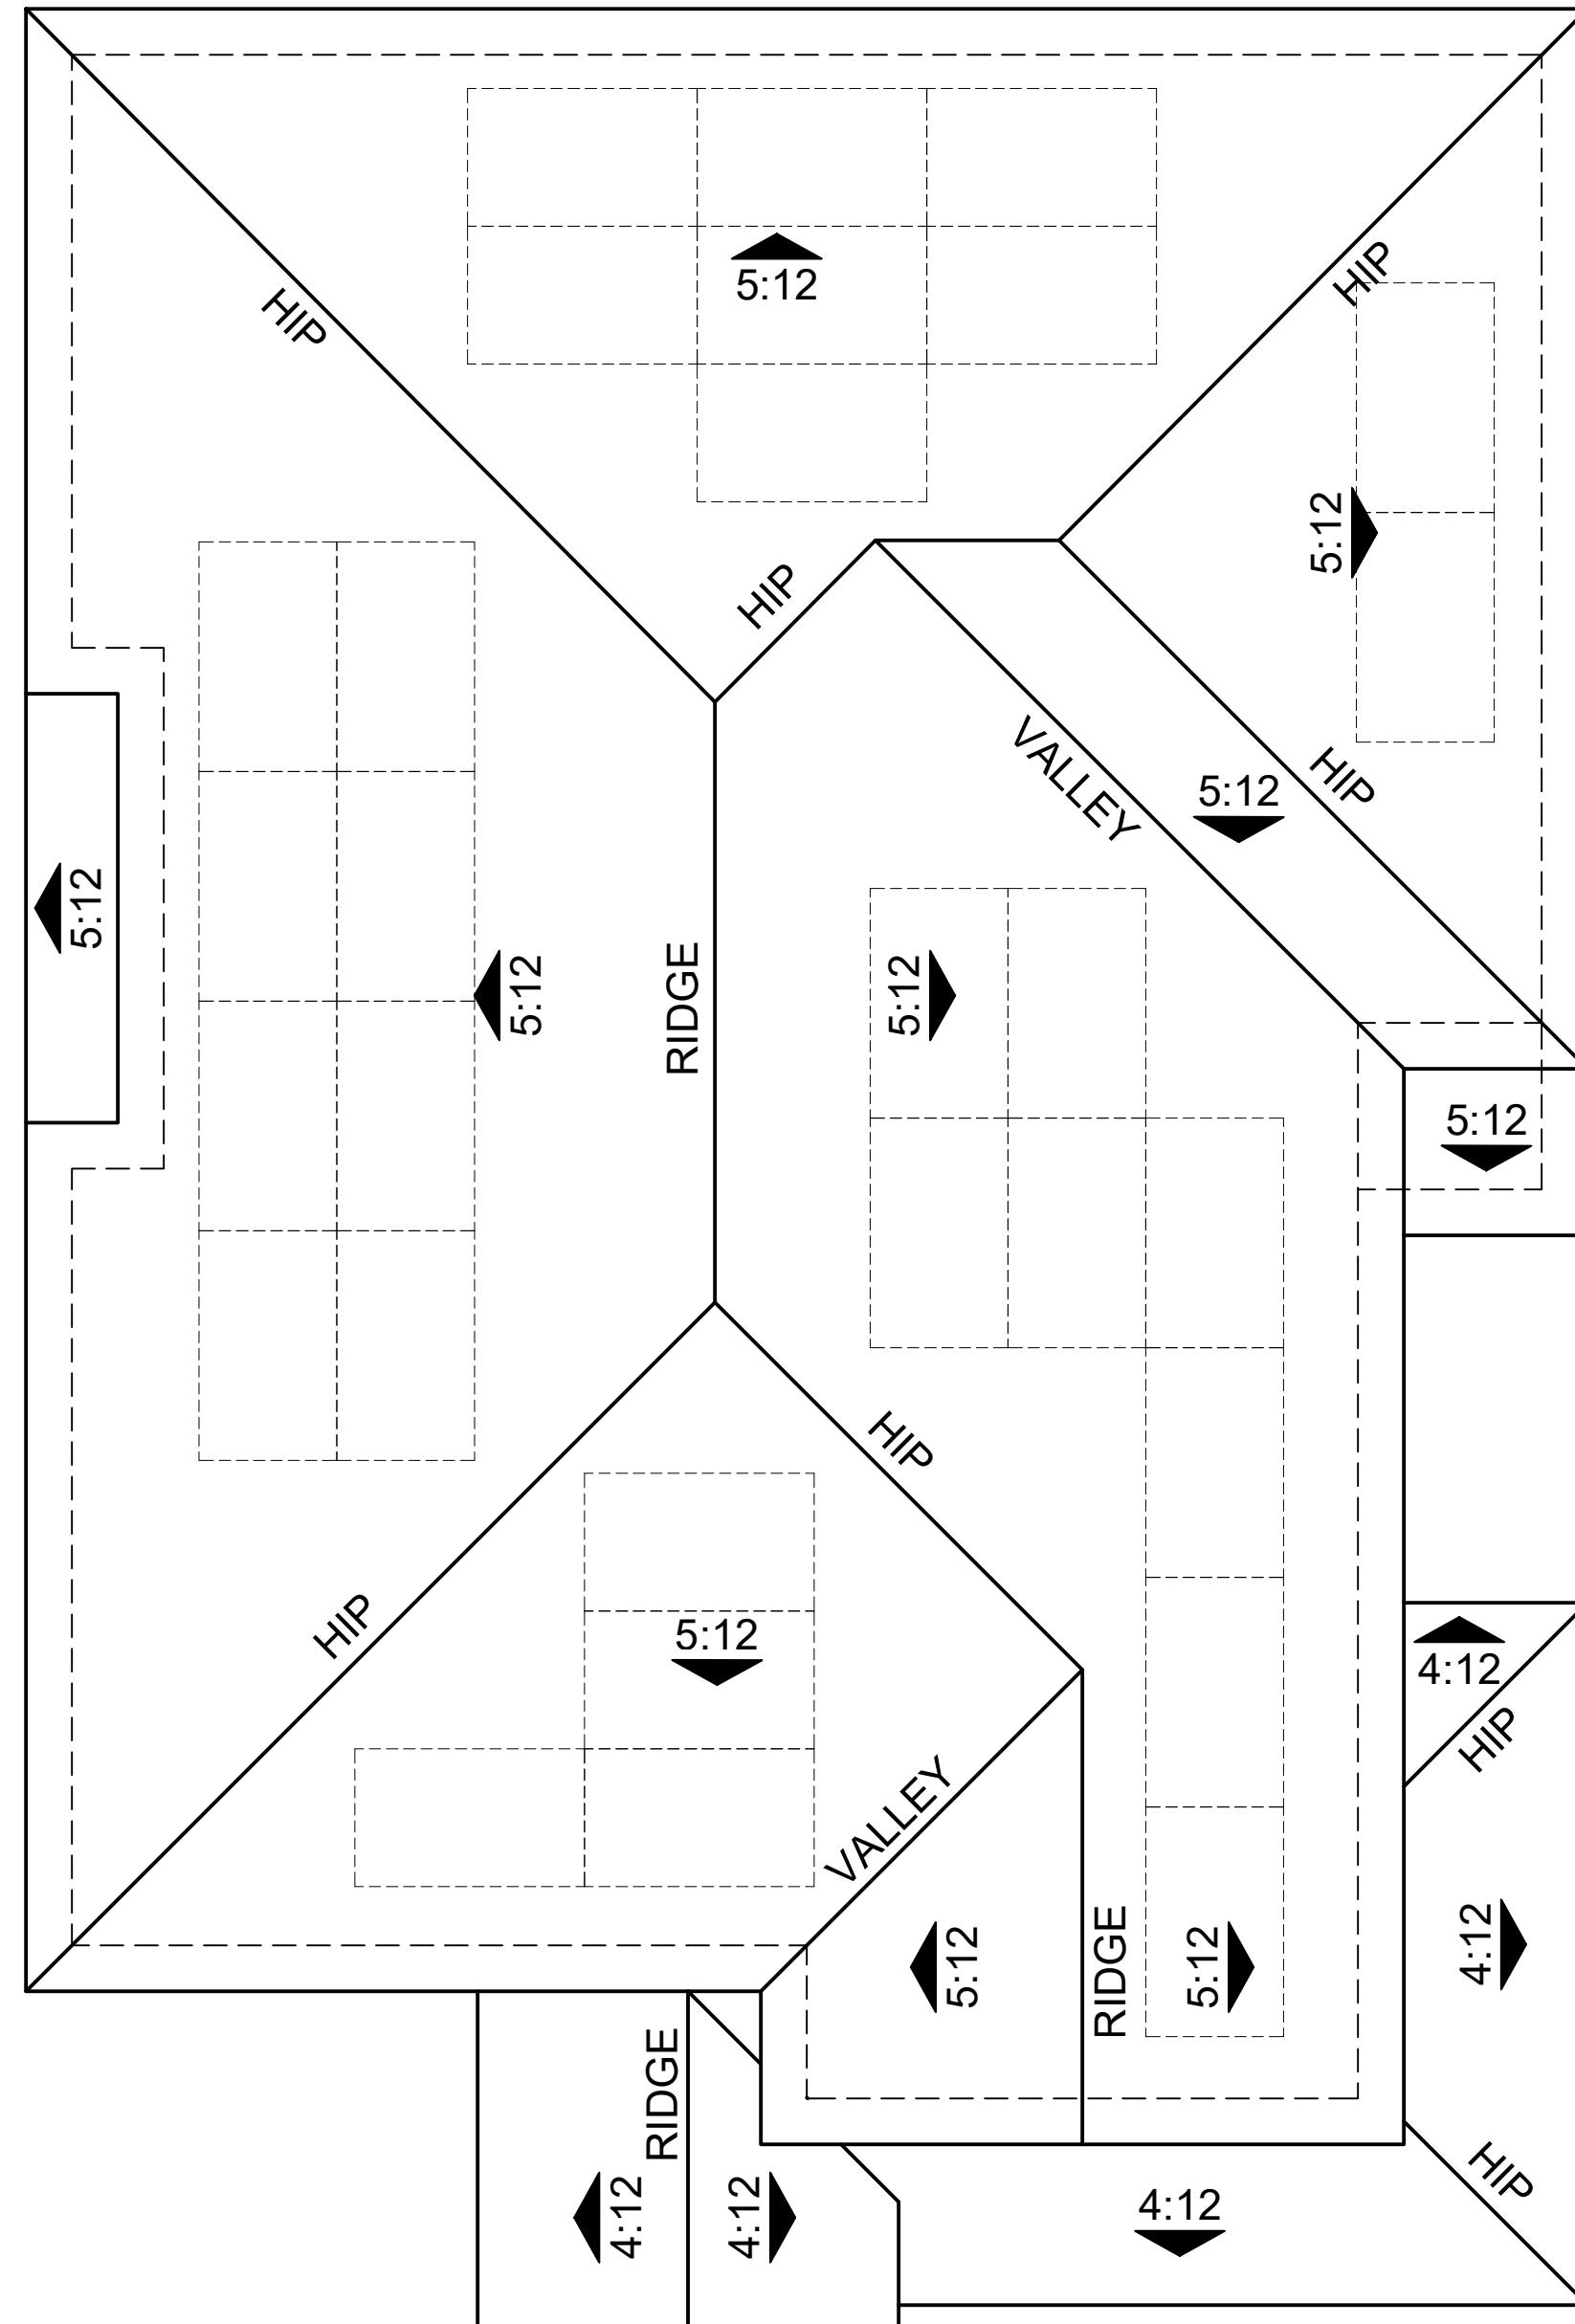

ROOF PLAN 4C
 OVERHANG: 1'
 RAKE: 1'
 ROOF PITCH: 5:12 U.N.O

Note: Solar panels shown are for illustrative purposes. Solar will be confirmed with solar consultant during building submittal process. Location, quantity and orientation may change.




Architecture + Planning
 888.456.5849
 ktgy.com



N2 : KINSLEY AT THE TRIWAY
 TRACY, CA # 2021-1312

CONCEPTUAL PLANNING
 SEPTEMBER 13, 2024

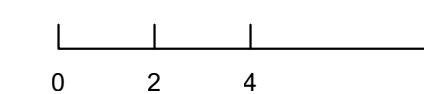

PLAN 4 ROOF PLAN

N2-A4.4.1

'A' - FARMHOUSE ELEVATIONS - ALLEY LOAD

'B' - CRAFTSMAN ELEVATIONS - ALLEY LOAD

Plan 1

ROOF MATERIAL:
FLAT SLATE PROFILE

4697
[SLATE RANGE]

STUCCO BODY /
STUCCO TRIM

SW 7014
[EIDER WHITE]

BATTEN BOARD SIDING /
TRIM AT SIDING

SW 7014
[EIDER WHITE]

FASCIA / EAVES /
BRACKETS / POSTS /
GARAGE DOORS

SW 6258
[TRICORN BLACK]

ENTRY DOORS

SW 9182
[ROJO MARRON]

METAL ROOF

CHARCOAL GREY

Plan 2

4697
[SLATE RANGE]

SW 6161
[NONCHALANT WHITE]

SW 6163
[GRASSLAND]

SW 7069
[IRON ORE]

SW 7020
[BLACK FOX]

CHARCOAL GREY

Plan 3

4697
[SLATE RANGE]

SW 6252
[ICE CUBE]

SW 7071
[GRAY SCREEN]

SW 7005
[PURE WHITE]

SW 7625
[MOUNT ETNA]

CHARCOAL GREY

Plan 4

4697
[SLATE RANGE]

SW 7626
[ZURICH WHITE]

SW 7076
[CYBERSPACE]

SW 7626
[ZURICH WHITE]

SW 6041
[OTTER]

CHARCOAL GREY

Plan 1

ROOF MATERIAL:
FLAT SHAKE PROFILE

5687
[BROWN GRAY RANGE]

STUCCO BODY

SW 7010
[WHITE DUCK]

HORIZONTAL LAP SIDING

SW 0038
[LIBRARY PEWTER]

FASCIA / EAVES /
POSTS / TRIM /
KNEE BRACES /
GARAGE DOORS

SW 0023
[PEWTER TANKARD]

ENTRY DOORS /
SHUTTERS

SW 7069
[IRON ORE]

THIN BRICK VENEER
1/4" MORTAR JOINTS

LOREIO BRICK
[HOLLIN]

Plan 2

5687
[BROWN GRAY RANGE]

SW 9166
[DRIFT OF MIST]

SW 6209
[RIPE OLIVE]

SW 7639
[ETHEREAL MOOD]

SW 9183
[DARK CLOVE]

LOREIO BRICK
[EAROLA]

Plan 3

5687
[BROWN GRAY RANGE]

SW 7044
[AMAZING GRAY]

SW 6041
[OTTER]

SW 7632
[MODERN GRAY]

SW 7076
[CYBERSPACE]

LOREIO BRICK
[HOLLIN]

Plan 4

5687
[BROWN GRAY RANGE]

SW 7023
[REQUISITE GRAY]

SW 7570
[EGRET WHITE]

SW 7040
[SMOKEHOUSE]

SW 6209
[RIPE OLIVE]

LOREIO BRICK
[EAROLA]

'C' - COUNTRY EUROPEAN - ALLEY LOAD

Plan 1

ROOF MATERIAL:
FLAT SLATE PROFILE

4602
[CONCORD BLEND]

STUCCO BODY

SW 7053
[ADAPTIVE SHADE]

FASCIA / EAVES /
CORBELS / POSTS /
ALL TRIM /
GARAGE DOORS

SW 0049
[SILVER GRAY]

ENTRY DOORS /
SHUTTERS

SW 7062
[ROCK BOTTOM]

STONE VENEER
DRYSTACK TIGHT FIT INSTALLATION

VINTAGE RANCH
[FOXWOOD]

Plan 2

4602
[CONCORD BLEND]

SW 7570
[EGRET WHITE]

SW 9170
[ACIER]

SW 6251
[OUTERSPACE]

LEDGECUT 33
[WHITE CAP]

Plan 3

4602
[CONCORD BLEND]

SW 7638
[JOGGING PATH]

SW 7011
[NATURAL CHOICE]

SW 7675
[SEALSKIN]

EUROPEAN LEDGESTONE
[COTTONWOOD]

Plan 4

4602
[CONCORD BLEND]

SW 7643
[PUSSYWILLOW]

SW 7053
[ADAPTIVE SHADE]

SW 7076
[CYBERSPACE]

RIVENWOOD
[SHORE BREEZE]

Note: Alternative and/or similar to meet design intent may be used.

Architecture + Planning
888.456.5849
ktgy.com

N2 : KINSLEY AT THE TRIWAY
TRACY, CA # 2021-1312

CONCEPTUAL PLANNING
SEPTEMBER 13, 2024

COLOR AND MATERIAL BOARD

N2-A0.5.0




Plan 1A - Farmhouse




Plan 1B - Craftsman



Plan 1C - Country European

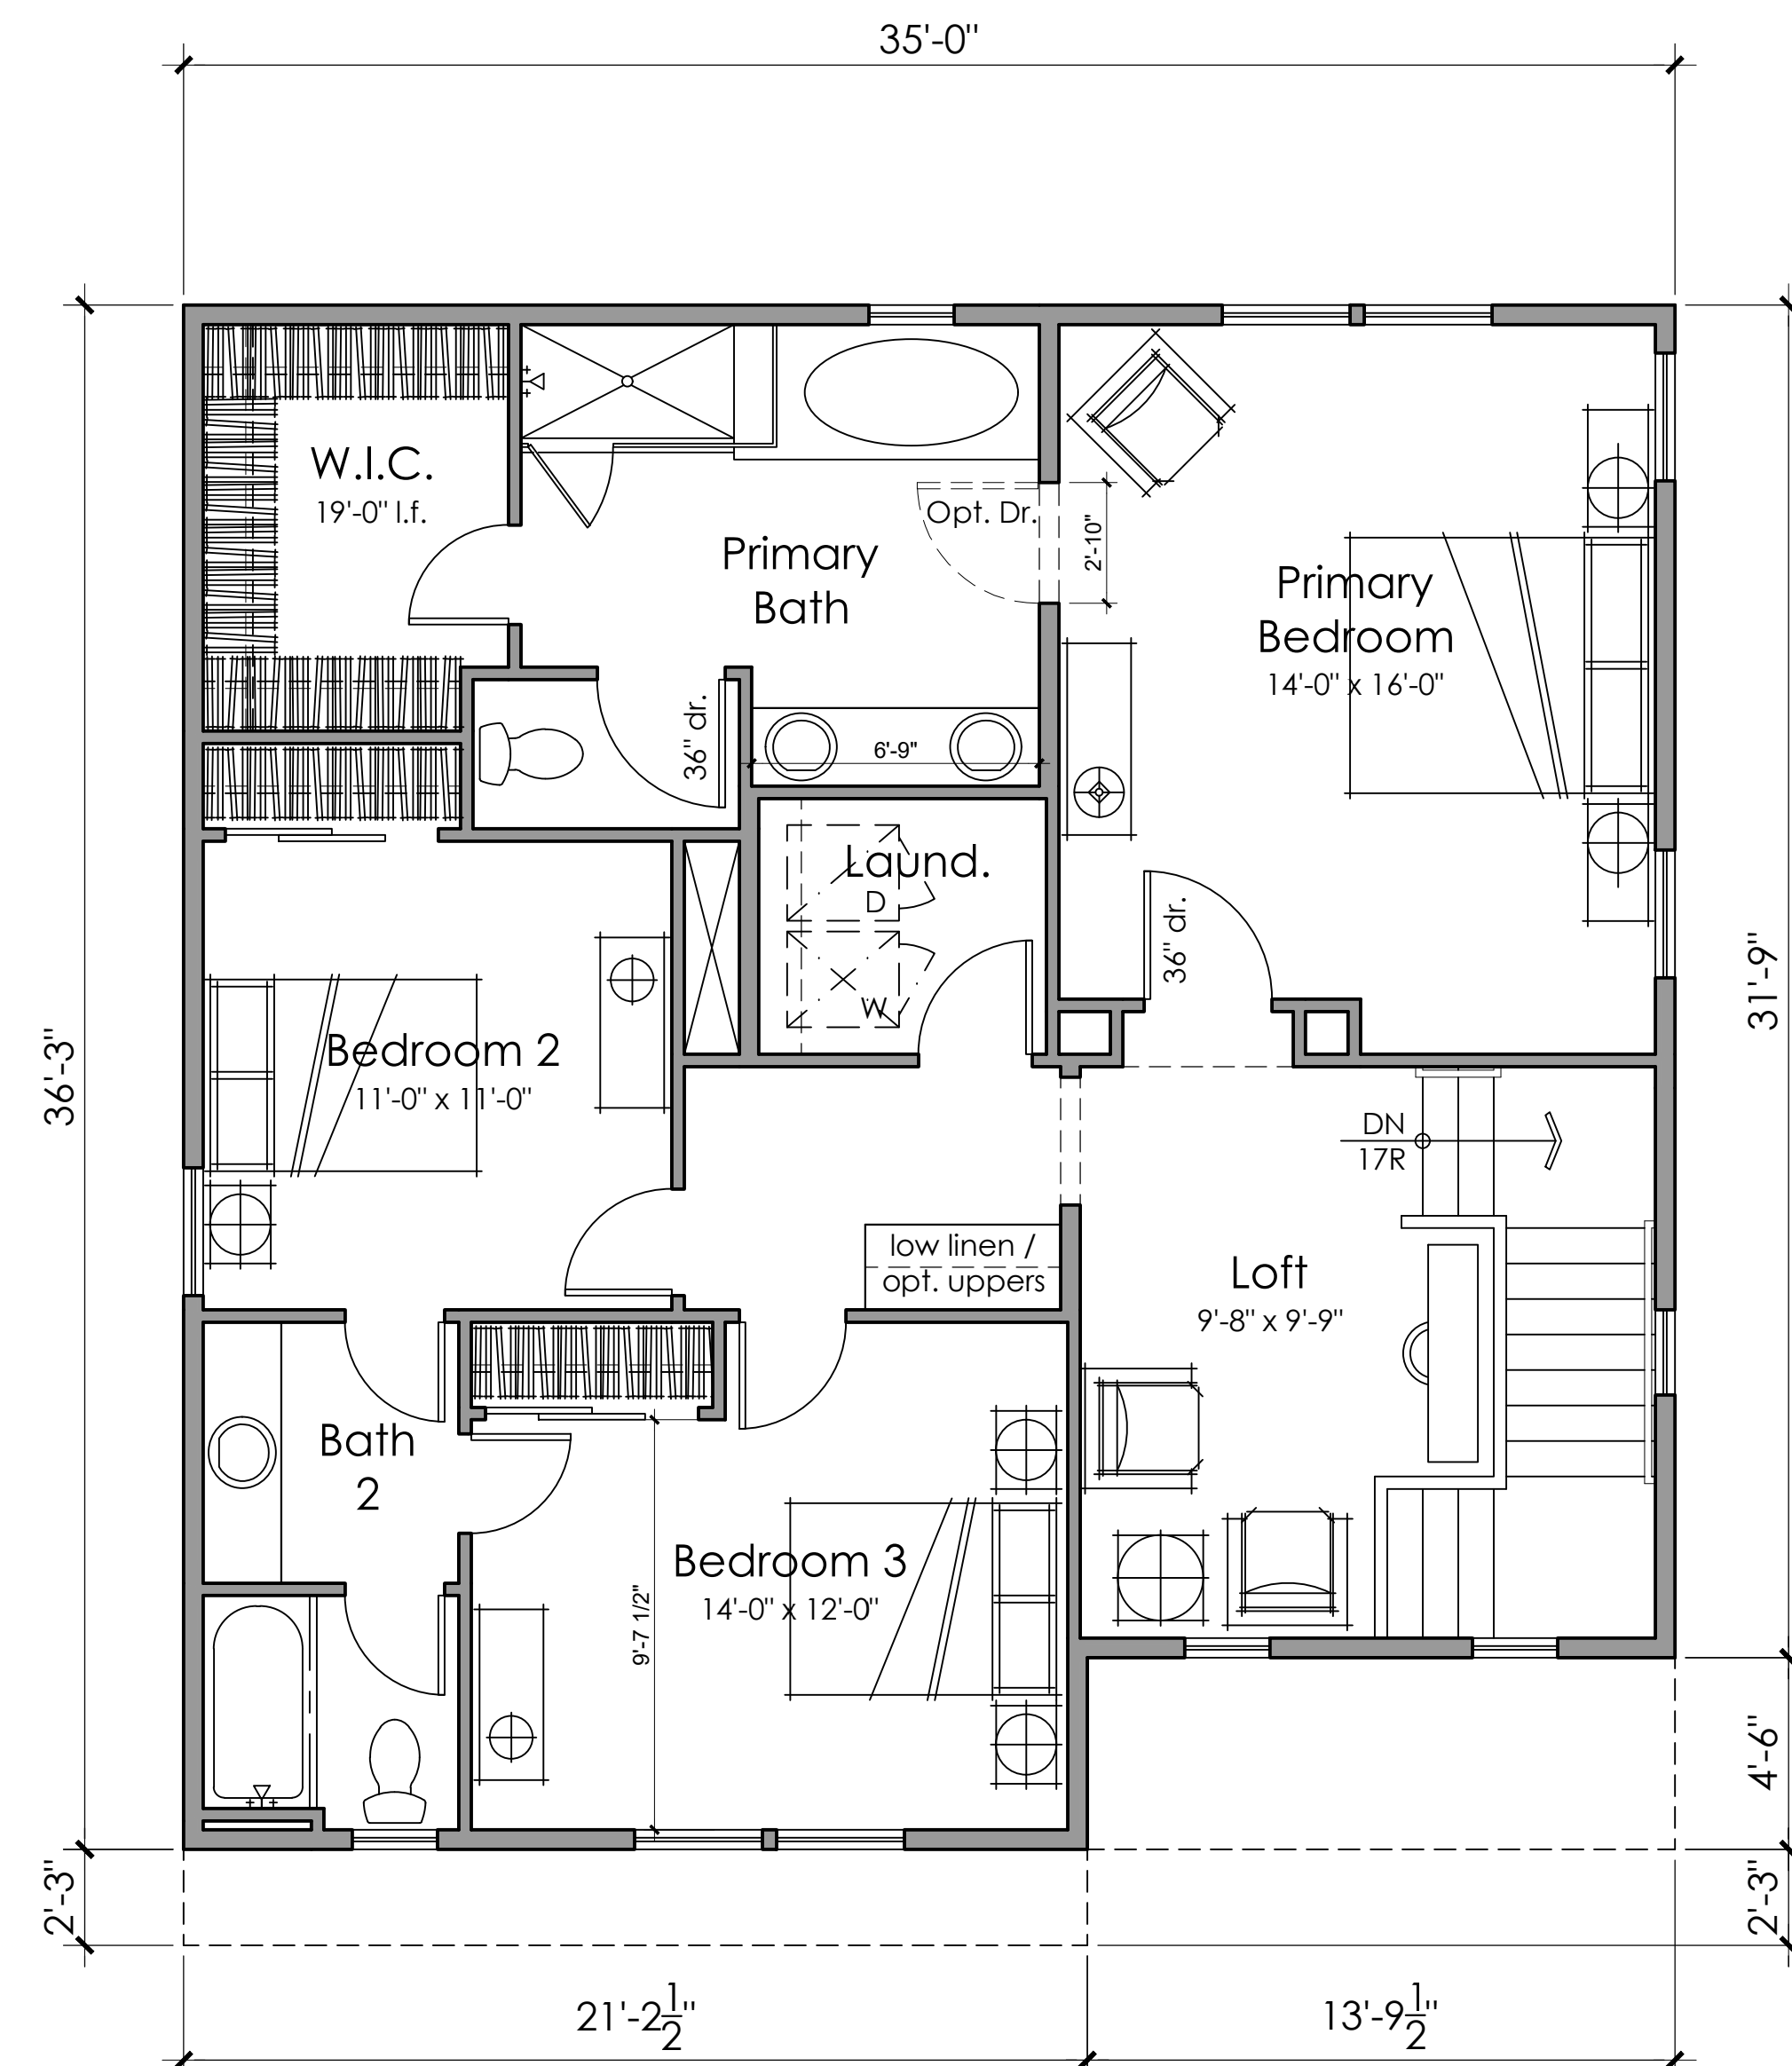

Second Floor
1166 SQ. FT.

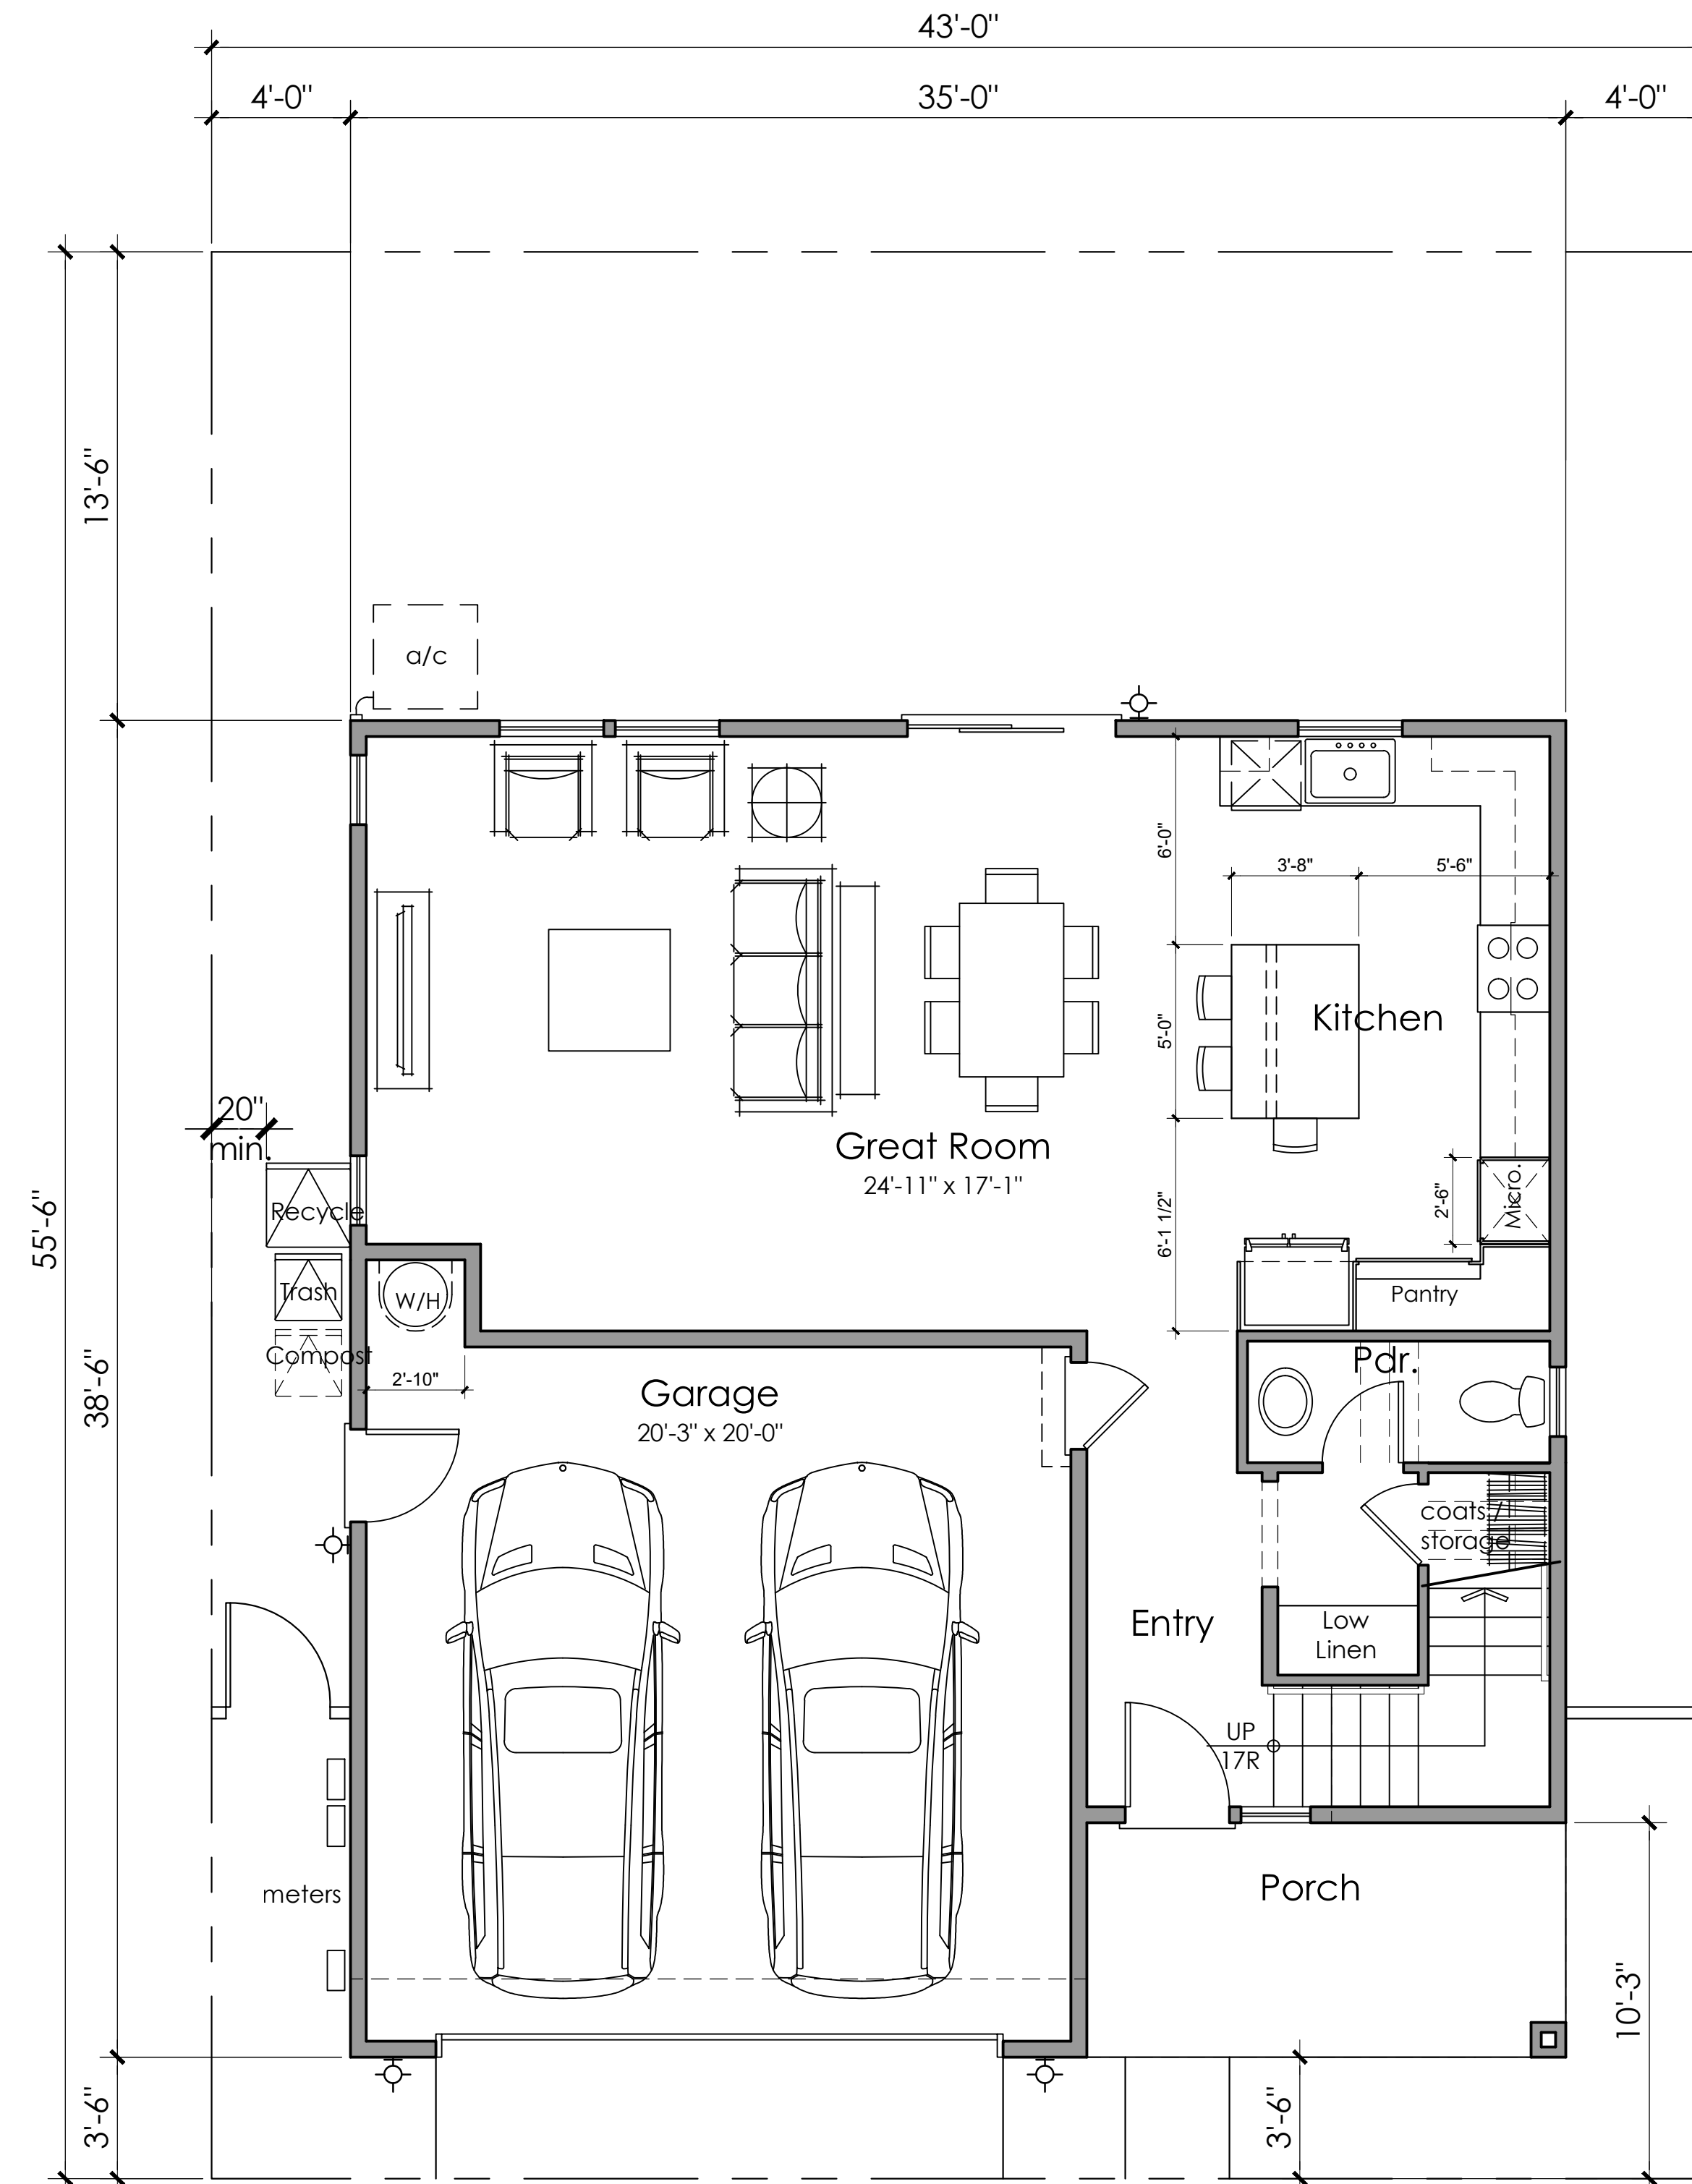

First Floor
819 SQ. FT.

⊕ Exterior Wall Light fixture
N3/Building 1 Entry Light at Porch Ceilings




Architecture + Planning
888.456.5849
ktgy.com

Brookfield
Residential

N3 : SOMERSET AT THE TRIWAY
TRACY, CA # 2021-1312


CONCEPTUAL PLANNING
SEPTEMBER 13, 2024

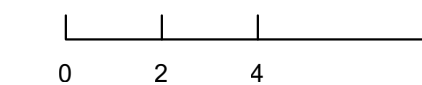

3 BEDROOMS + LOFT
2.5 BATHS
1,985 S.F.

PLAN 1A
FLOOR PLANS

N3-A1.2.0

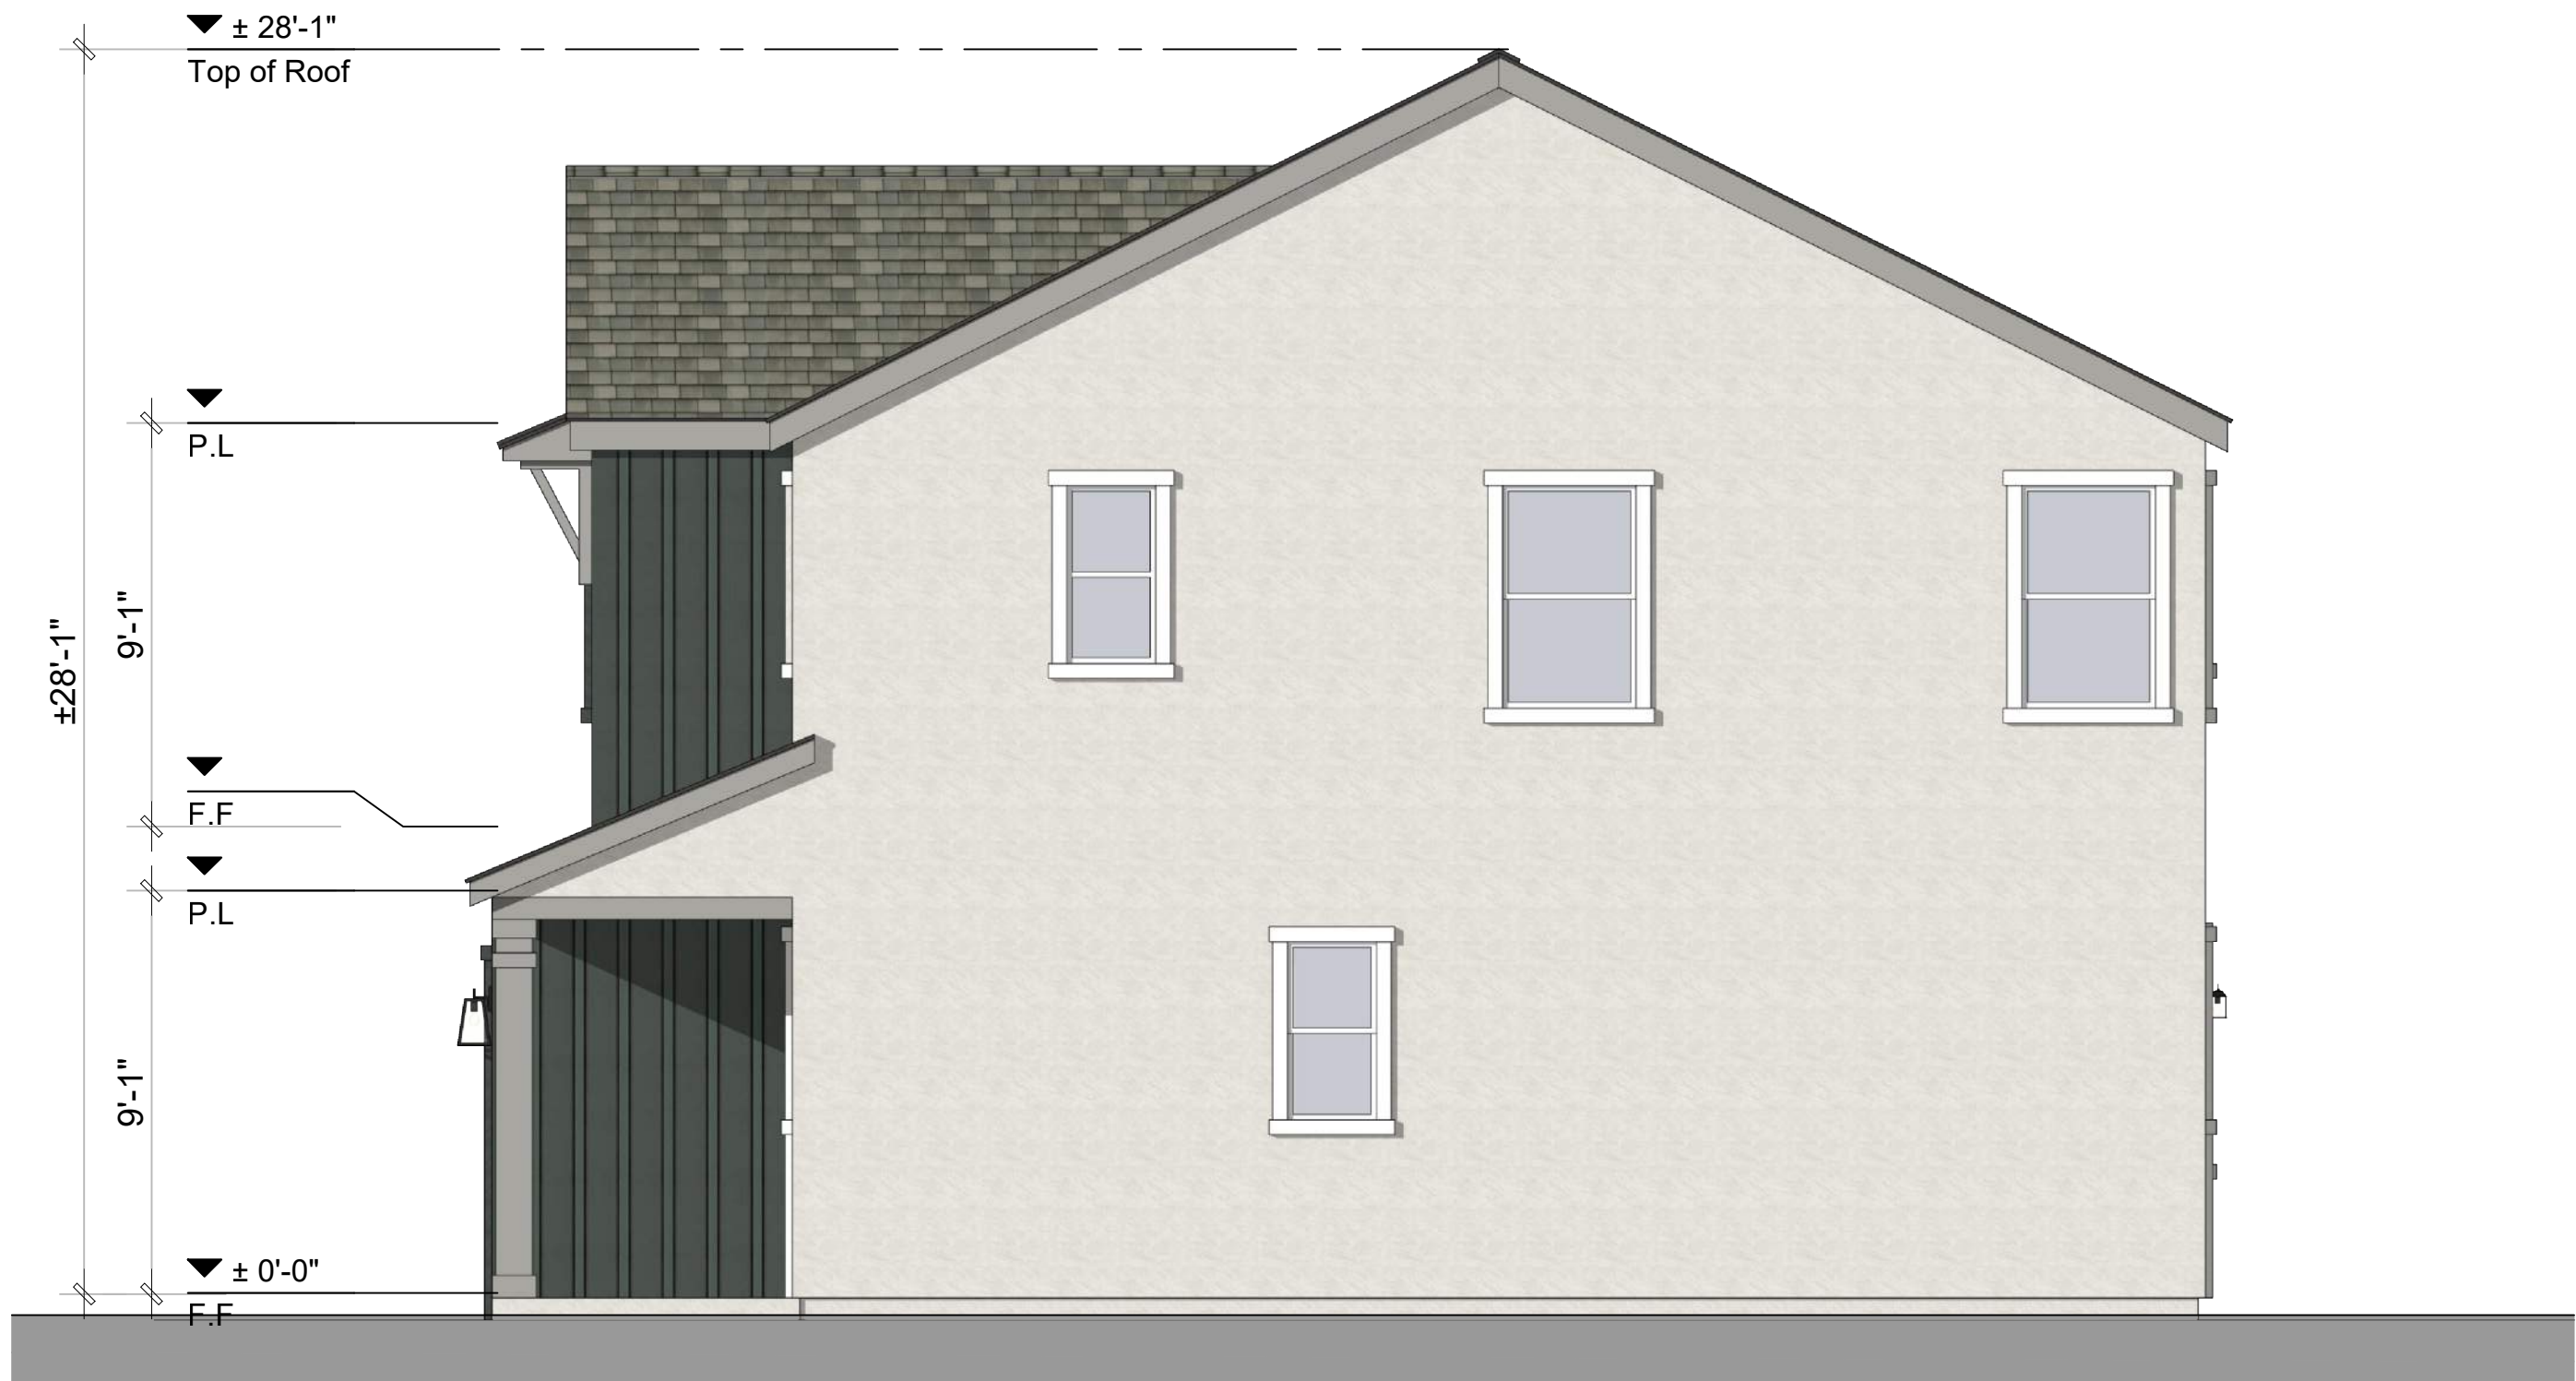

Right Elevation



Rear Elevation

- 1A: Farmhouse - Material Legend
- 1. Composition Shingle Roofing
 - 2. Standing Seam Roof
 - 3. Cementitious Board and Batten Siding
 - 4. Stucco finish
 - 5. Awning
 - 6. Decorative Post
 - 7. Enhanced Head and Sill Trim



Left Elevation



Front Elevation 1A - Farmhouse




Architecture + Planning
888.456.5849
ktgy.com



N3 : SOMERSET AT THE TRIWAY
TRACY, CA # 2021-1312

CONCEPTUAL PLANNING
SEPTEMBER 13, 2024

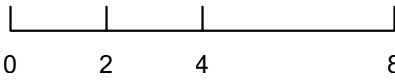

PLAN 1A
'A' EXTERIOR ELEVATIONS

N3-A1.3.0



Right Elevation



Rear Elevation

- 1B: Craftsman - Material Legend
1. Composition Shingle Roofing
 2. Cementitious Lap Siding
 3. Stucco finish
 4. Brick Veneer
 5. Window Shutters
 6. Decorative Post
 7. Decorative Gable end Detail
 8. Enhanced Head and Sill Trim



Left Elevation



Front Elevation 1B - Craftsman




Architecture + Planning
888.456.5849
ktgy.com



N3 : SOMERSET AT THE TRIWAY
TRACY, CA # 2021-1312

CONCEPTUAL PLANNING
SEPTEMBER 13, 2024

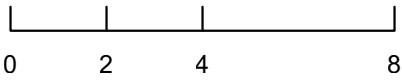

PLAN 1B
'B' EXTERIOR ELEVATIONS

N3-A1.3.1



Right Elevation



Rear Elevation


- 1C: Country European - Material Legend**
1. Composition Shingle Roofing
 2. Cementitious Board and Batten Siding
 3. Stucco finish
 4. Stone Veneer
 5. Window Shutters
 6. Decorative Post
 7. Decorative Gable end Detail
 8. Enhanced Head and Sill Trim




Left Elevation



Front Elevation 1C - Country European

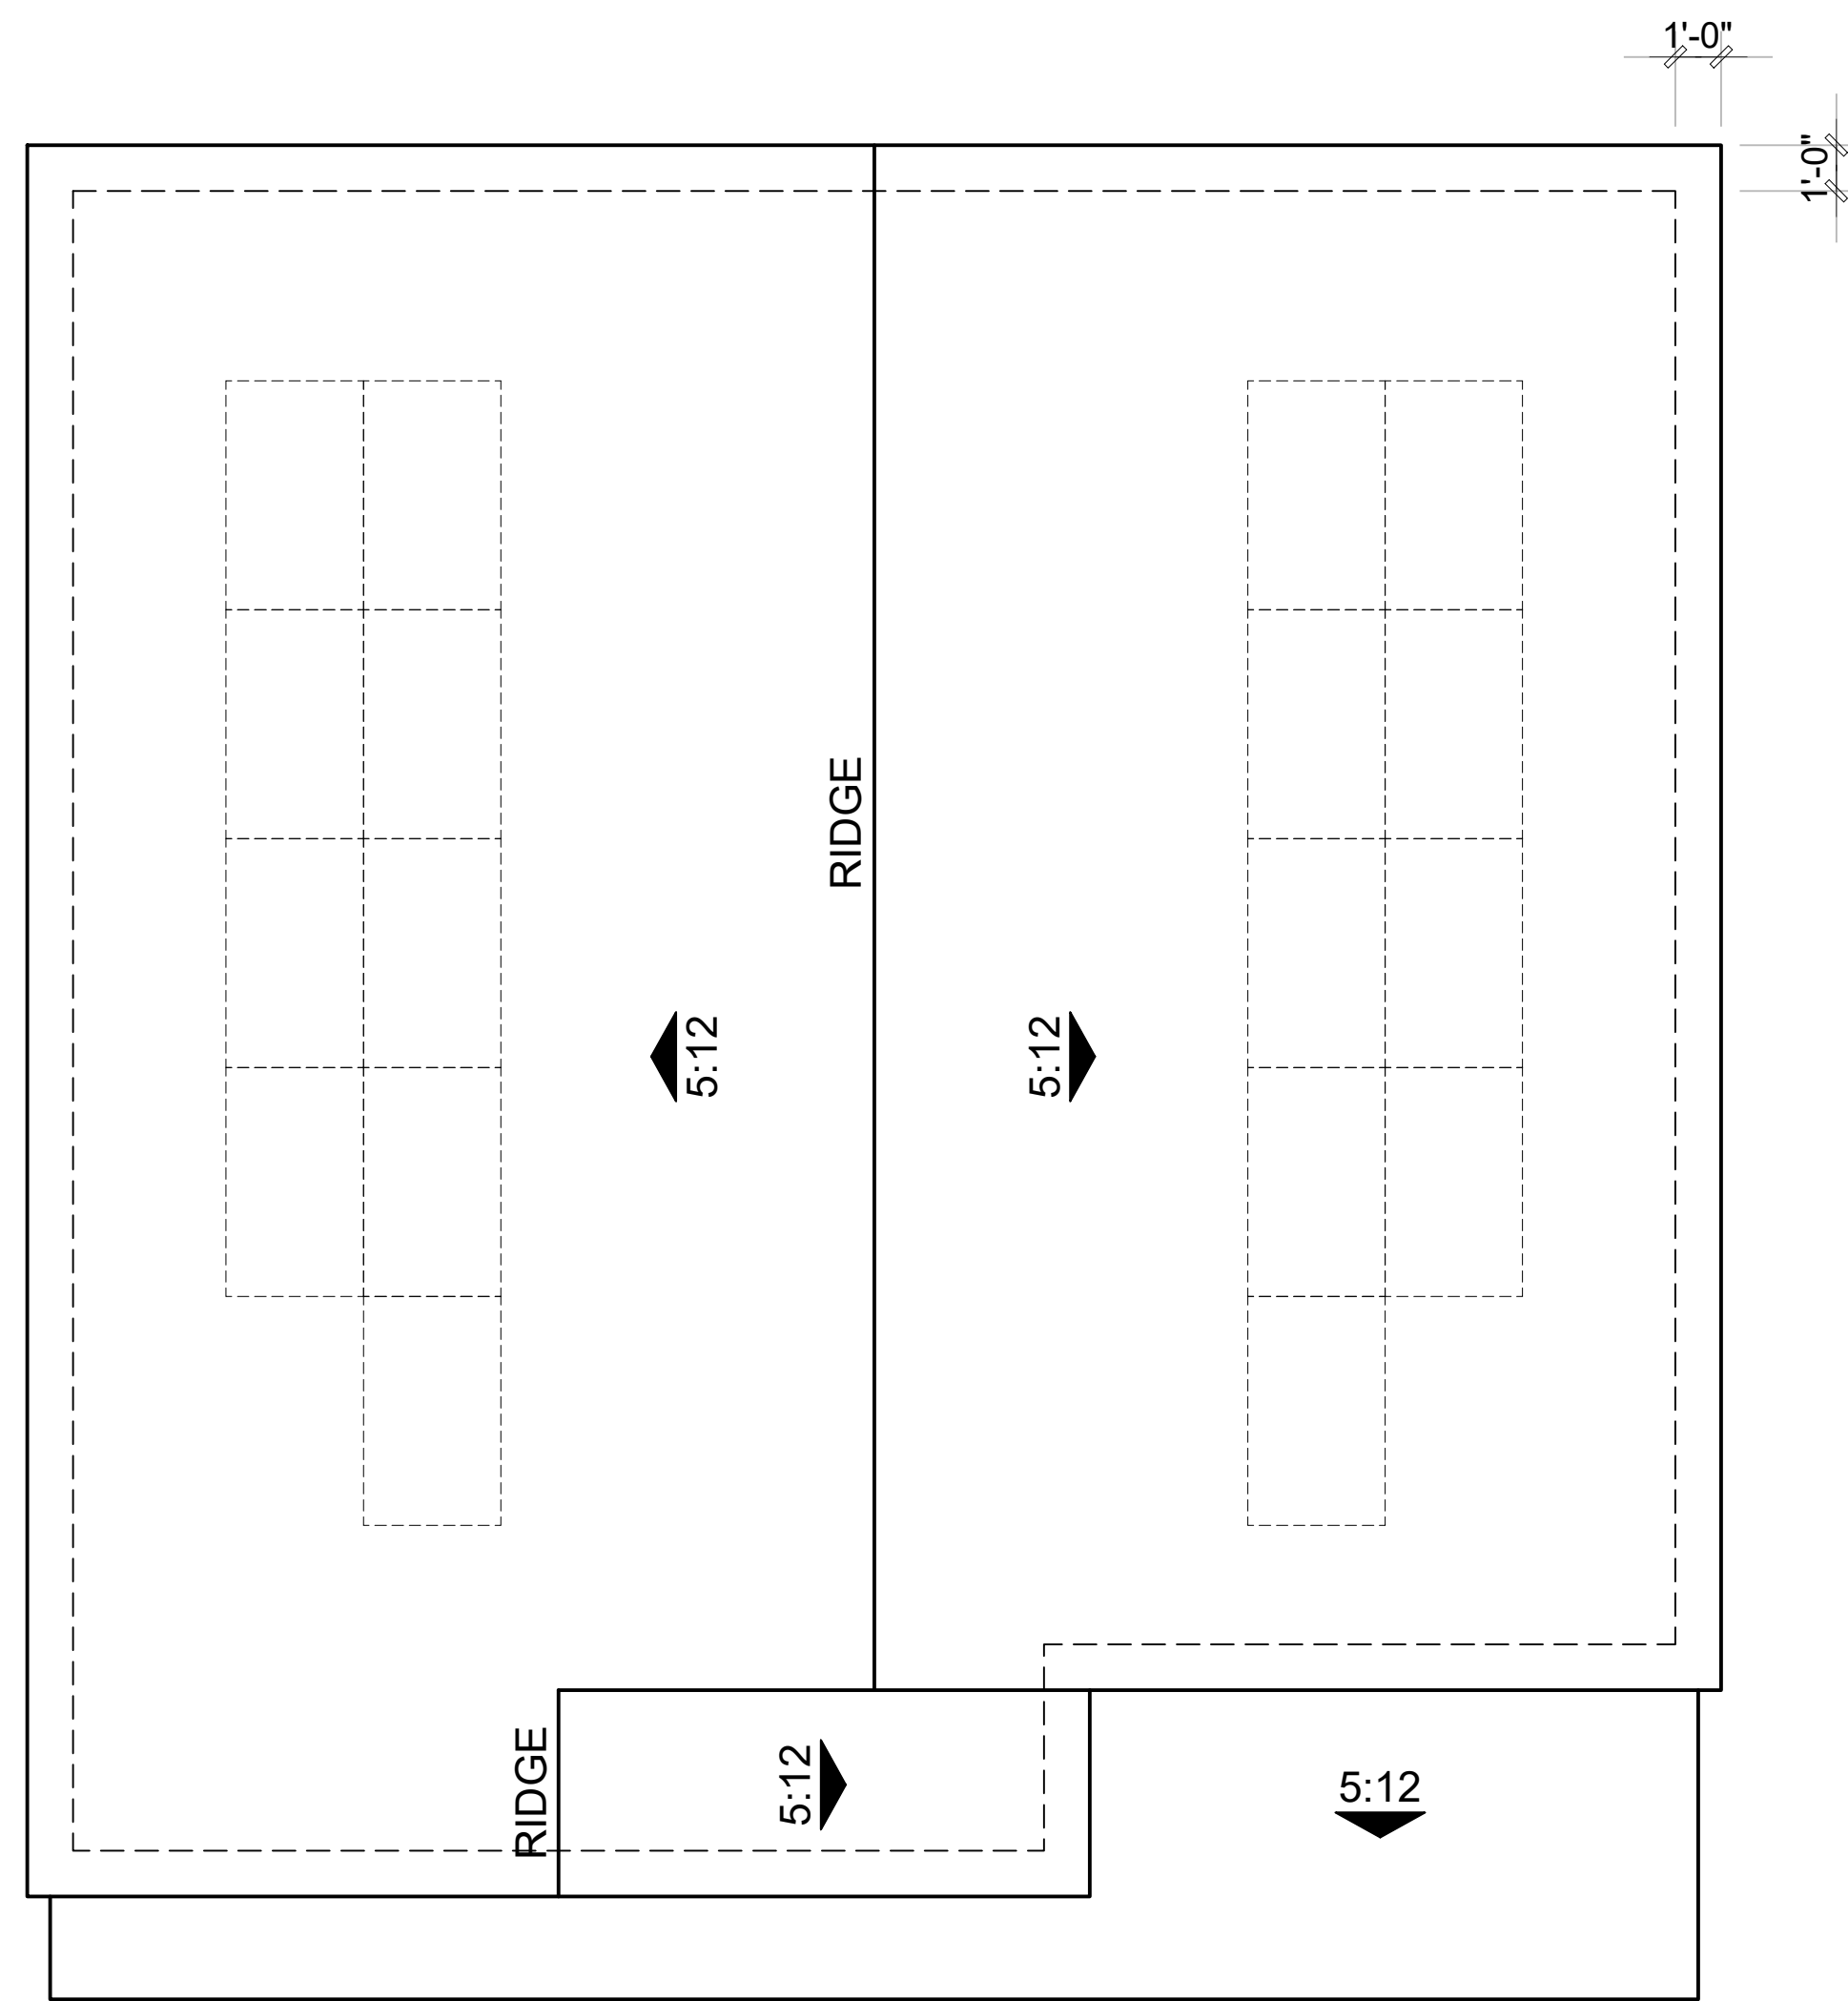


ROOF PLAN 1B
OVERHANG: 1'
RAKE: 1'
ROOF PITCH: 5:12 U.N.O

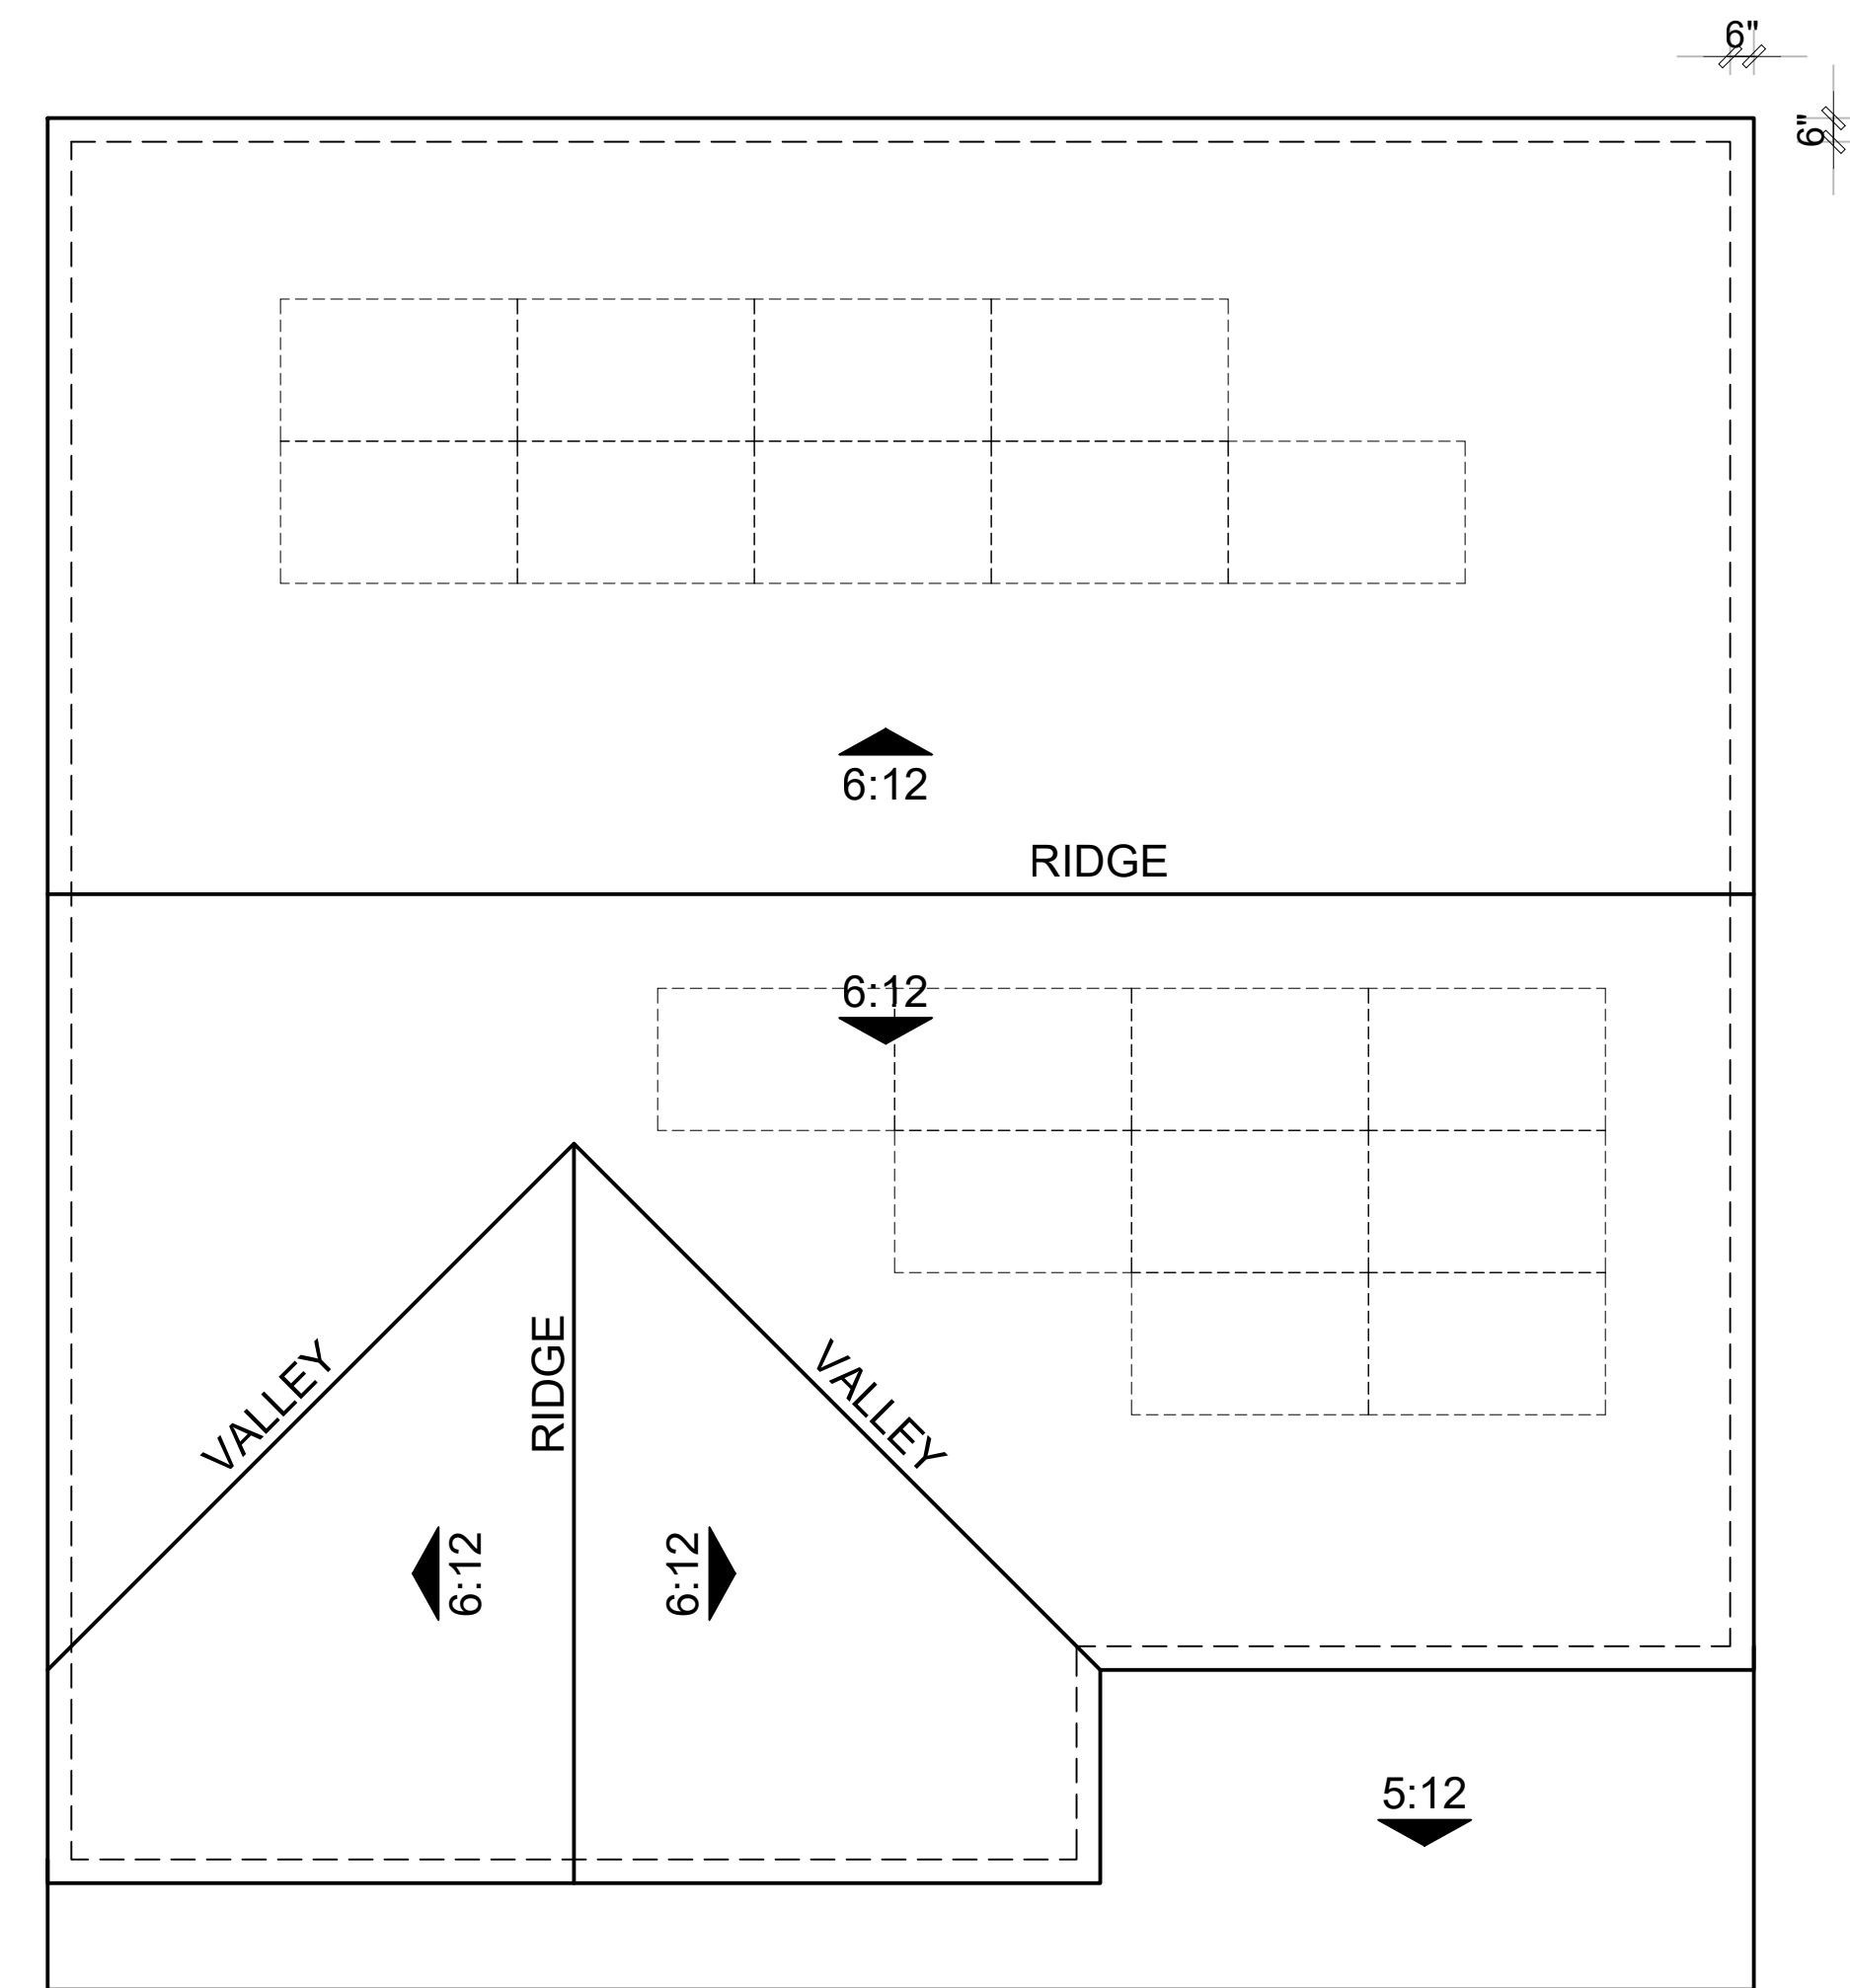

ROOF PLAN 1A
OVERHANG: 6"
RAKE: 6"
ROOF PITCH: 6:12 U.N.O

Note: Solar panels shown are for illustrative purposes. Solar will be confirmed with solar consultant during building submittal process. Location, quantity and orientation may change.

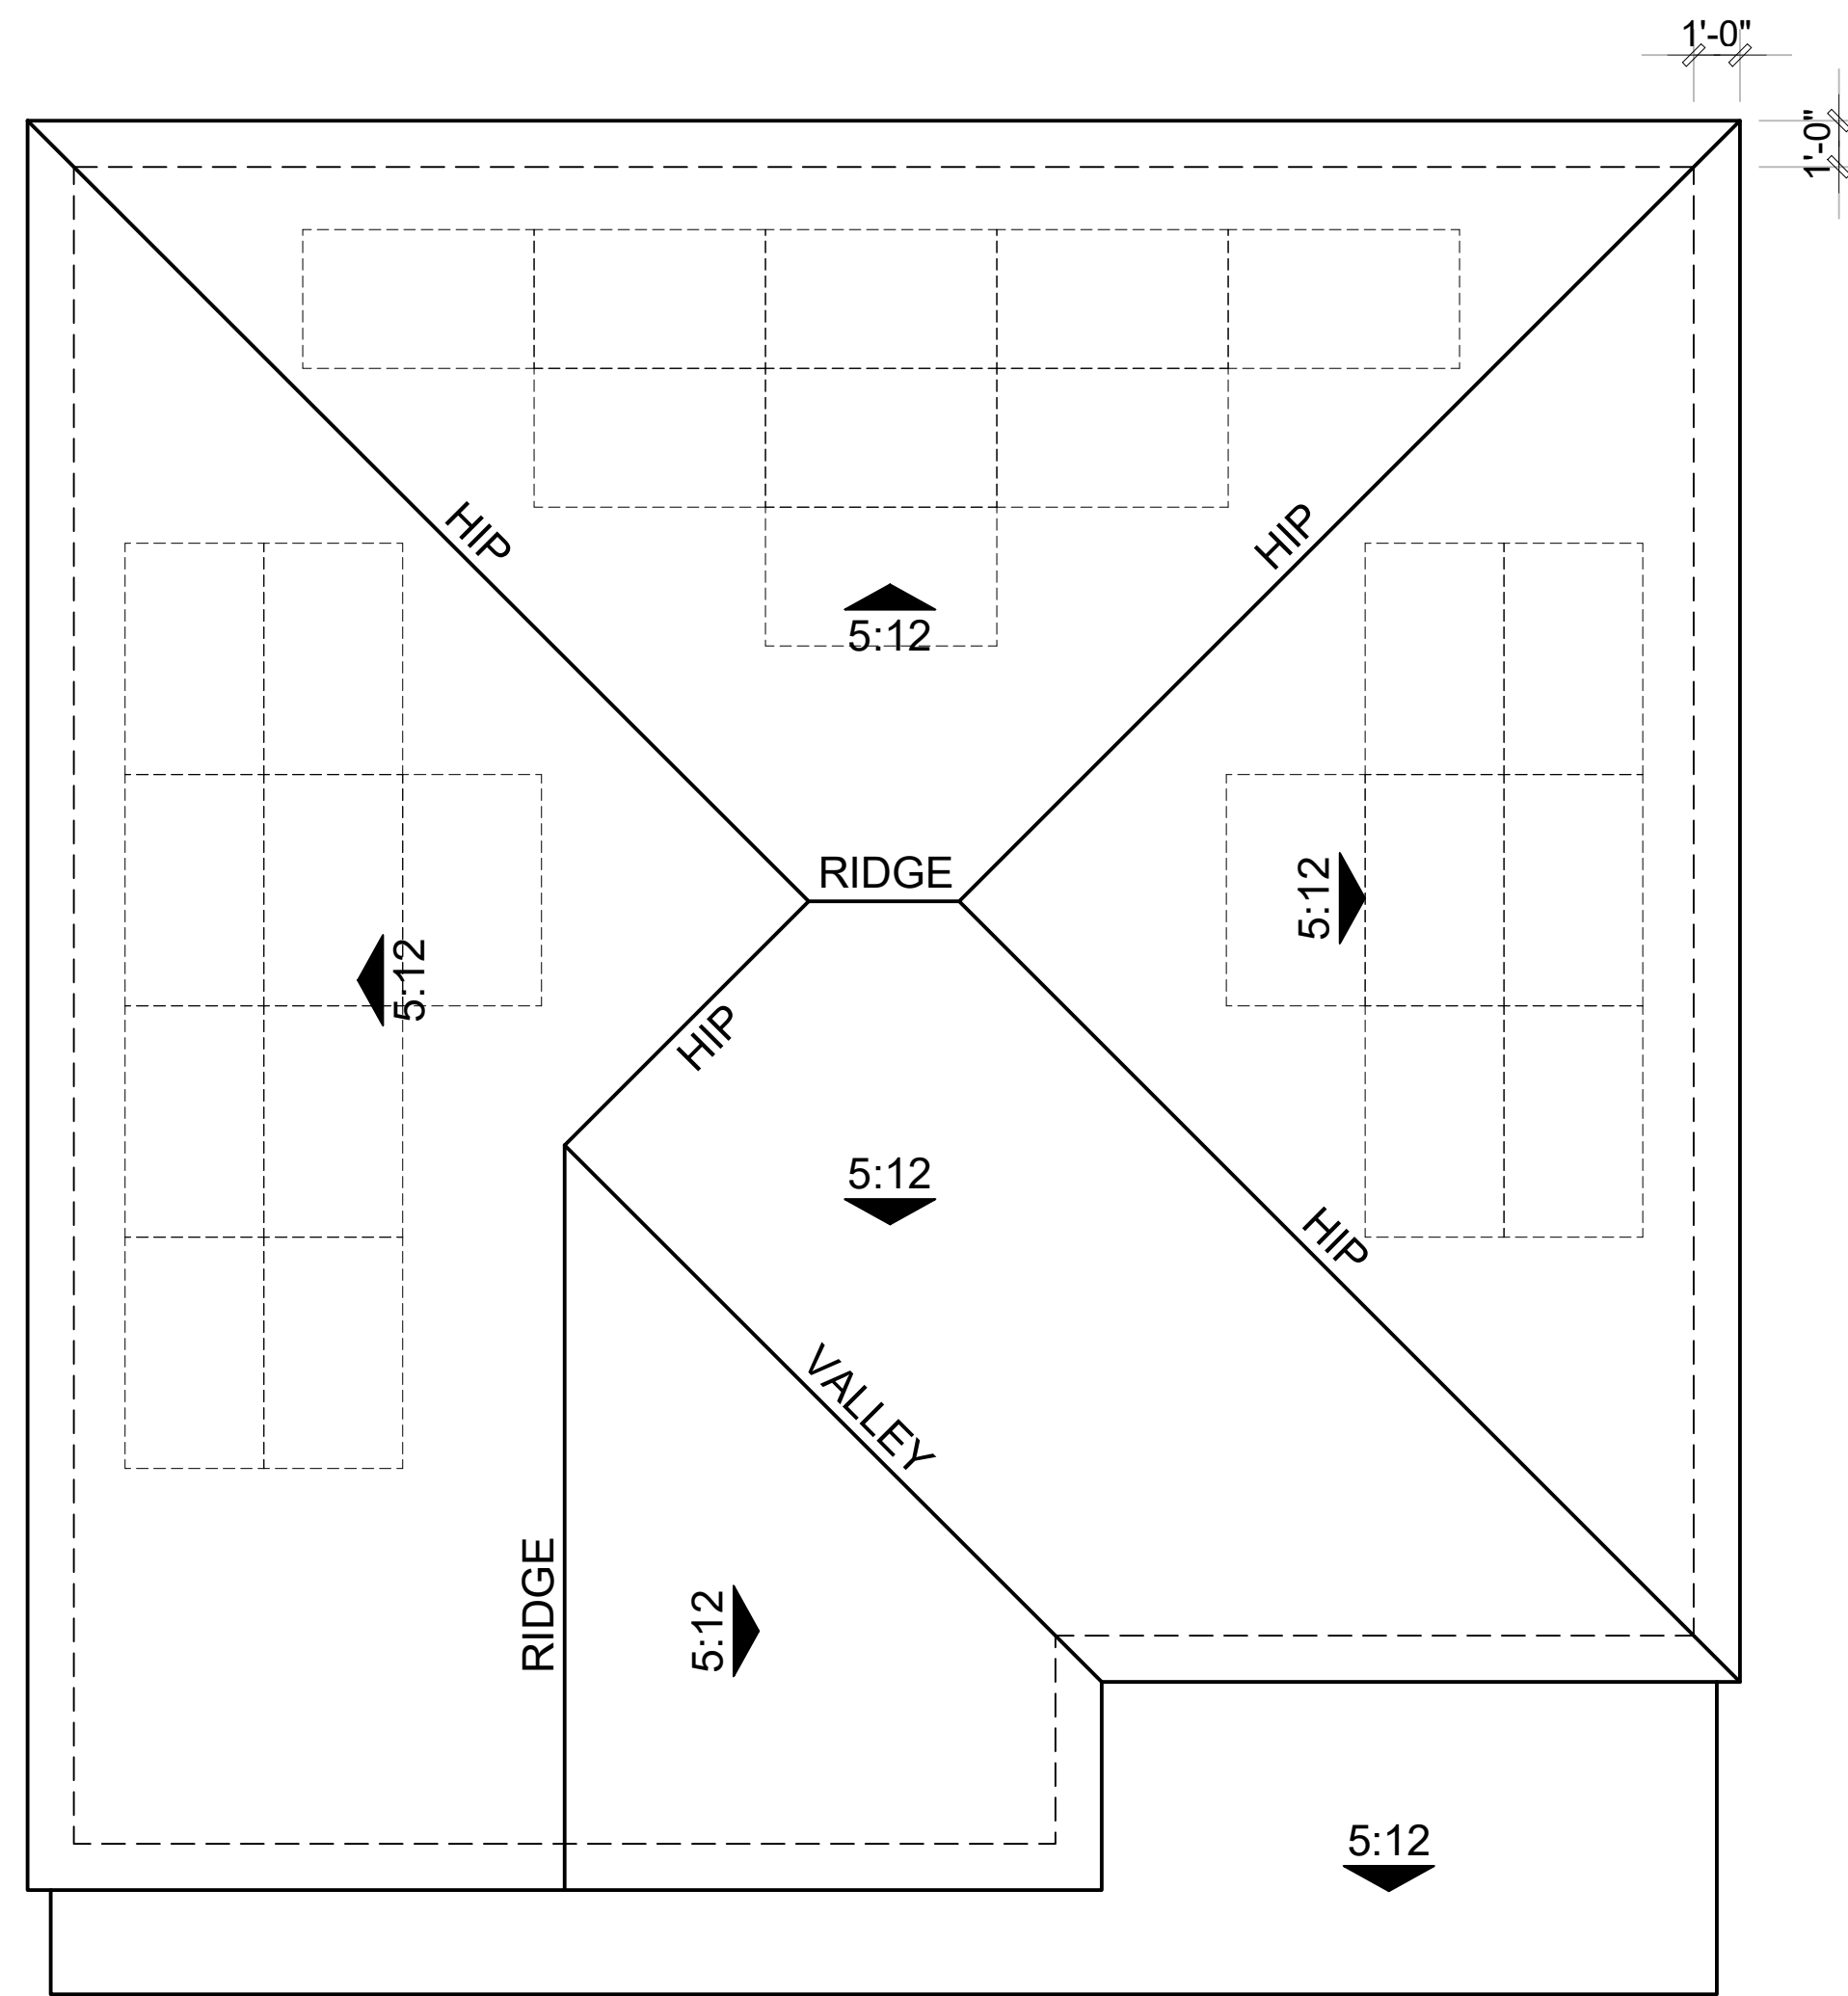

ROOF PLAN 1C
 OVERHANG: 1'
 RAKE: 1'
 ROOF PITCH: 5:12 U.N.O

Roof Plan 1C

Note: Solar panels shown are for illustrative purposes. Solar will be confirmed with solar consultant during building submittal process. Location, quantity and orientation may change.




Architecture + Planning
 888.456.5849
 ktgy.com



N3 : SOMERSET AT THE TRIWAY
 TRACY, CA # 2021-1312

CONCEPTUAL PLANNING
 SEPTEMBER 13, 2024

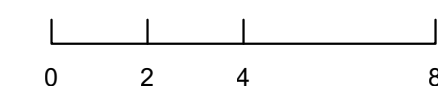

PLAN 1 ROOF PLAN

N3-A1.4.1




Plan 2A - Farmhouse



Plan 2B - Craftsman



Plan 2C - Country European

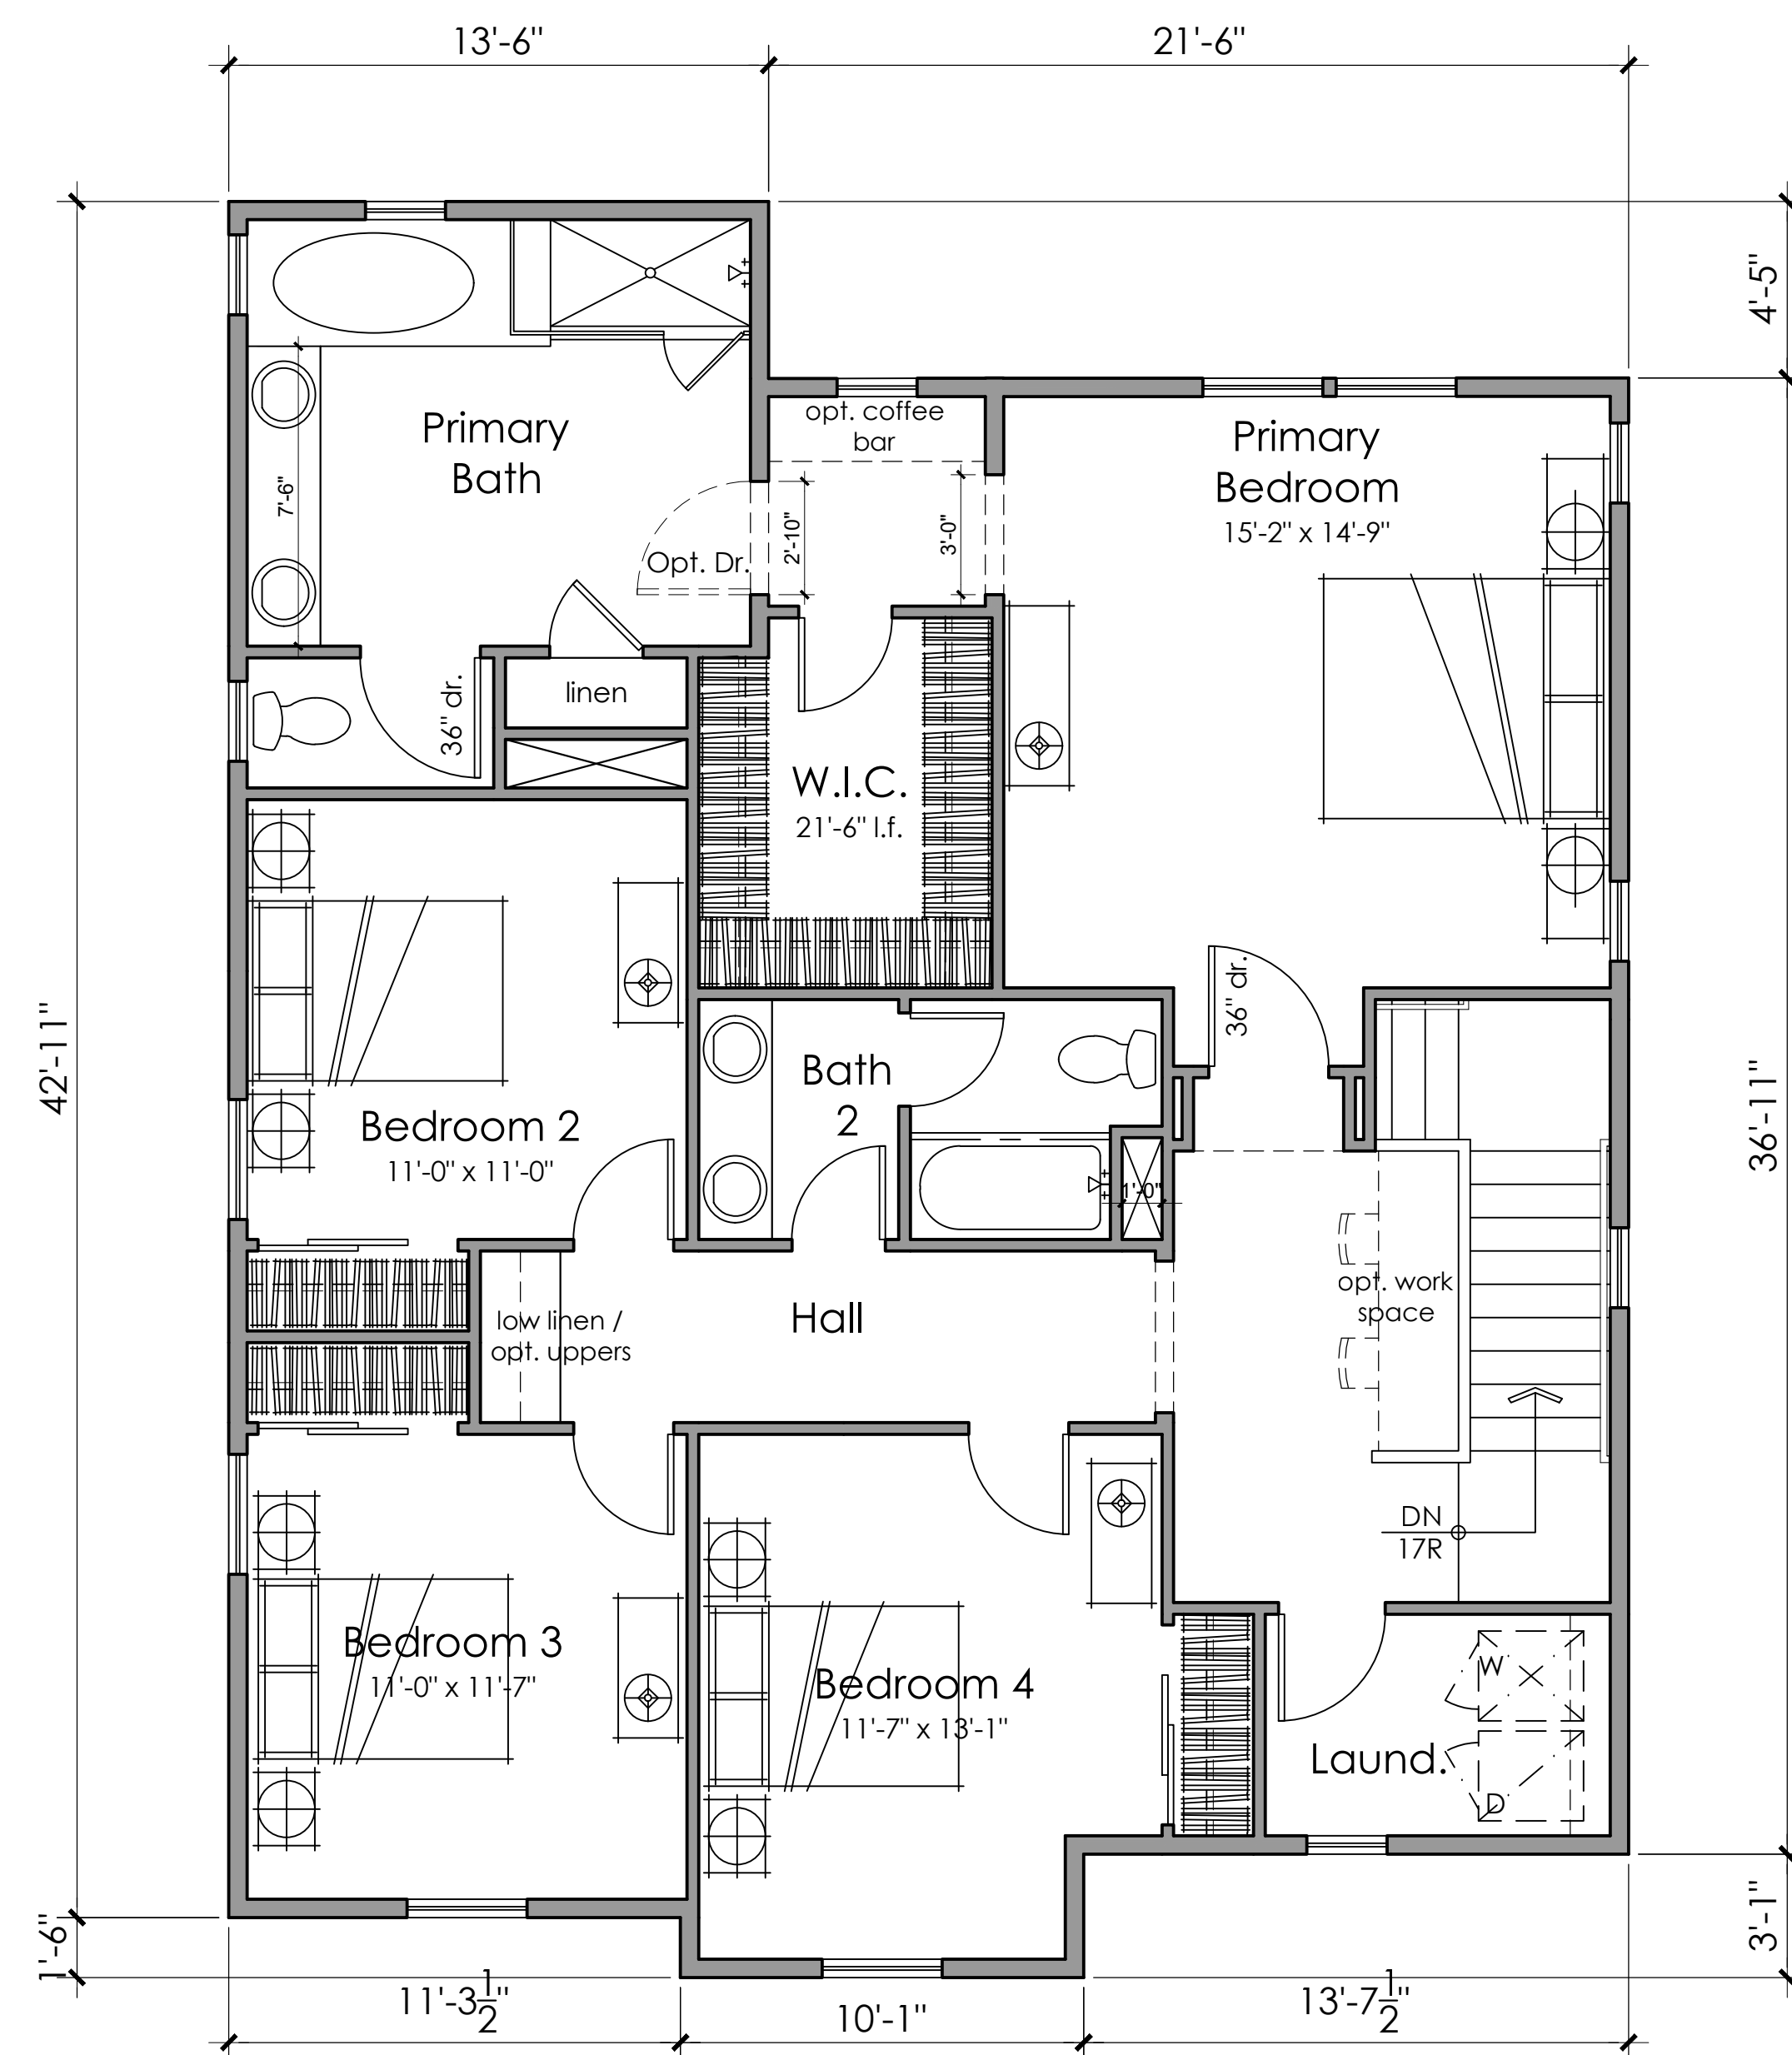

⦿ Exterior Wall Light fixture
N3/Building 2 Entry Light at Porch Ceilings




Architecture + Planning
888.456.5849
ktgy.com

Brookfield
Residential

N3 : SOMERSET AT THE TRIWAY
TRACY, CA # 2021-1312

CONCEPTUAL PLANNING


SEPTEMBER 13, 2024

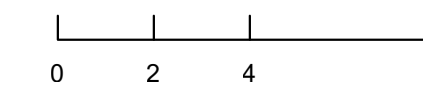

4 BEDROOMS
2.5 BATHS
2,231 S.F.

PLAN 2A
FLOOR PLANS

N3-A2.2.0

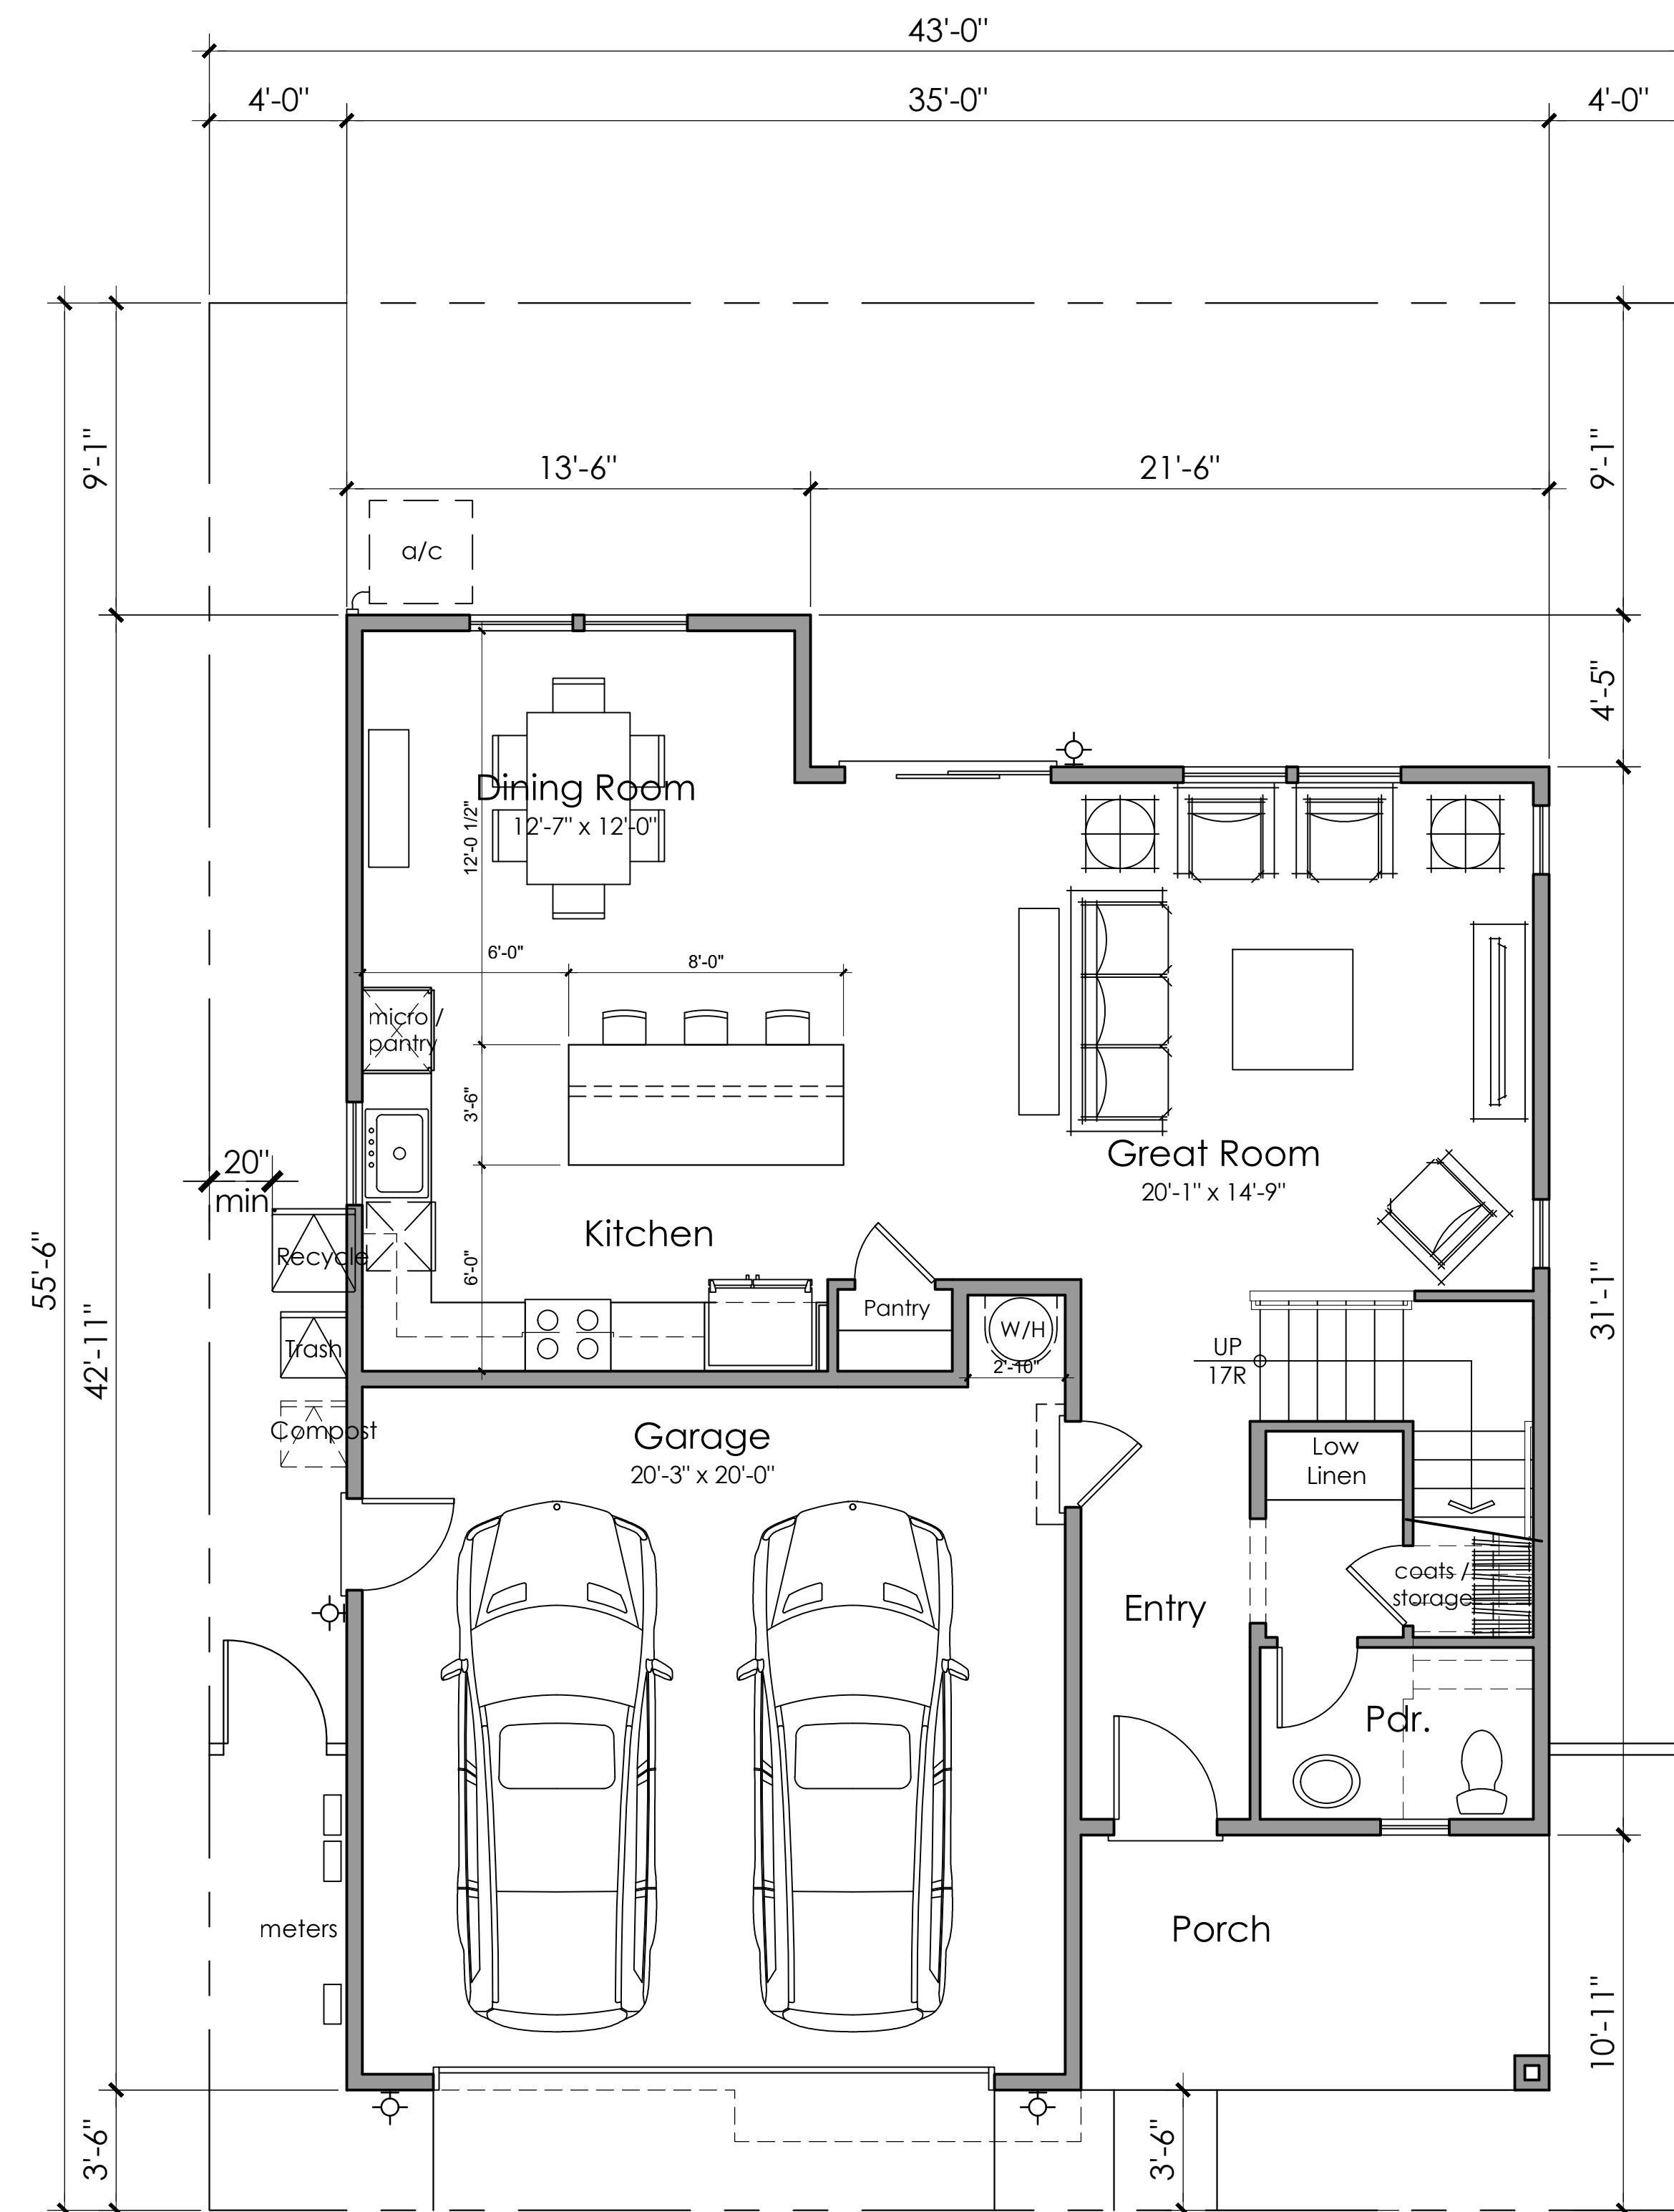



Right Elevation



Rear Elevation

- 2A: Farmhouse - Material Legend
1. Composition Shingle Roofing
 2. Standing Seam Roof
 3. Cementitious Board and Batten Siding
 4. Stucco finish
 5. Awning
 6. Decorative Post
 7. Enhanced Head and Sill Trim



Left Elevation



Front Elevation 2A - Farmhouse




Architecture + Planning
888.456.5849
ktgy.com




N3 : SOMERSET AT THE TRIWAY
TRACY, CA # 2021-1312

CONCEPTUAL PLANNING
SEPTEMBER 13, 2024

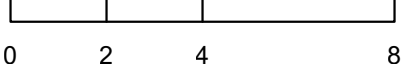


PLAN 2A
'A' EXTERIOR ELEVATIONS

N3-A2.3.0

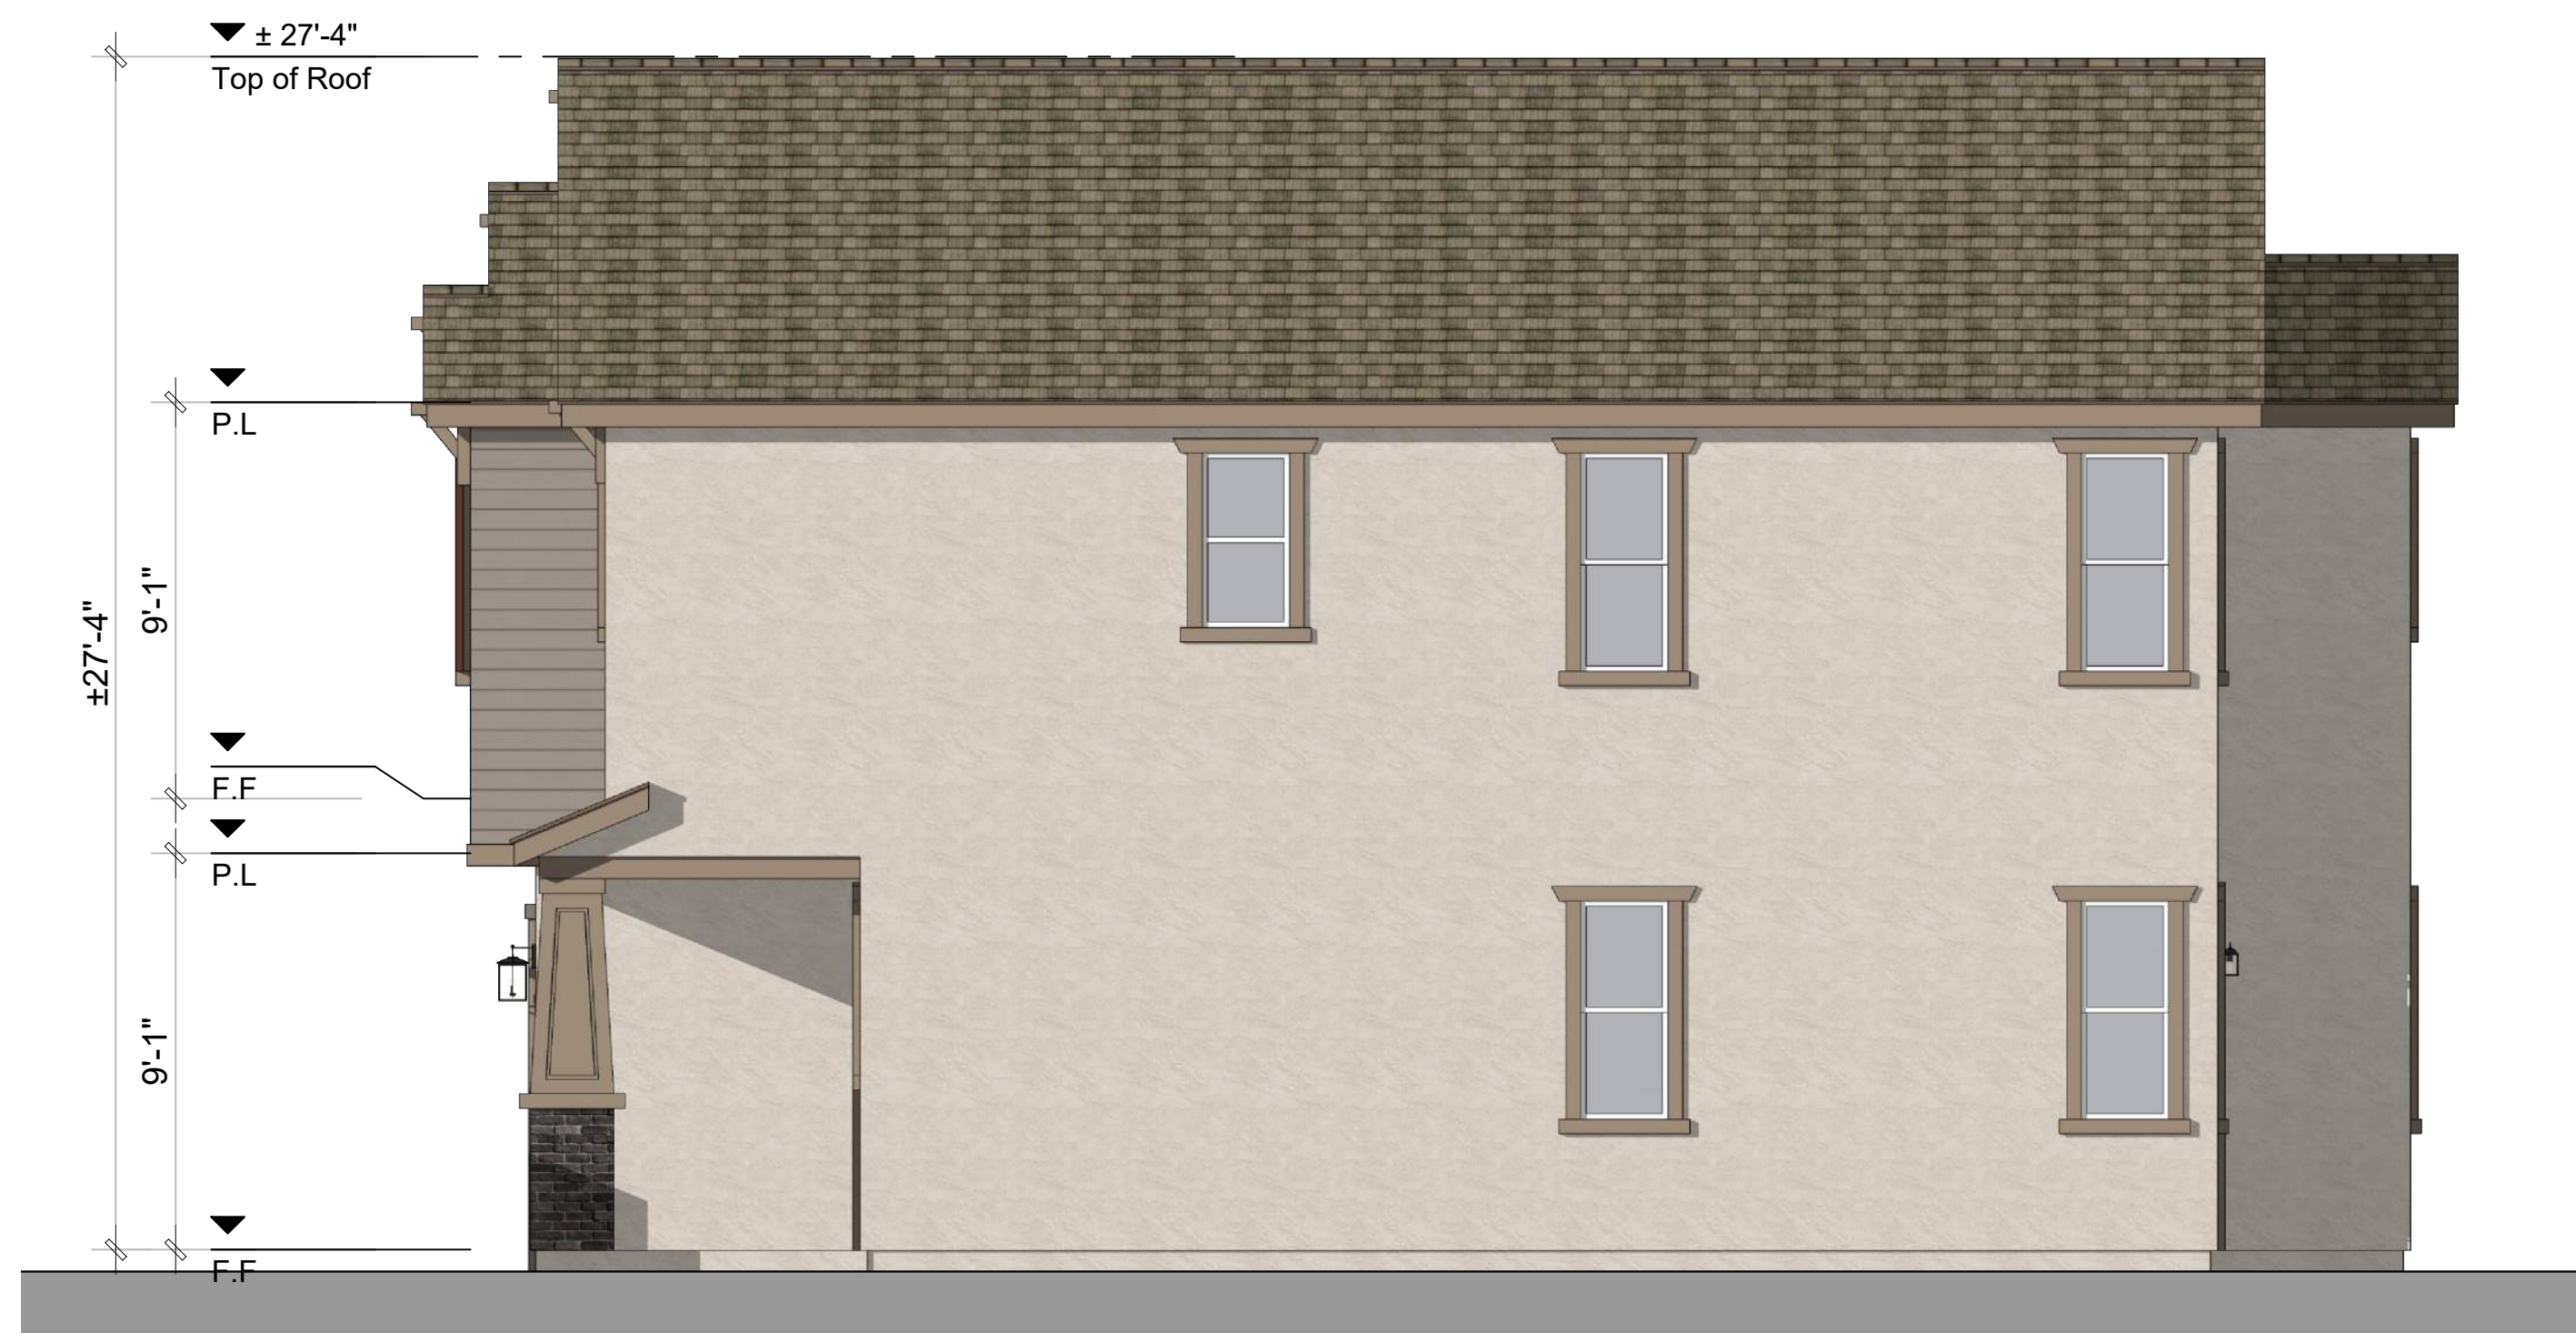


Right Elevation

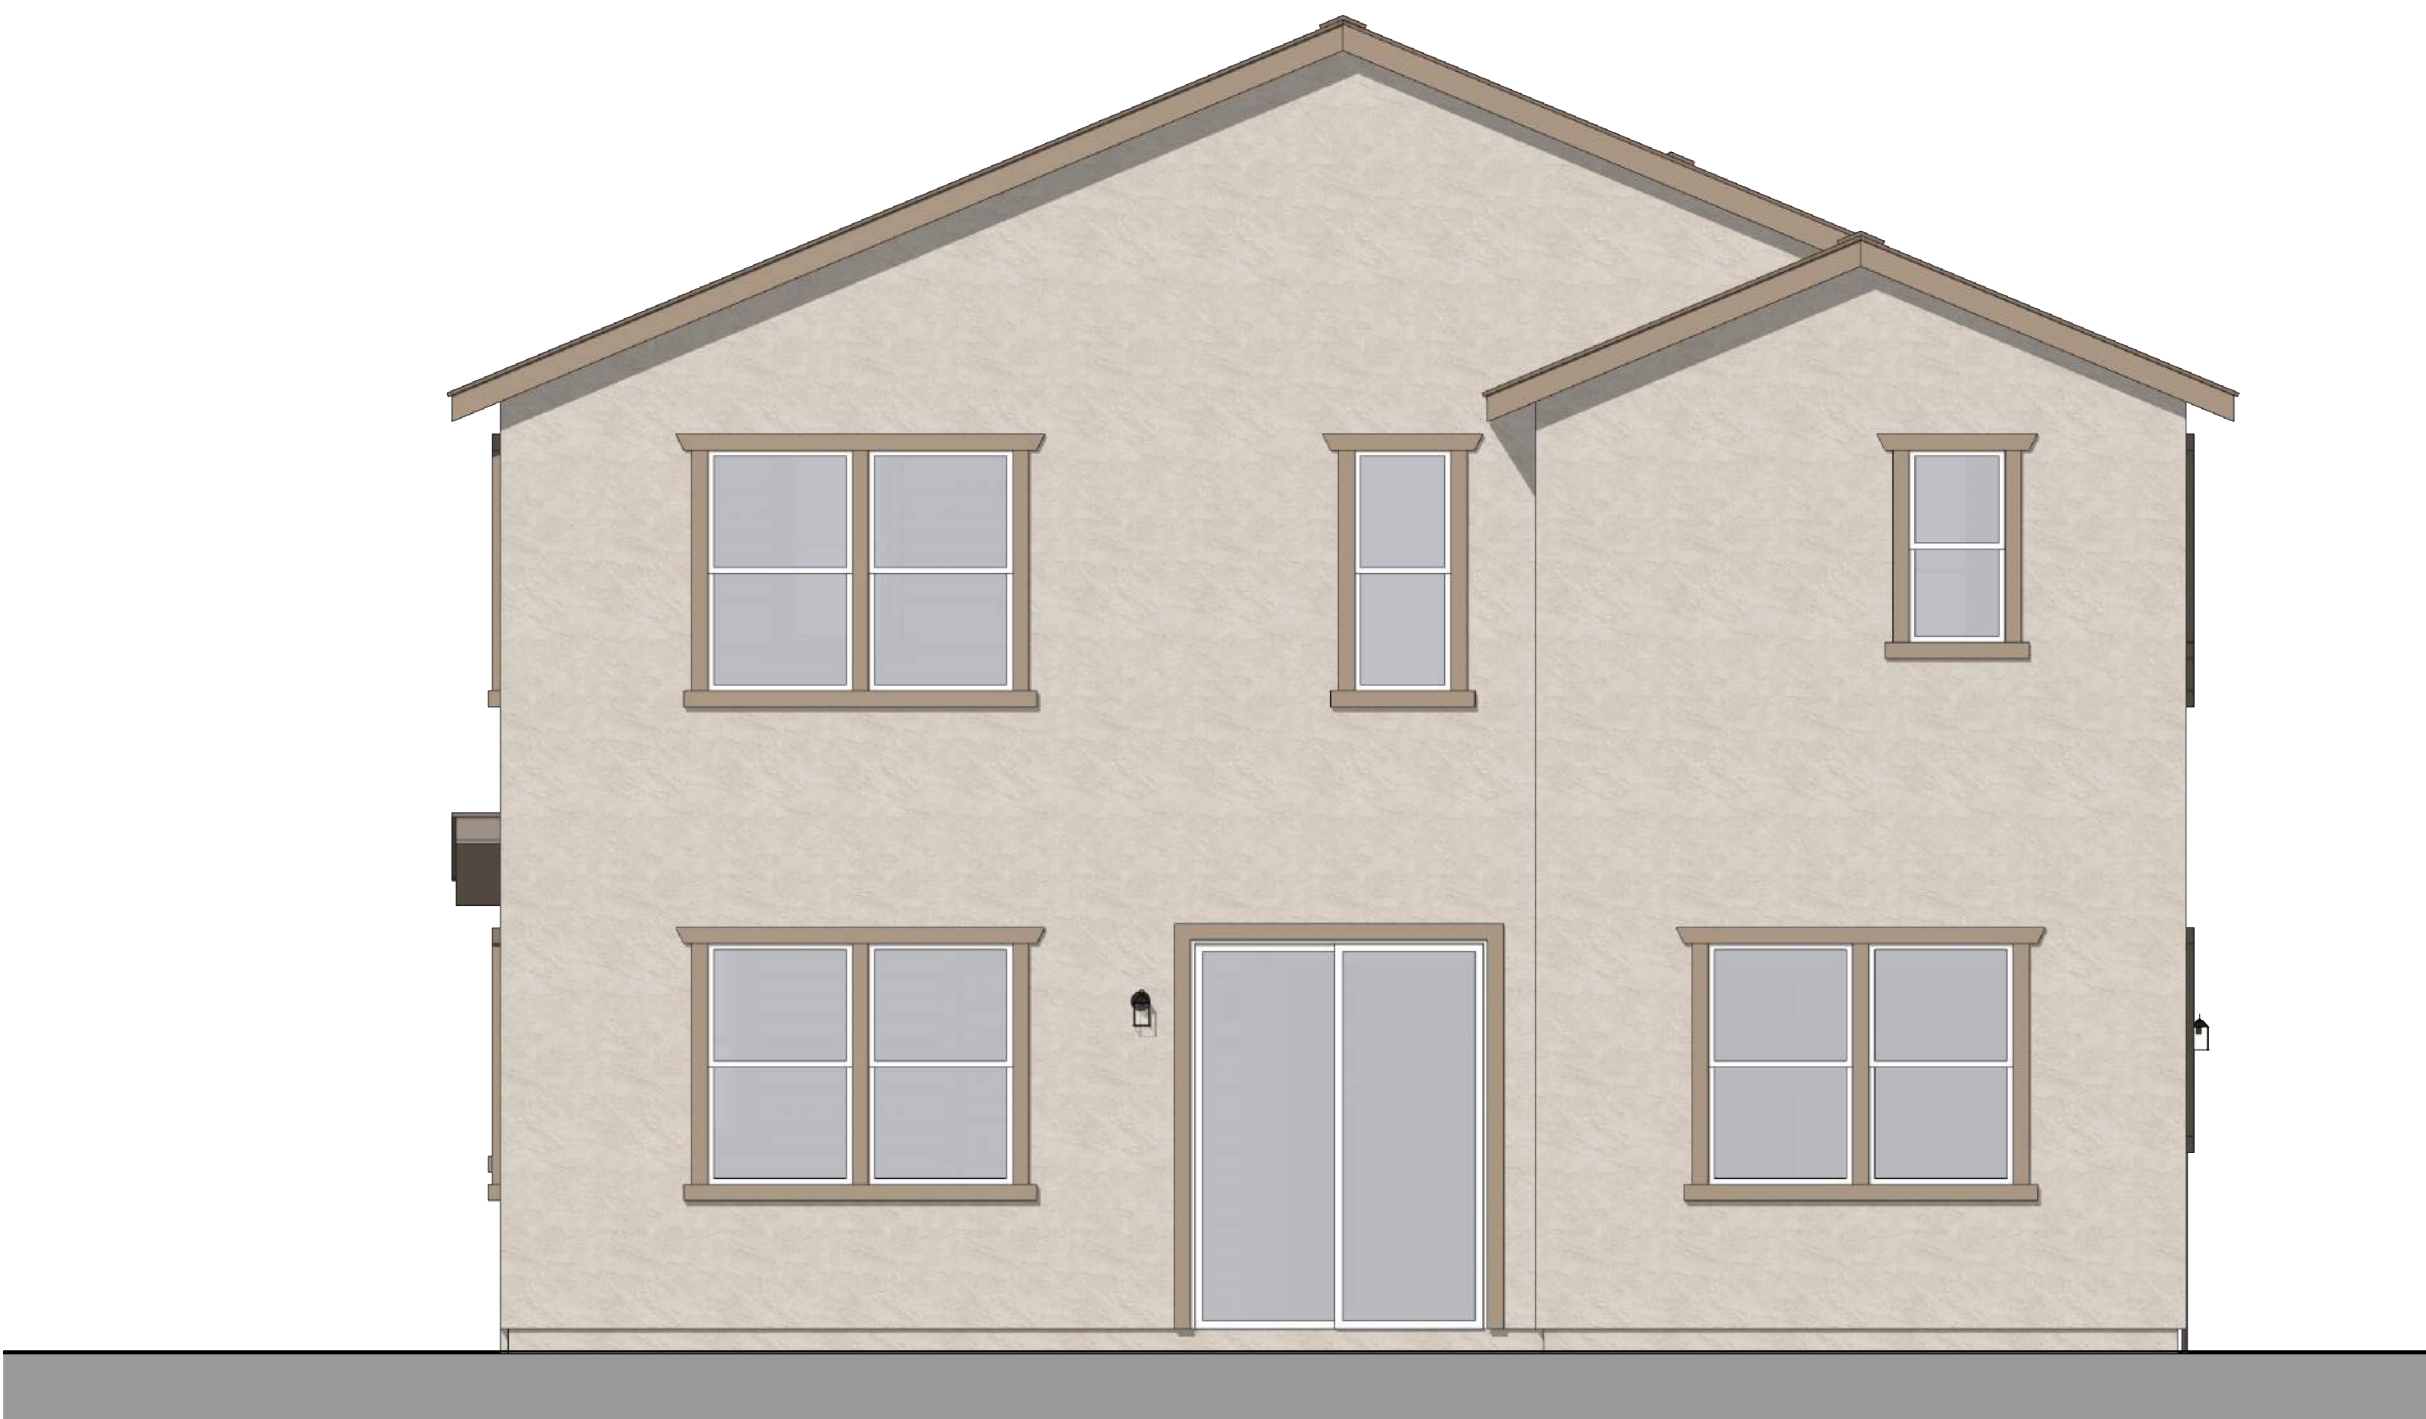


Rear Elevation

- 2B: Craftsman - Material Legend
1. Composition Shingle Roofing
 2. Cementitious Lap Siding
 3. Stucco finish
 4. Brick Veneer
 5. Window Shutters
 6. Decorative Post
 7. Decorative Gable end Detail
 8. Enhanced Head and Sill Trim

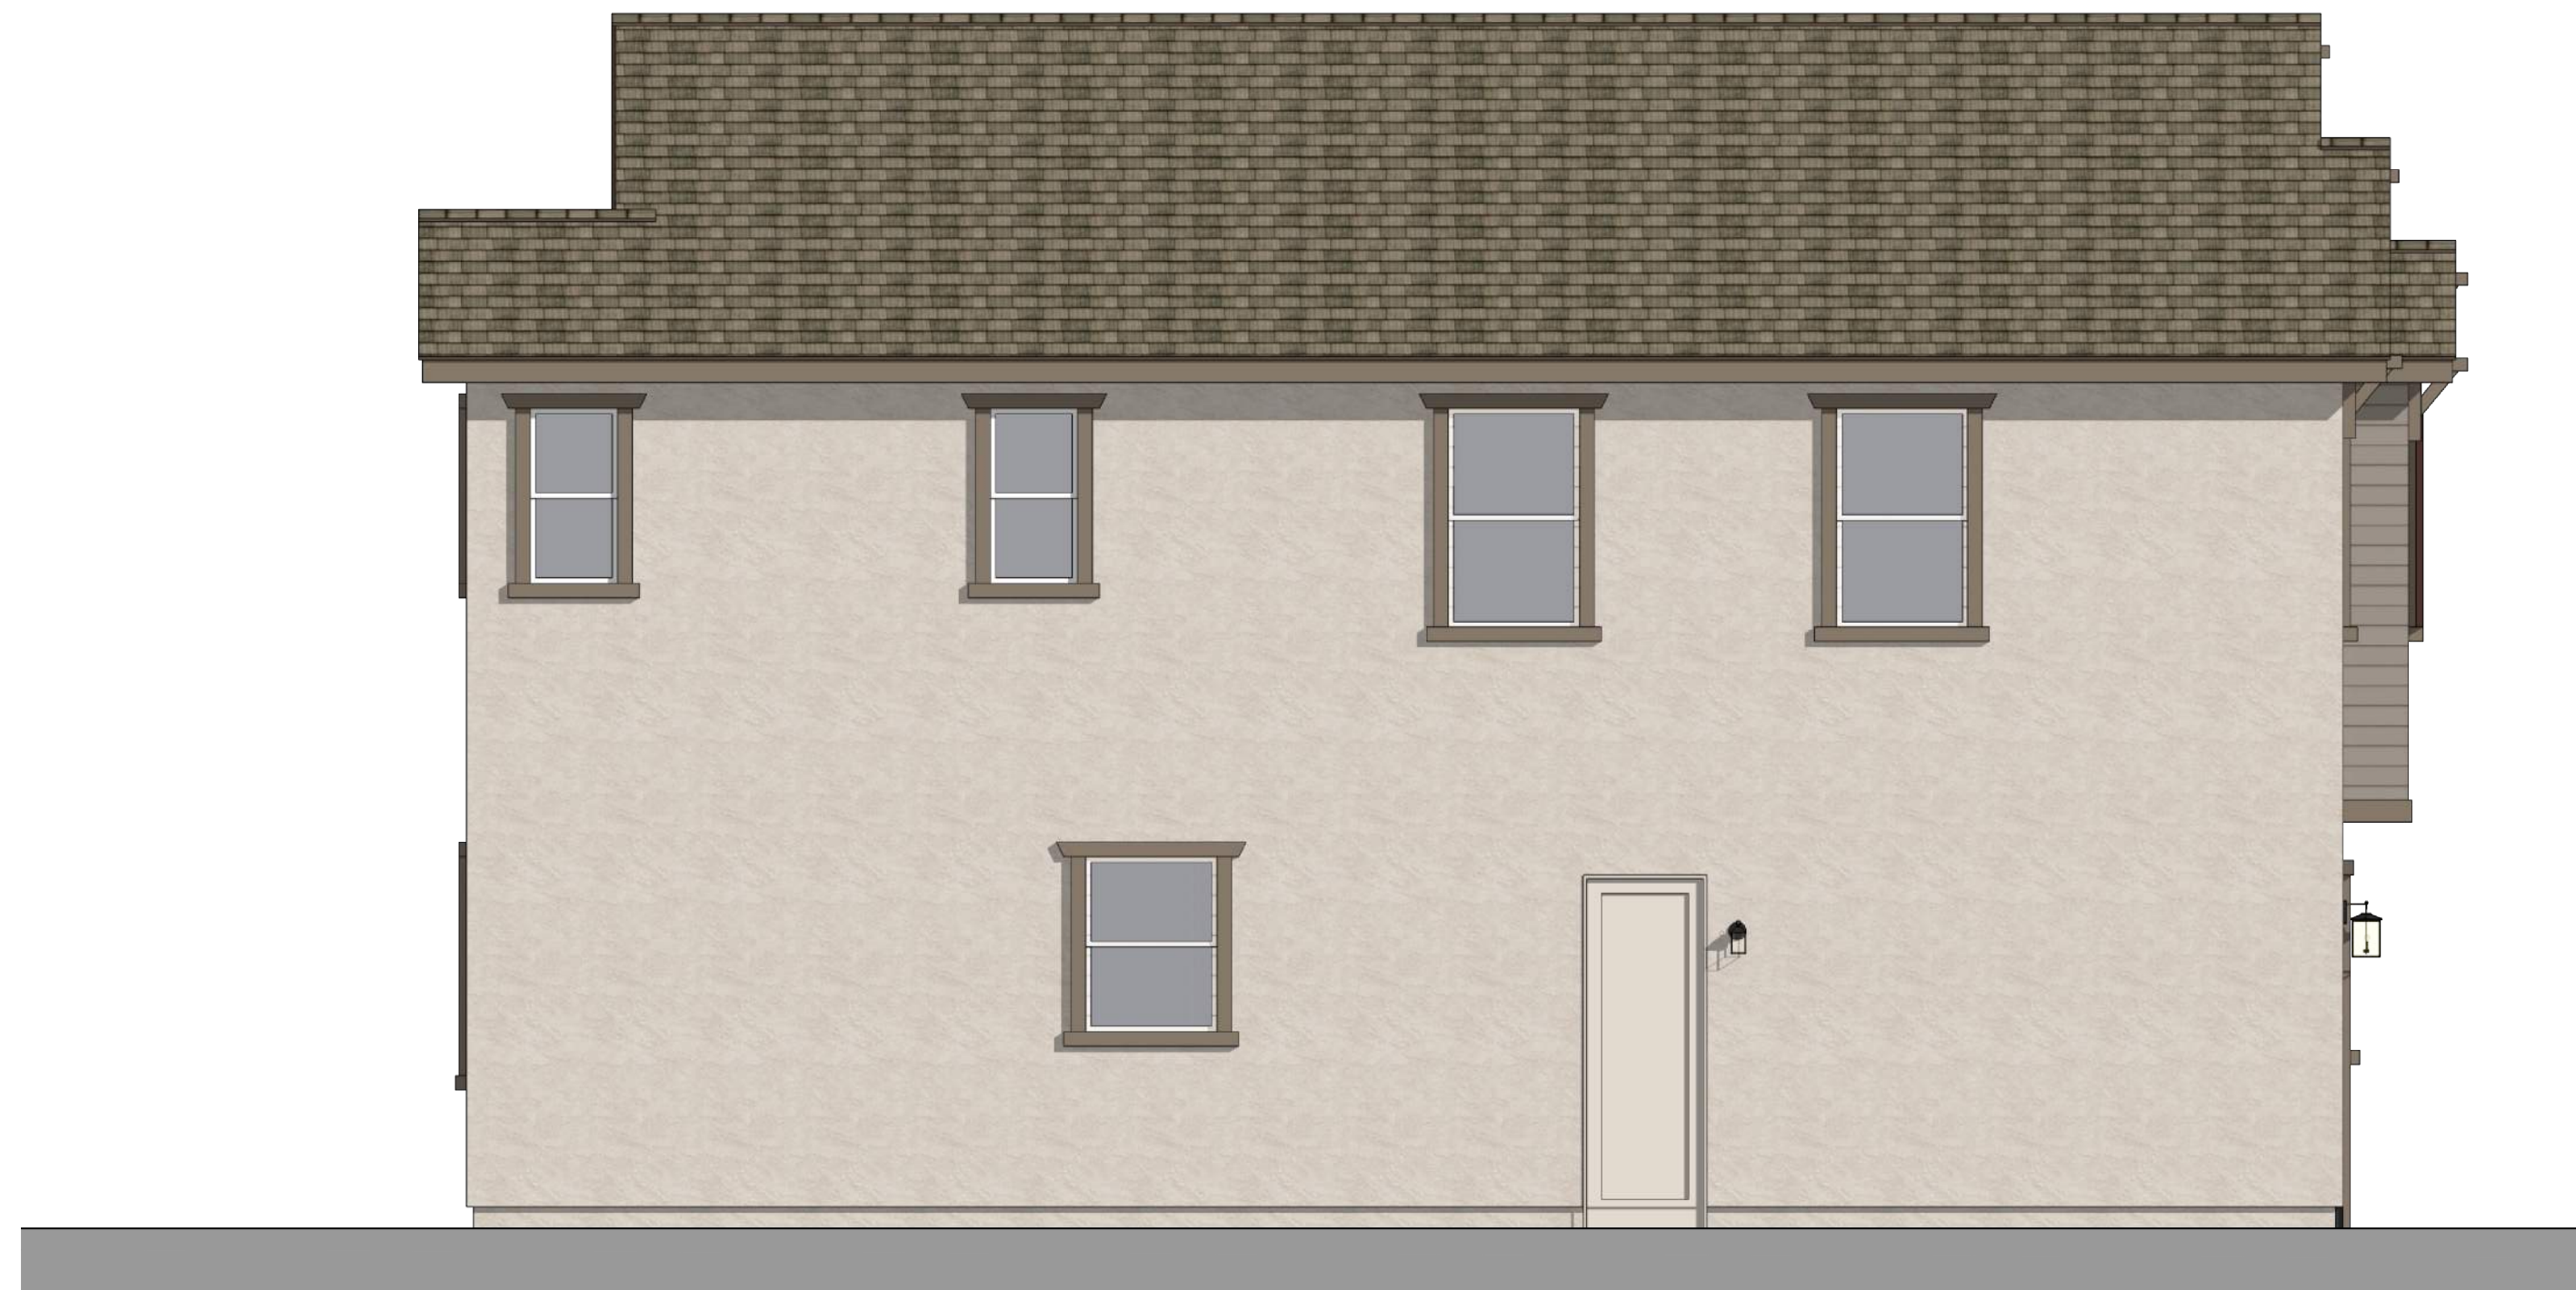

Left Elevation

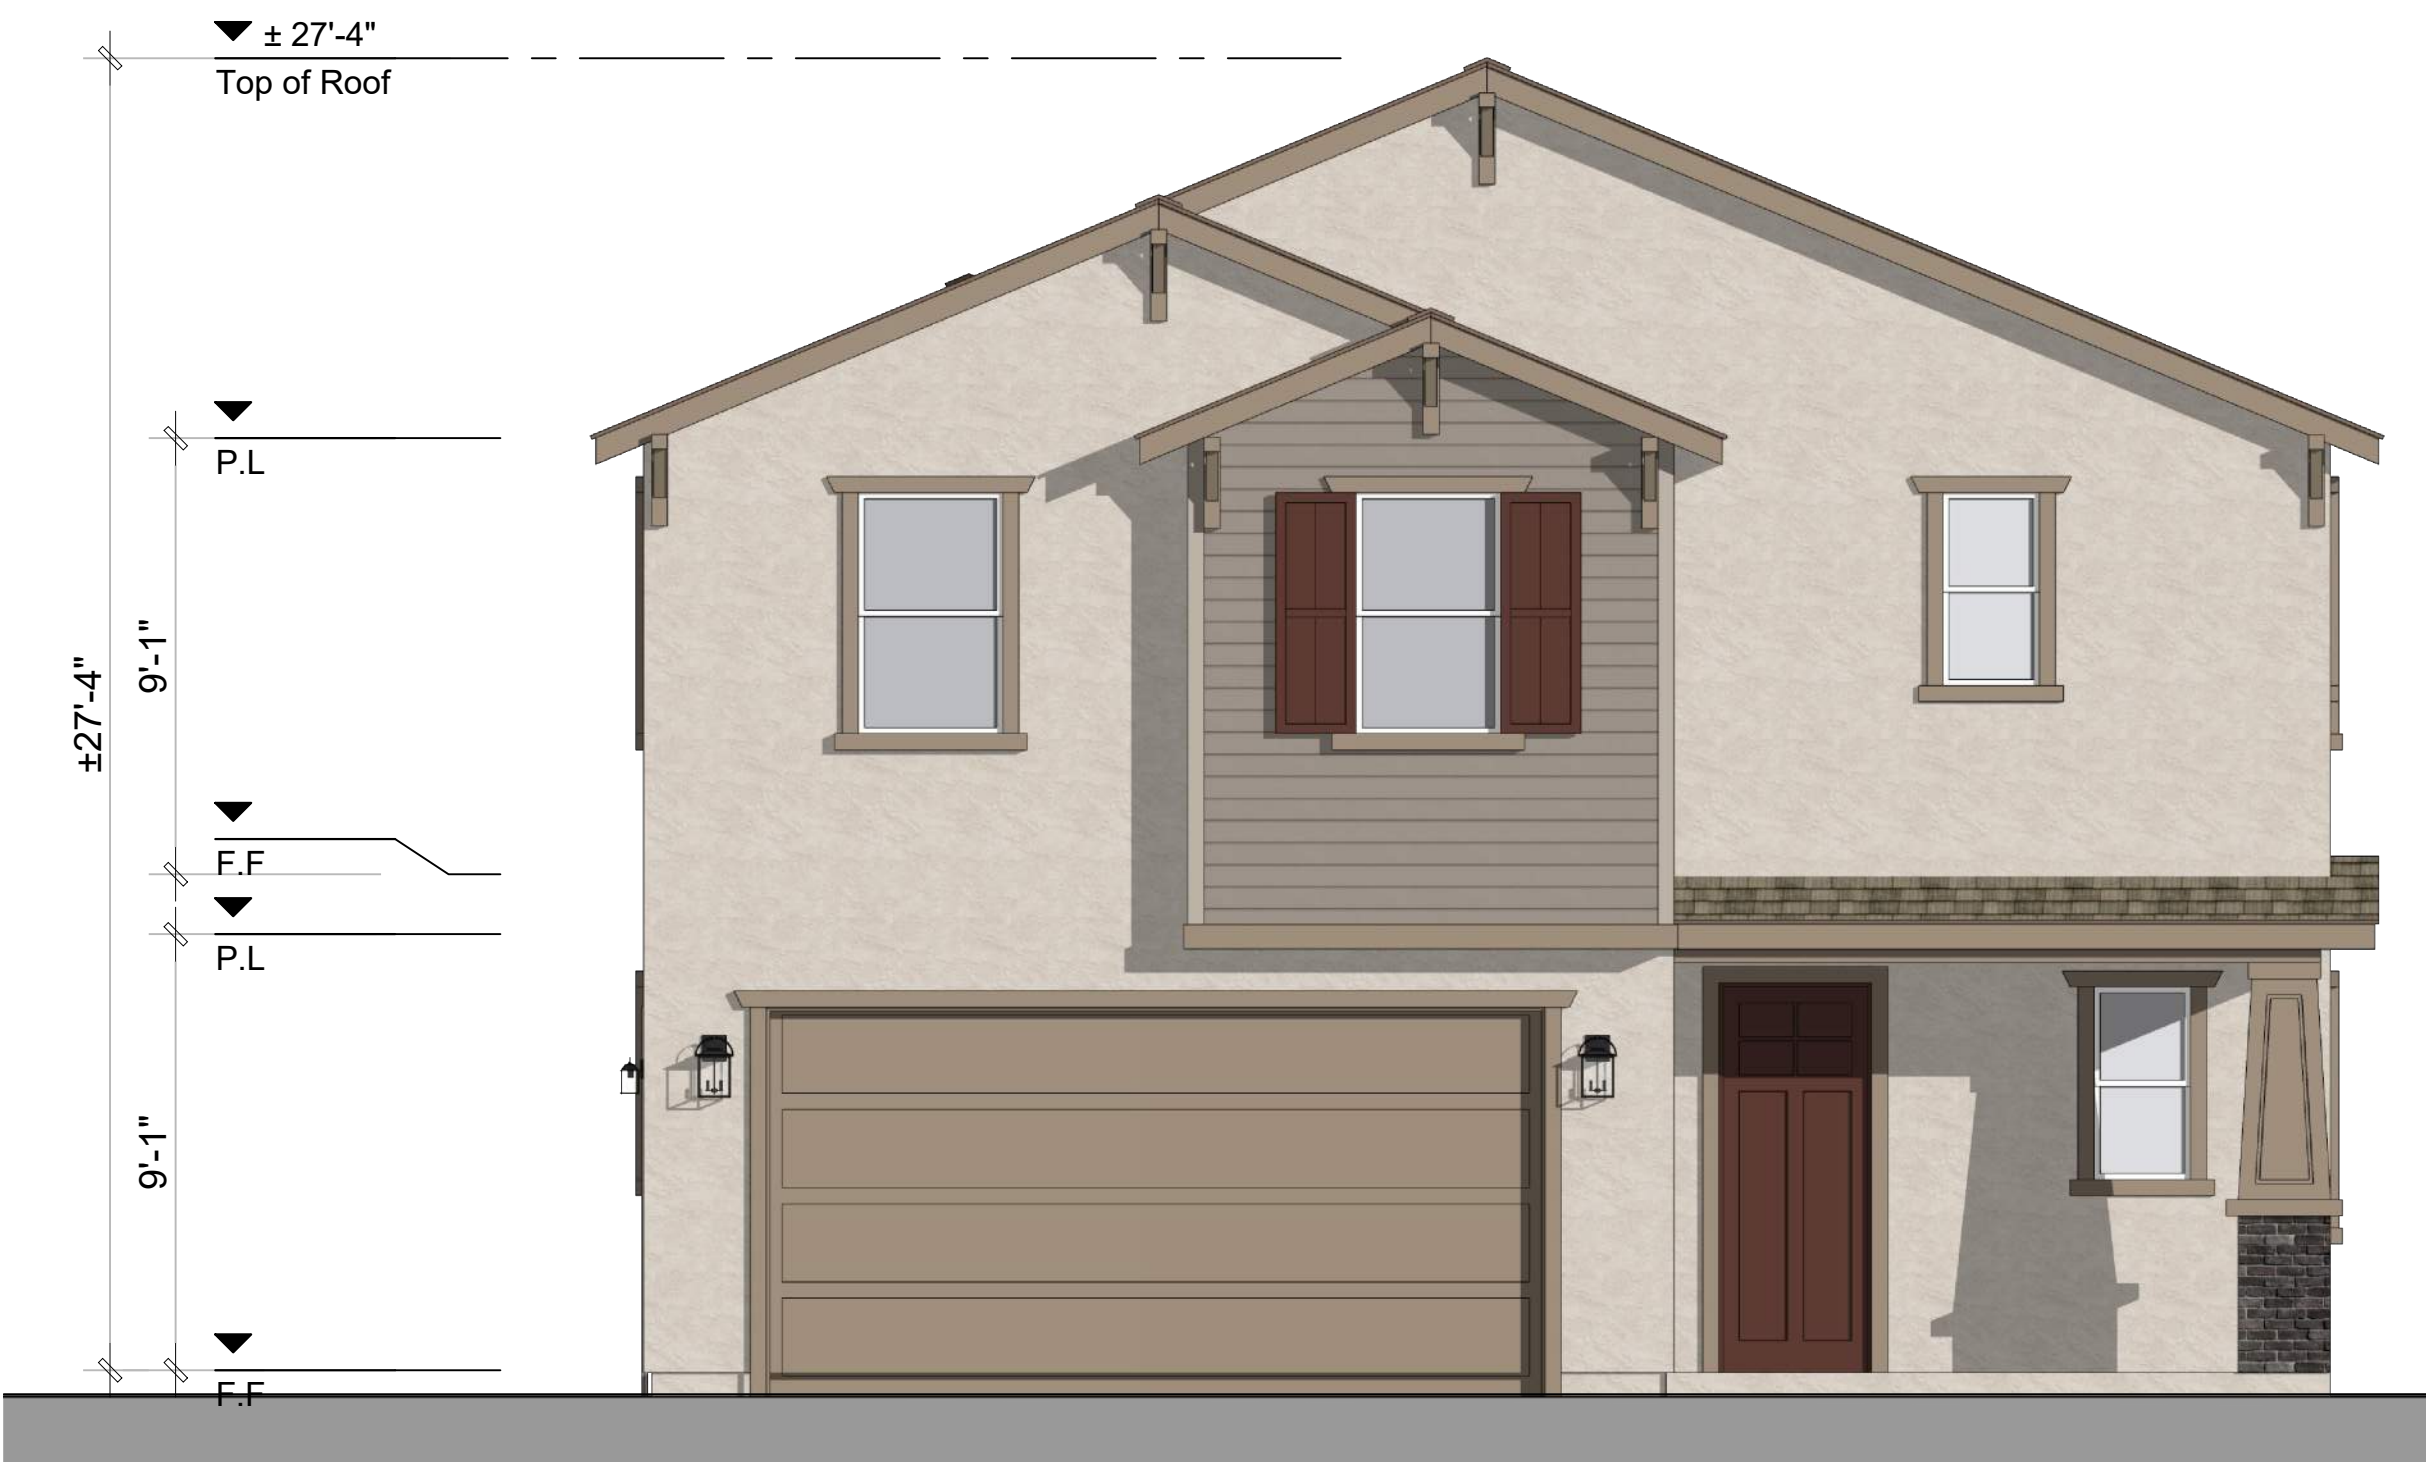

Front Elevation 2B - Craftsman




Architecture + Planning
888.456.5849
ktgy.com




N3 : SOMERSET AT THE TRIWAY
TRACY, CA # 2021-1312

CONCEPTUAL PLANNING
SEPTEMBER 13, 2024

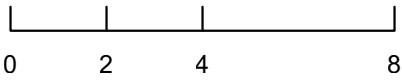


PLAN 2B
'B' EXTERIOR ELEVATIONS

N3-A2.3.1

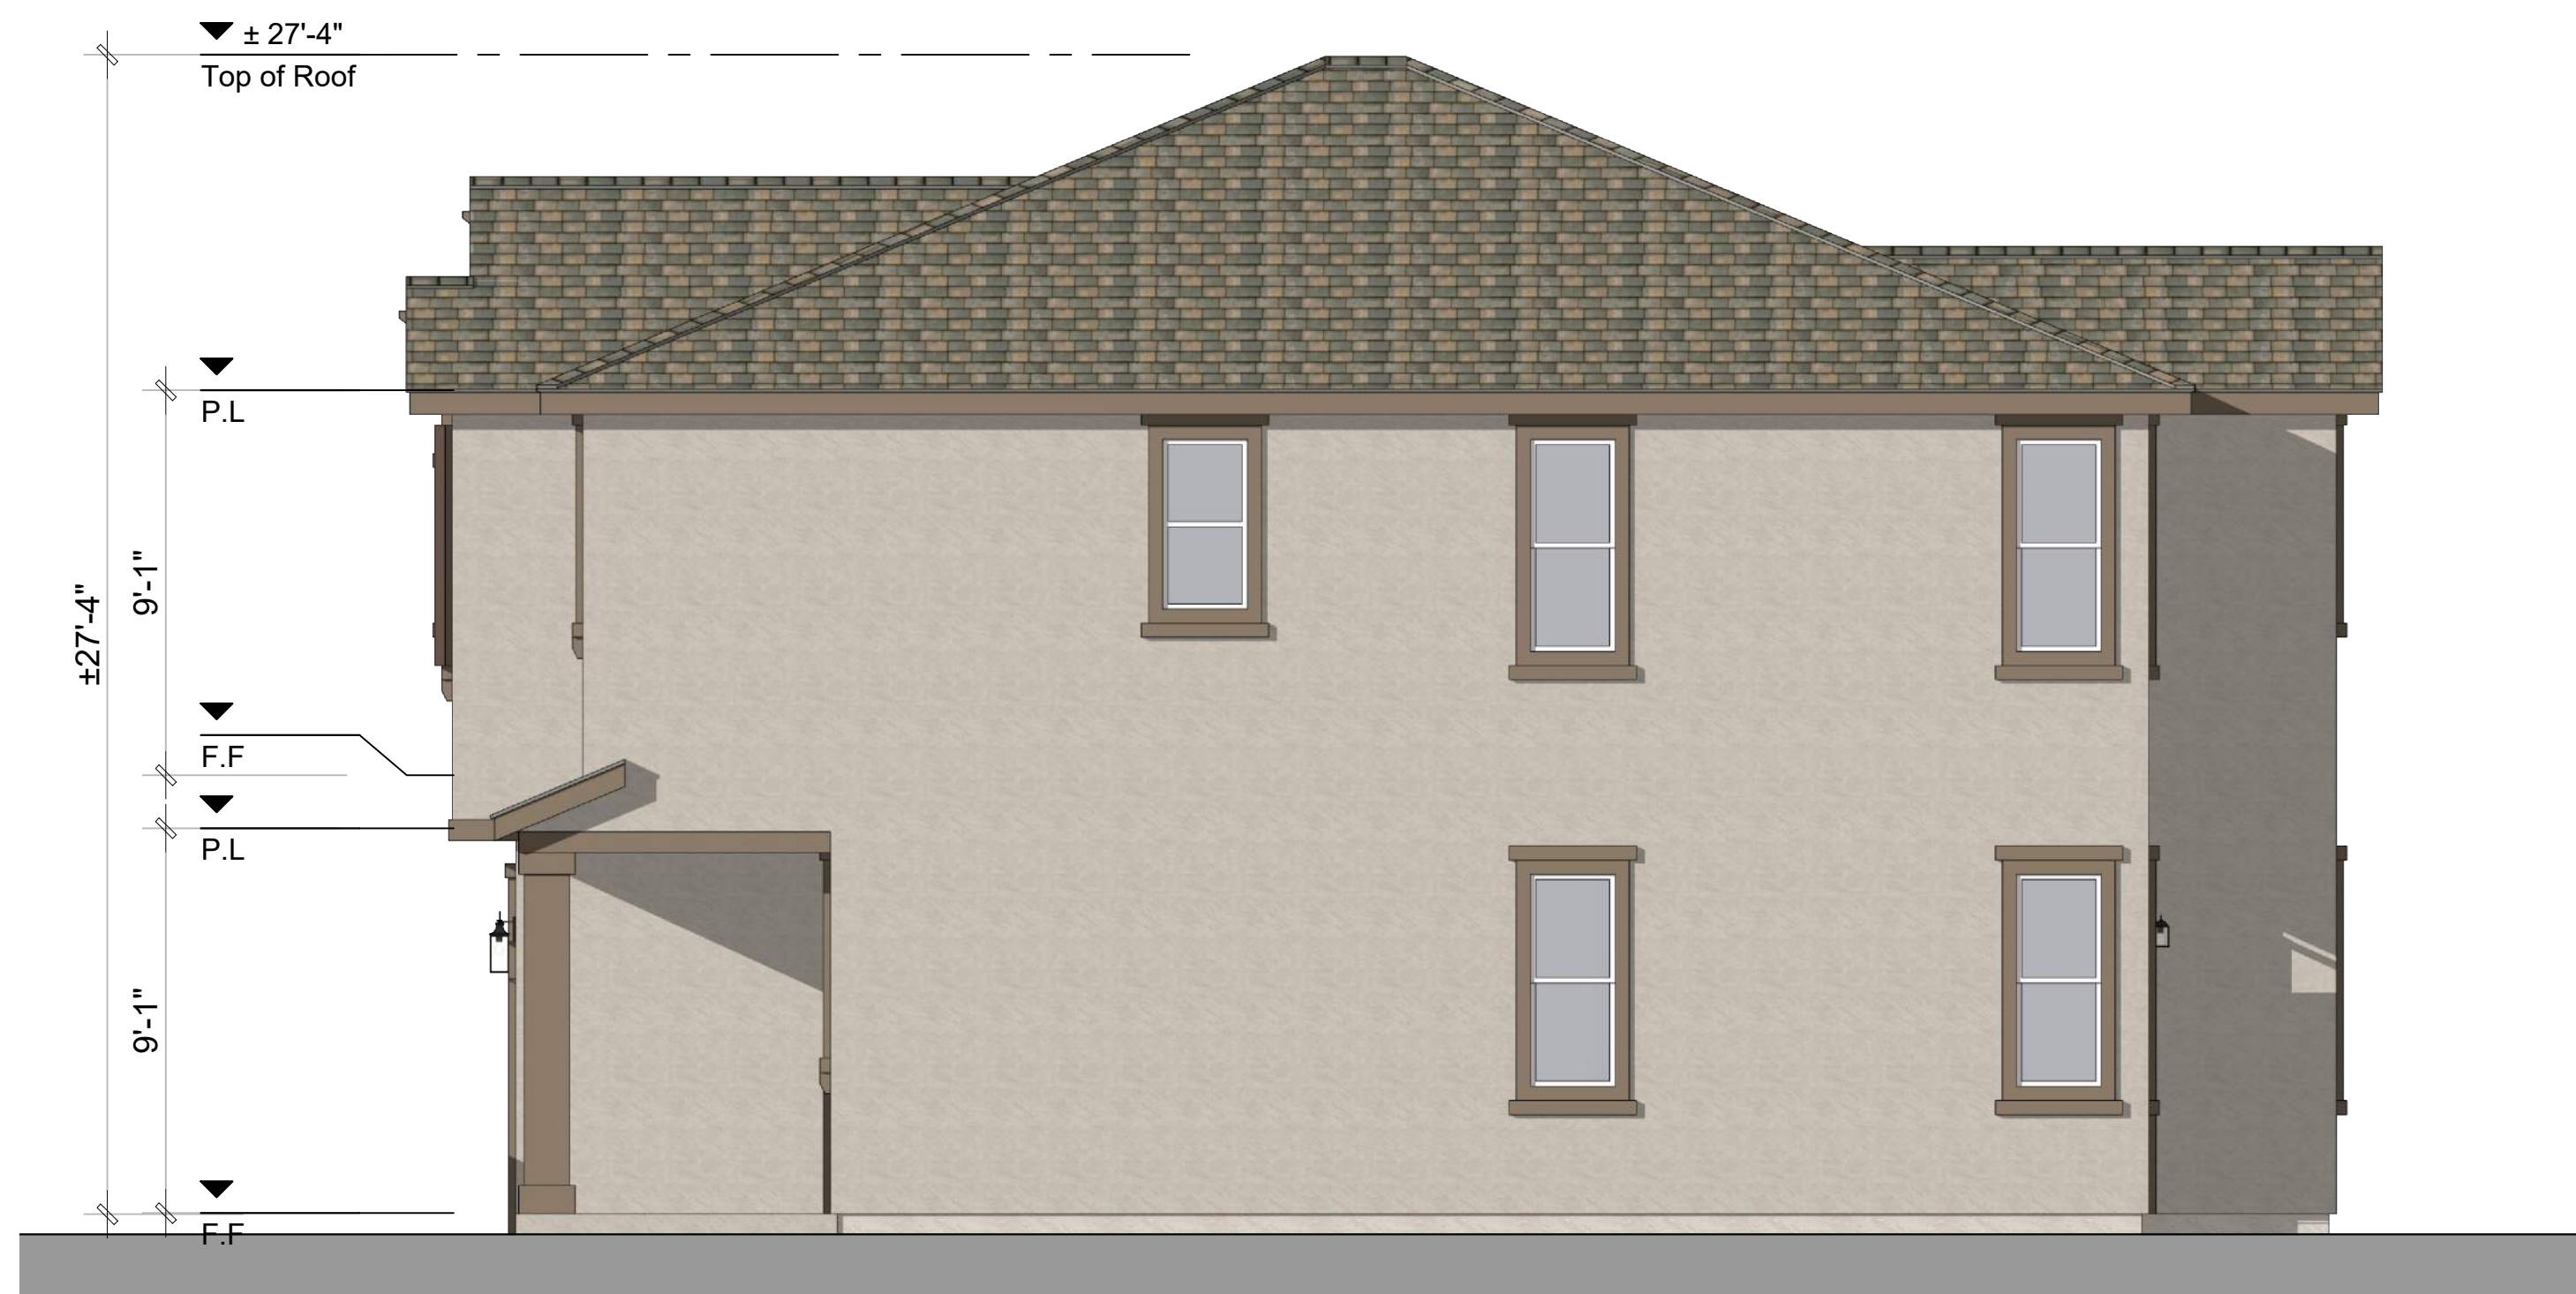

Right Elevation

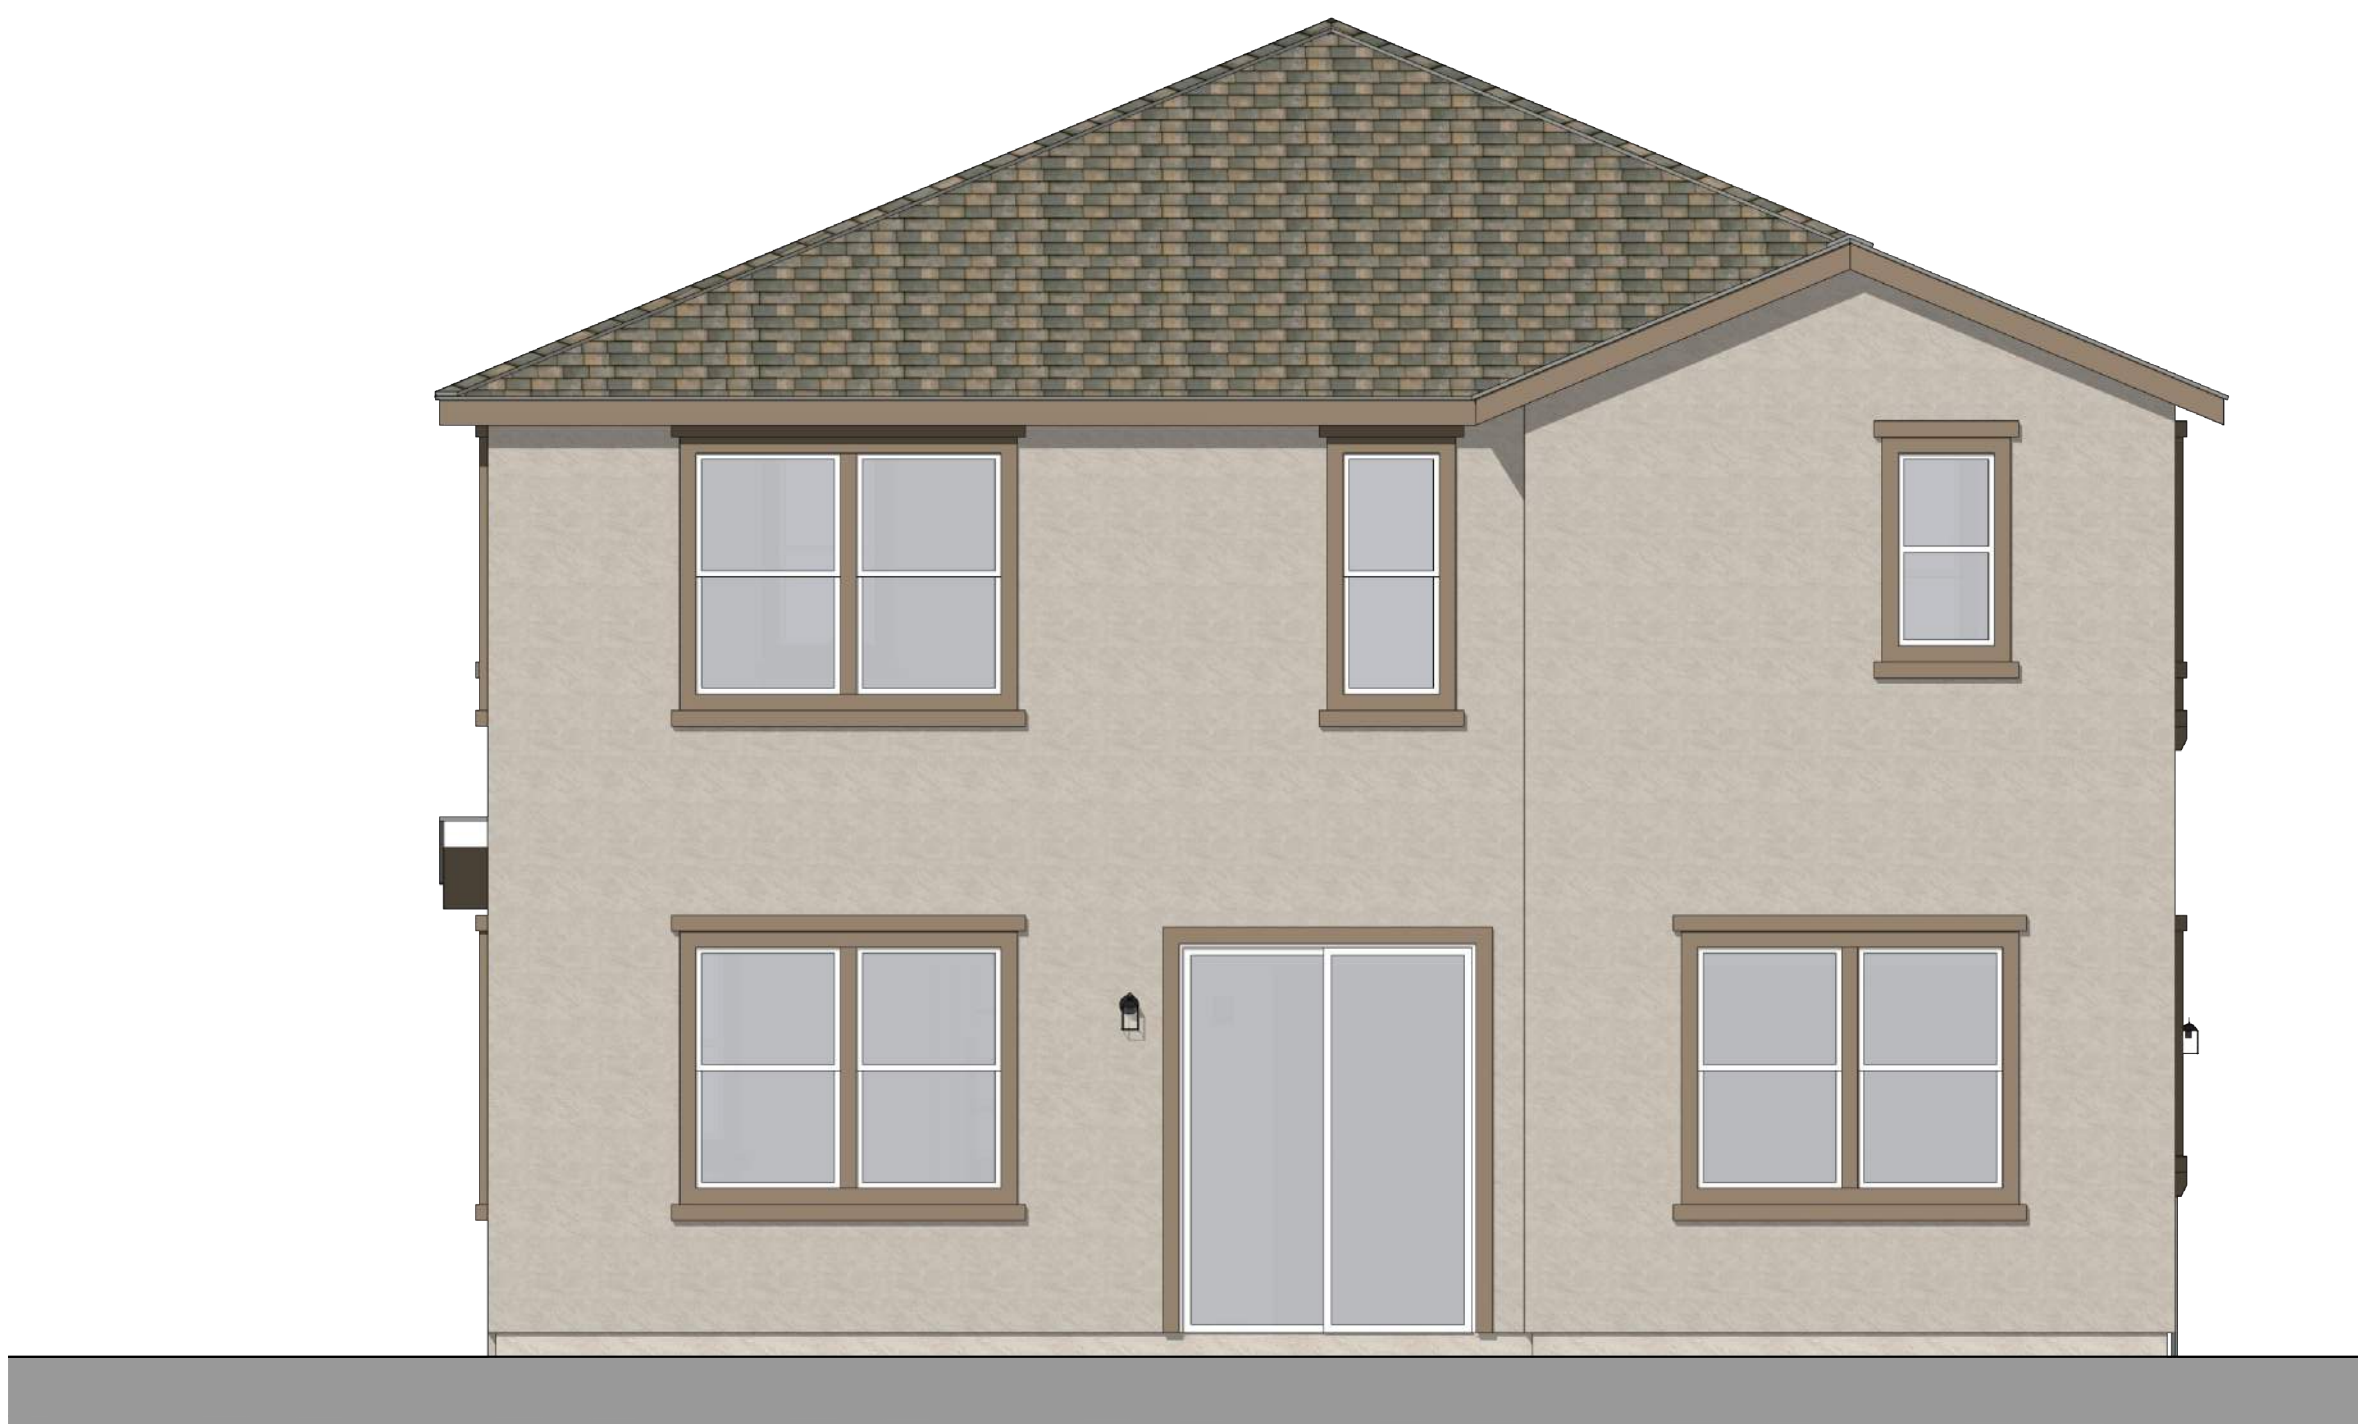

Rear Elevation


- 2C: Country European - Material Legend
1. Composition Shingle Roofing
 2. Cementitious Board and Batten Siding
 3. Stucco finish
 4. Stone Veneer
 5. Window Shutters
 6. Decorative Post
 7. Decorative Gable end Detail
 8. Enhanced Head and Sill Trim




Left Elevation



Front Elevation 2C - Country European

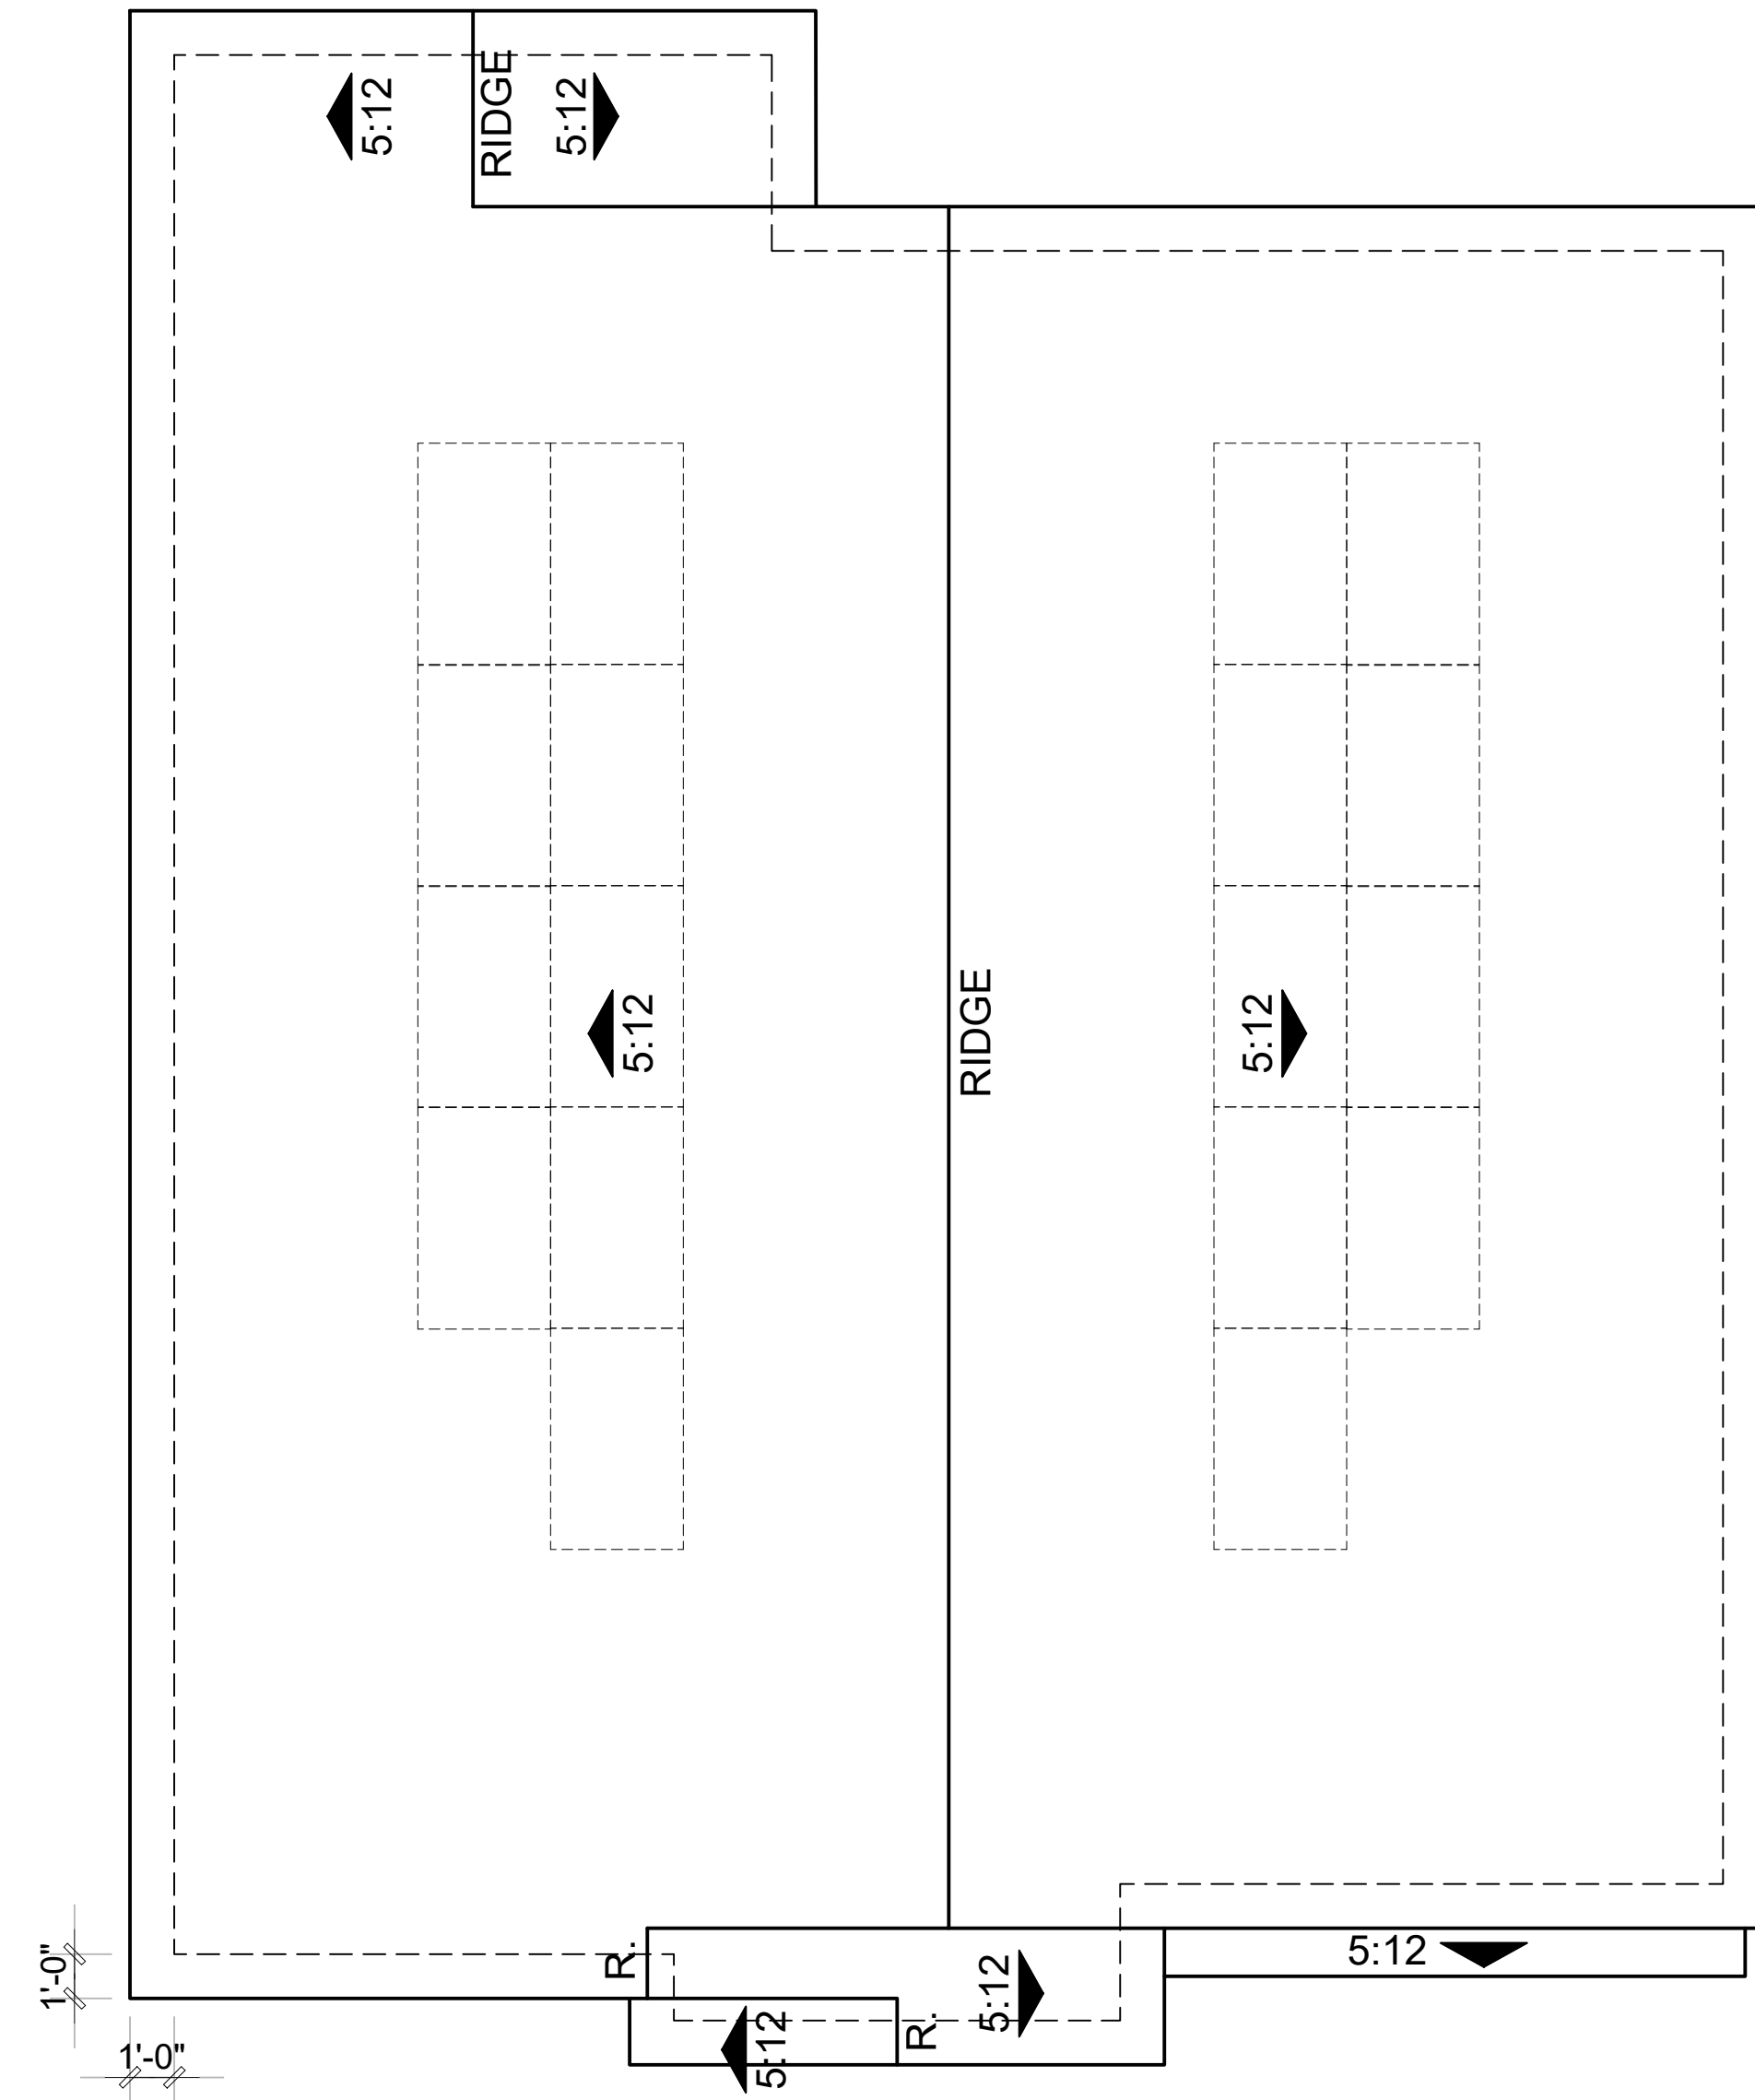


ROOF PLAN 2B
OVERHANG: 1'
RAKE: 1'
ROOF PITCH: 5:12 U.N.O

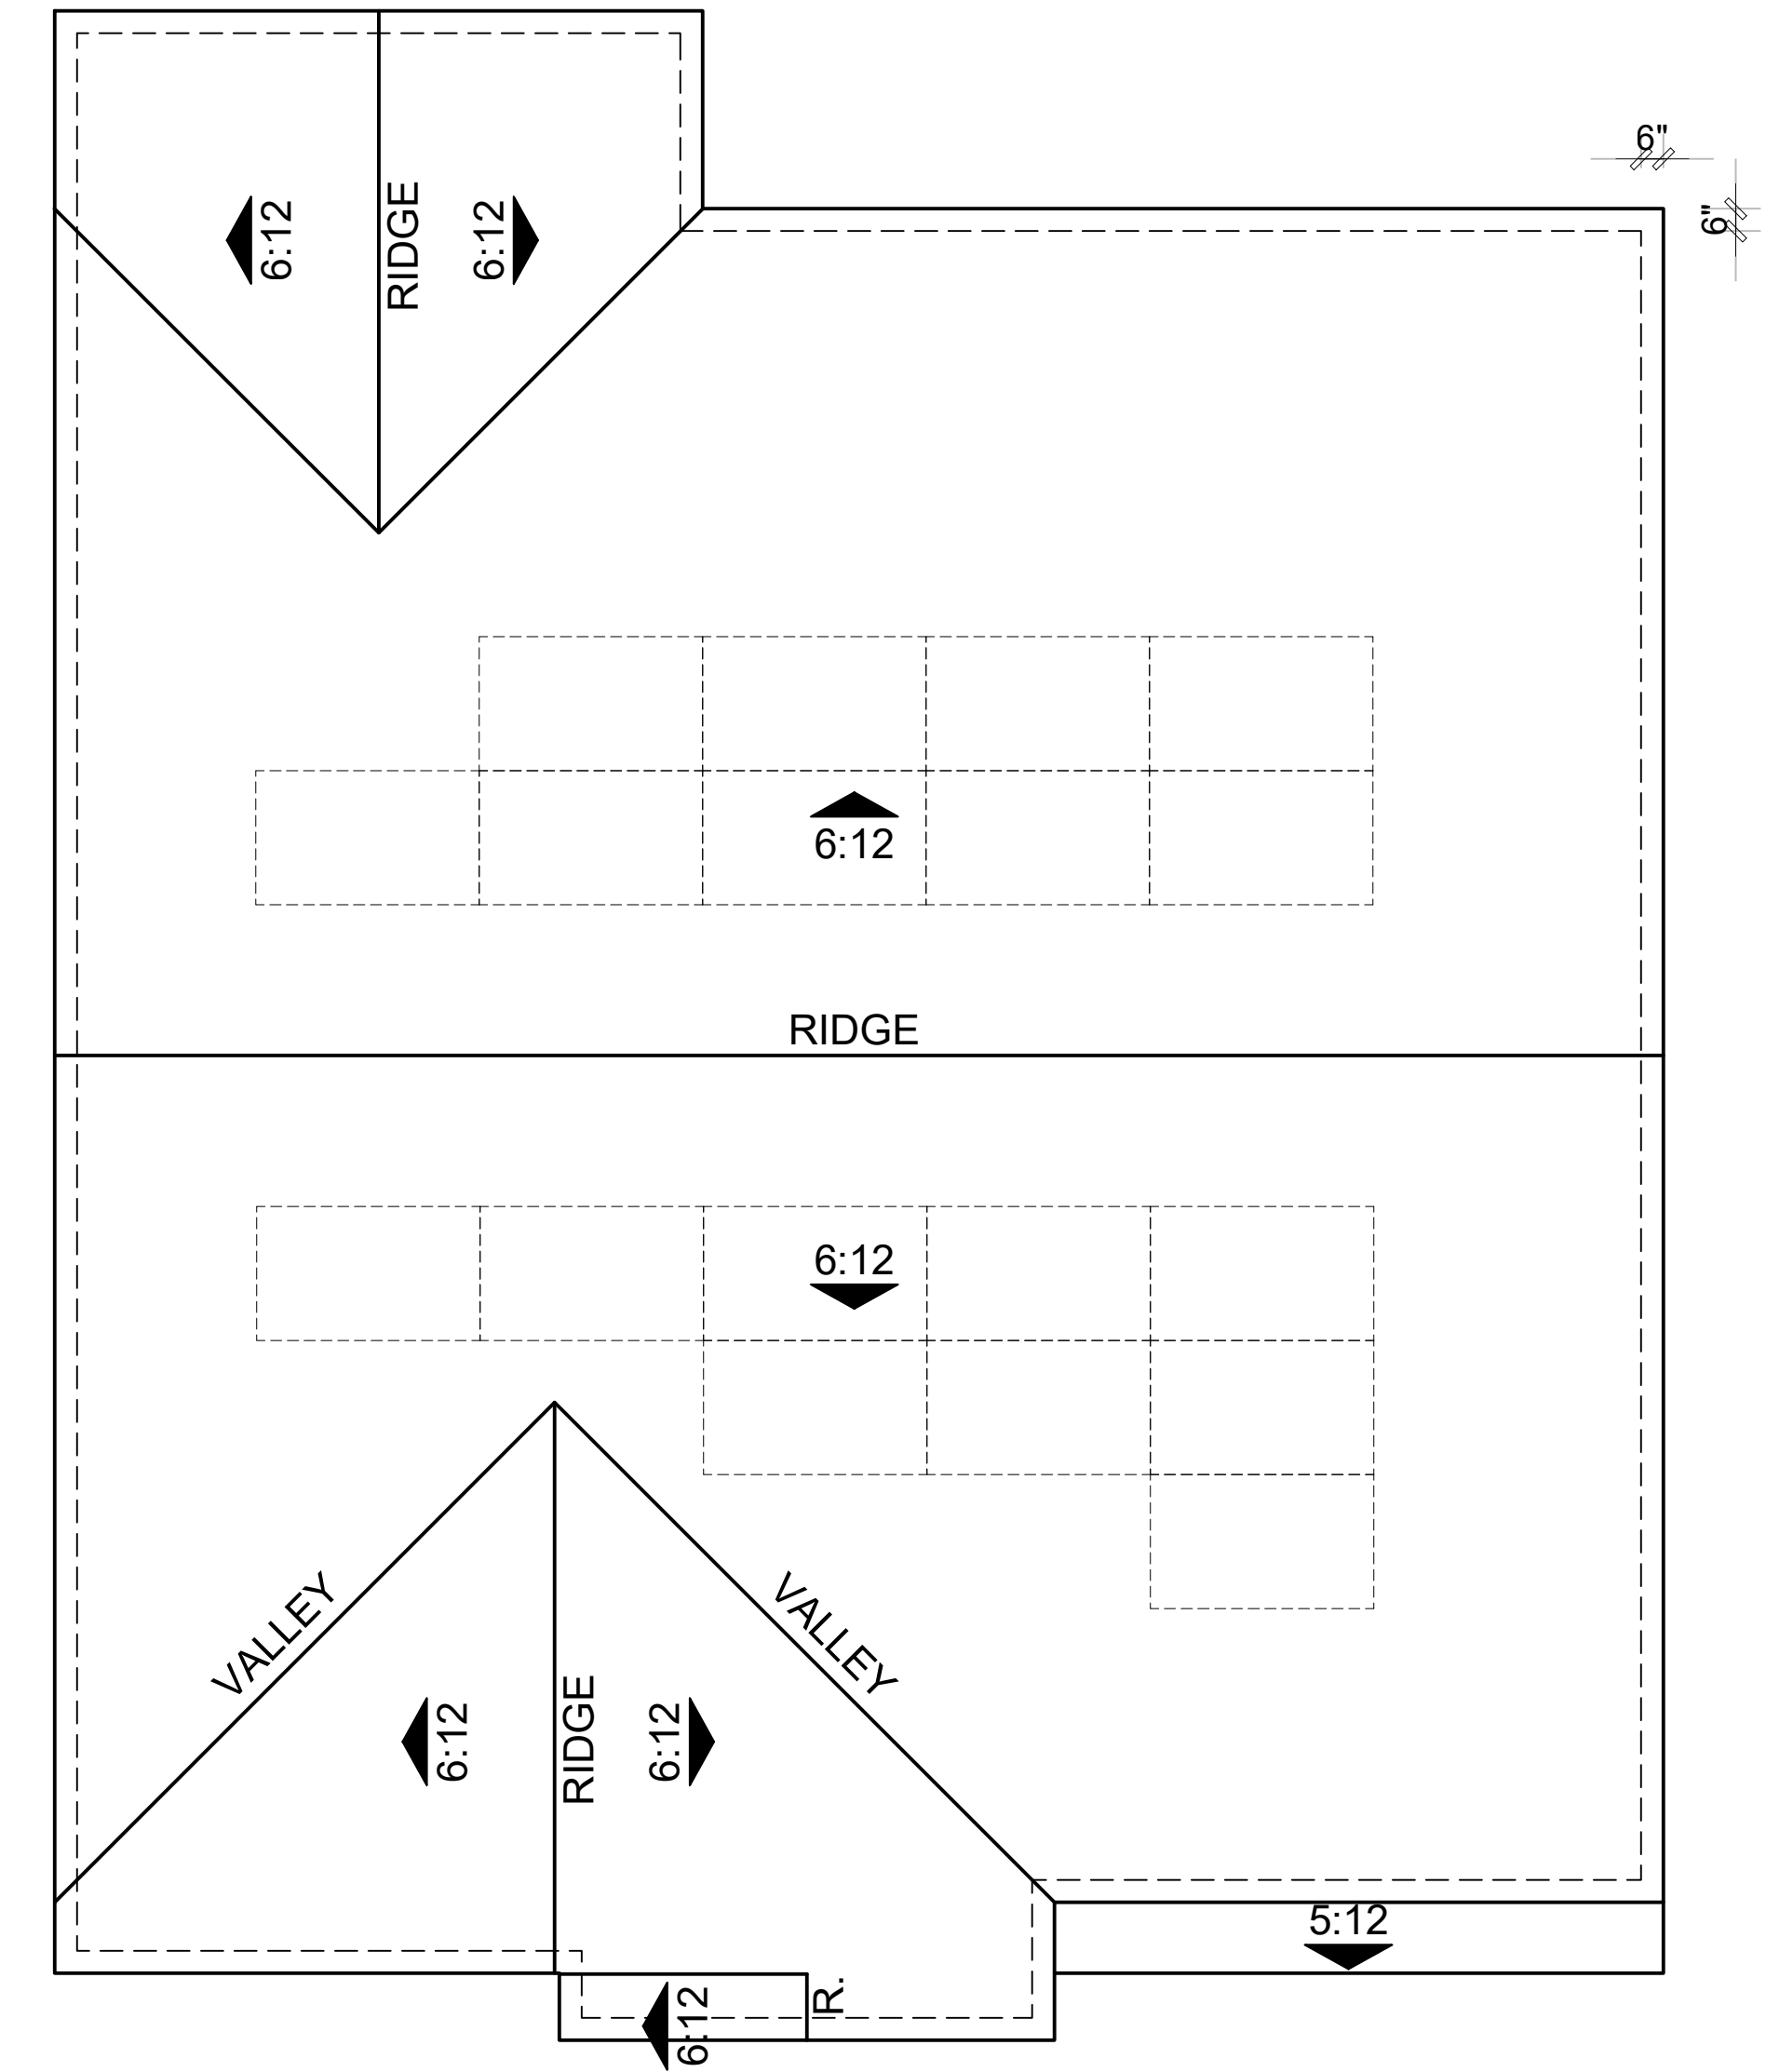

ROOF PLAN 2A
OVERHANG: 6"
RAKE: 6"
ROOF PITCH: 6:12 U.N.O

Note: Solar panels shown are for illustrative purposes. Solar will be confirmed with solar consultant during building submittal process. Location, quantity and orientation may change.

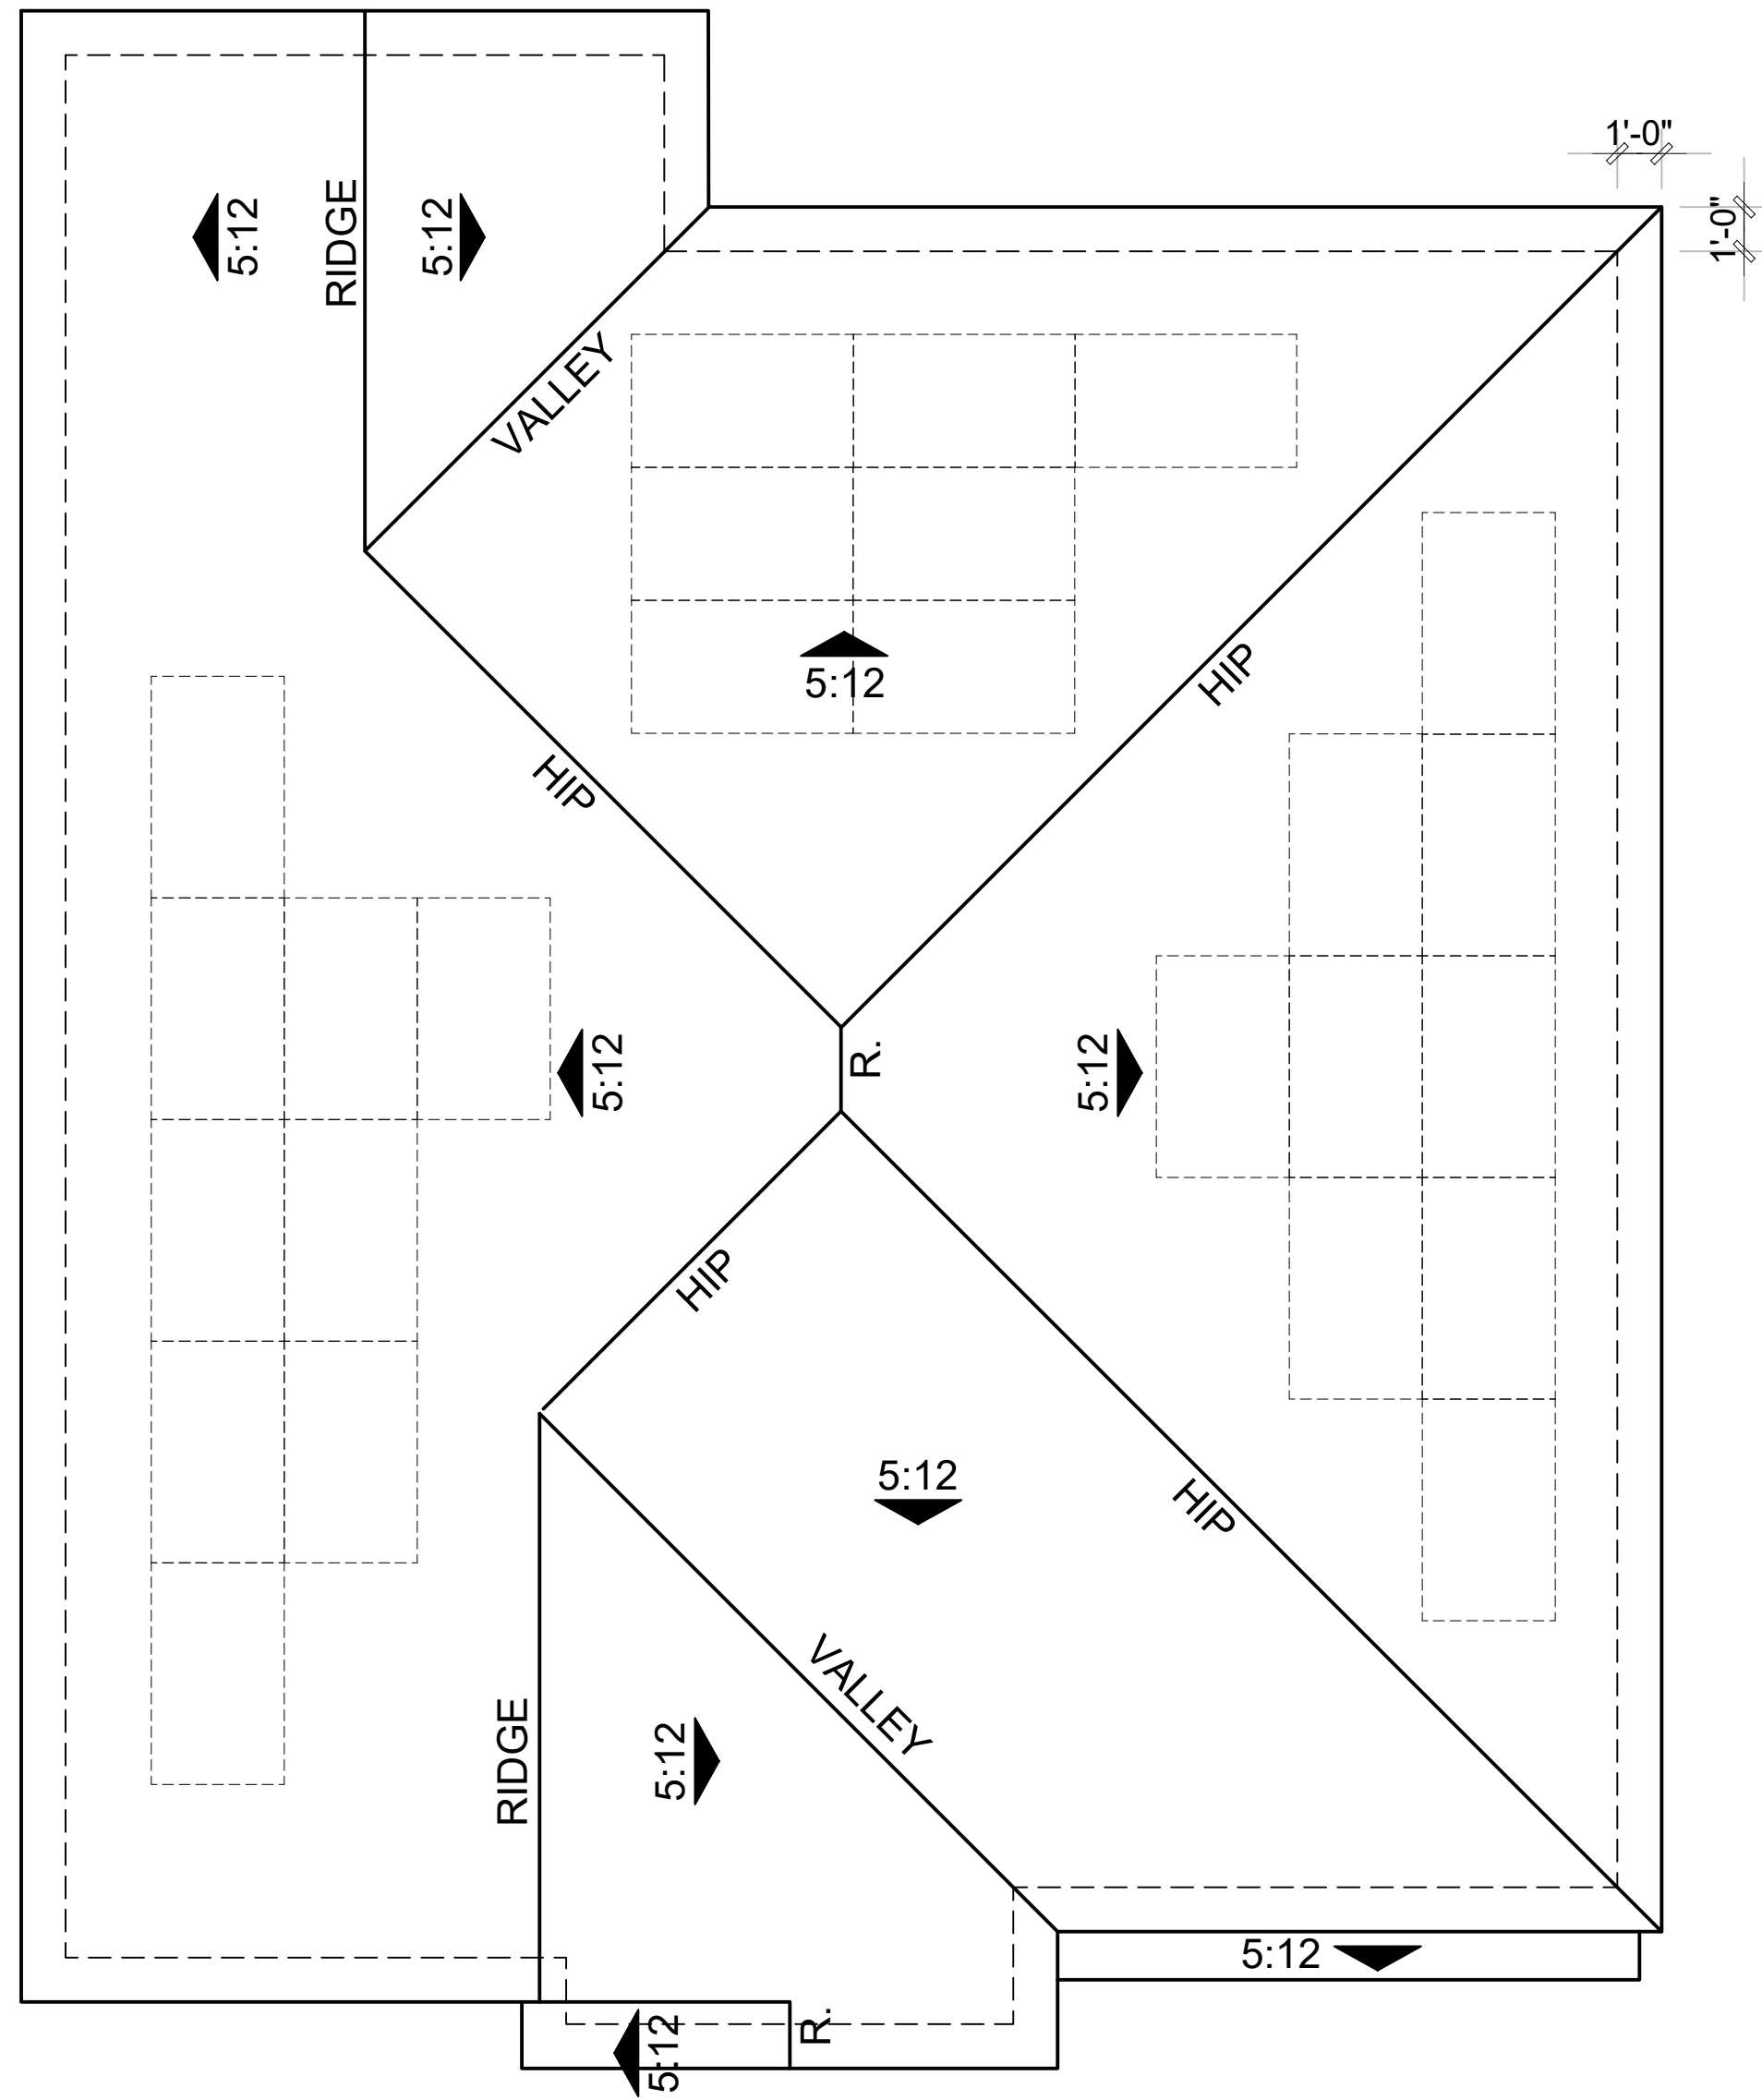

ROOF PLAN 2C
 OVERHANG: 1'
 RAKE: 1'
 ROOF PITCH: 5:12 U.N.O

Note: Solar panels shown are for illustrative purposes. Solar will be confirmed with solar consultant during building submittal process. Location, quantity and orientation may change.




Architecture + Planning
 888.456.5849
 ktgy.com



N3 : SOMERSET AT THE TRIWAY
 TRACY, CA # 2021-1312

CONCEPTUAL PLANNING
 SEPTEMBER 13, 2024

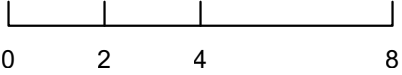

PLAN 2 ROOF PLAN

N3-A2.4.1




Plan 3A - Farmhouse




Plan 3B - Craftsman



Plan 3C - Country European

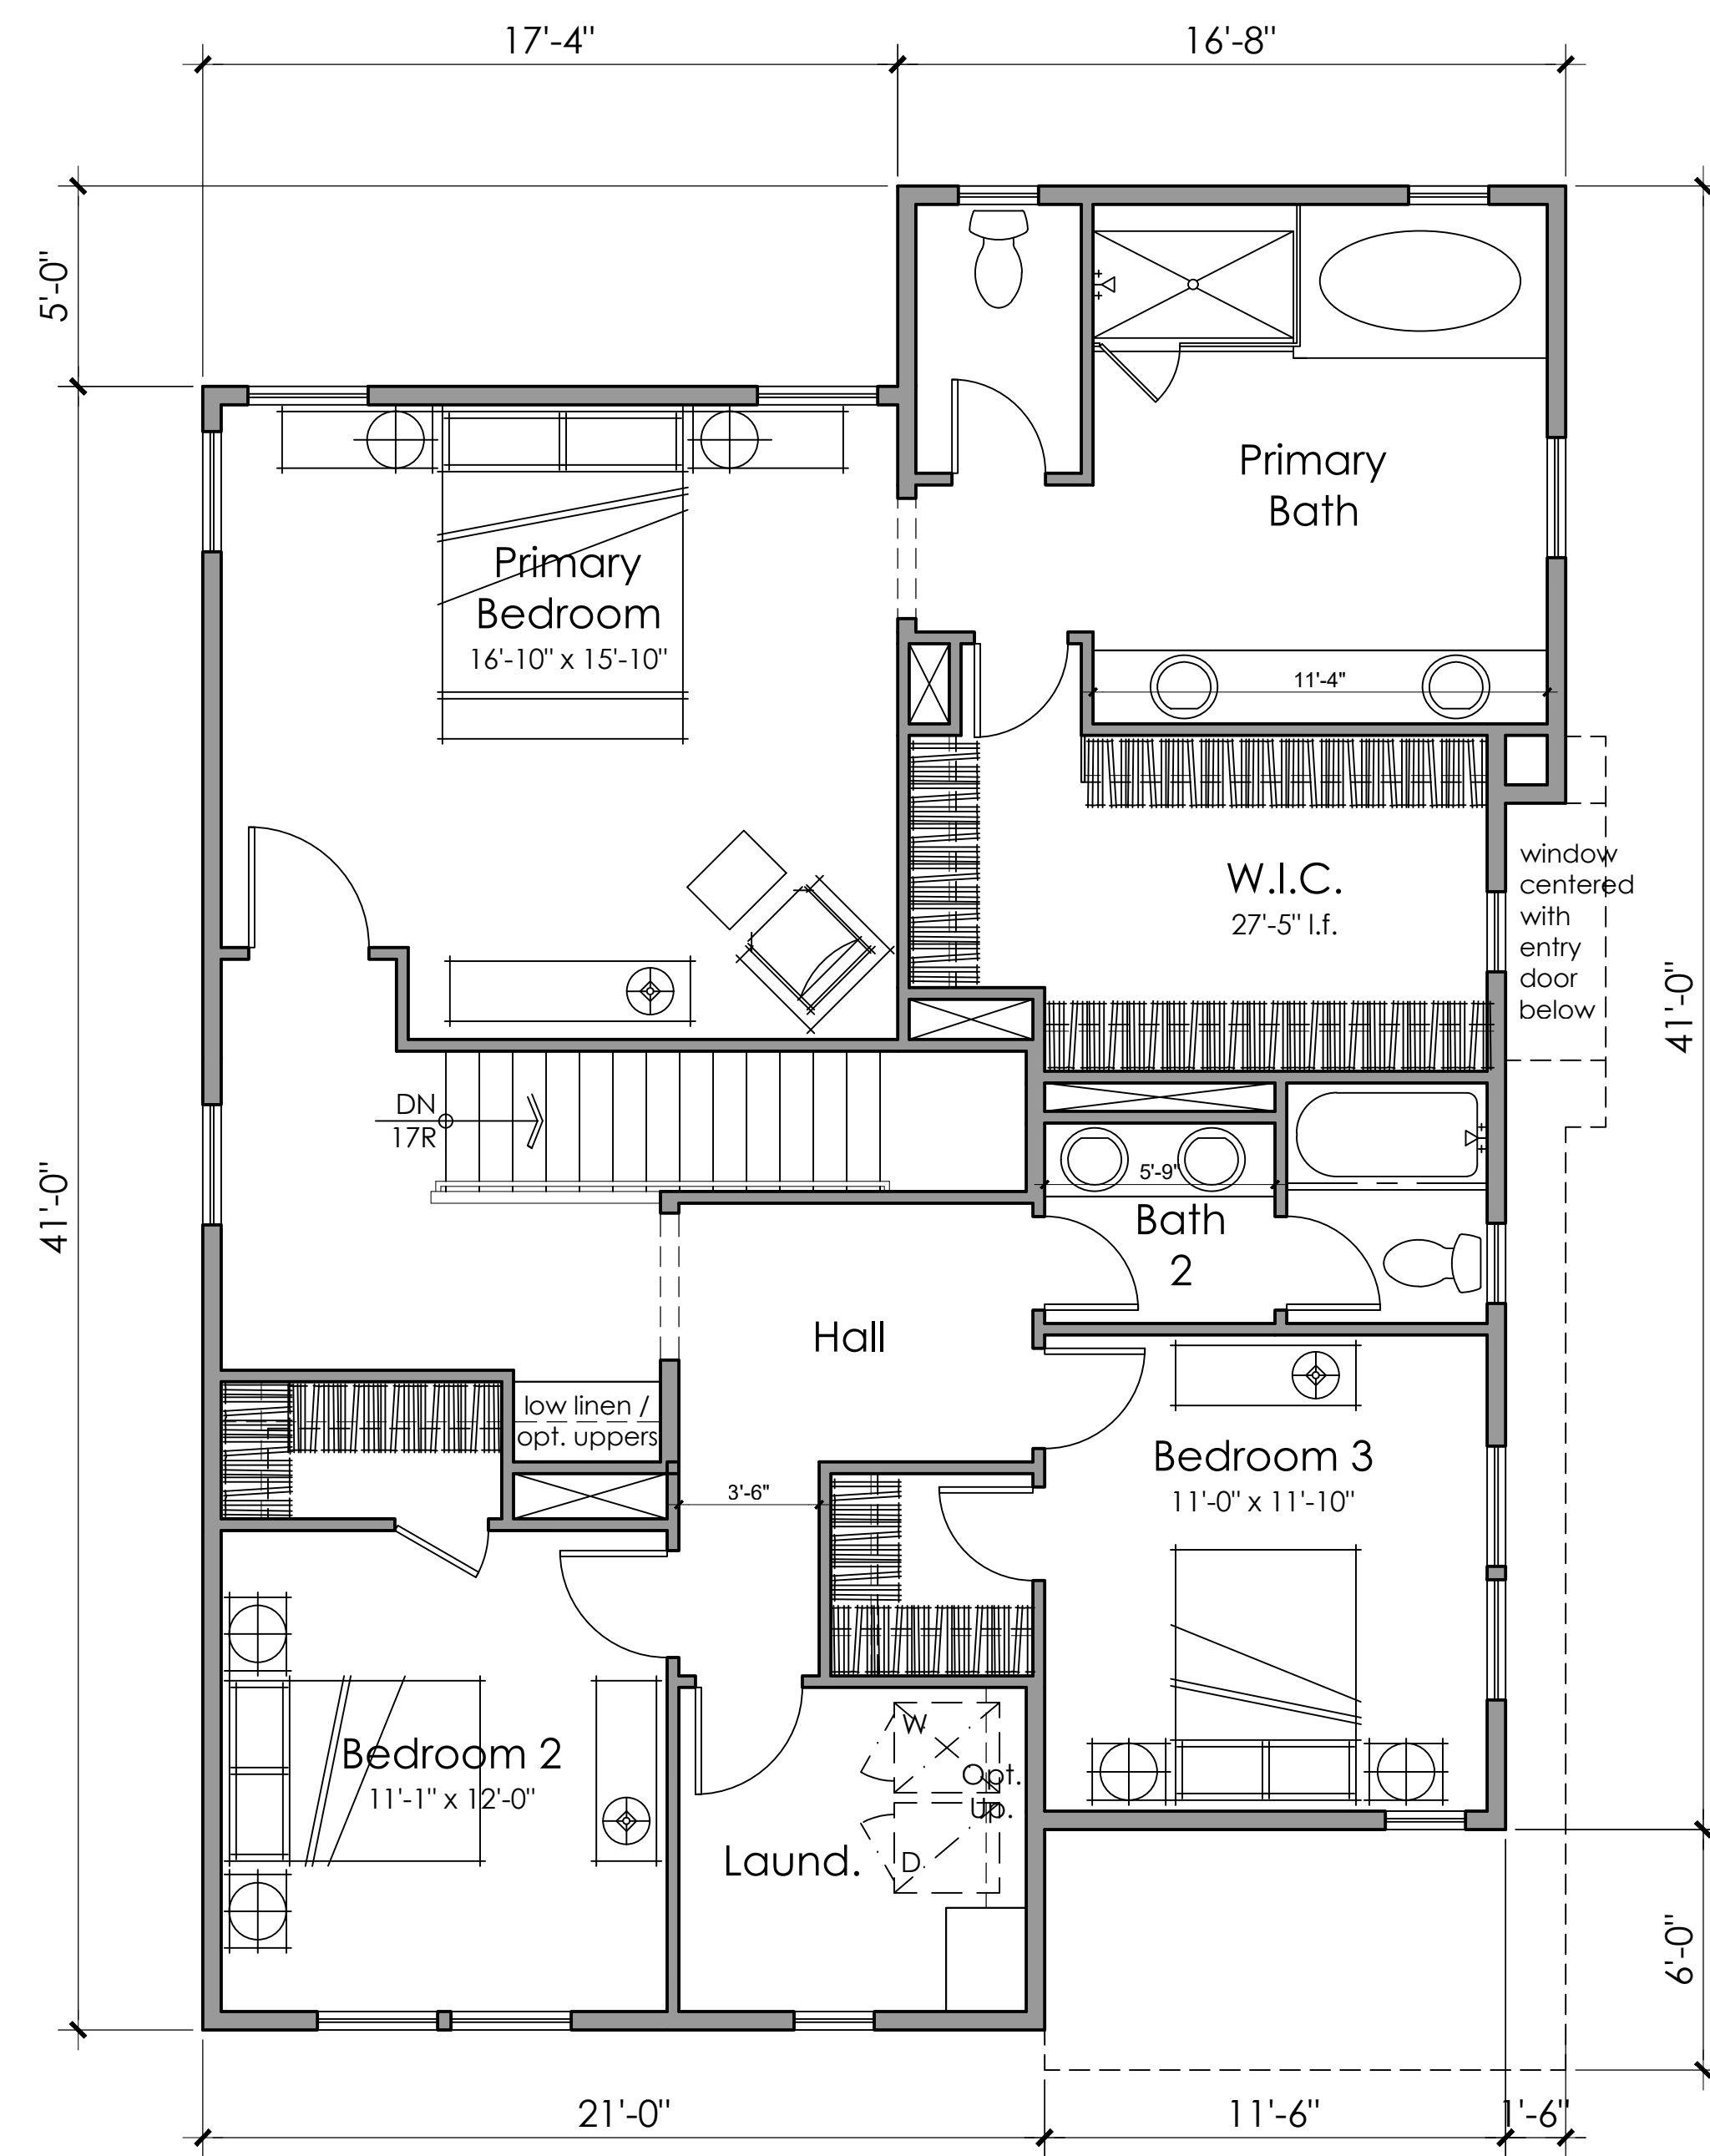

Second Floor
1341 SQ. FT.

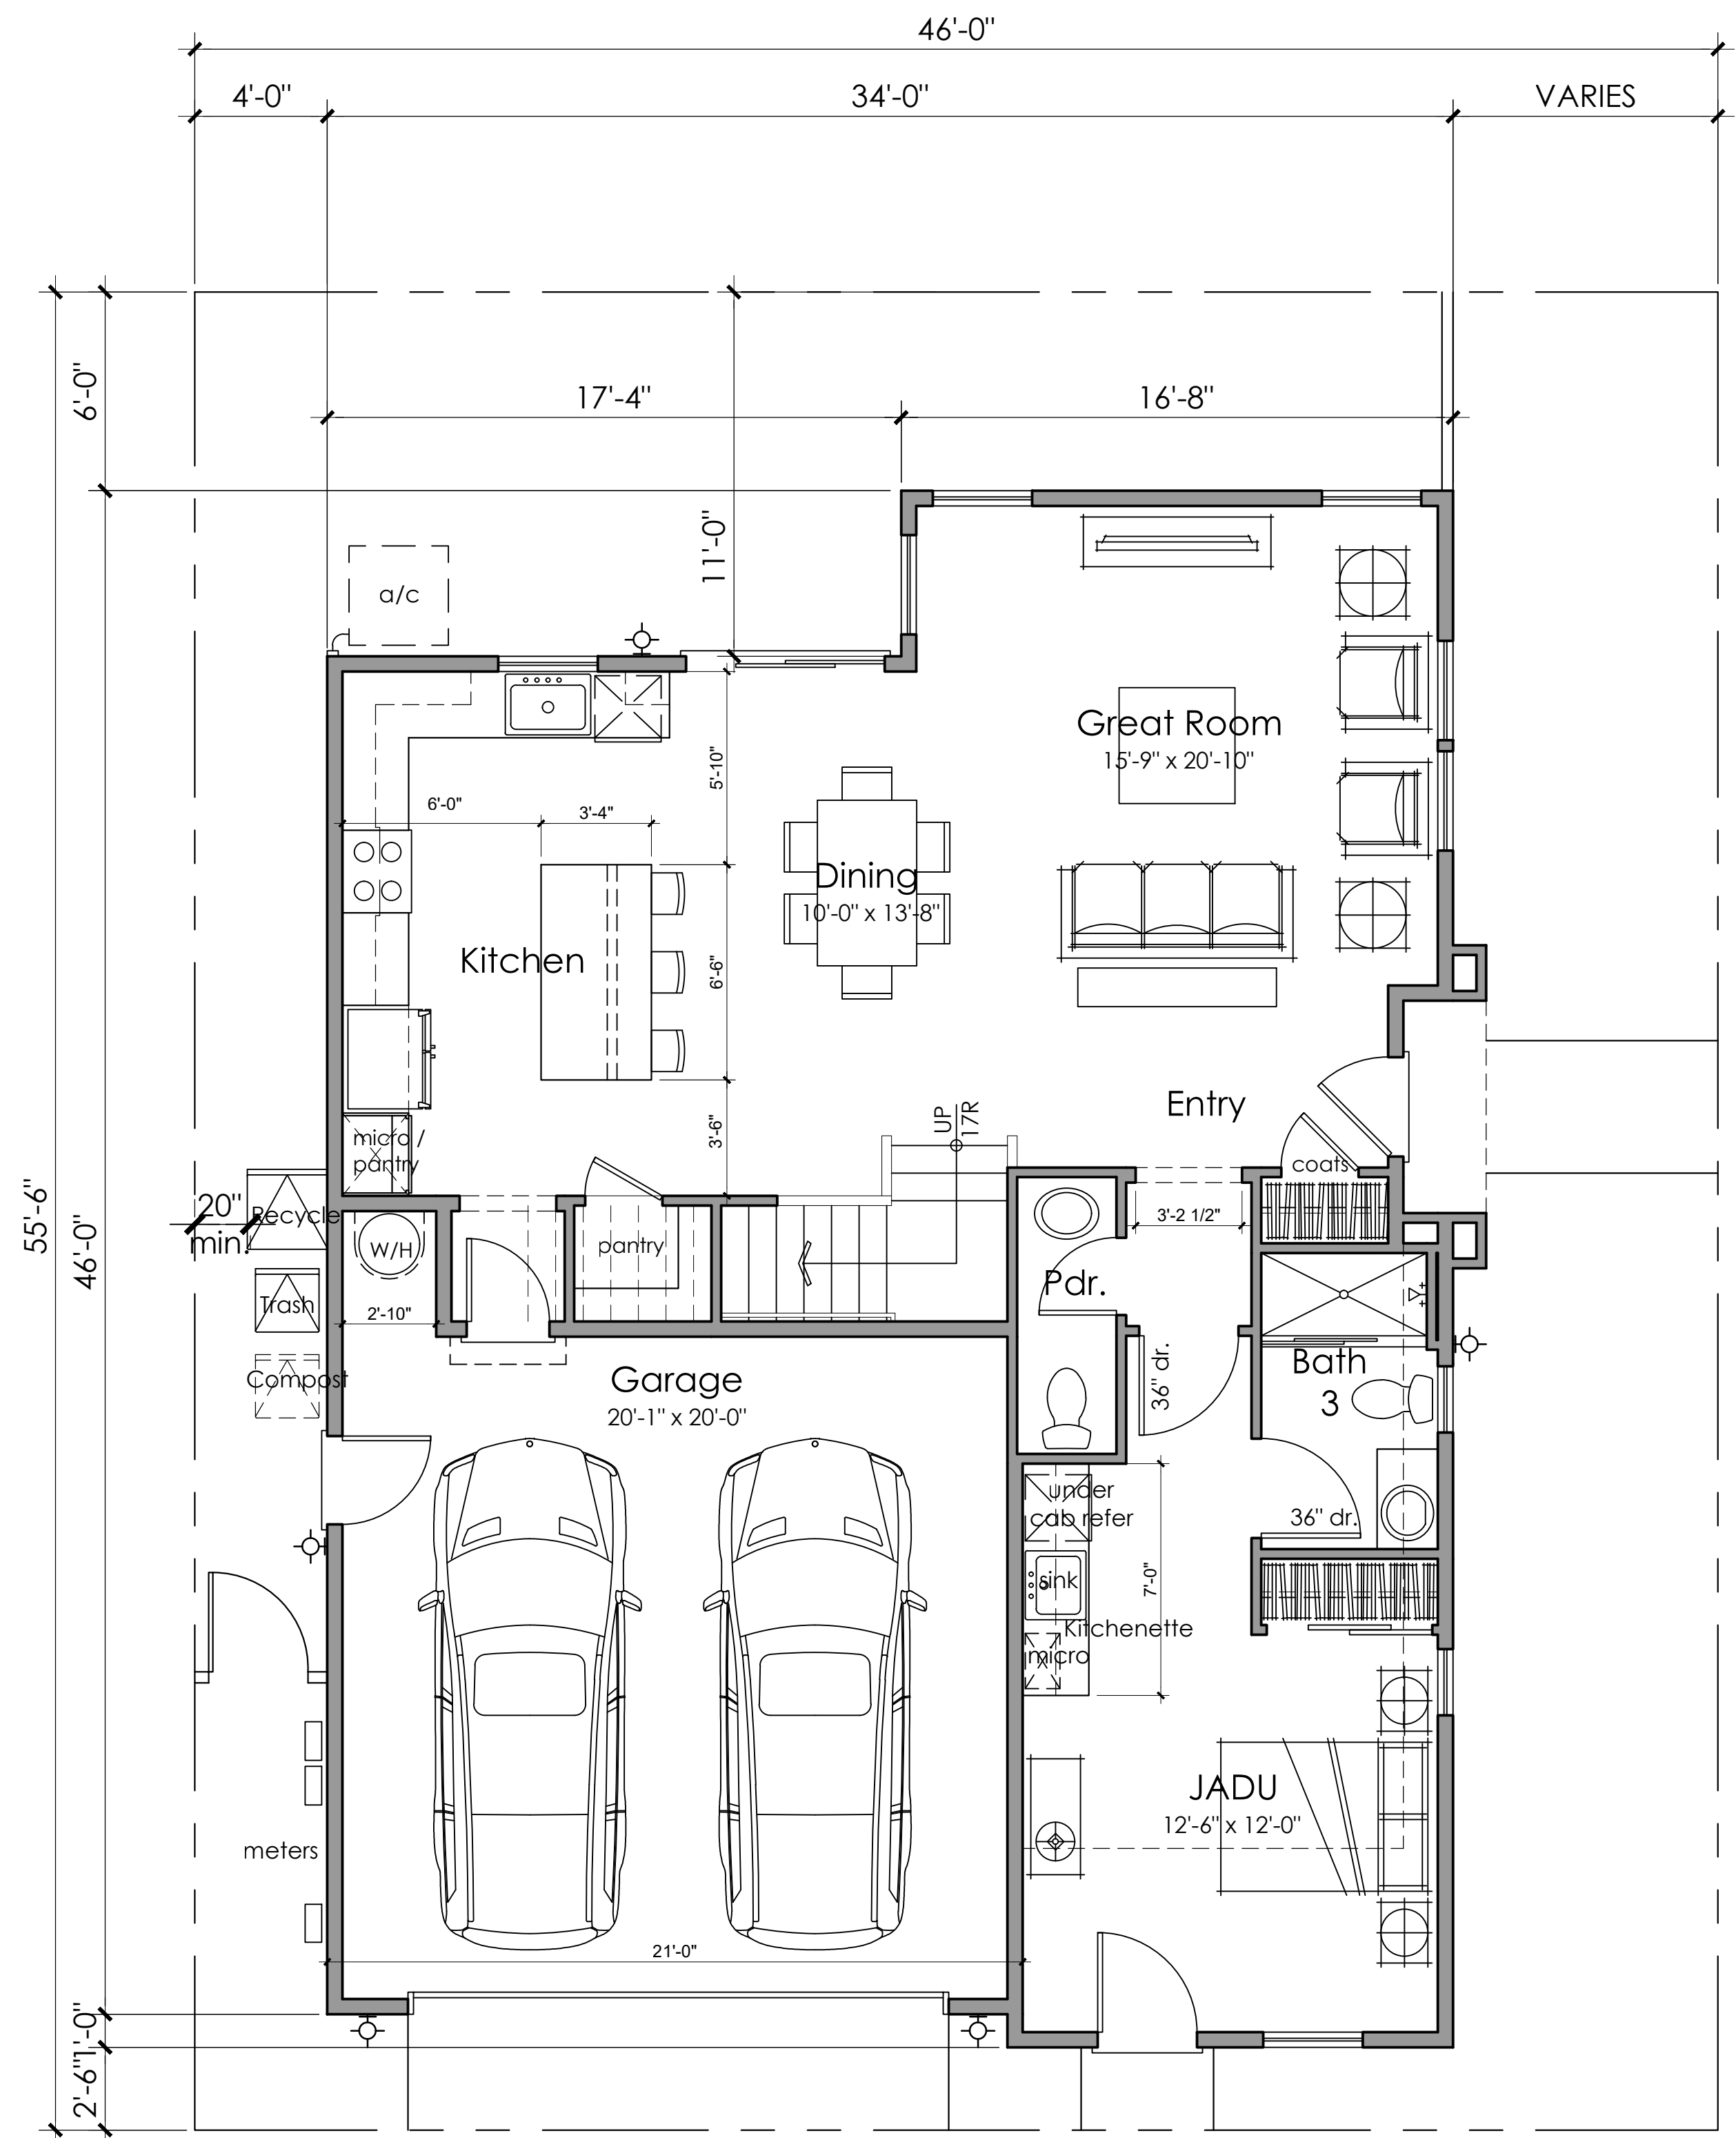

First Floor
1048 SQ. FT.

Corner Lot, Typ.

⊕ Exterior Wall Light fixture
N3/Building 3 Entry Light at Porch Ceilings




Architecture + Planning
888.456.5849
ktgy.com

Brookfield
Residential

N3 : SOMERSET AT THE TRIWAY
TRACY, CA # 2021-1312

CONCEPTUAL PLANNING
SEPTEMBER 13, 2024

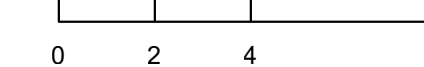

3 BEDROOMS + JADU
3.5 BATHS
2,376 S.F.

PLAN 3A
FLOOR PLANS

N3-A3.2.0



Right Elevation



Rear Elevation

- 3A: Farmhouse - Material Legend
- 1. Composition Shingle Roofing
 - 2. Standing Seam Roof
 - 3. Cementitious Board and Batten Siding
 - 4. Stucco finish
 - 5. Awning
 - 6. Decorative Post
 - 7. Enhanced Head and Sill Trim



Left Elevation



Front Elevation 3A - Farmhouse




Architecture + Planning
888.456.5849
ktgy.com

Brookfield
Residential

N3 : SOMERSET AT THE TRIWAY
TRACY, CA # 2021-1312

CONCEPTUAL PLANNING
SEPTEMBER 13, 2024

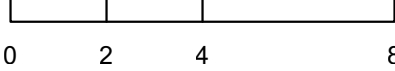


PLAN 3A
'A' EXTERIOR ELEVATIONS

N3-A3.3.0




Right Elevation

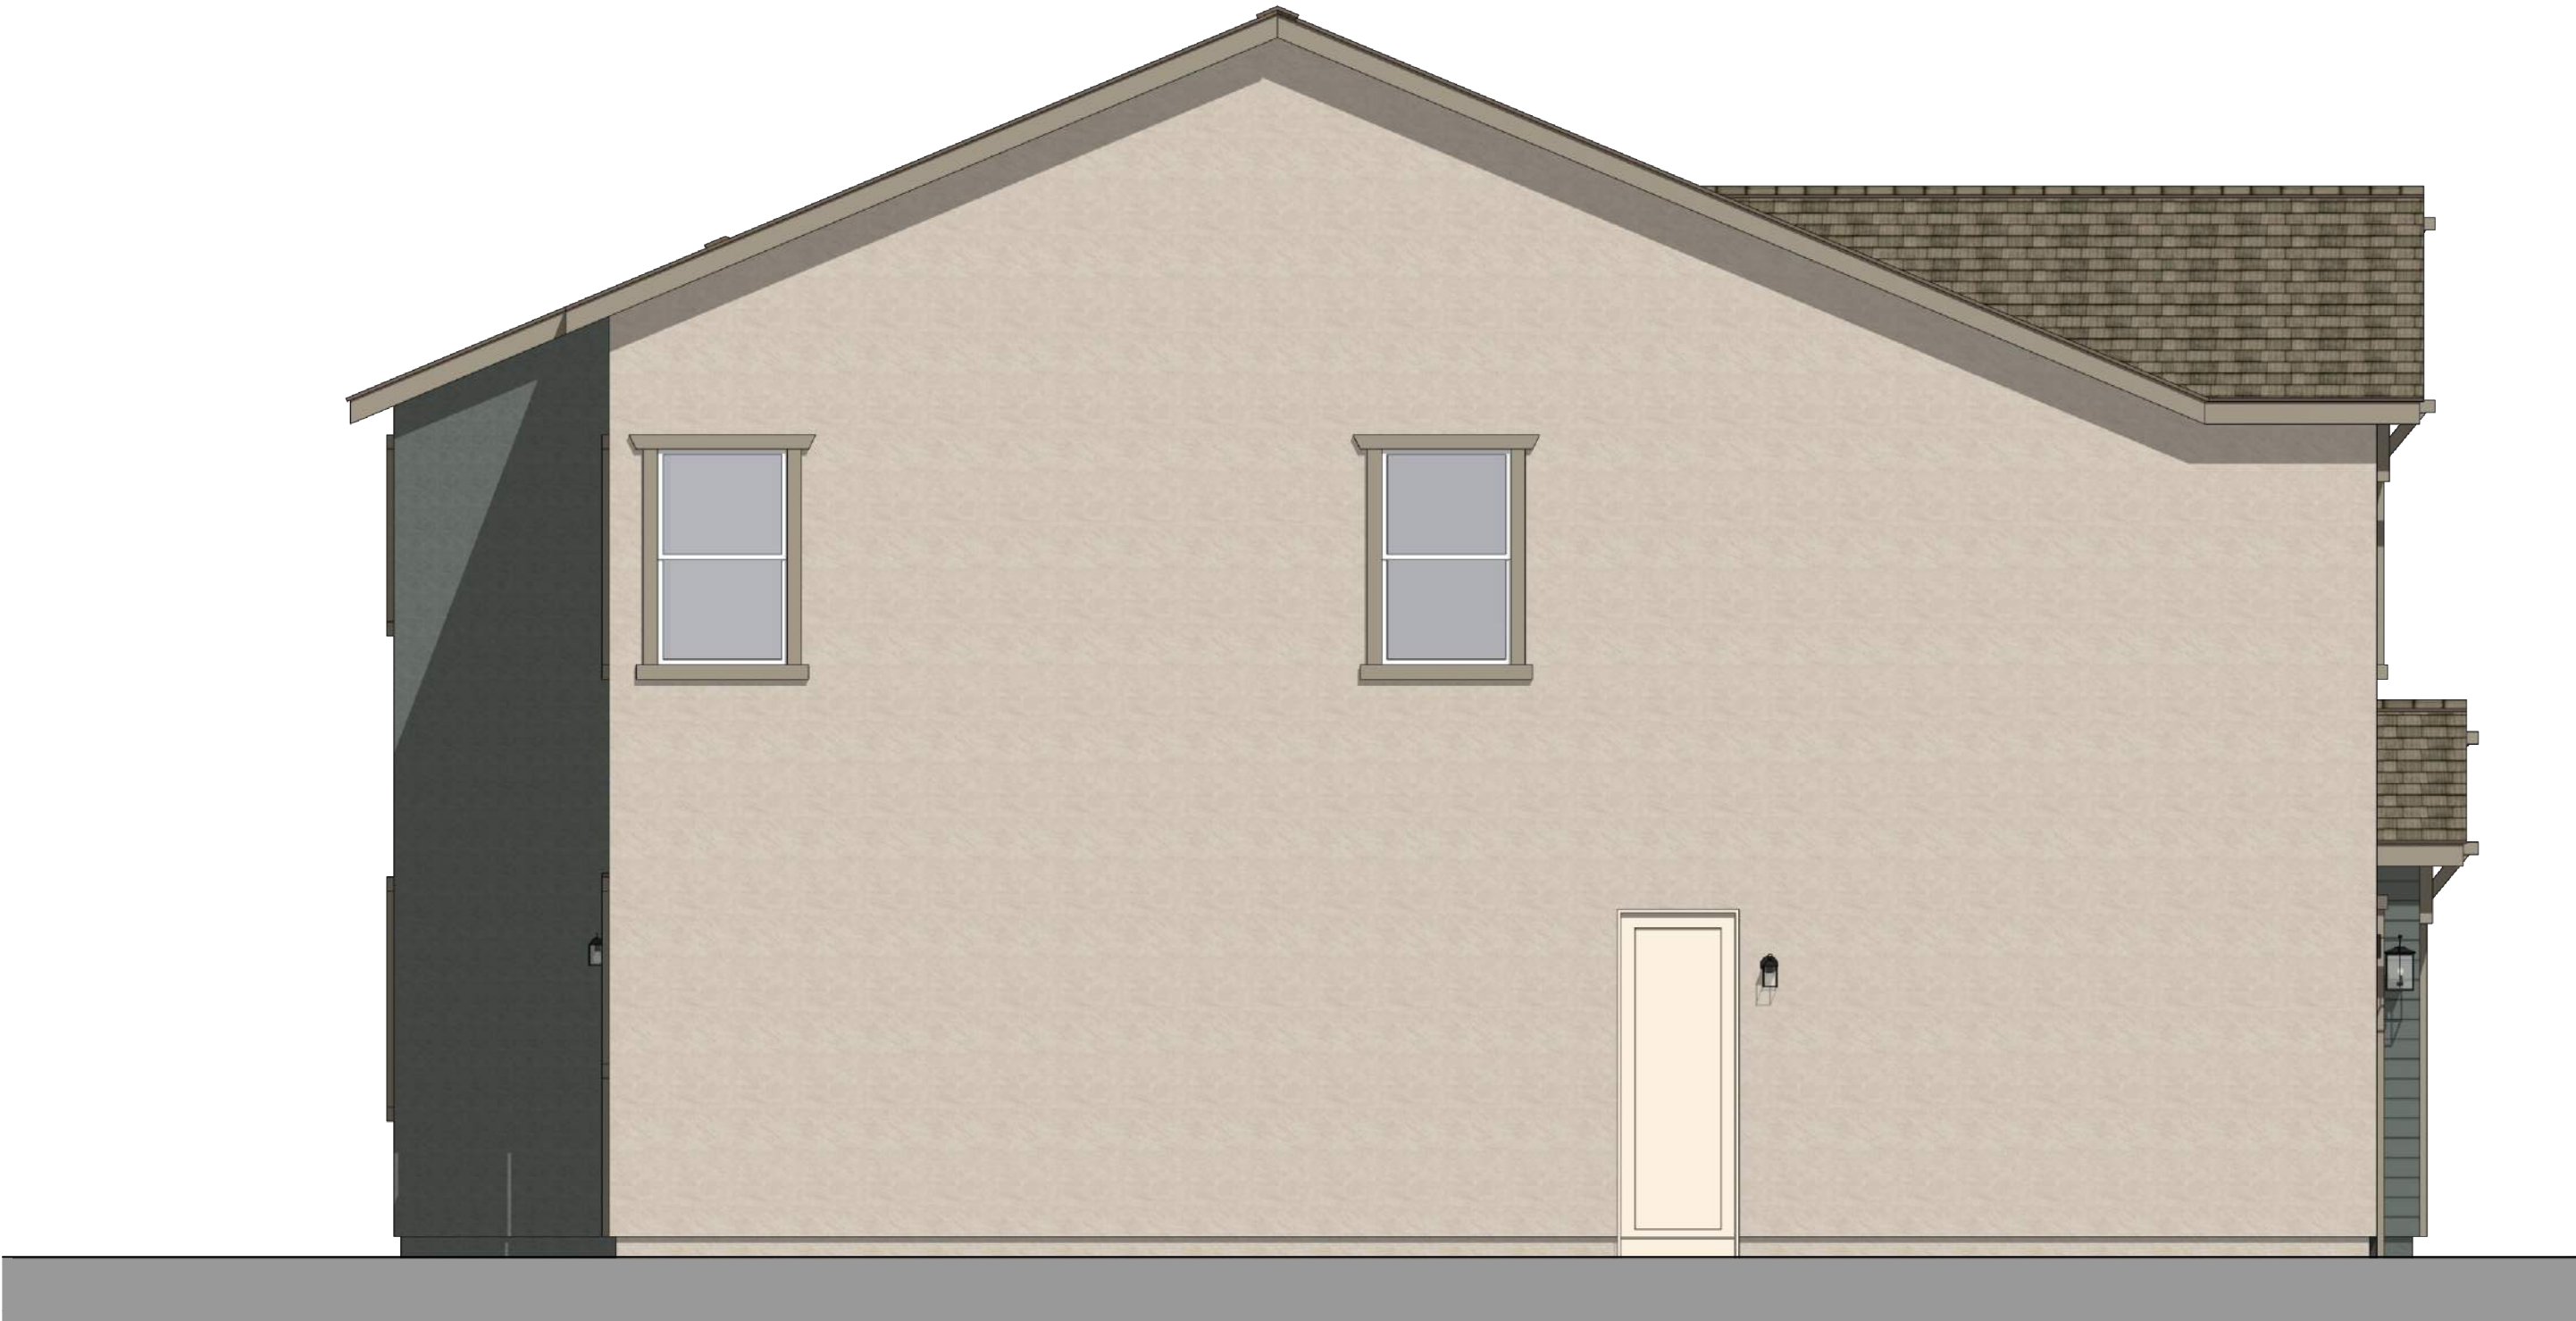

Rear Elevation

- 3B: Craftsman - Material Legend
- 1. Composition Shingle Roofing
 - 2. Cementitious Lap Siding
 - 3. Stucco finish
 - 4. Brick Veneer
 - 5. Window Shutters
 - 6. Decorative Post
 - 7. Decorative Gable end Detail
 - 8. Enhanced Head and Sill Trim

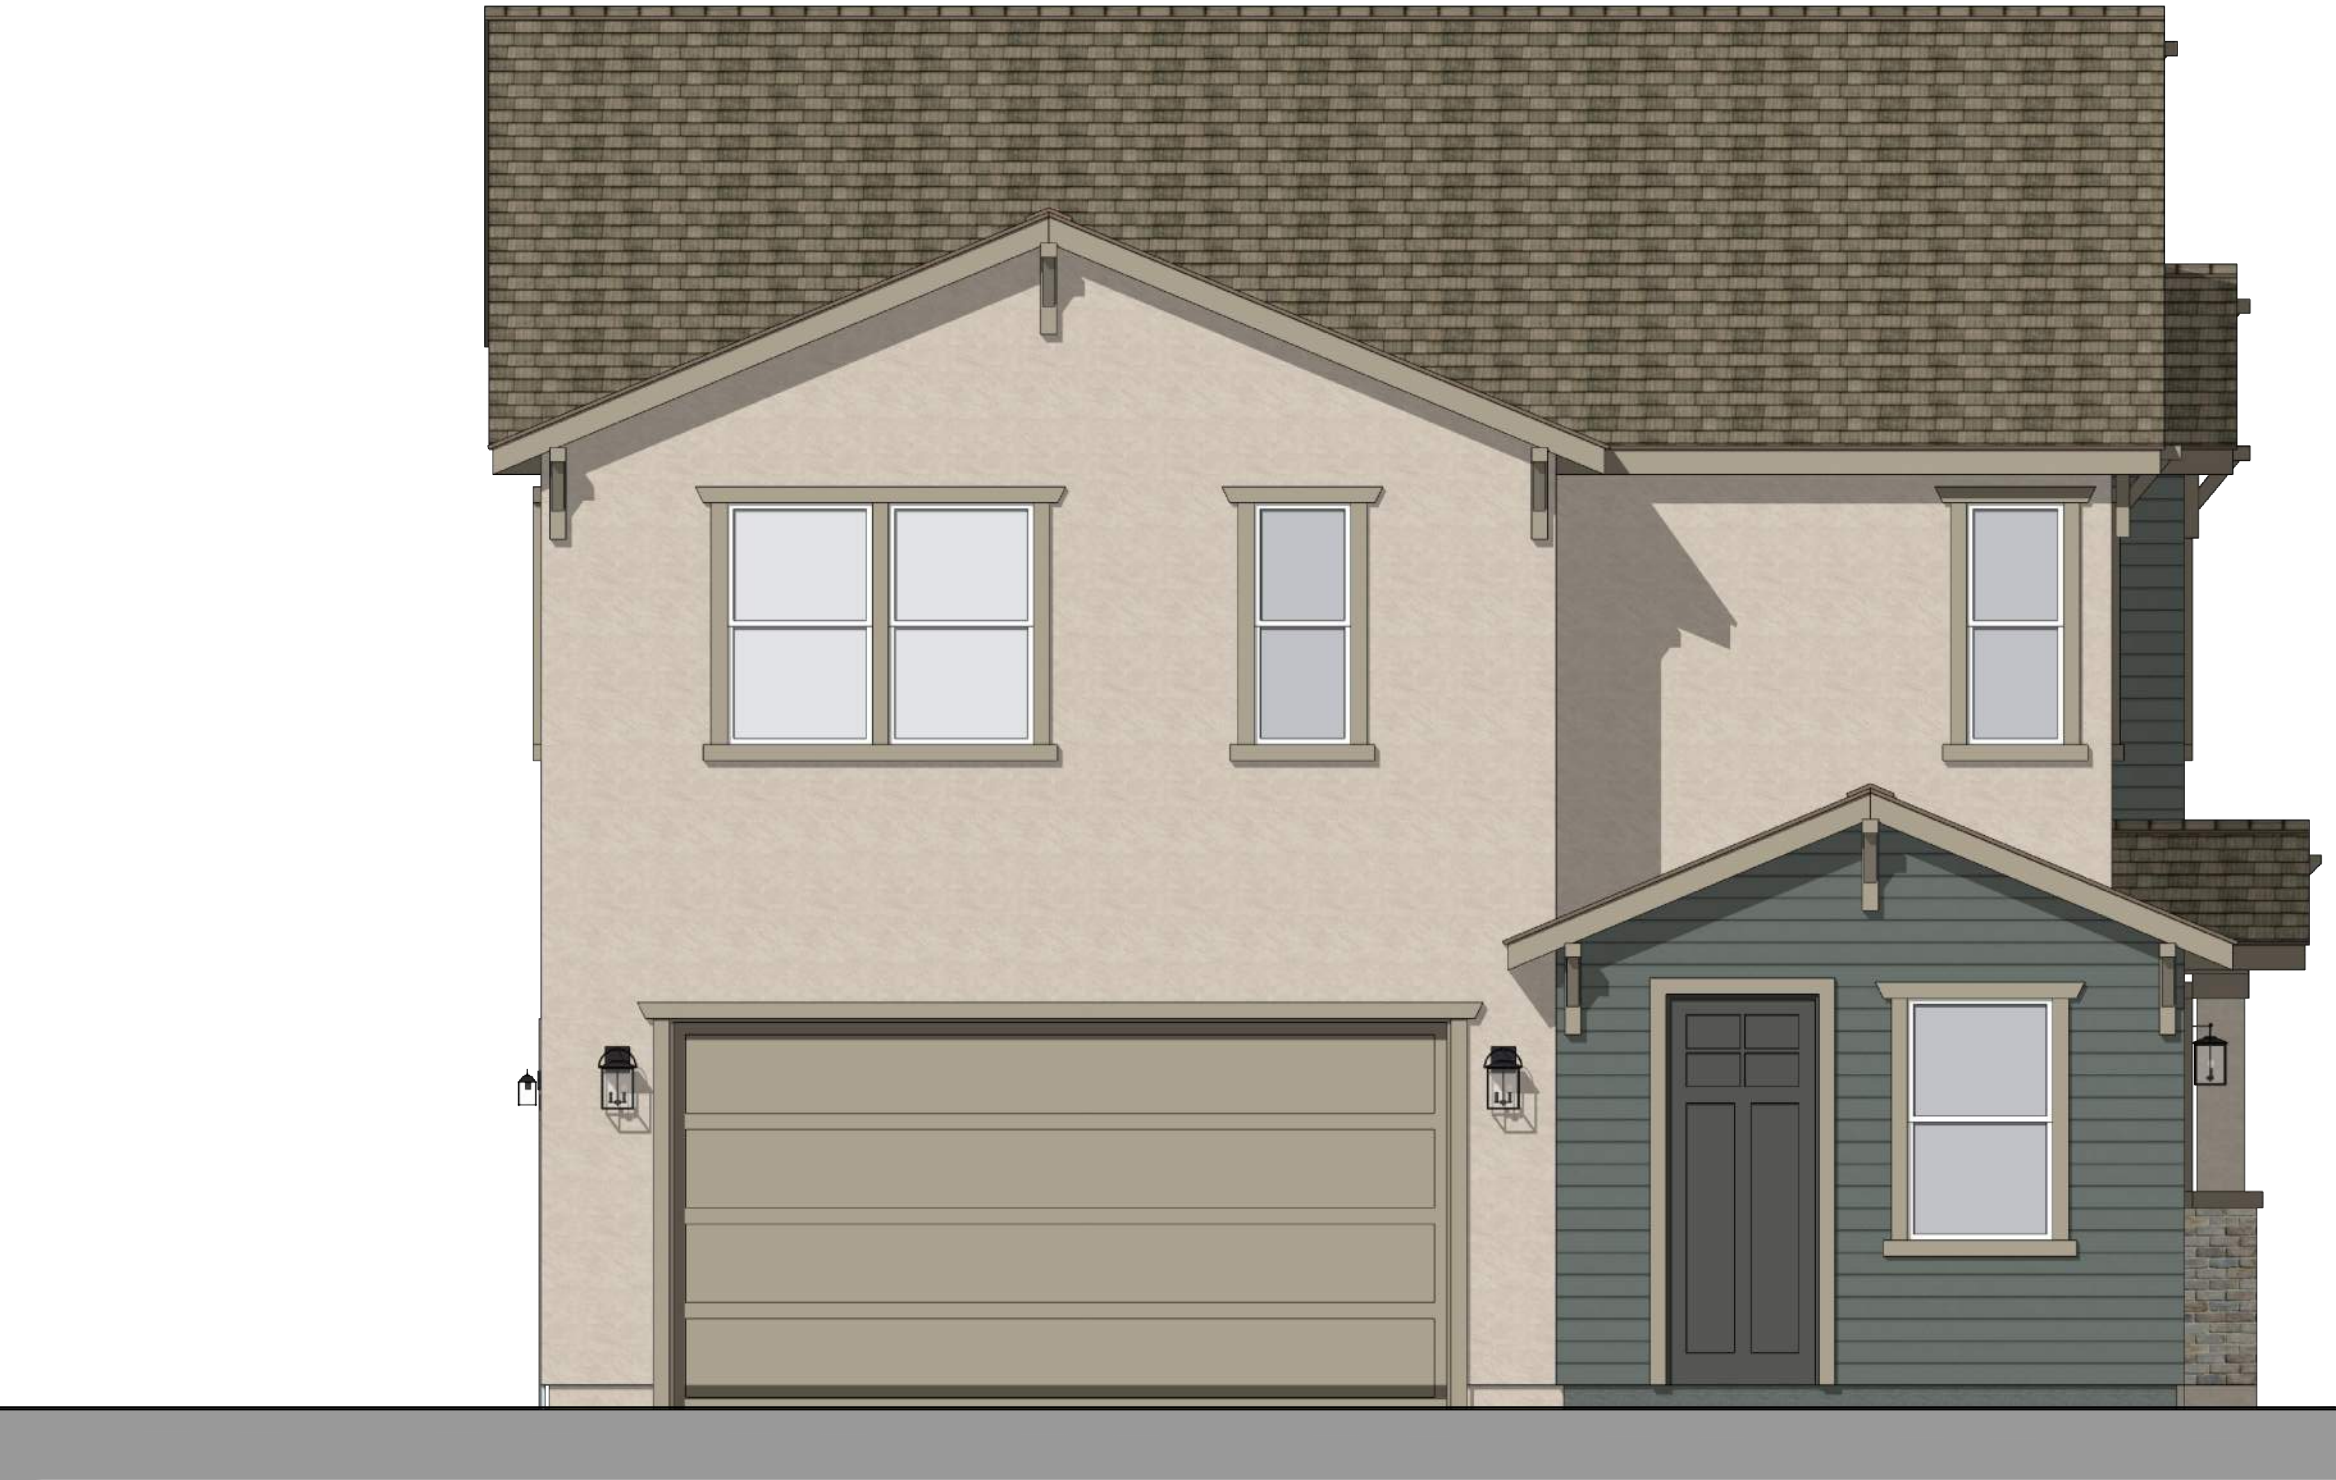

Left Elevation



Front Elevation 3B - Clubhouse




Architecture + Planning
888.456.5849
ktgy.com




N3 : SOMERSET AT THE TRIWAY
TRACY, CA # 2021-1312

CONCEPTUAL PLANNING
SEPTEMBER 13, 2024

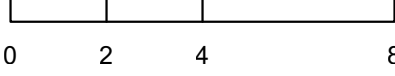

PLAN 3B
'B' EXTERIOR ELEVATIONS

N3-A3.3.1

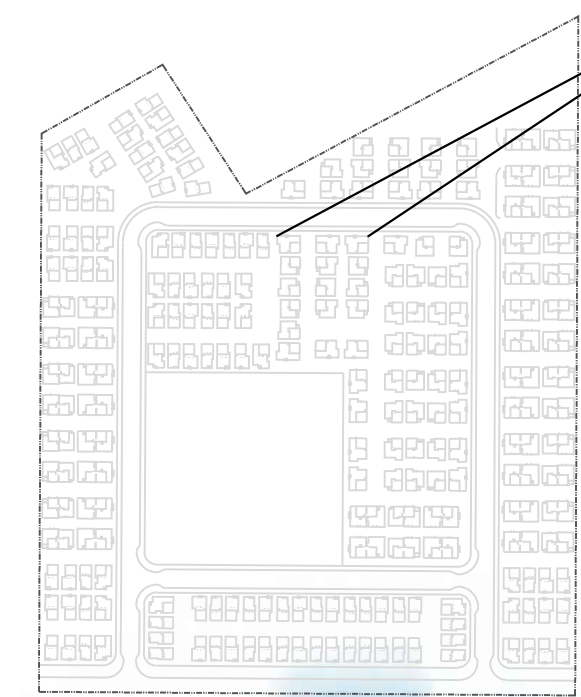

KEY MAP



Landscape shown for illustrative purposes only. See landscape drawings for specific selections.
Color and materials shown for illustrative purposes only. See color and material boards for specific selections.



Architecture + Planning
888.456.5849
ktgy.com



N3 : SOMERSET AT THE TRIWAY
TRACY, CA # 2021-1312

CONCEPTUAL PLANNING
SEPTEMBER 13, 2024

LOOP STREET PERSPECTIVE

N3-A3.1.1



Right Elevation



Rear Elevation

3C: Country European - Material Legend

1. Composition Shingle Roofing
2. Cementitious Board and Batten Siding
3. Stucco finish
4. Stone Veneer
5. Window Shutters
6. Decorative Post
7. Decorative Gable end Detail
8. Enhanced Head and Sill Trim



Left Elevation



Front Elevation 3C - Country European




Architecture + Planning
888.456.5849
ktgy.com

Brookfield
Residential


N3 : SOMERSET AT THE TRIWAY
TRACY, CA # 2021-1312

CONCEPTUAL PLANNING
SEPTEMBER 13, 2024

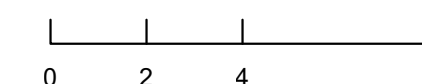


PLAN 3C
'C' EXTERIOR ELEVATIONS

N3-A3.3.2

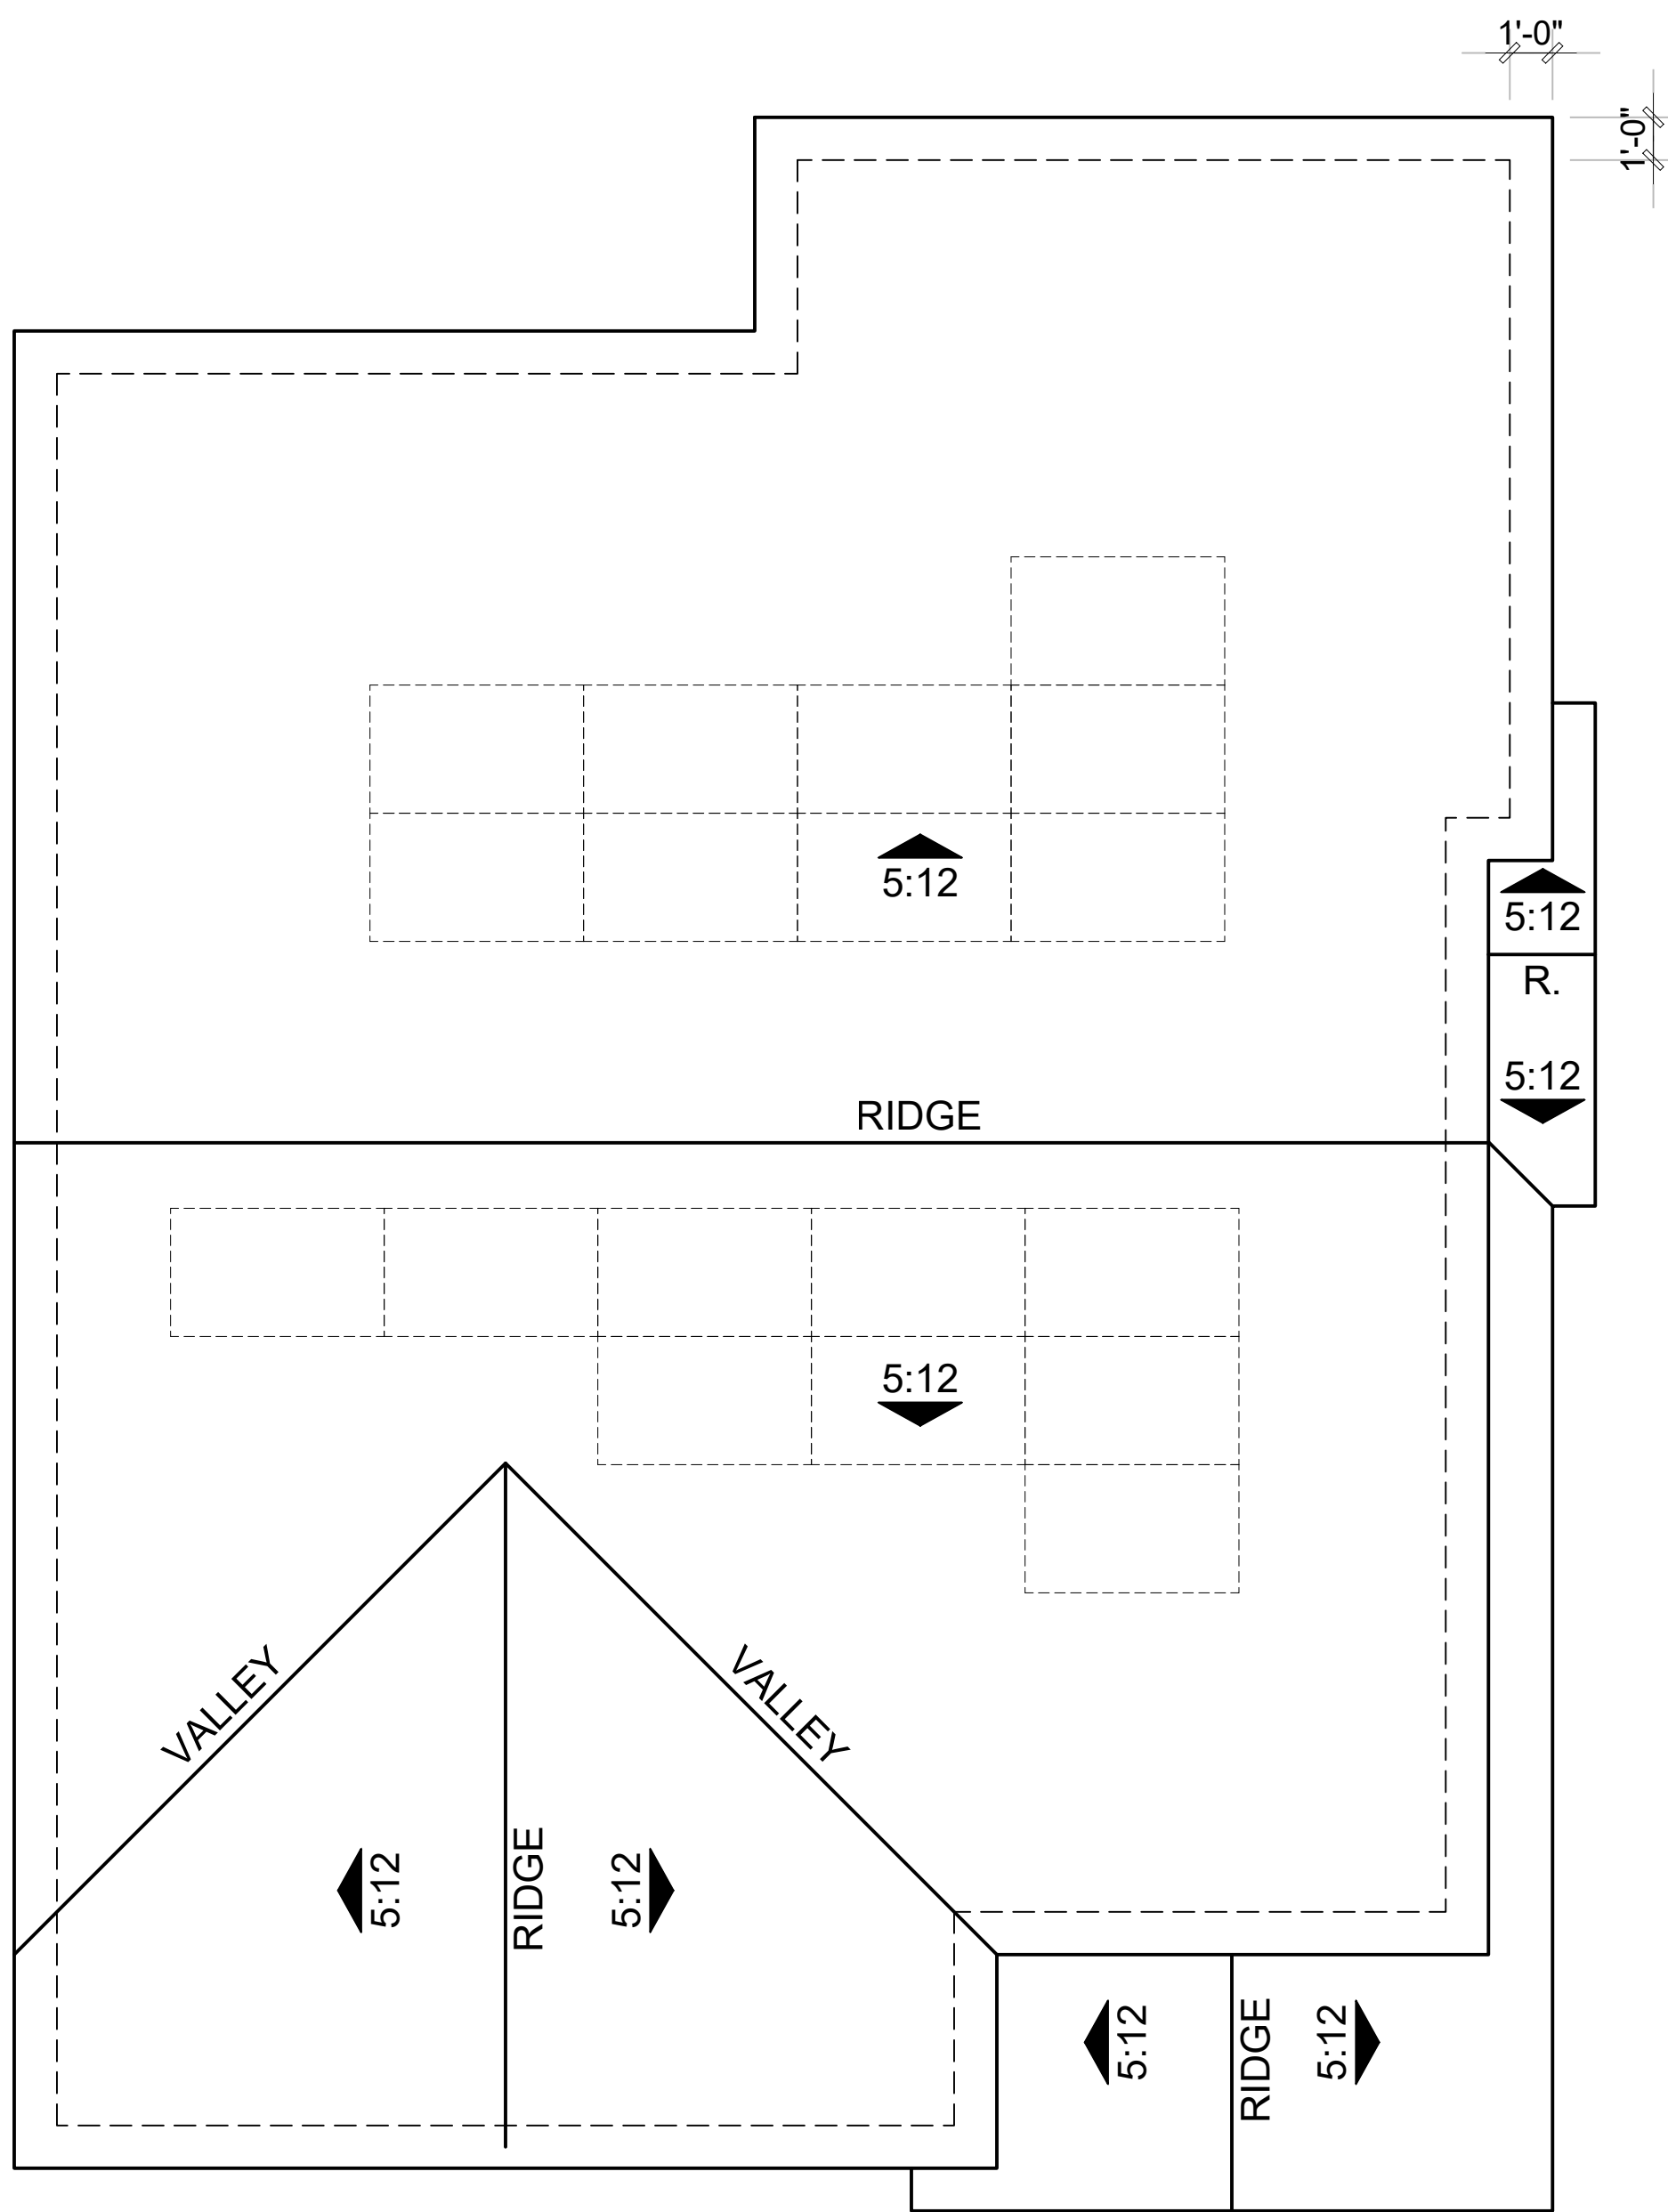

ROOF PLAN 3B
 OVERHANG: 1'
 RAKE: 1'
 ROOF PITCH: 5:12 U.N.O

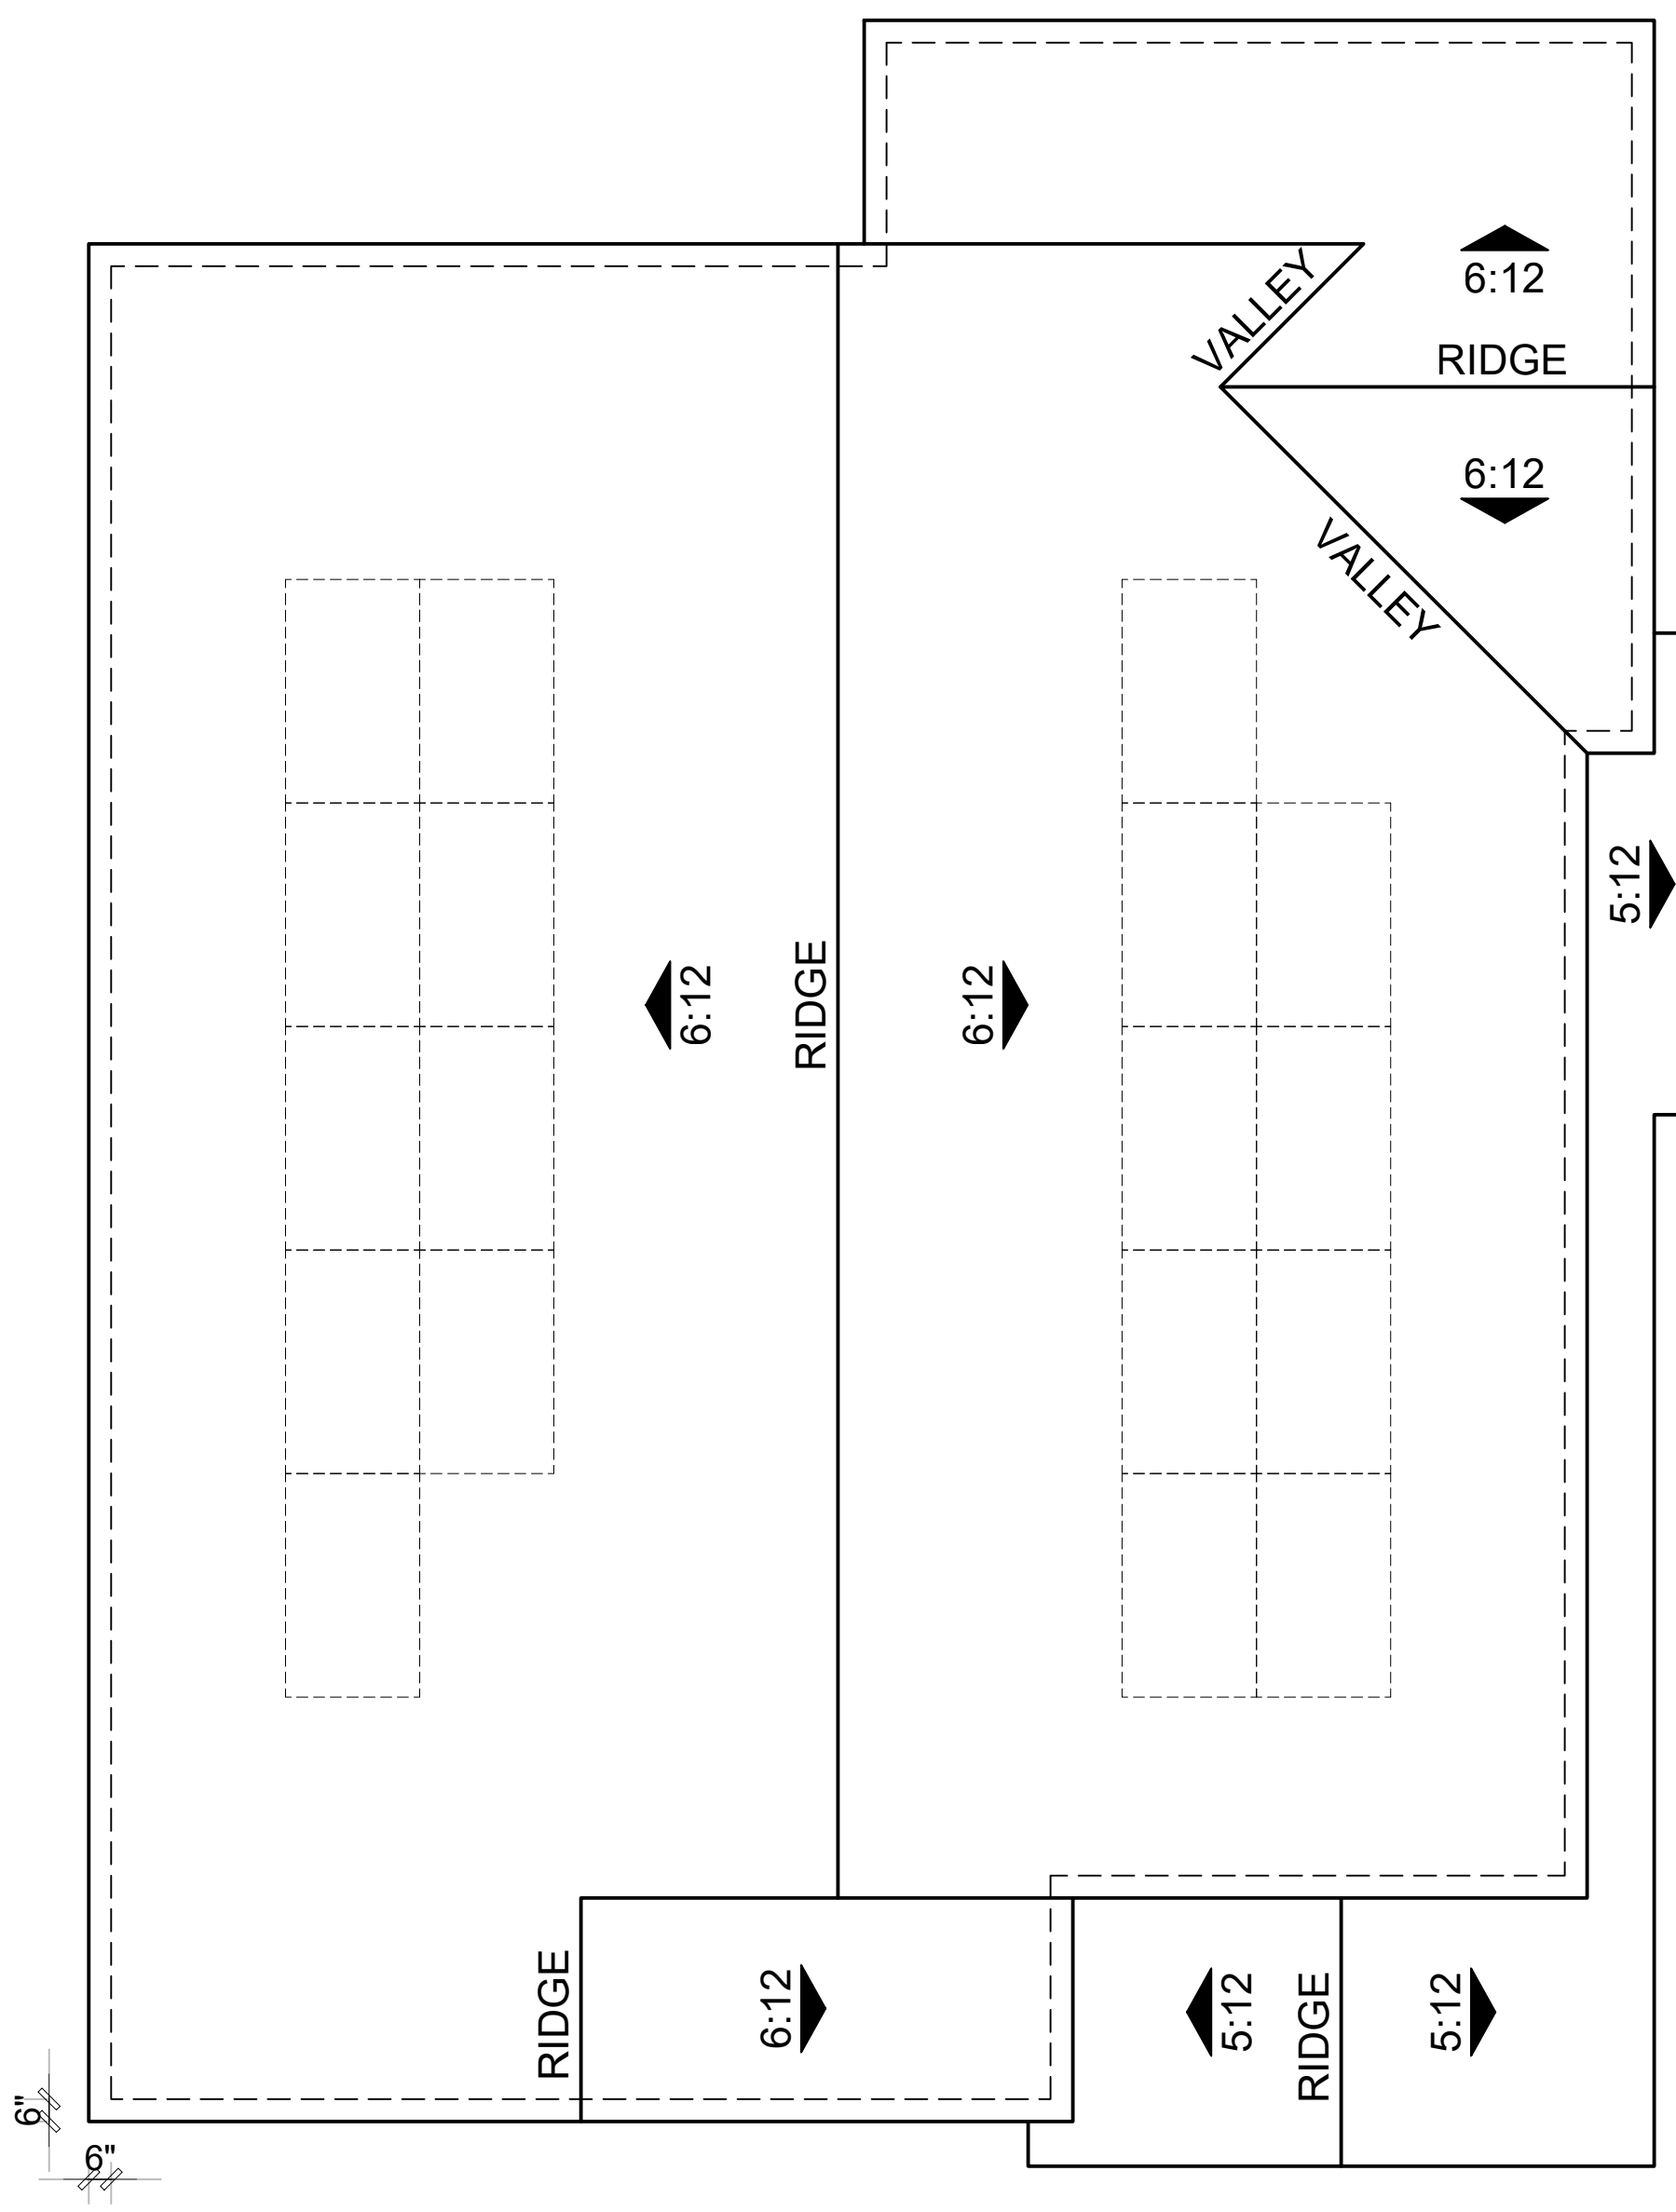

ROOF PLAN 3A
 OVERHANG: 6"
 RAKE: 6"
 ROOF PITCH: 6:12 U.N.O

Note: Solar panels shown are for illustrative purposes. Solar will be confirmed with solar consultant during building submittal process. Location, quantity and orientation may change.




Architecture + Planning
 888.456.5849
 ktgy.com




N3 : SOMERSET AT THE TRIWAY
 TRACY, CA # 2021-1312

CONCEPTUAL PLANNING
 SEPTEMBER 13, 2024

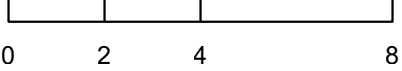

PLAN 3 ROOF PLAN

N3-A3.4.0

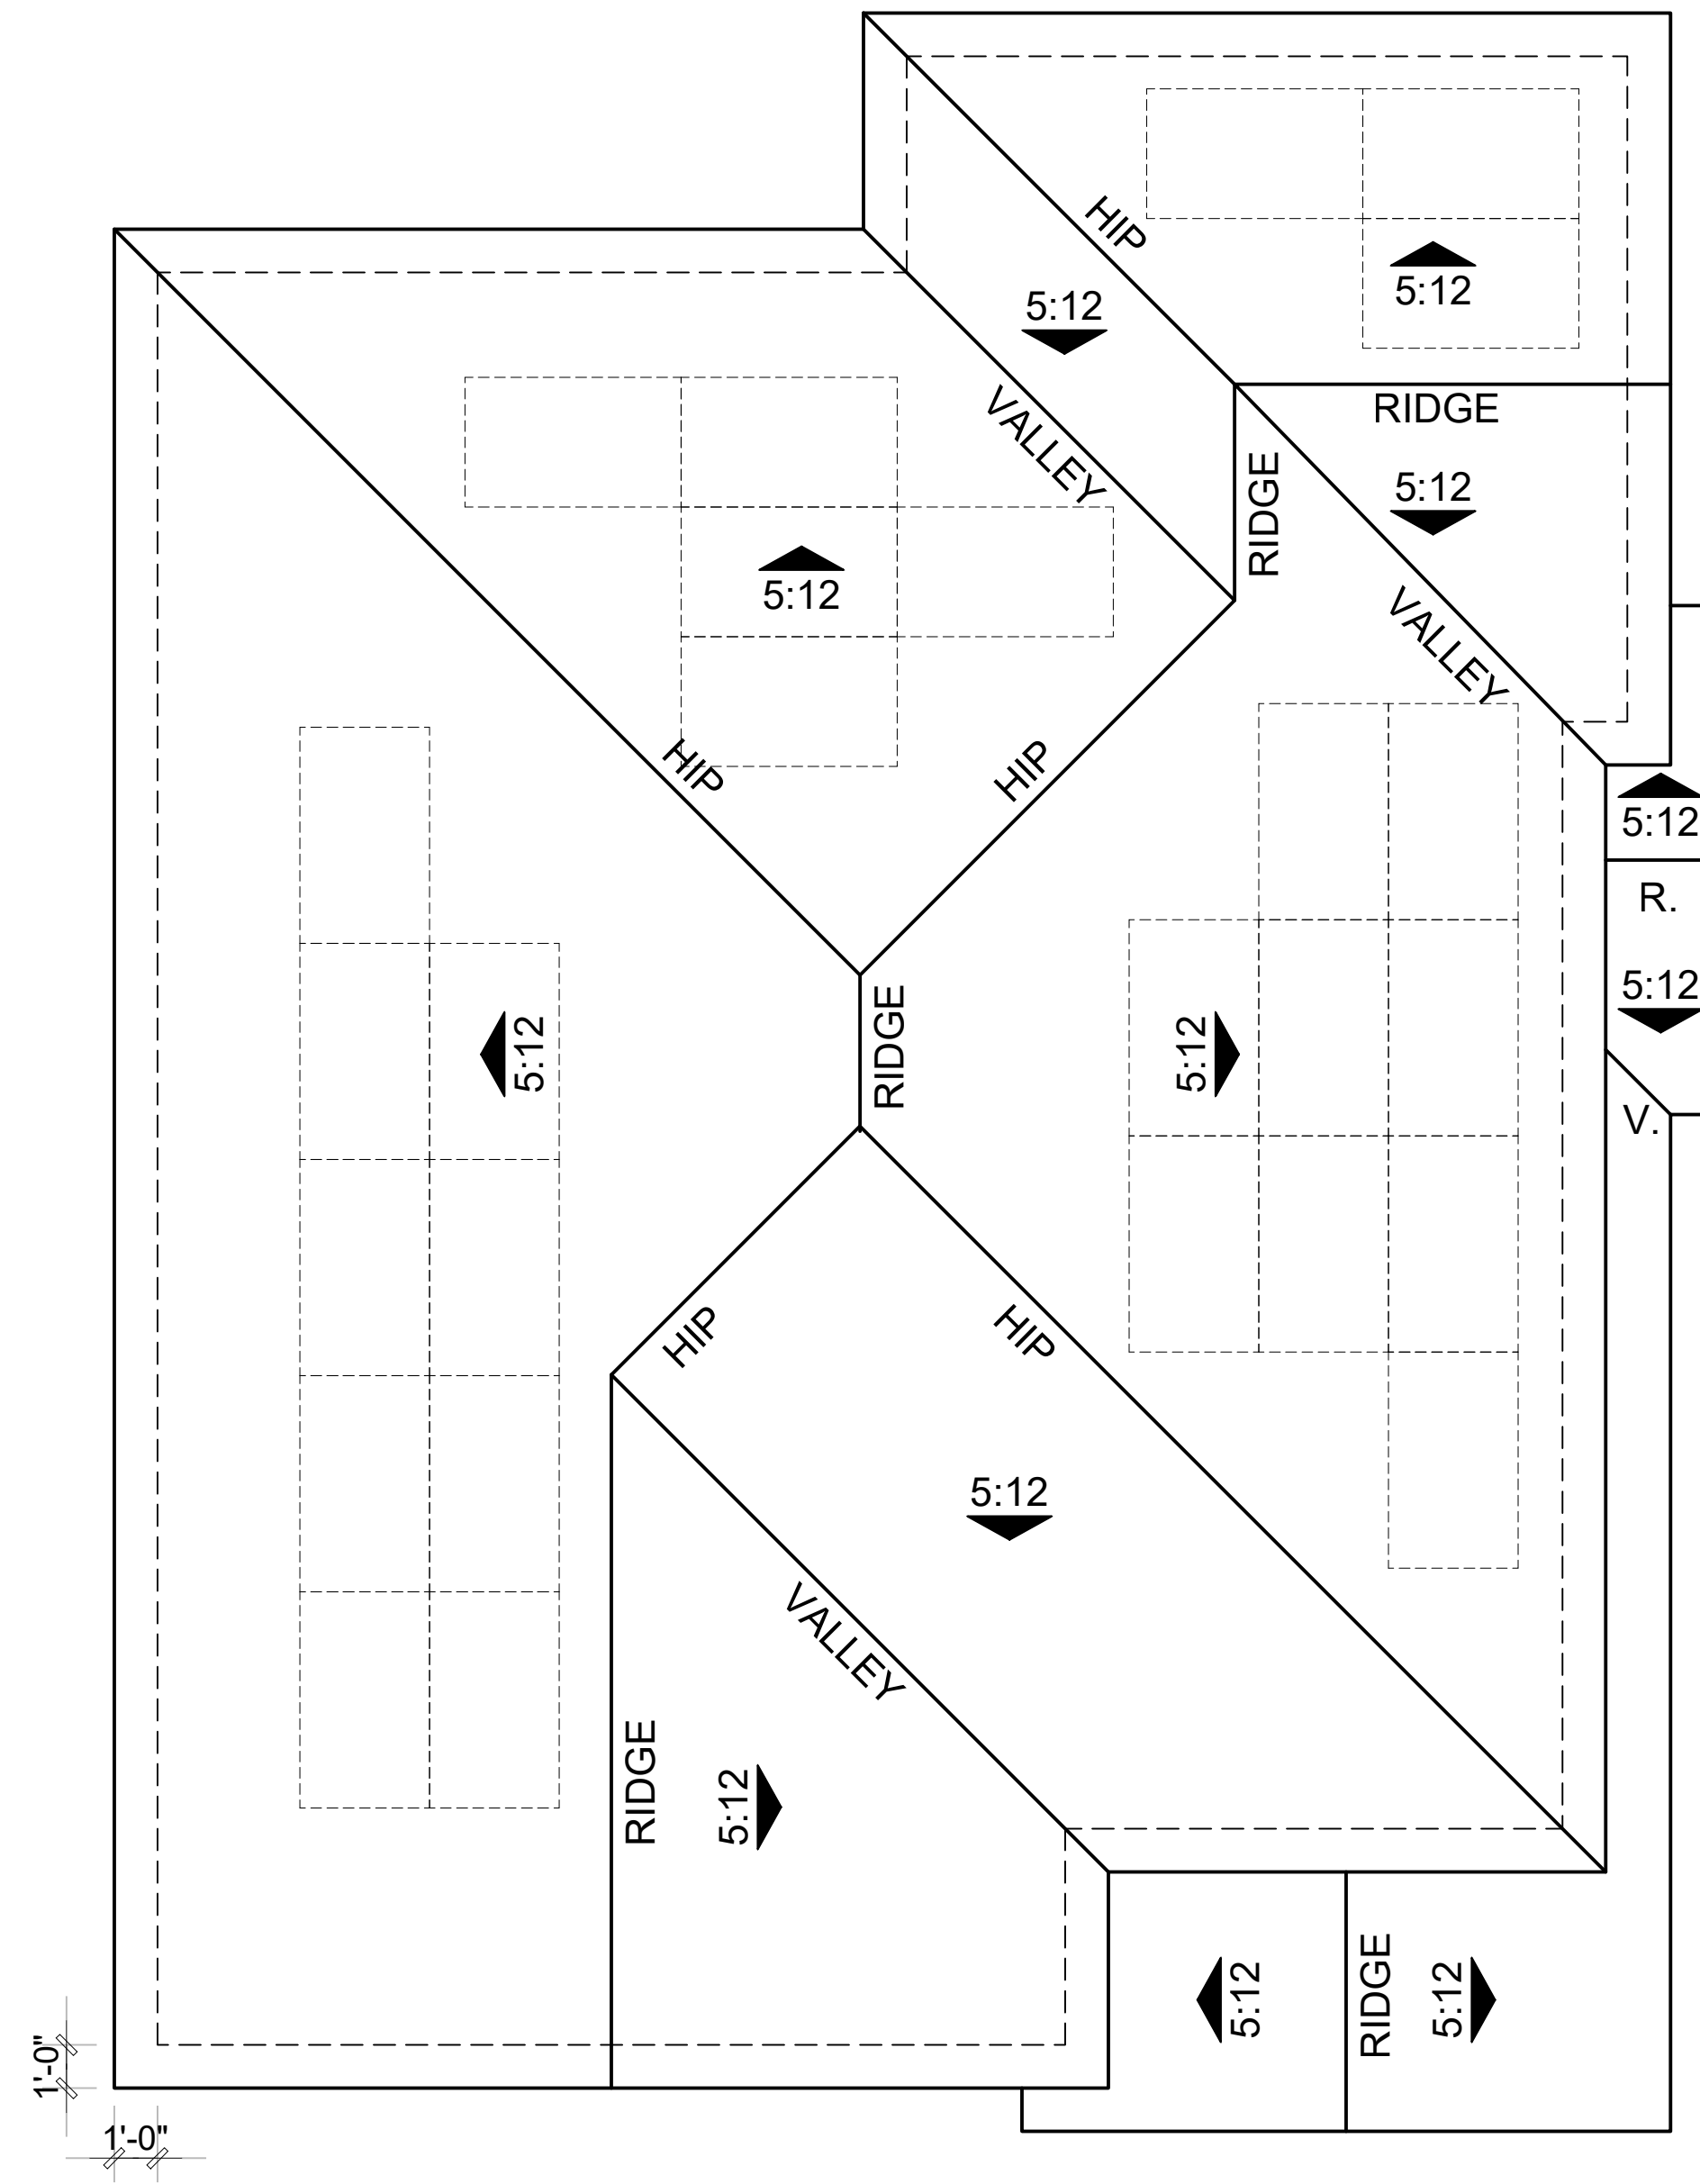

ROOF PLAN 3C
 OVERHANG: 1'
 RAKE: 1'
 ROOF PITCH: 5:12 U.N.O

Note: Solar panels shown are for illustrative purposes. Solar will be confirmed with solar consultant during building submittal process. Location, quantity and orientation may change.




Architecture + Planning
 888.456.5849
 ktgy.com



N3 : SOMERSET AT THE TRIWAY
 TRACY, CA # 2021-1312

CONCEPTUAL PLANNING
 SEPTEMBER 13, 2024

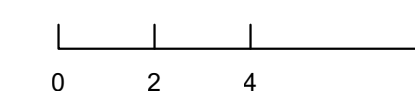

PLAN 3 ROOF PLAN

N3-A3.4.1

'A' - FARMHOUSE ELEVATIONS - FRONT LOAD

Plan 1

ROOF MATERIAL:
FLAT SLATE PROFILE

4697
SLATE RANGE

STUCCO BODY /
STUCCO TRIM

SW 7636
ORIGAMI WHITE

BATTEN BOARD SIDING /
TRIM AT SIDING

SW 7062
ROCK BOTTOM

FASCIA / EAVES /
BRACETS / POSTS /
GARAGE DOORS

SW 0077
CLASSIC FRENCH GRAY

ENTRY DOORS

SW 6041
OTTER

METAL ROOF

CHARCOAL GREY

Plan 2

4697
SLATE RANGE

SW 7015
REPOSE GRAY

SW 0077
CLASSIC FRENCH GRAY

SW 7069
IRON ORE

SW 7062
ROCK BOTTOM

CHARCOAL GREY

Plan 3

4697
SLATE RANGE

SW 6000
SNOWFALL

SW 7664
STEELY GRAY

SW 6990
CAVIAR

SW 7625
MOUNT ETNA

CHARCOAL GREY

'B' - CRAFTSMAN ELEVATIONS - FRONT LOAD

Plan 1

ROOF MATERIAL:
FLAT SHAKE PROFILE

5687
BROWN GRAY RANGE

STUCCO BODY

SW 7643
PUSSYWILLOW

HORIZONTAL LAP SIDING

SW 6075
GARRET GRAY

FASCIA / EAVES /
POSTS / TRIM /
KNEE BRACES /
GARAGE DOORS

SW 7675
SEALSKIN

ENTRY DOORS /
SHUTTERS

SW 6258
TRICORN BLACK

THIN BRICK VENEER
STANDARD JOINTS

TUNDRA BRICK,
ASHLAND

Plan 2

5687
BROWN GRAY RANGE

SW 7632
MODERN GRAY

SW 9168
ELEPHANT EAR

SW 0038
LIBRARY PEWTER

SW 9182
ROJO MARRON

TUNDRA BRICK
IRONSIDE

Plan 3

5687
BROWN GRAY RANGE

SW 7036
ACCESSIBLE BEIGE

SW 7622
HOMBURG GRAY

SW 7053
ADAPTIVE SHADE

SW 7069
IRON ORE

TUNDRA BRICK
LATIGO

'C' - COUNTRY EUROPEAN - FRONT LOAD

Plan 1

ROOF MATERIAL:
FLAT SLATE PROFILE

4602
CONCORD BLEND

STUCCO BODY

SW 7063
NEBULOUS WHITE

FASCIA / EAVES /
CORBELS / POSTS /
ALL TRIM /
GARAGE DOORS

SW 7652
MINERAL DEPOSIT

ENTRY DOORS /
SHUTTERS

SW 6222
RIVERWAY

STONE VENEER
DRystack TIGHT FIT INSTALLATION

CLIFFSTONE
WHITE BARK

Plan 2

4602
CONCORD BLEND

SW 1015
SKYLINE STEEL

SW 7040
SMOKEHOUSE

SW 6041
OTTER

STACKED STONE
DAYBREAK

Plan 3

4602
CONCORD BLEND

SW 0055
LIGHT FRENCH GRAY

SW 7006
EXTRA WHITE

SW 7069
IRON ORE

EUROPEAN LEDGESTONE
SEACLIFF

Note: Alternative and/or similar to meet design intent may be used.



Architecture + Planning
888.456.5849
ktgy.com

Brookfield
Residential

N3 : SOMERSET AT THE TRIWAY
TRACY, CA # 2021-1312

CONCEPTUAL PLANNING
SEPTEMBER 13, 2024

COLOR AND MATERIAL BOARD


N3-A0.5.0



--- LOW



0 40' 80' 160'

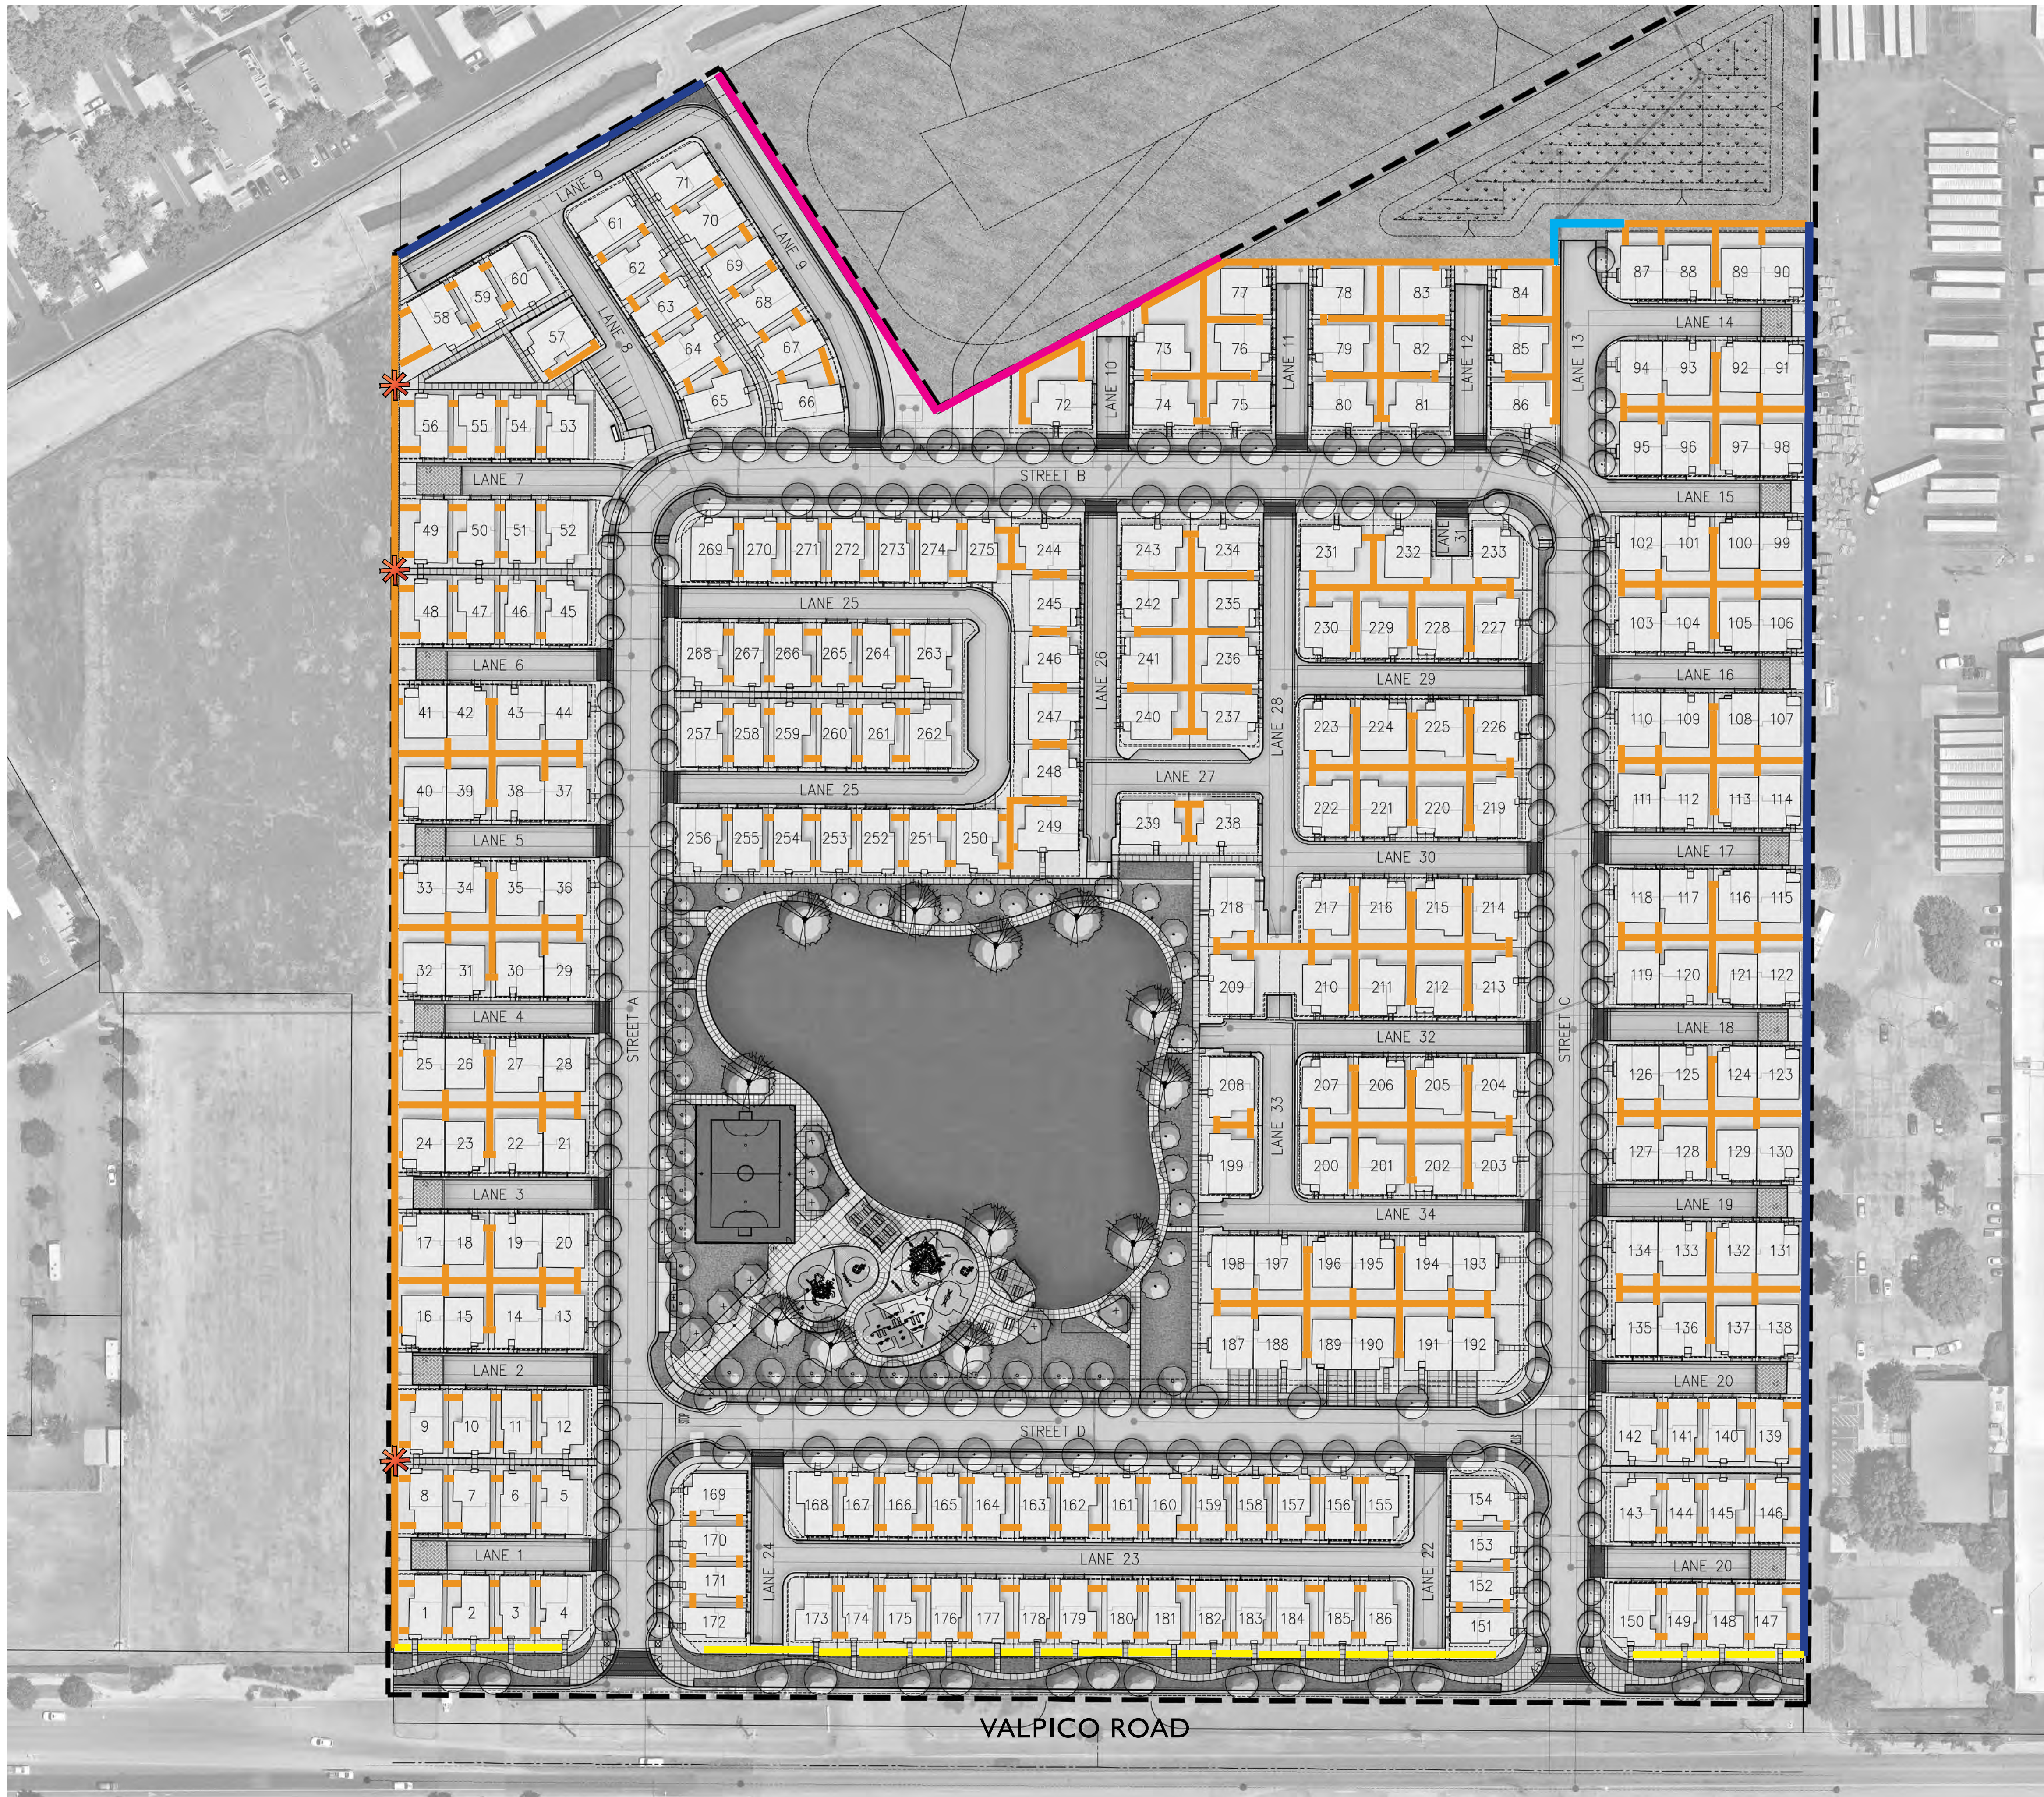

— 6'H Good Neighbor Fence



— 6'H Masonry Wall Fence



— 42'H Pre-Cast Concrete Split Rail Fence



— 6'H Maintenance Gate and Fencing

✱ Potential pedestrian access connecting the park to the adjacent property

— Fencing per City Plans @ City Basin




0 30' 60' 120'



TREES



Acer rubrum 'Red Sunset'
Red Maple

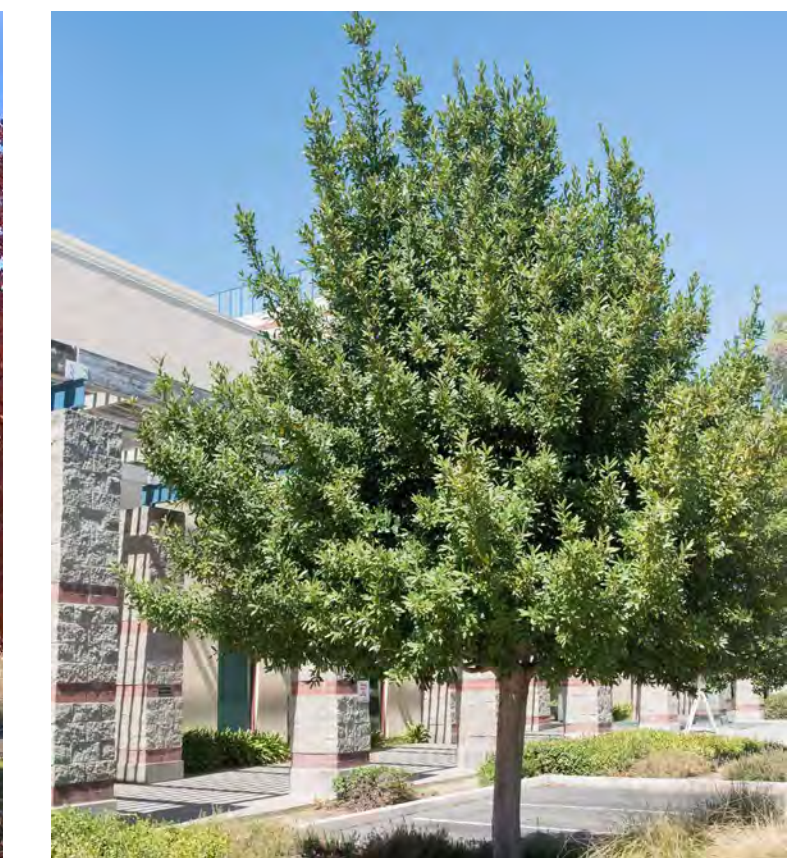

Laurus nobilis
Sweet Bay Laurel



Platanus x acerifolia 'Yarwood'
London Plane Tree



Quercus suber
Cork Oak




Tilia cordata
Littleleaf Linden




Ulmus parvifolia
Lacebark Elm



Quercus virginiana
Southern Live Oak

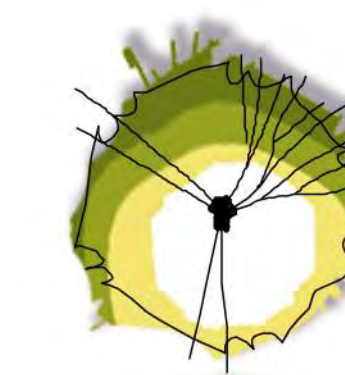

Quercus virginiana

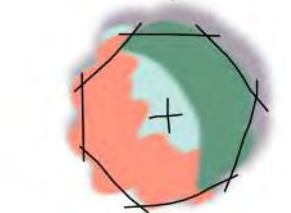

Ulmus parvifolia



Quercus suber



Laurus nobilis



Platanus x acerifolia 'Yarwood'



Tilia cordata




Acer rubrum 'Red Sunset'



0 30' 60' 120'

SHRUBS

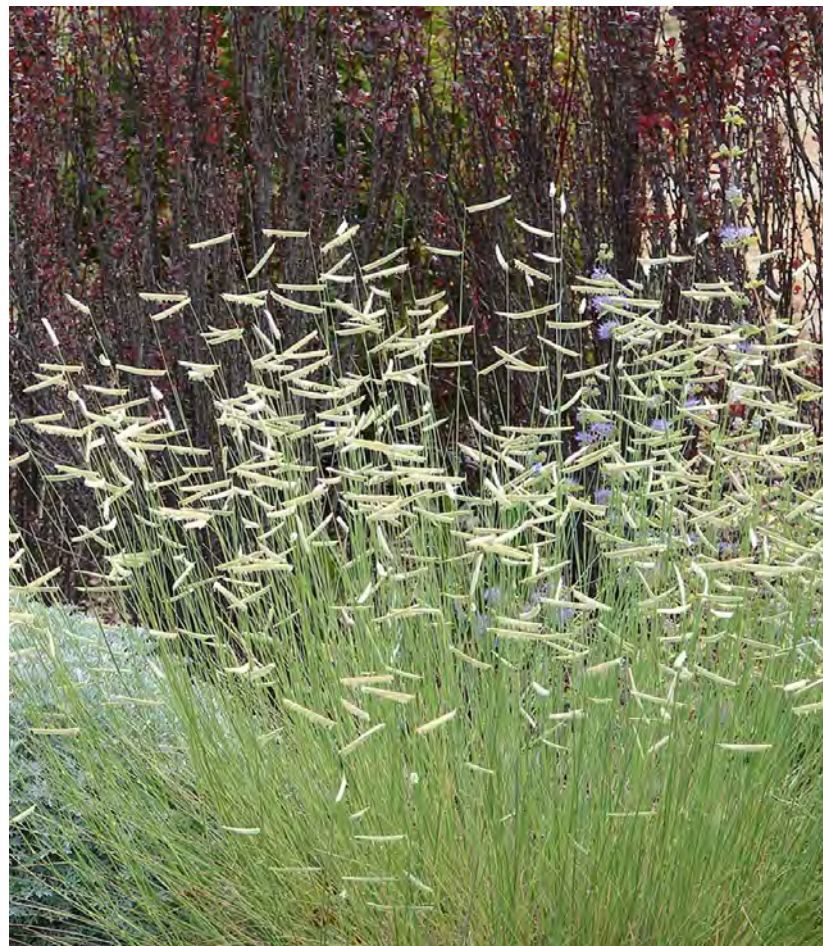

Bouteloua gracilis
Blue Grama



Epilobium canum
California Fuchsia



Eriogonum giganteum
St. Catherine Lace



Nepeta racemosa 'Walker's Low'
Walker's Low Catmint



Rosa californica 'Elsie'
California Rose



Salvia clevelandii 'Pozo Blue'
Salvia Pozo Blue



Salvia longispicata x *farinacea*
Mystic Spires Blue



Calamagrotis x *acutiflora*
'Karl Foerster'



Dietes vegata
African Iris




Hesperaloe parvifolia 'Brakelights'
Brakelights Red Yucca



Westringia fruticosa 'Morning Light'
Morning Light Coast Rosemary




Hemerocallis 'Mini Pearl'
Mini Pearl Day Lily

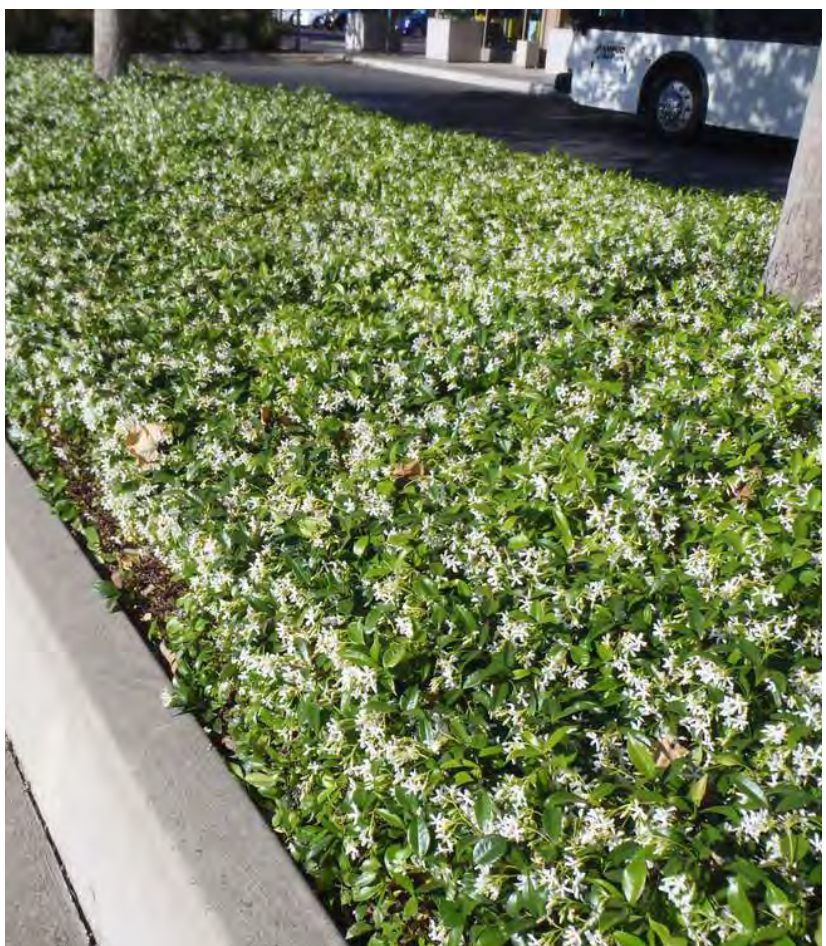

Trachelospermum jasminoides
Star Jasmine

PLANT PALETTE

CODE	BOTANICAL NAME	COMMON NAME	SIZE	WATER USE	SPACING	MATURE SIZE	RATE OF GROWTH	SIZE IN 3-5 YEARS	TRUNK CALIPER SIZE
PARK TREES									
ARR	ACER RUBRUM 'RED SUNSET'	RED SKIN RED MAPLE	15 GAL	M (WUCOLS IV)	PER PLAN	40`W X 60`H	FAST	30'H X 30'W	0.5" - 2.0"
LAU	LAURUS NOBILIS	SWEET BAY LAUREL	15 GAL	L (WUCOLS IV)	PER PLAN	30`W X 30`H	MODERATE	8'H X 8'W	0.5" - 2.0"
PAY	PLATANUS X ACERIFOLIA 'YARWOOD'	YARWOOD LONDON PLANE TREE	15 GAL	M (WUCOLS IV)	PER PLAN	60`H X 40`W	MODERATE	25'H X 20'W	0.5" - 3.0"
QUS	QUERCUS SUBER	CORK OAK	15 GAL	L (WUCOLS IV)	PER PLAN	40`W X 40`H	MODERATE	8'H X 8'W	0.5" - 2.0"
QUV	QUERCUS VIRGINIANA	SOUTHERN LIVE OAK	15 GAL	M (WUCOLS IV)	PER PLAN	60`H X 40`W	SLOW	8'H X 8'W	0.5" - 2.0"
TIC	TILIA CORDATA	LITTLELEAF LINDEN	15 GAL	M (WUCOLS IV)	PER PLAN	40`W X 60`H	MODERATE	8'H X 8'W	0.5" - 2.0"
PRODUCTION TYPICAL TREES									
CAB	CARPINUS BETULUS	EUROPEAN HORNBEAM	15 GAL	M (WUCOLS IV)	PER PLAN	40`W X 60`H	MODERATE	8'H X 8'W	0.5" - 2.0"
COO	CERCIS OCCIDENTALIS	WESTERN REDBUD	15 GAL	VL (WUCOLS IV)	PER PLAN	20`W X 20`H	MODERATE	8'H X 8'W	0.5" - 2.0"
MAG	MAGNOLIA GRANDIFLORA	SOUTHERN MAGNOLIA	15 GAL	M (WUCOLS IV)	PER PLAN	60`H X 40`W	MODERATE	8'H X 8'W	0.5" - 2.0"
OLF	OLEA EUROPAEA 'FRUITLESS'	FRUITLESS OLIVE	15 GAL	VL (WUCOLS IV)	PER PLAN	25`W X 30`H	SLOW	8'H X 8'W	0.5" - 2.0"
UPL	ULMUS PARVIFOLIA	LACEBARK ELM	15 GAL	L (WUCOLS IV)	PER PLAN	40`H X 40`W	FAST	10'H X 12"W	0.5" - 3.0"
ZEM	ZELKOVA SERRATA 'MUSASHINO'	MUSASHINO JAPANESE ZELKOVA	15 GAL	M (WUCOLS IV)	PER PLAN	30`H X 25`W	MODERATE	8'H X 8'W	0.5" - 2.0"
PARK SHRUBS									
BG	BOUTELOUA GRACILIS	BLUE GRAMA GRASS	1 GAL	L (WUCOLS IV)	24" O.C.	2`W X 1.5`H	SLOW	1'W X 1'H	
CK	CALAMAGROSTIS X ACUTIFLORA 'KARL FOERSTER'	KARL FOERSTER FEATHER REED GRASS	5 GAL	L (WUCOLS IV)	36" O.C.	3`W X 2`H	FAST	2'W X 3'H	
DV	DIETES VEGETA	AFRICAN IRIS	1 GAL	L (WUCOLS IV)	36" O.C.	3`W X 3.5`H	MODERATE	2'W X 2'H	
EH	EPILOBIUM CANUM	CALIFORNIA FUCHSIA	1 GAL	L (WUCOLS IV)	24" O.C.	2`W X 1.5`H	MODERATE	3'W X 2'H	
EG	ERIOGONUM GIGANTEUM	ST. CATHERINE'S LACE	1 GAL	L (WUCOLS IV)	48" O.C.	4`W X 4`H	SLOW	2'W X 2'H	
HP	HEMEROCALLIS X 'MINI PEARL'	MINI PEARL DAYLILY	1 GAL	M (WUCOLS IV)	18" O.C.	1.5`W X 2`H	MODERATE	1'W X 1'H	
NR	NEPETA RACEMOSA 'WALKER'S LOW'	WALKER'S LOW CATMINT	1 GAL	L (WUCOLS IV)	12" O.C.	1`W X 2`H	MODERATE	1'W X 1'H	
RE	ROSA CALIFORNICA 'ELSIE'	CALIFORNIA WILD ROSE	5 GAL	L (WUCOLS IV)	48" O.C.	4`W X 6`H	MODERATE	3'W x 5'H	
SP	SALVIA CLEVELANDII 'POZO BLUE'	POZO BLUE CLEVELAND SAGE	1 GAL	L (WUCOLS IV)	48" O.C.	4`W X 4`H	MODERATE	3'W x 5'H	
SA	SALVIA LONGISPICATA X FARINACEA	BIG BLUE SALVIA	1 GAL	L (WUCOLS IV)	24" O.C.	1.5`W X 2`H	MODERATE	1'W X 1'H	
SB	STACHYS BYZANTINA	LAMB'S EAR	1 GAL	L (WUCOLS IV)	18" O.C.	1.5`W X 1.5`H	FAST	1'W X 1'H	
WM	WESTRINGIA FRUTICOSA 'MORNING LIGHT'	MORNING LIGHT COAST ROSEMARY	1 GAL	L (WUCOLS IV)	48" O.C.	4`W X 3.5`H	MODERATE	3'W X 2.5'H	
PRODUCTION TYPICAL SHRUBS									
CP	CISTUS X PULVERULENTUS 'SUNSET'	SUNSET ROCKROSE	5 GAL	L (WUCOLS IV)	60" O.C.	4`W X 3`H	FAST	2.5'W X 2'H	
CO	CORREA PULCHELLA 'PINK FLAMINGO'	PINK FLAMINGO AUSTRALIAN FUCHSIA	1 GAL	L (WUCOLS IV)	36" O.C.	3`W X 3`H	MODERATE	2'W X 2'H	
DG	DIETES GRANDIFLORA 'VARIEGATA'	STRIPED FORTNIGHT LILY	1 GAL	L (WUCOLS IV)	24" O.C.	3.5`W X 4`H	MODERATE	2'W X 2'H	
DI	DIETES IRIDIOIDES	FORTNIGHT LILY	1 GAL	L (WUCOLS IV)	24" O.C.	2`W X 3`H	MODERATE	1.5'H X 1.5'W	
EK	ERIGERON KARVINSKIANUS	SANTA BARBARA DAISY	1 GAL	L (WUCOLS IV)	48" O.C.	3`W X 3`H	MODERATE	1.5'H X 1.5'W	
HR	HESPERALOE PARVIFLORA	RED YUCCA	1 GAL	L (WUCOLS IV)	36" O.C.	3.5`W X 4`H	MODERATE	2'H X 2'W	
LC	LEYMUS CONDENSATUS 'CANYON PRINCE'	CANYON PRINCE GIANT WILD RYE	1 GAL	L (WUCOLS IV)	48" O.C.	4`W X 6`H	FAST	3'H X 3'W	
LS	LIGUSTRUM SINENSE 'SUNSHINE'	SUNSHINE CHINESE PRIVET	5 GAL	L (WUCOLS IV)	60" O.C.	6`W X 8`H	FAST	5'H X 5'W	
PM	PENSTEMON HETEROPHYLLUS 'MARGARITA BOP'	MARGARITA BOP PENSTEMON	1 GAL	L (WUCOLS IV)	42" O.C.	2`W X 3`H	MODERATE	3'H X 3'W	
PW	PITTOSPORUM TOBIRA 'WHEELER'S DWARF'	WHEELER'S DWARF PITTOSPORUM	5 GAL	M (WUCOLS IV)	72" O.C.	6`W X 8`H	MODERATE	4'H X 4'W	
SH	SALVIA MICROPHYLLA 'HOT LIPS'	HOT LIPS GRAHAM SAGE	1 GAL	M (WUCOLS IV)	48" O.C.	3.5`W X 4`H	MODERATE	3'H X 3'W	
TS	TRACHELOSPERMUM JASMINOIDES 'STAR'	STAR JASMINE	5 GAL	M (WUCOLS IV)	72" O.C.	6`W X 8`H	FAST	5'H X 5'W	

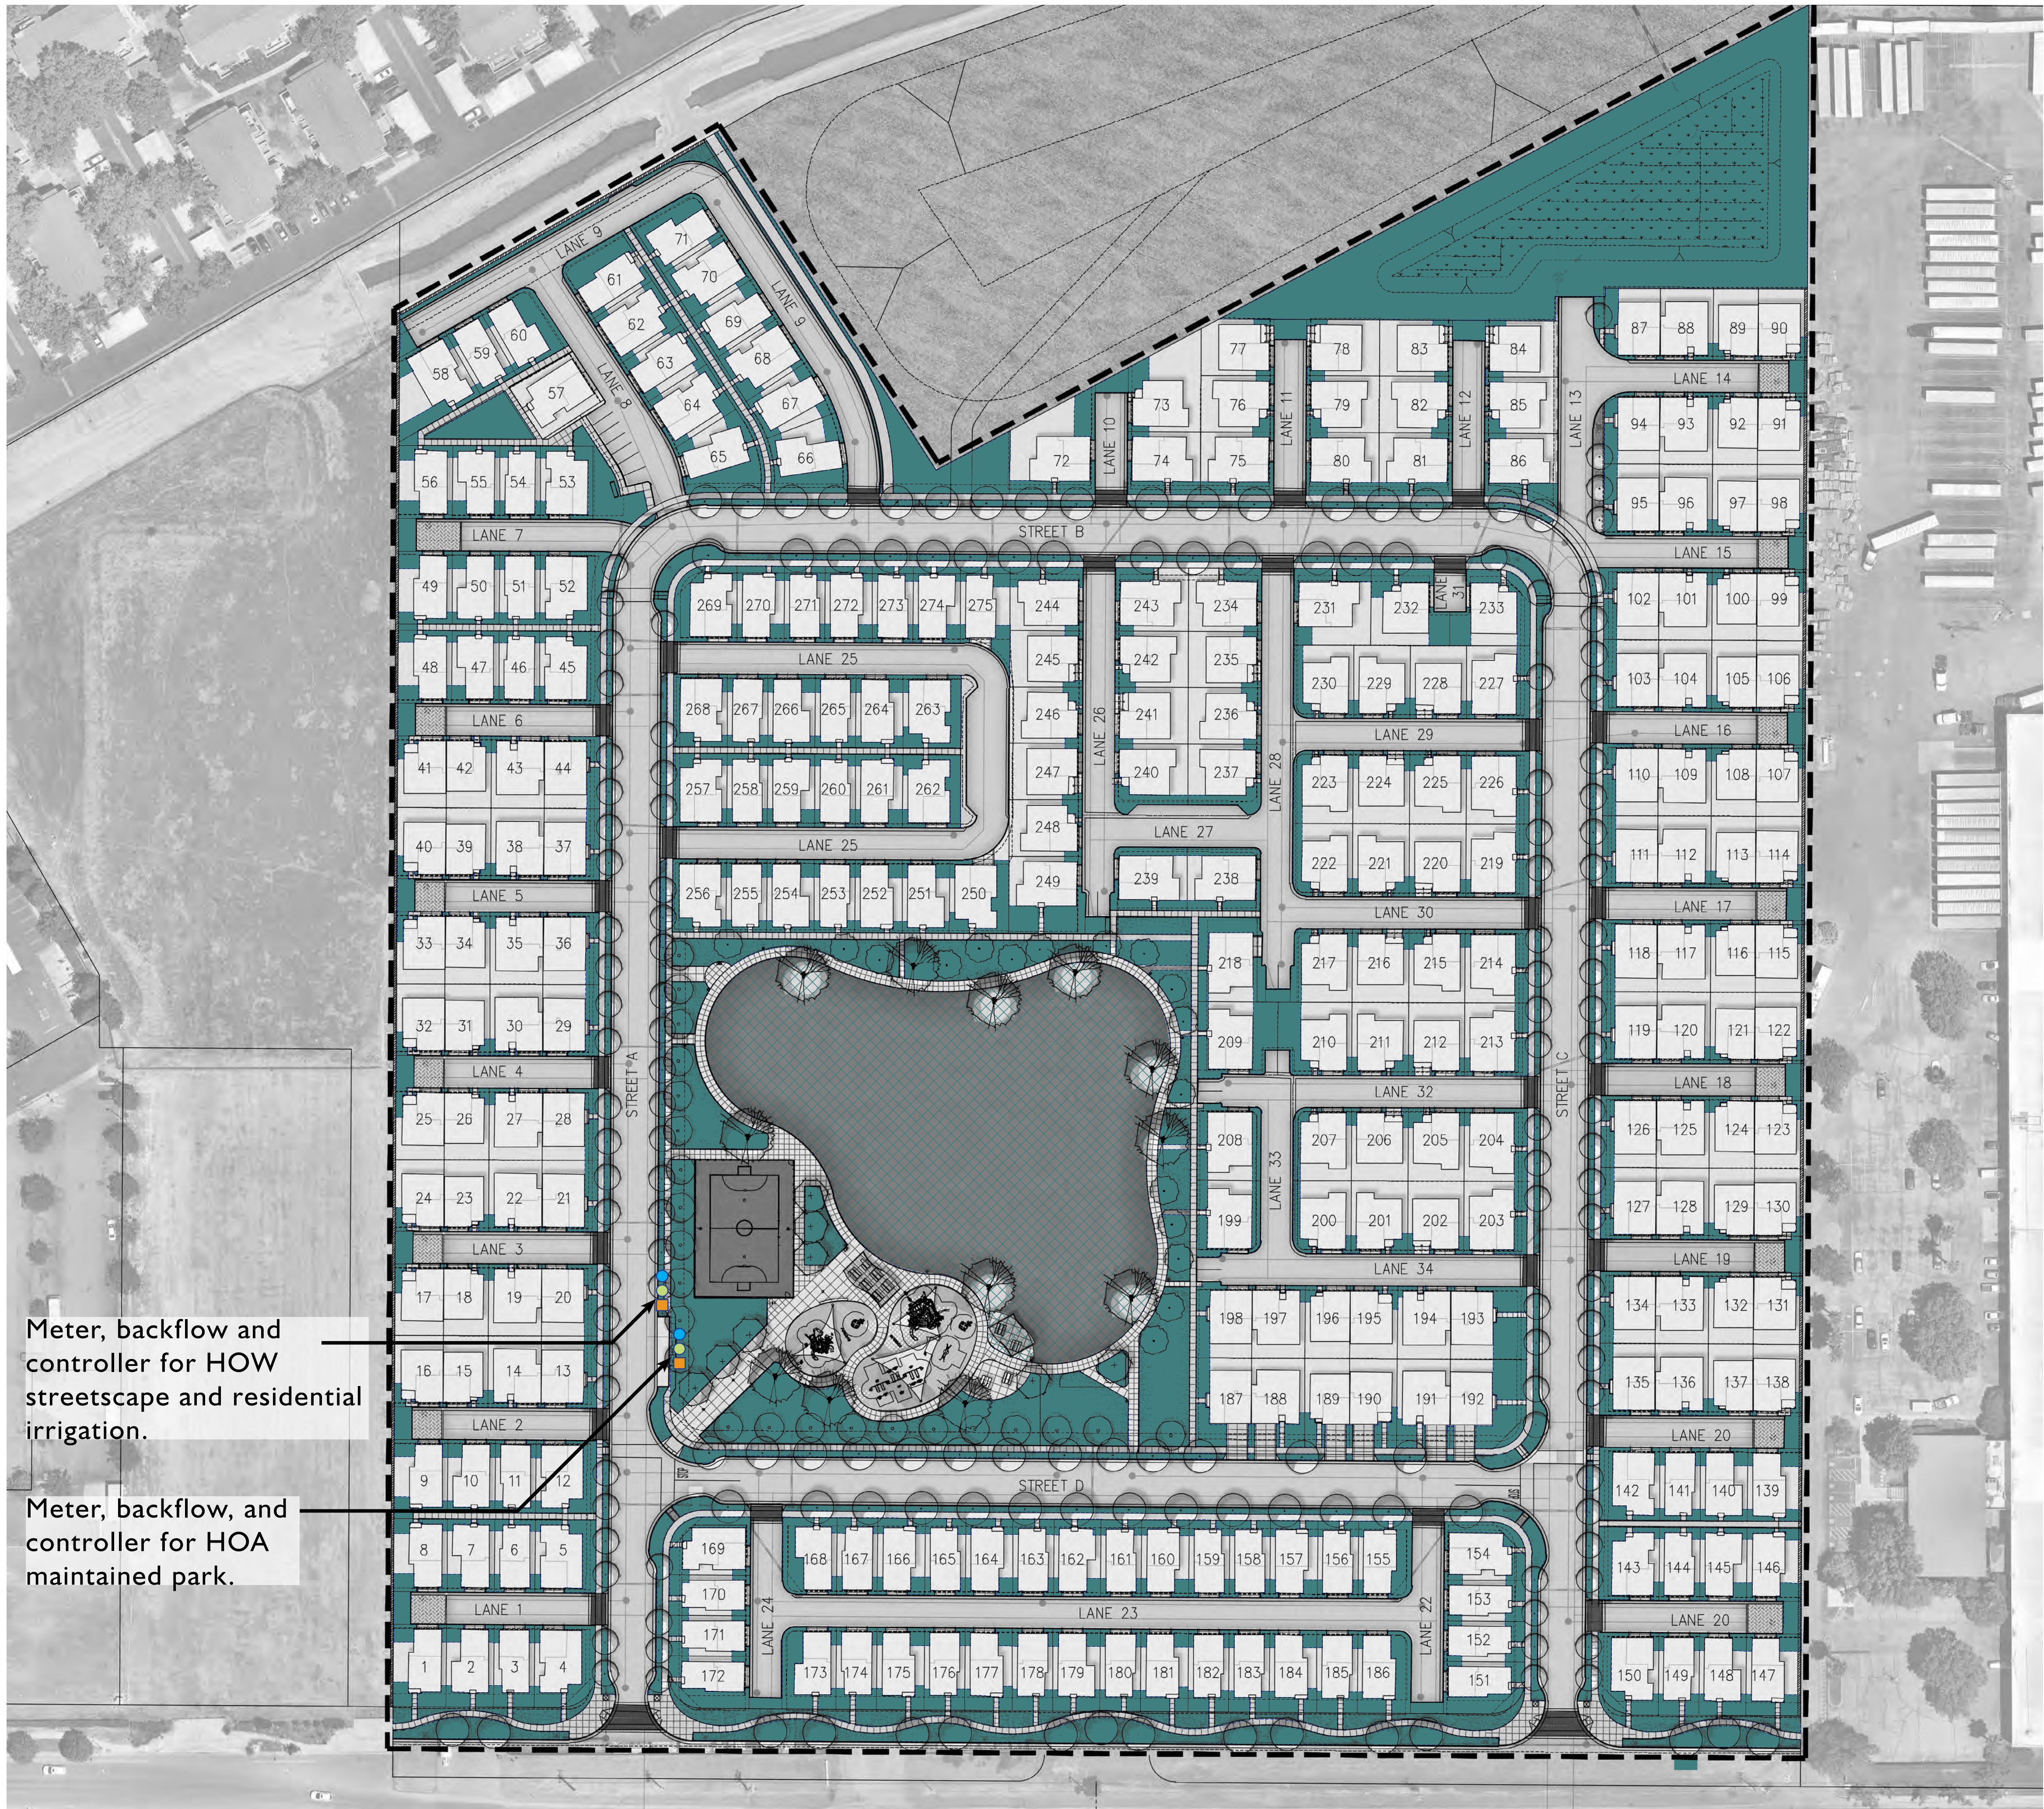

- Low Water Use
- High Water Use
- Water meter
- Backflow Preventer
- Flow Sensor and Master Valve

Meter, backflow and controller for HOW streetscape and residential irrigation.

Meter, backflow, and controller for HOA maintained park.

WATER USE ESTIMATION

WATER TYPE	POTABLE
SITE ETO=	46.3

REGULAR LANDSCAPE AREAS												
HYDROZONE #	HYDROZONE NAME	PLANT WATER USE TYPE	PLANT FACTOR (PF)	IRRIGATION METHOD	IRRIGATION EFFICIENCY	ETAF (PF/IE)	AREA (SQ. FT) (HA)	ETAF X AREA (HA)	ETWU (GAL/YR)	ACRE FEET/ YEAR	HCF/ YEAR	PERCENTAGE OF LANDSCAPE
1	TREES - M	MOD	0.5	BUBBLER	0.81	0.62	1,700	1,049	30,124	0.09	40.27	0%
2	TREES - L	LOW	0.3	BUBBLER	0.81	0.37	760	281	8,080	0.02	10.80	0%
3	MIXED SHRUB/GROUNDCOVER	HIGH	0.8	DRIP	0.81	0.99	73,891	72,979	2,094,928	6.43	2,800.71	21%
4	MIXED SHRUB/GROUNDCOVER	LOW	0.3	DRIP	0.81	0.37	269,337	99,754	2,863,551	8.79	3,828.28	78%
TOTALS							345,688	174,064	4,996,683	15.33	6,680.06	100%

SPECIAL LANDSCAPE AREAS												
HYDROZONE #	HYDROZONE NAME											
3					1							0%
TOTALS						0						0%

MAWA	GALLONS/YR	5,457,826
	ACRE FEET/YR	16.75
	HCF/YR	7,296.56

ETWU	GALLONS/YR	4,996,683
	ACRE FEET/YR	15.33
	HCF/YR	6,680.06

SITE IRRIGATION EFFICIENCY	SITE PLANT FACTOR	MAWA COMPLIANT
81.0%	0.41	YES

ETAF Calculations	
REGULAR LANDSCAPE AREAS	
TOTAL ETAF x AREA	174,064
TOTAL AREA	345,688
AVG. ETAF	50.35%

MAWA FORMULA
MAXIMUM APPLIED WATER ALLOWANCE (MAWA) GALLONS PER YEAR
MAWA = (ETo)(0.62)[(LA x 0.55) + (0.45 x SLA)]

ETo = REFERENCE EVAPOTRANSPIRATION
0.55= ET ADJUSTMENT FACTOR
LA=LANDSCAPED AREA (SQUARE FEET)
0.62 = CONVERSION FACTOR (GALLONS/SQ.FT/YR)

ETWU FORMULA
ESTIMATED TOTAL WATER USE (ETWU) GALLONS PER YEAR
ETWU= ((ETO)(.62)(ETAF x LA))


ETo = REFERENCE EVAPOTRANSPIRATION
PF = PLANT FACTOR FOR HYDROZONES
HA = HYDROZONE AREA (SQ.FT)
0.62 = CONVERSION FACTOR (GALLONS/SQ.FT/YR)

IE = IRRIGATION EFFICIENCY (0.81)-BUBBLER/DRIP
IE = IRRIGATION EFFICIENCY (0.75)-ROTORS/SPRAY





- 1 Arrival Plaza
- 2 Mailbox
- 3 2-5 Play Area (Space Theme)
- 4 5-12 Play Area (Space Theme)
- 5 Picnic Pavilion
- 6 Flex Use Multi Court with Light
- 7 Pedestrian Pathway
- 8 Street Trees
- 9 Open Lawn (1.6 acre)
- 10 Shade Trees
- 11 Shade Canopy
- 12 Bollard Light
- 13 Concrete Bench
- 14 Drinking Fountain
- 15 Trash Receptacle
- 16 Picnic Table
- 17 Bike Rack (6 parking spaces provided)
- 18 Accessible Parking
- 19 Park Sign (consistent with City Standards)
- 20 Post Top Light
- 42"H Decorative Fence

NOTE:
In an effort to reduce water usage and maintenance inputs, 20% minimum of all planting areas within the park will need to consist of non-irrigated landscaping such as mulch, cobble, and decomposed granite.

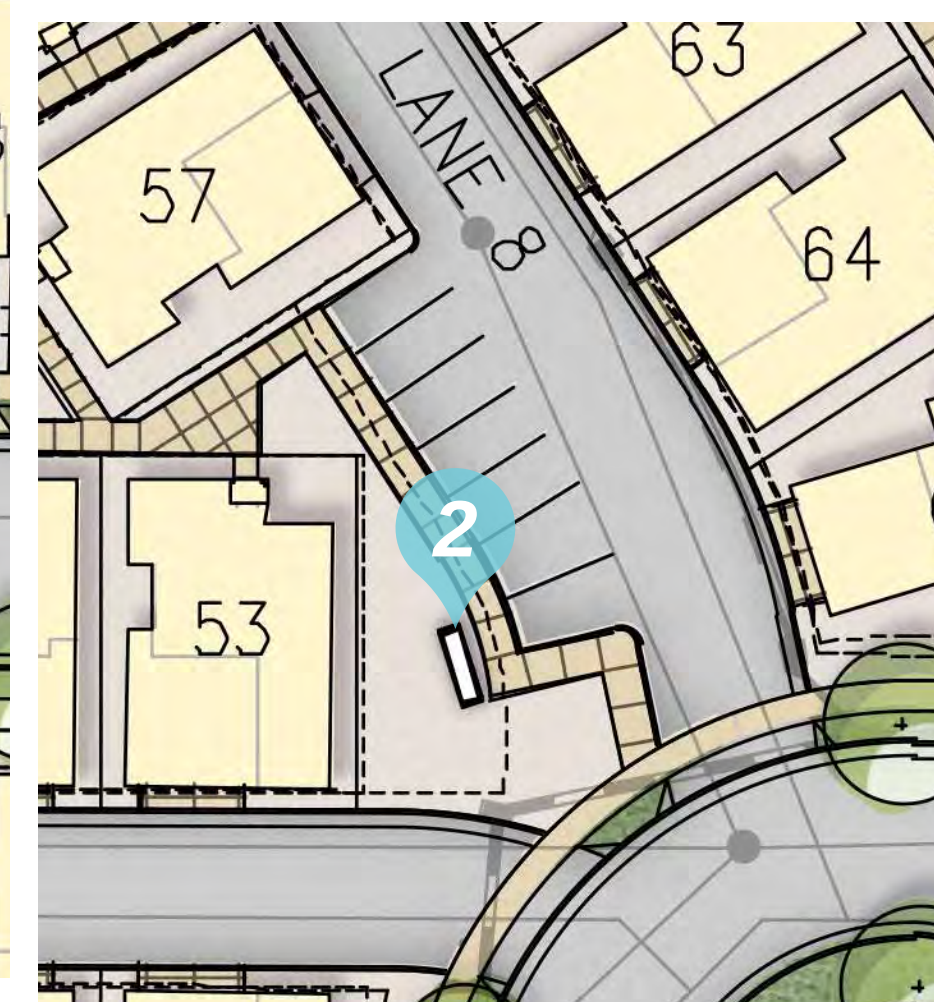



* Images are conceptual, designer proposed site amenities can differ in material and style

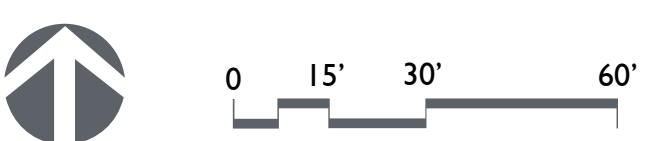

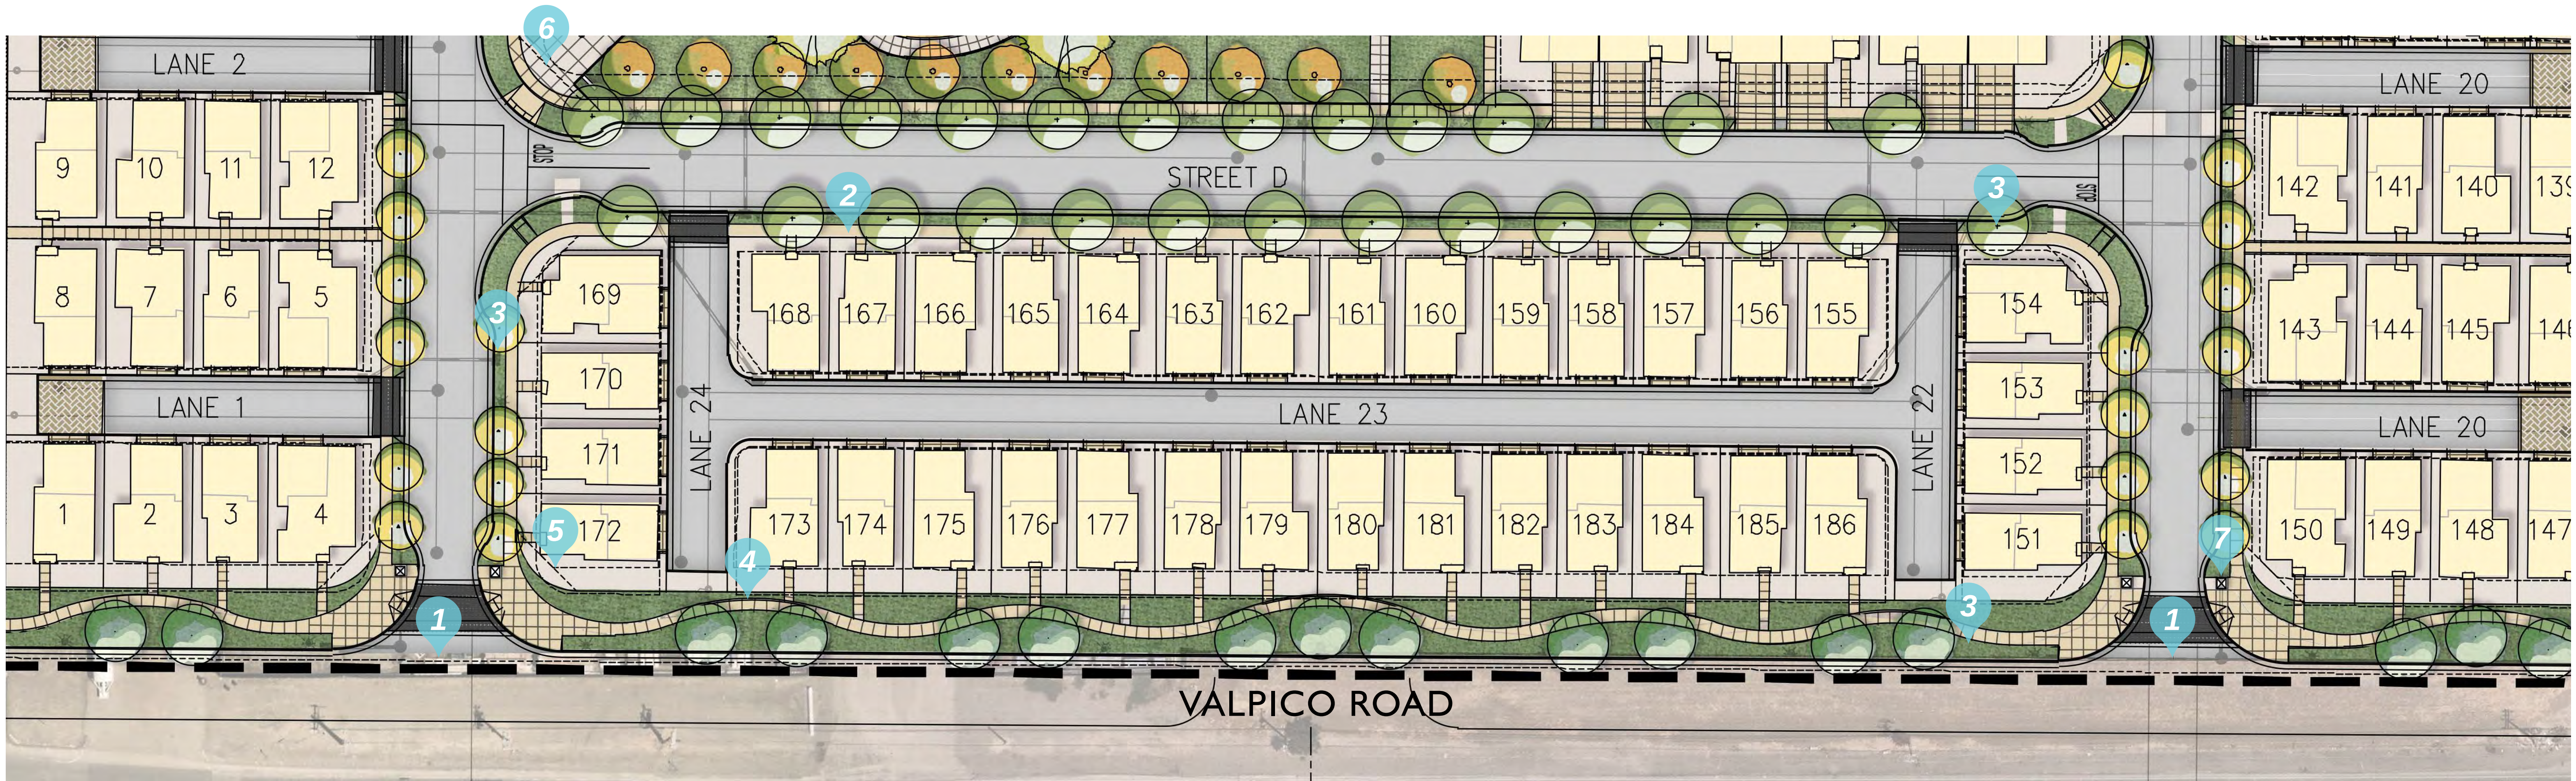


- 1 Main Entry & Exit
- 2 Pedestrian Sidewalk
- 3 Street Trees
- 4 Public ROW Sidewalk
- 5 View Triangles
- 6 Park Main Entry
- 7 Neighborhood Entry Columns

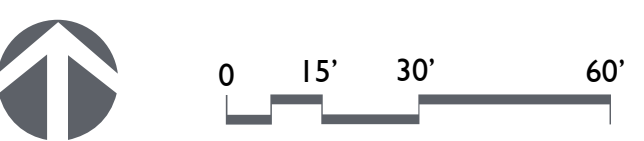

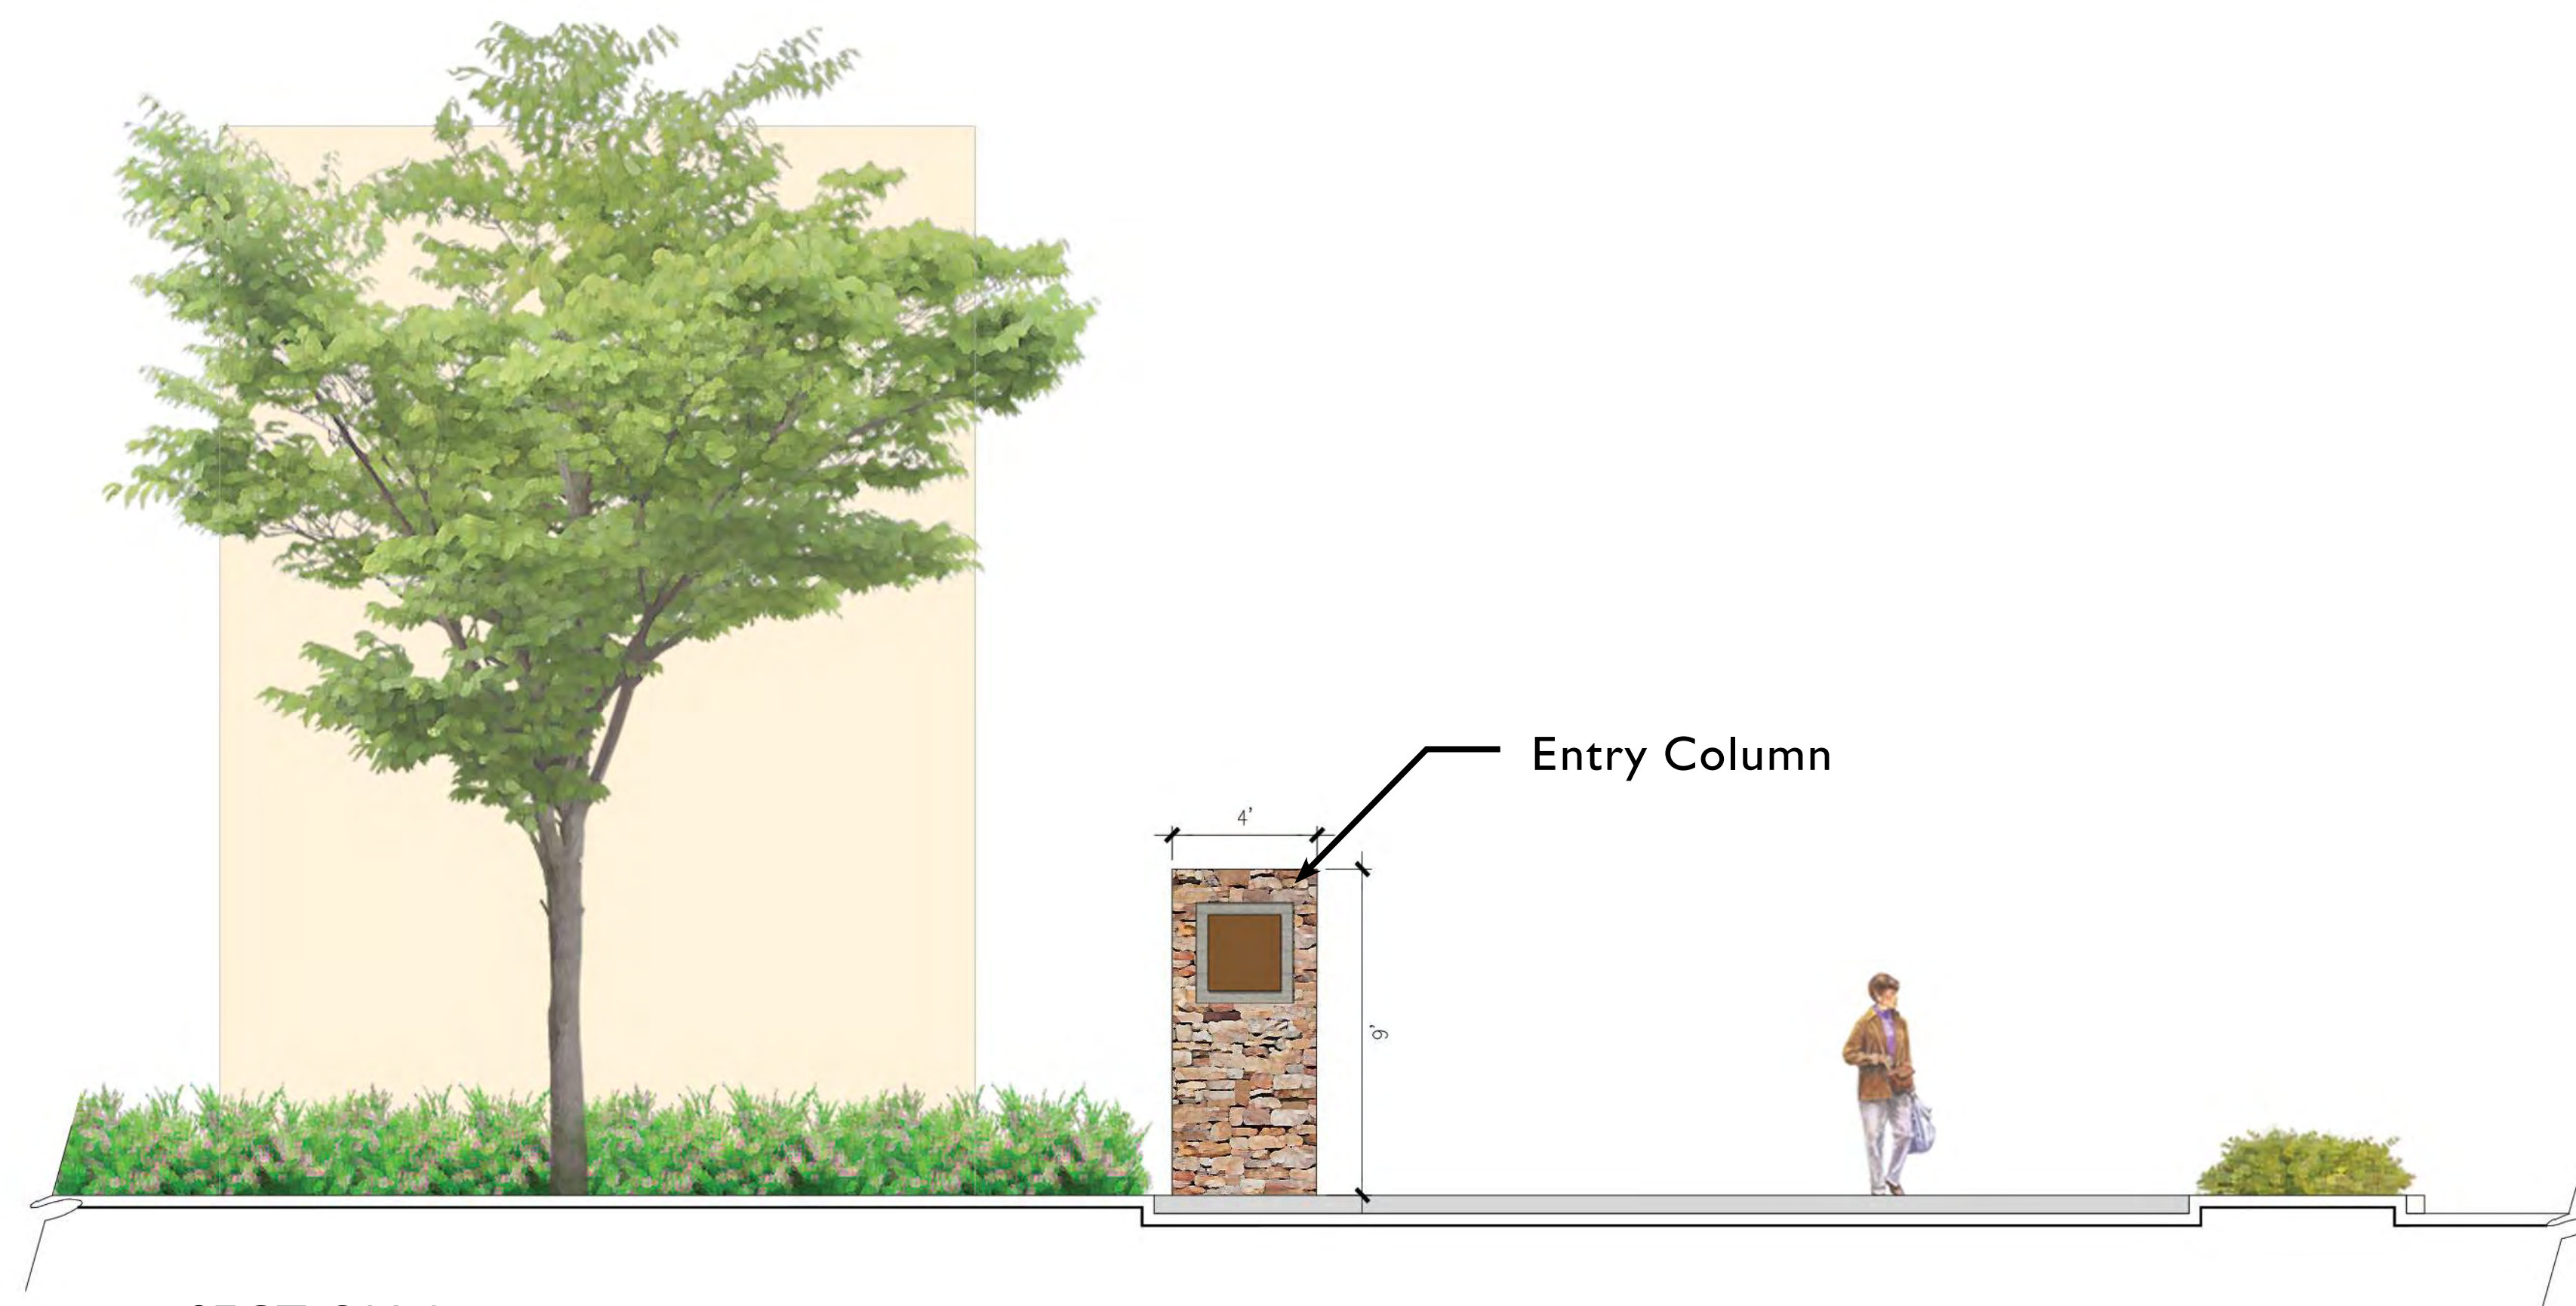



SECTION A
SCALE: 1/8" = 1'-0"

Note: Entry column for design intent and reference only. A sign permit to be obtained through development service department prior to construction and installation.

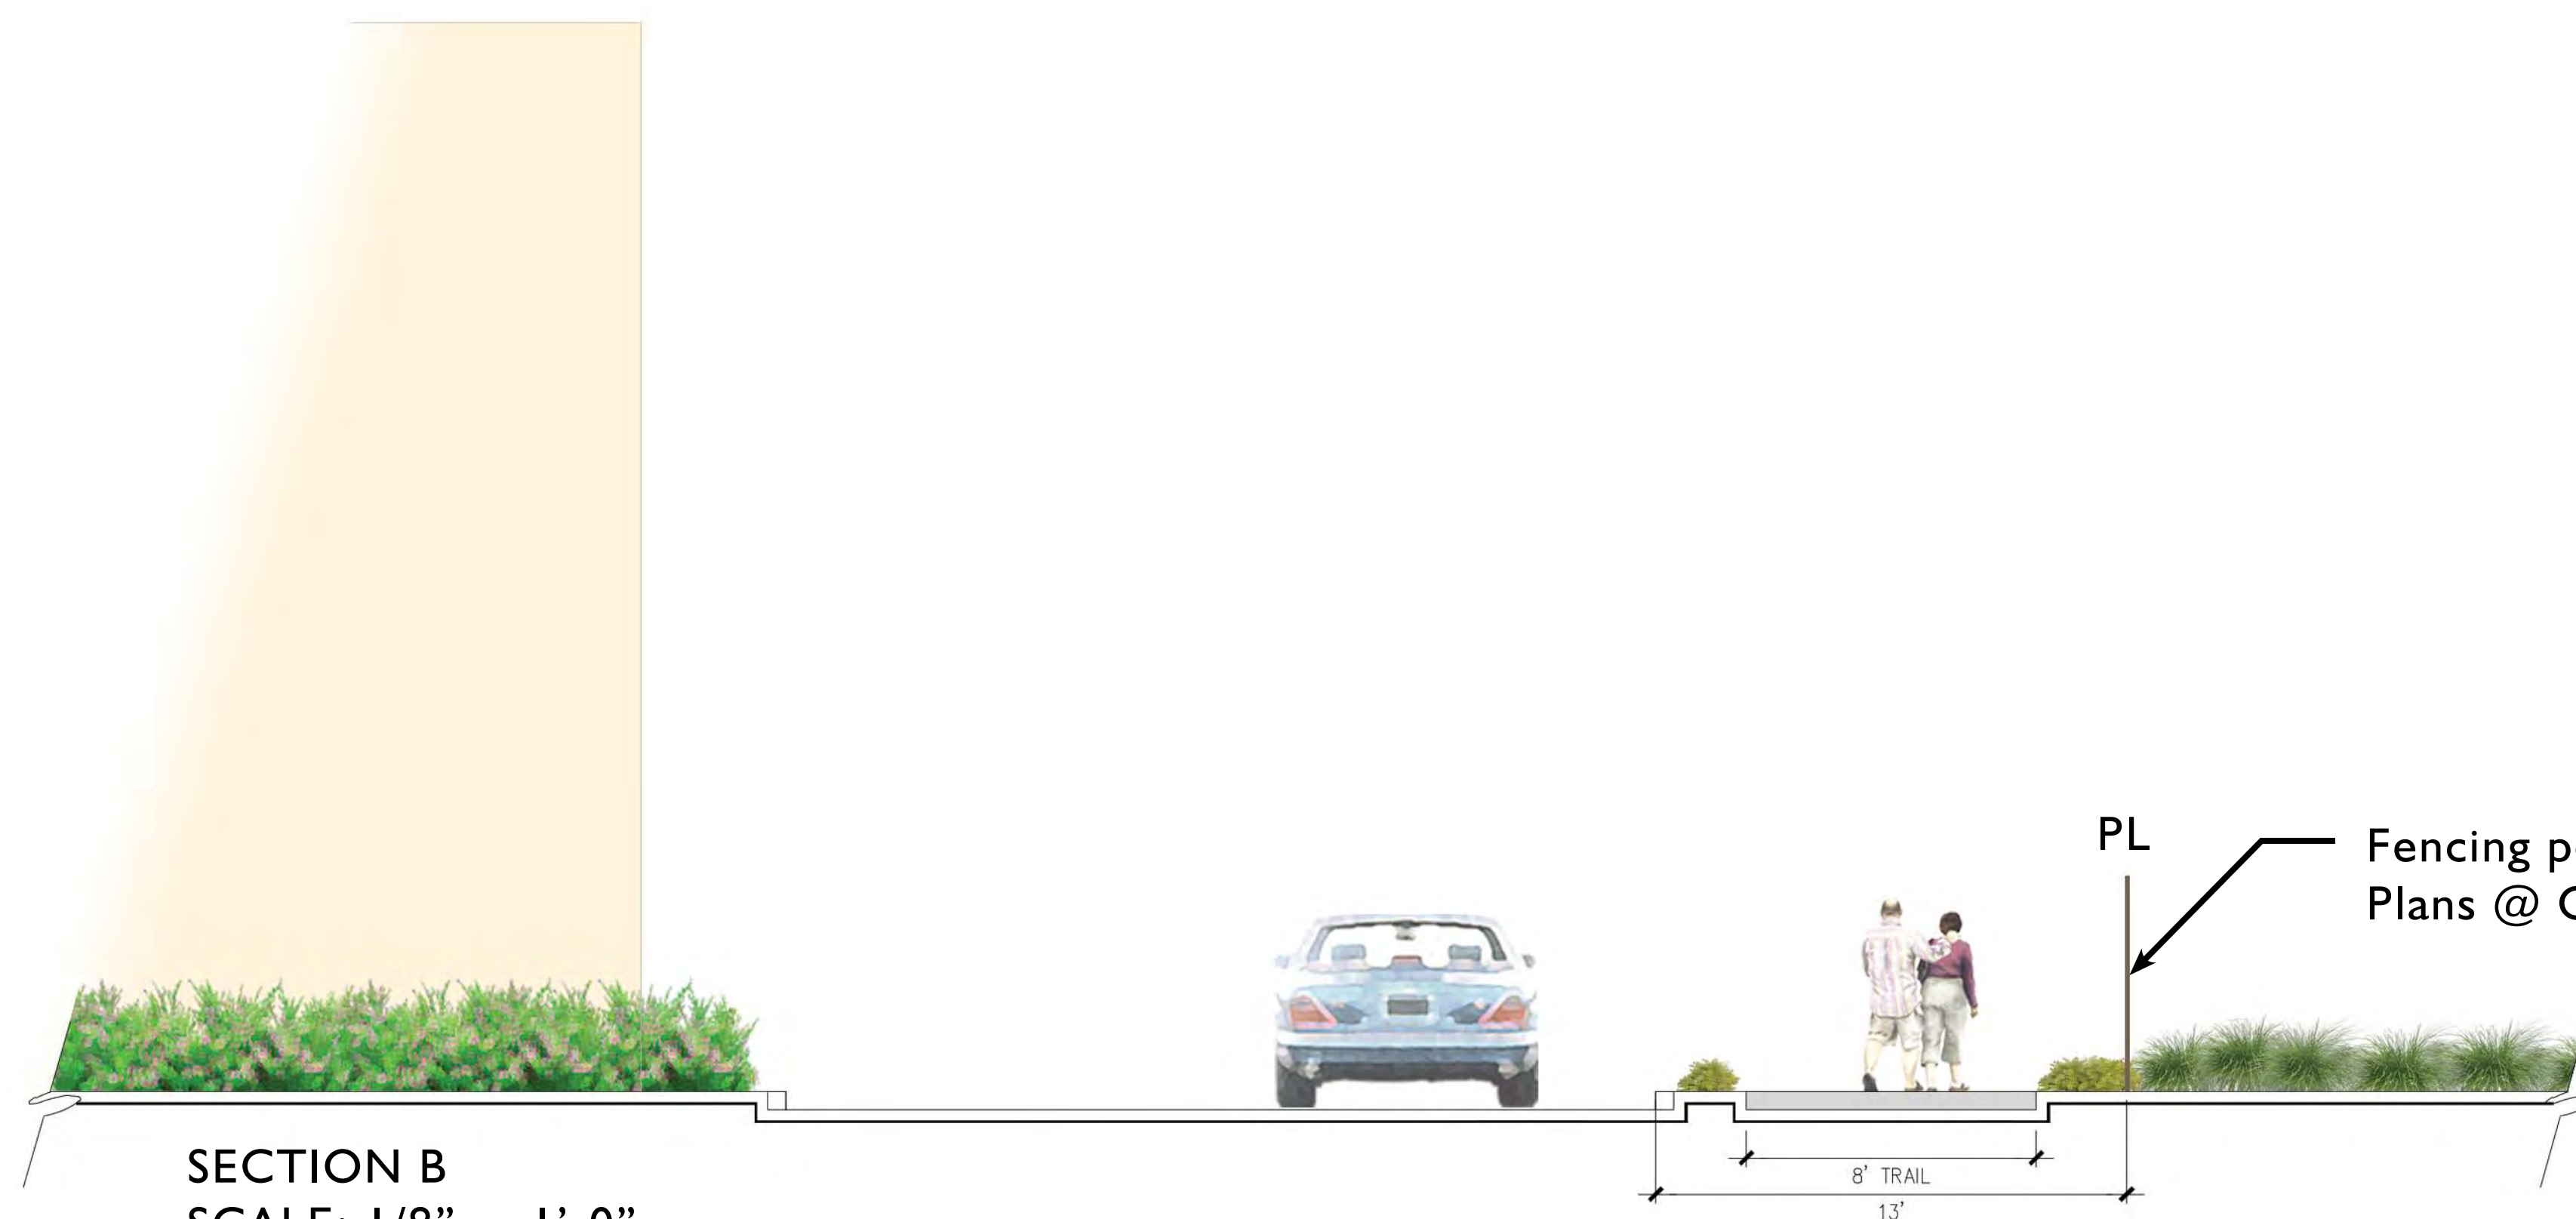

SECTION B
SCALE: 1/8" = 1'-0"




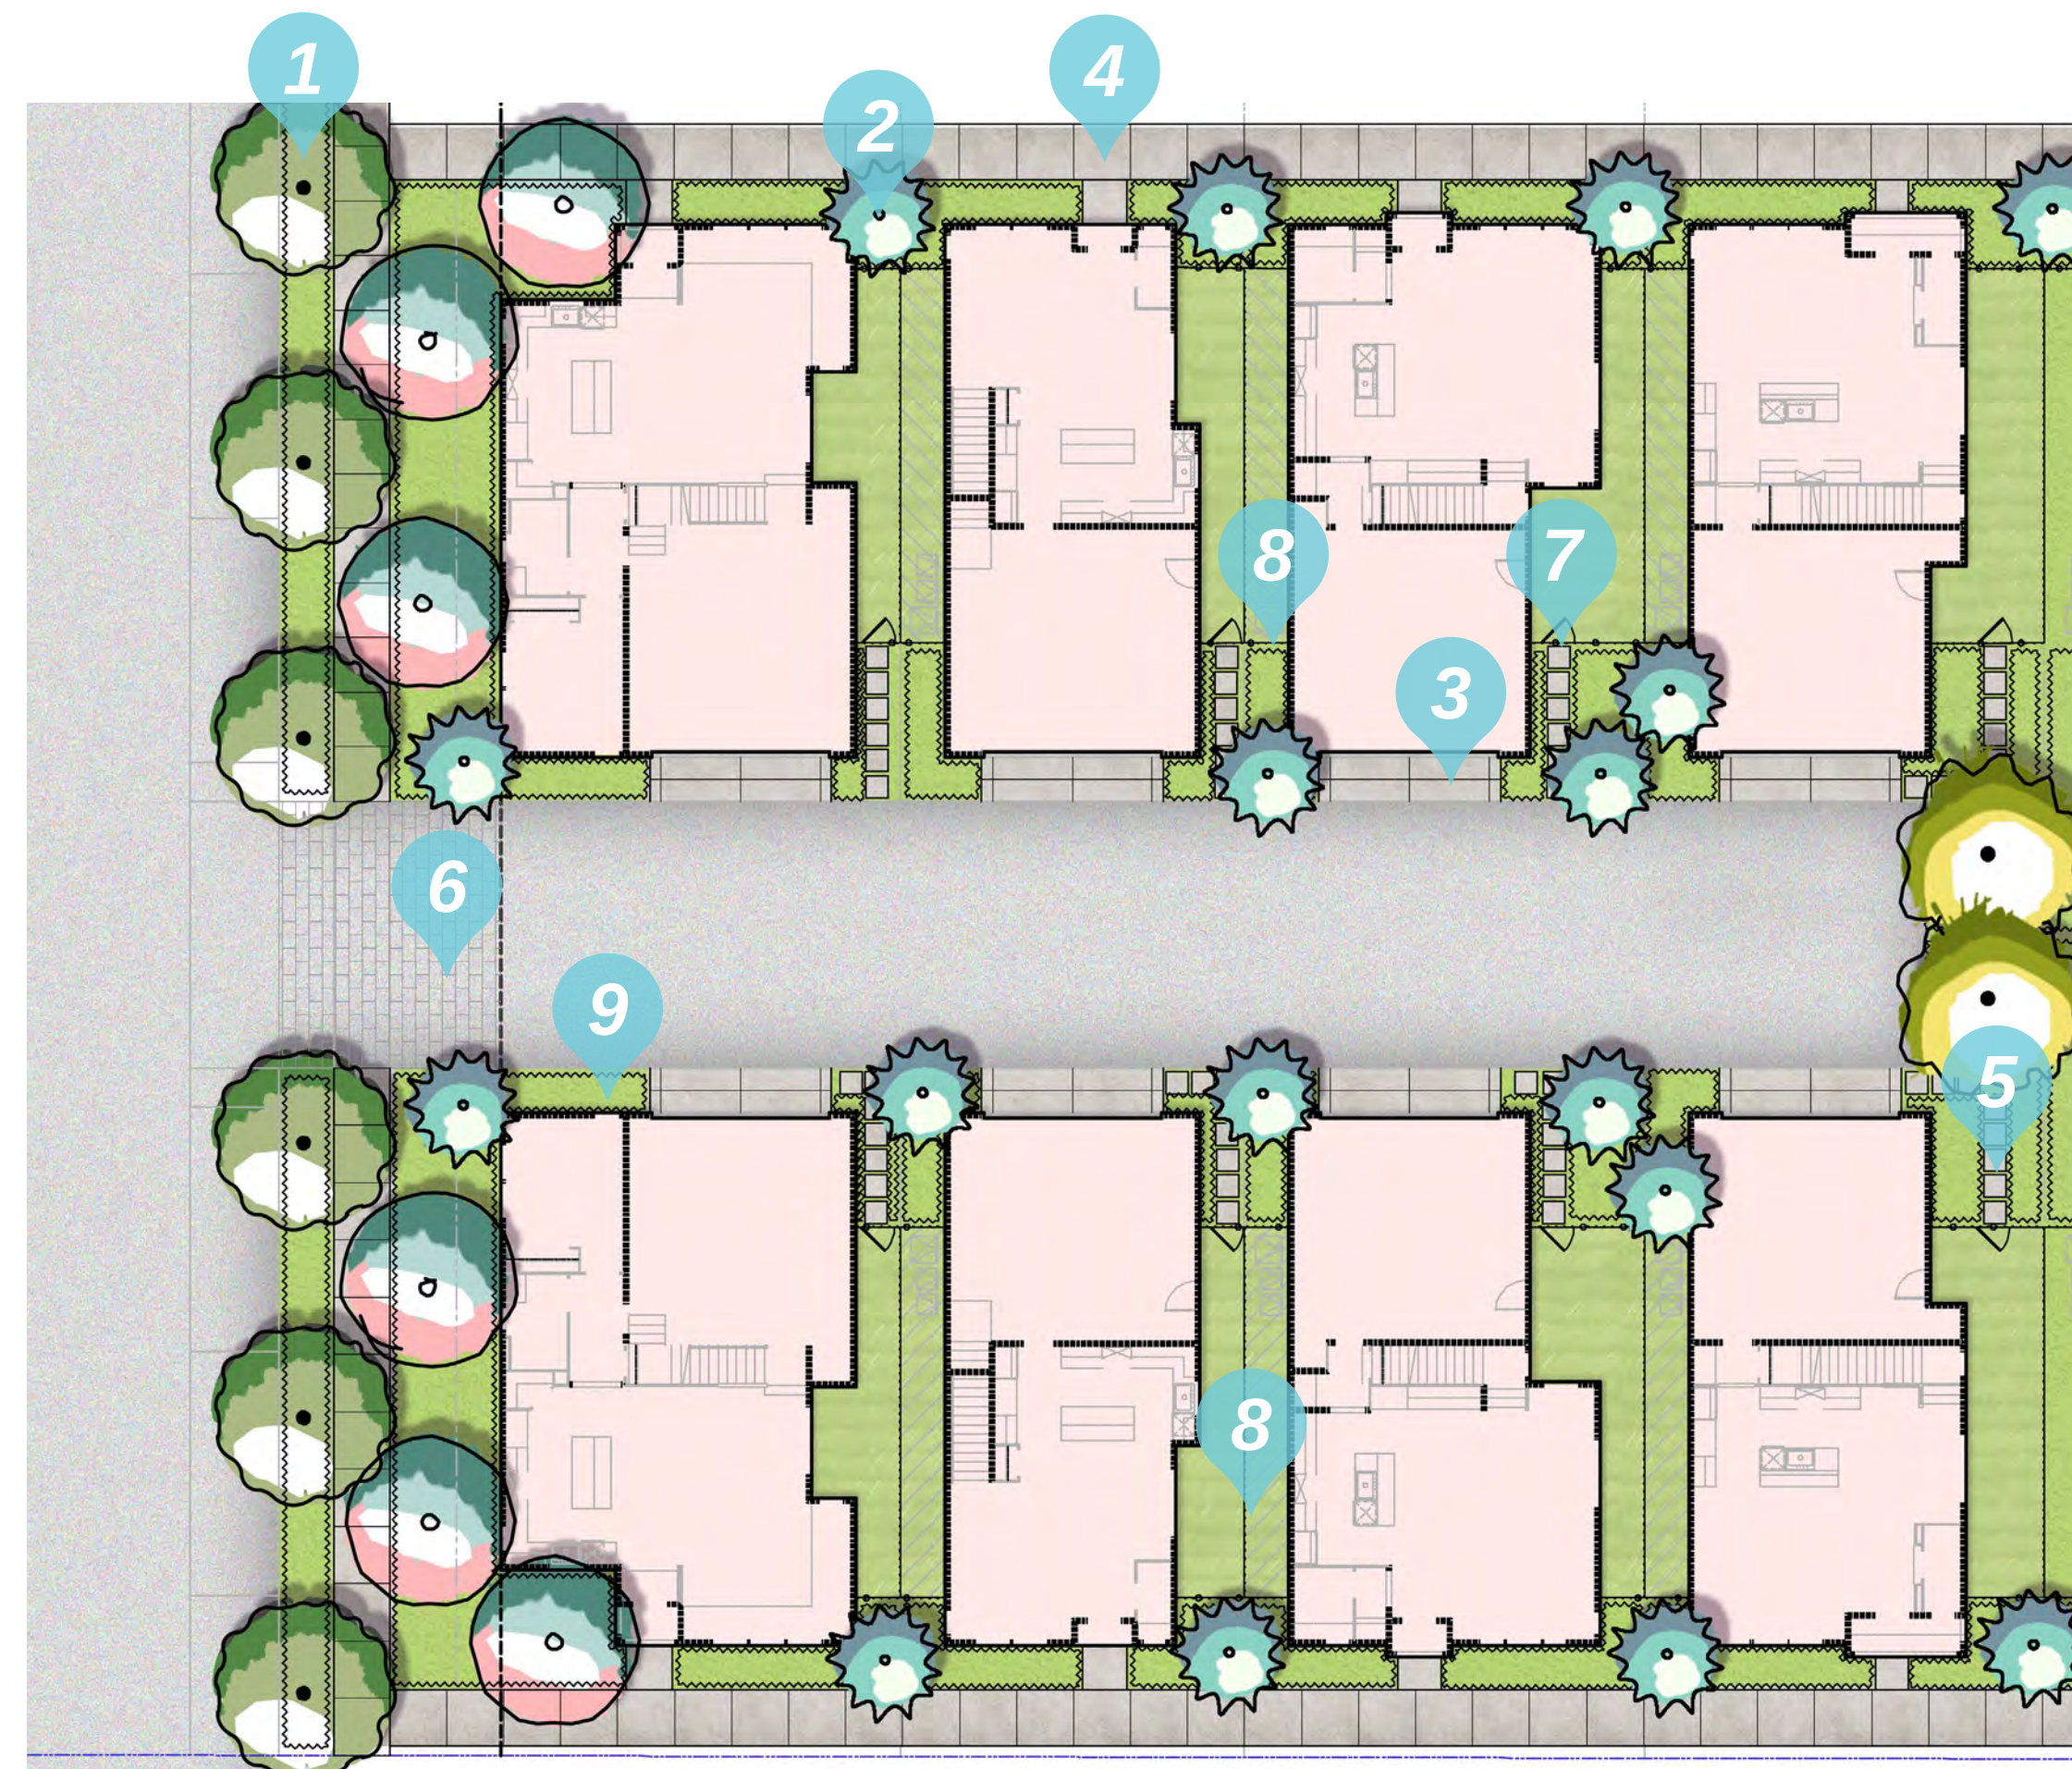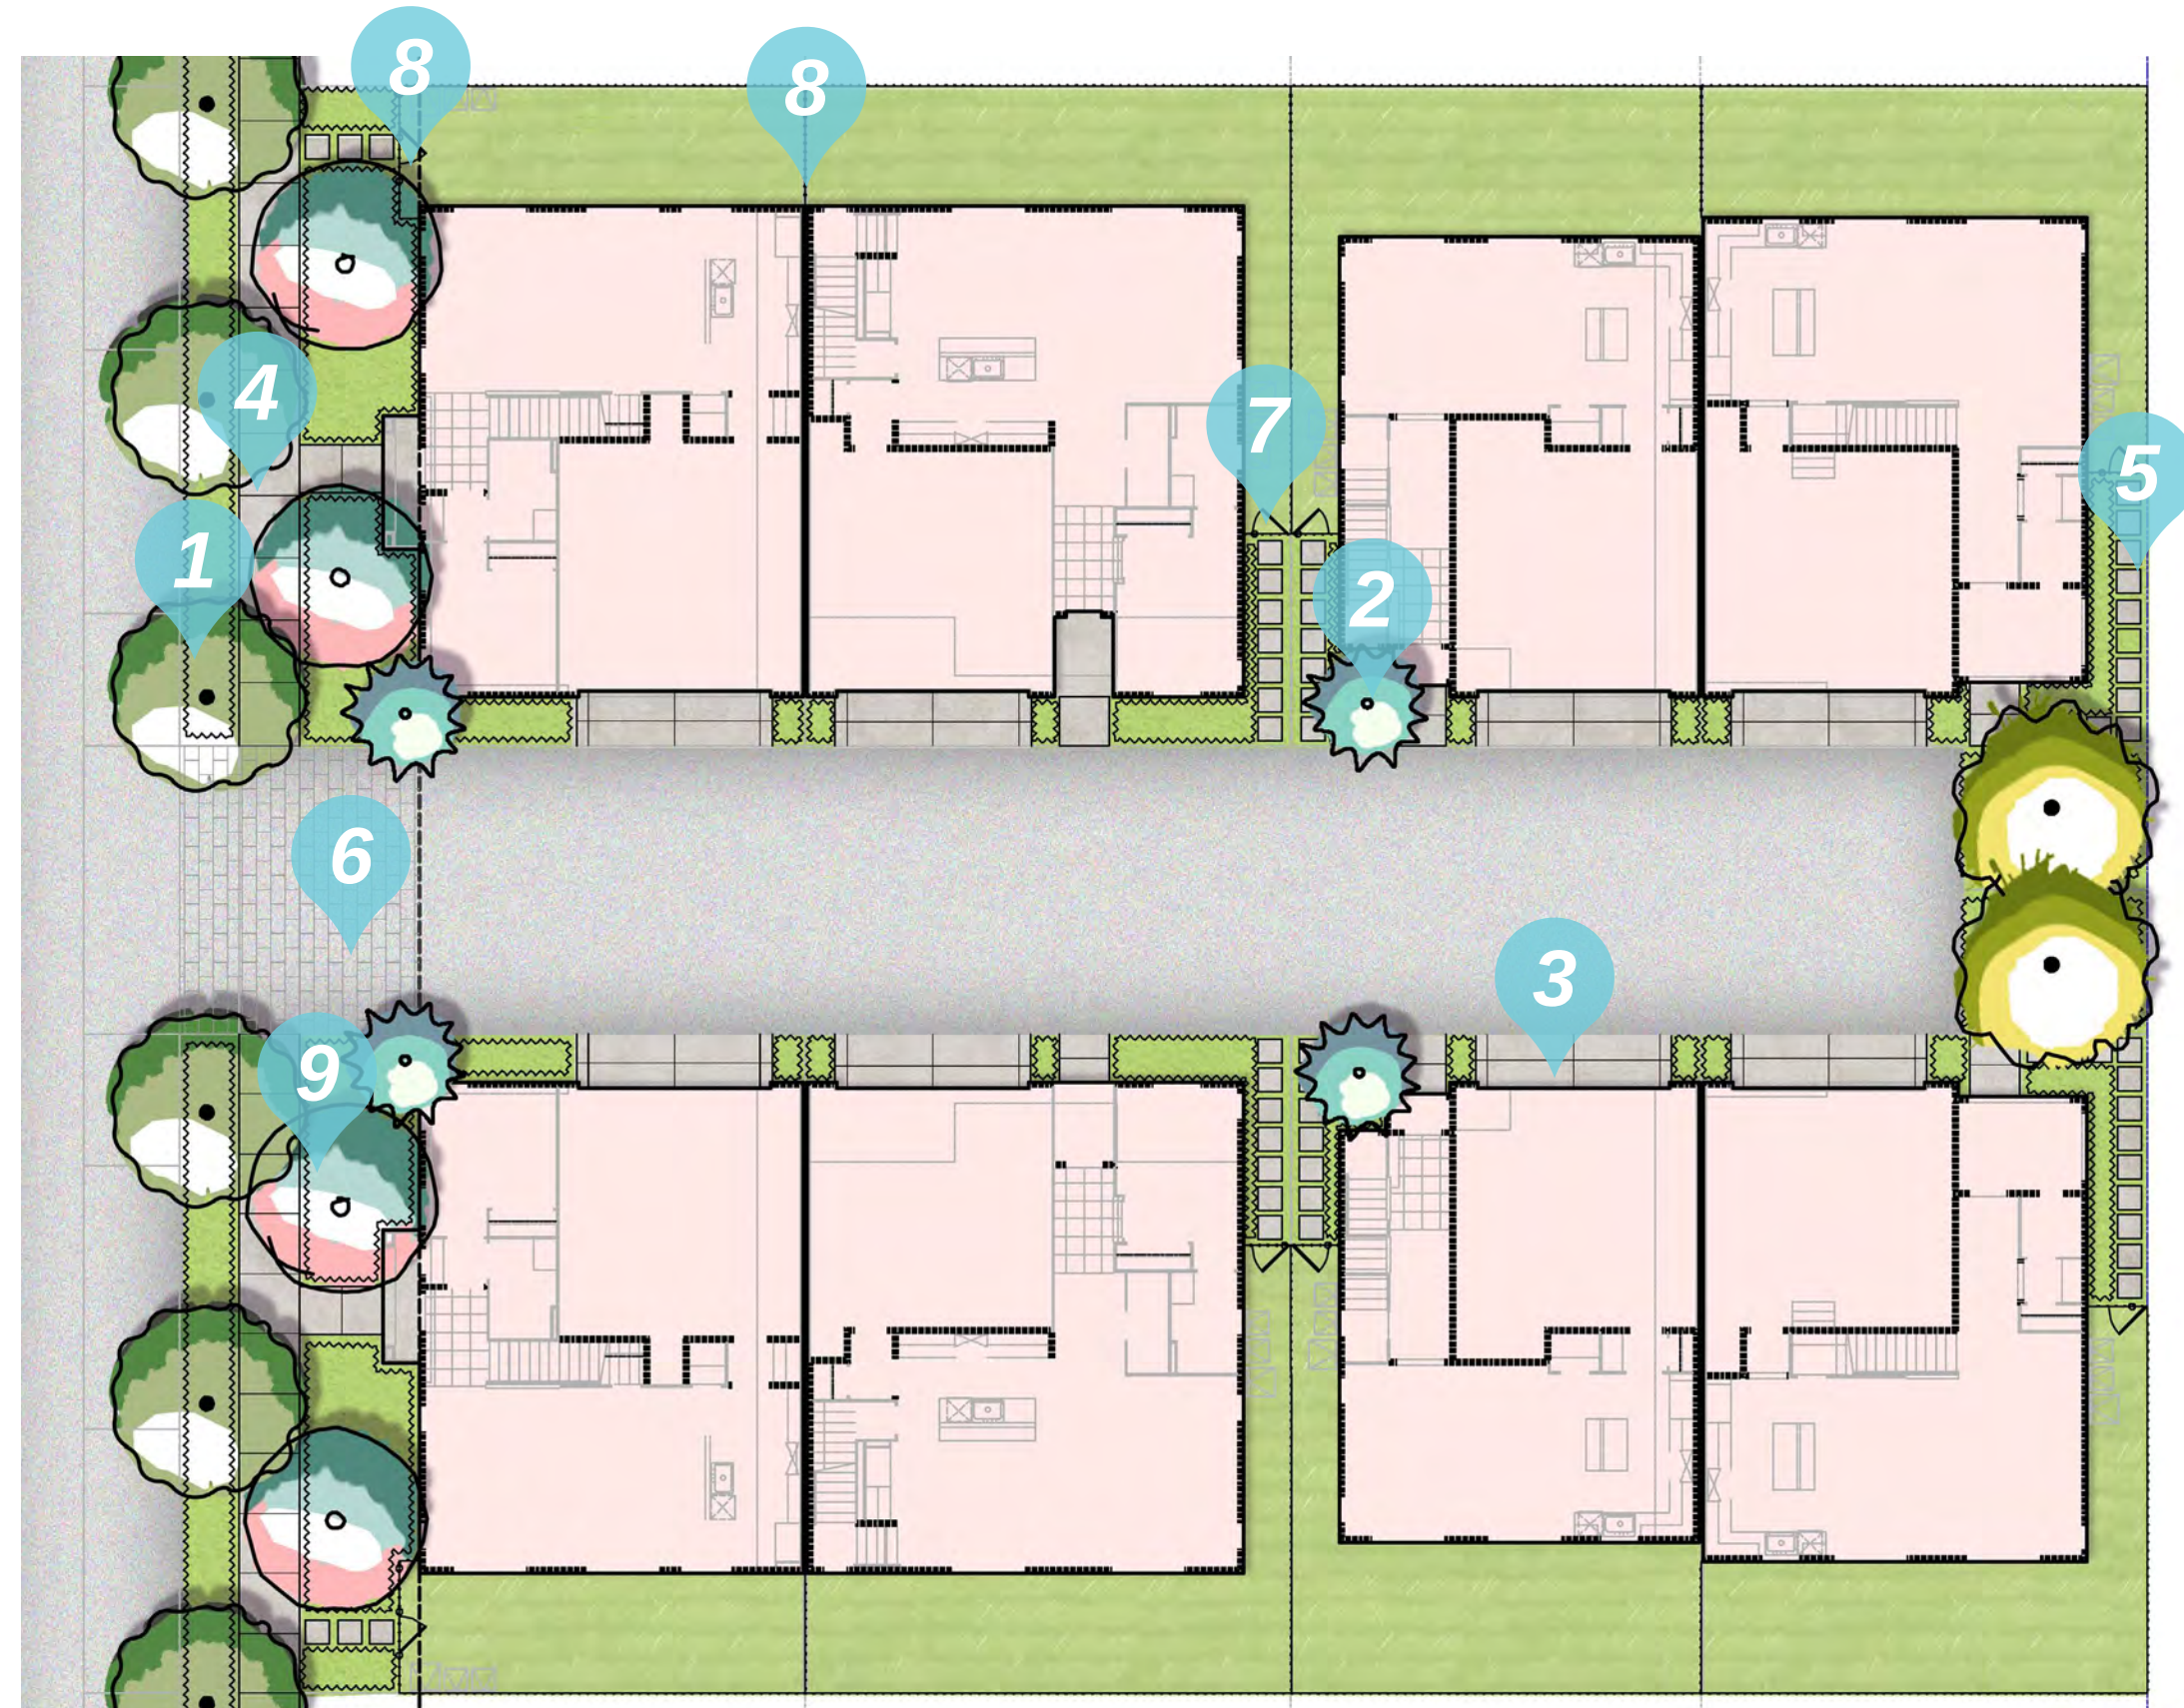

- 1 Street Trees
- 2 Accent Trees
- 3 Vehicular Concrete Paving
- 4 Pedestrian Concrete Paving
- 5 Stepping Stones
- 6 Accent Vehicular Paving
- 7 Pedestrian 3' W Wood Gate
- 8 Good Neighbor Fence
- 9 Planting Area



* Images are conceptual, designer proposed site amenities can differ in material and style

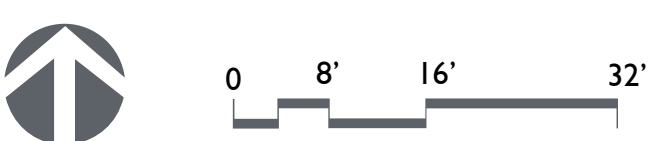

TREES



Acer rubrum 'Red Sunset'
Red Maple



Carpinus betulus 'Fastigiata'
Pyramidal European Hornbeam



Cercis occidentalis
Western Redbud



Magnolia grandiflora
Southern Magnolia



Olea europaea 'Fruitless'
Fruitless Olive



Tilia cordata
Littleleaf Linden



Zelkova serrata 'Musachino'
Japanese Zelkova

SHRUBS



Bouteloua gracilis 'Blue Grama'
Blue Grama



Cistus x pulverulentus 'Brillancy'
Brillancy Rockrose



Calamagrostis 'Karl Foerster'
Feather Reed Grass



Correa pulchella 'Pink Flamingo'
Australian Fuchsia



Dietes iridioides
Fortnight Lily



Dietes grandiflora 'Variegata'
Striped Fortnight Lily



Erigeron karvinskianus
Santa Barbara Daisy



Hesperaloe parvifolia 'Brakelights'
Brakelights Red Yucca



Leymus condensatus 'Canyon Prince'
Canyon Prince Wild Rye



Ligustrum sinense 'Sunshine'
'Sunshine' Ligustrum



Penstemon heterophyllus 'Maragita'
Margarita BOP



Pittosporum 'Wheeler's Dwarf'
Dwarf Mock Orange



Salvia microphylla 'Hot Lips'
Hot Lips Sage



Trachelospermum jasminoides
Star Jasmine